
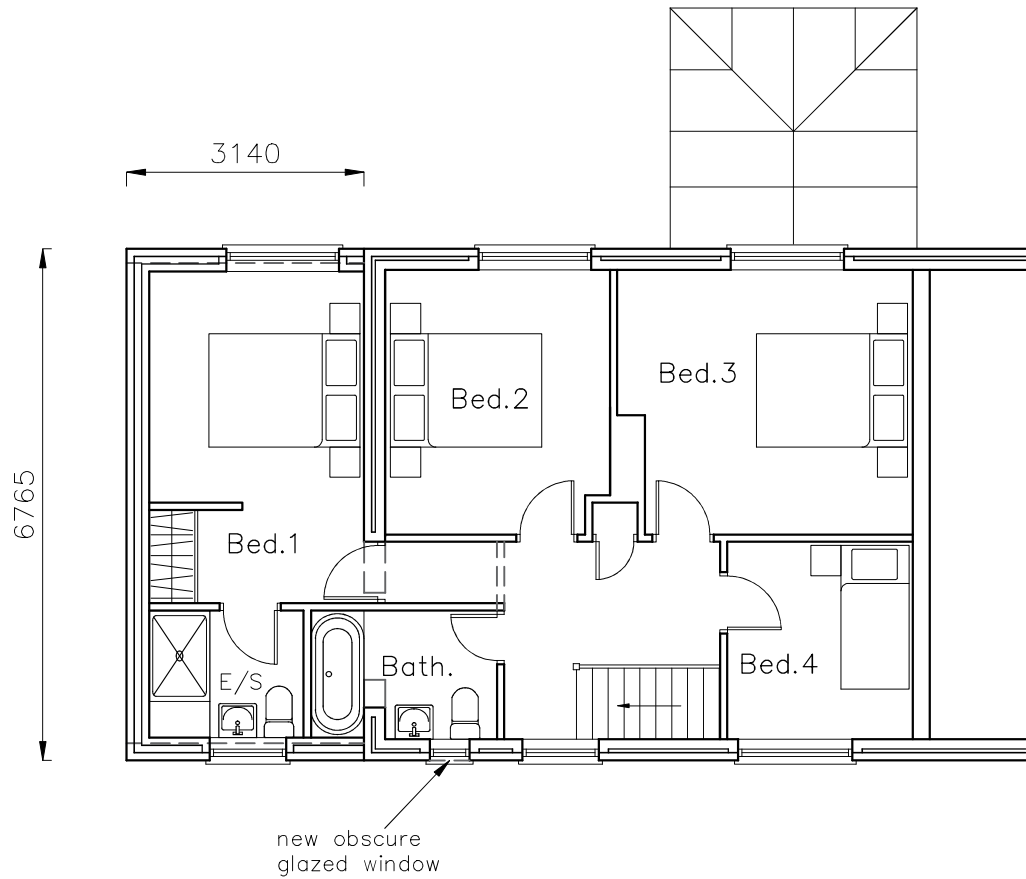


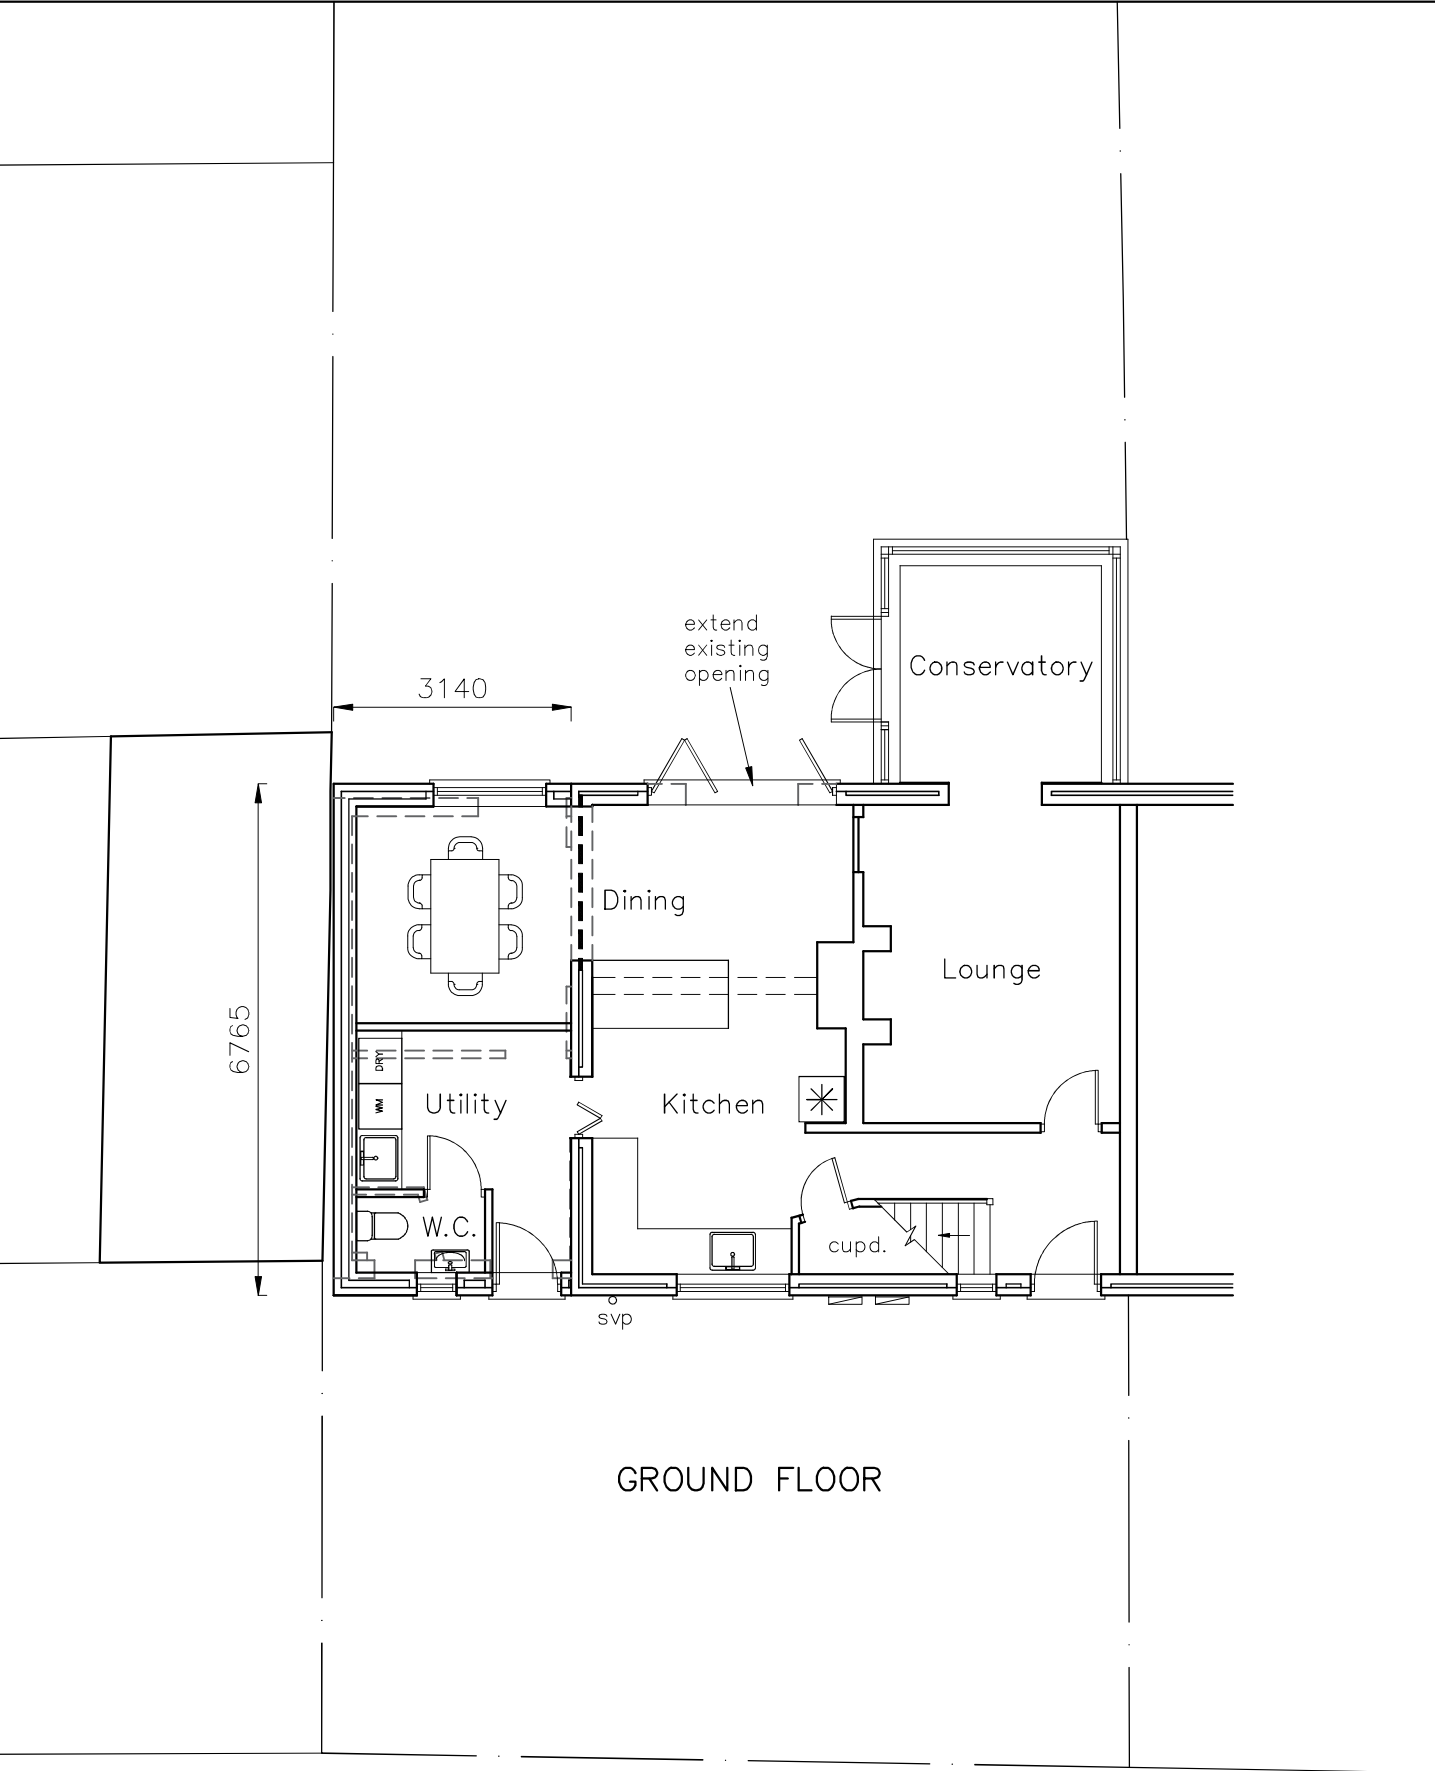

GROUND FLOOR

FIRST FLOOR