A0

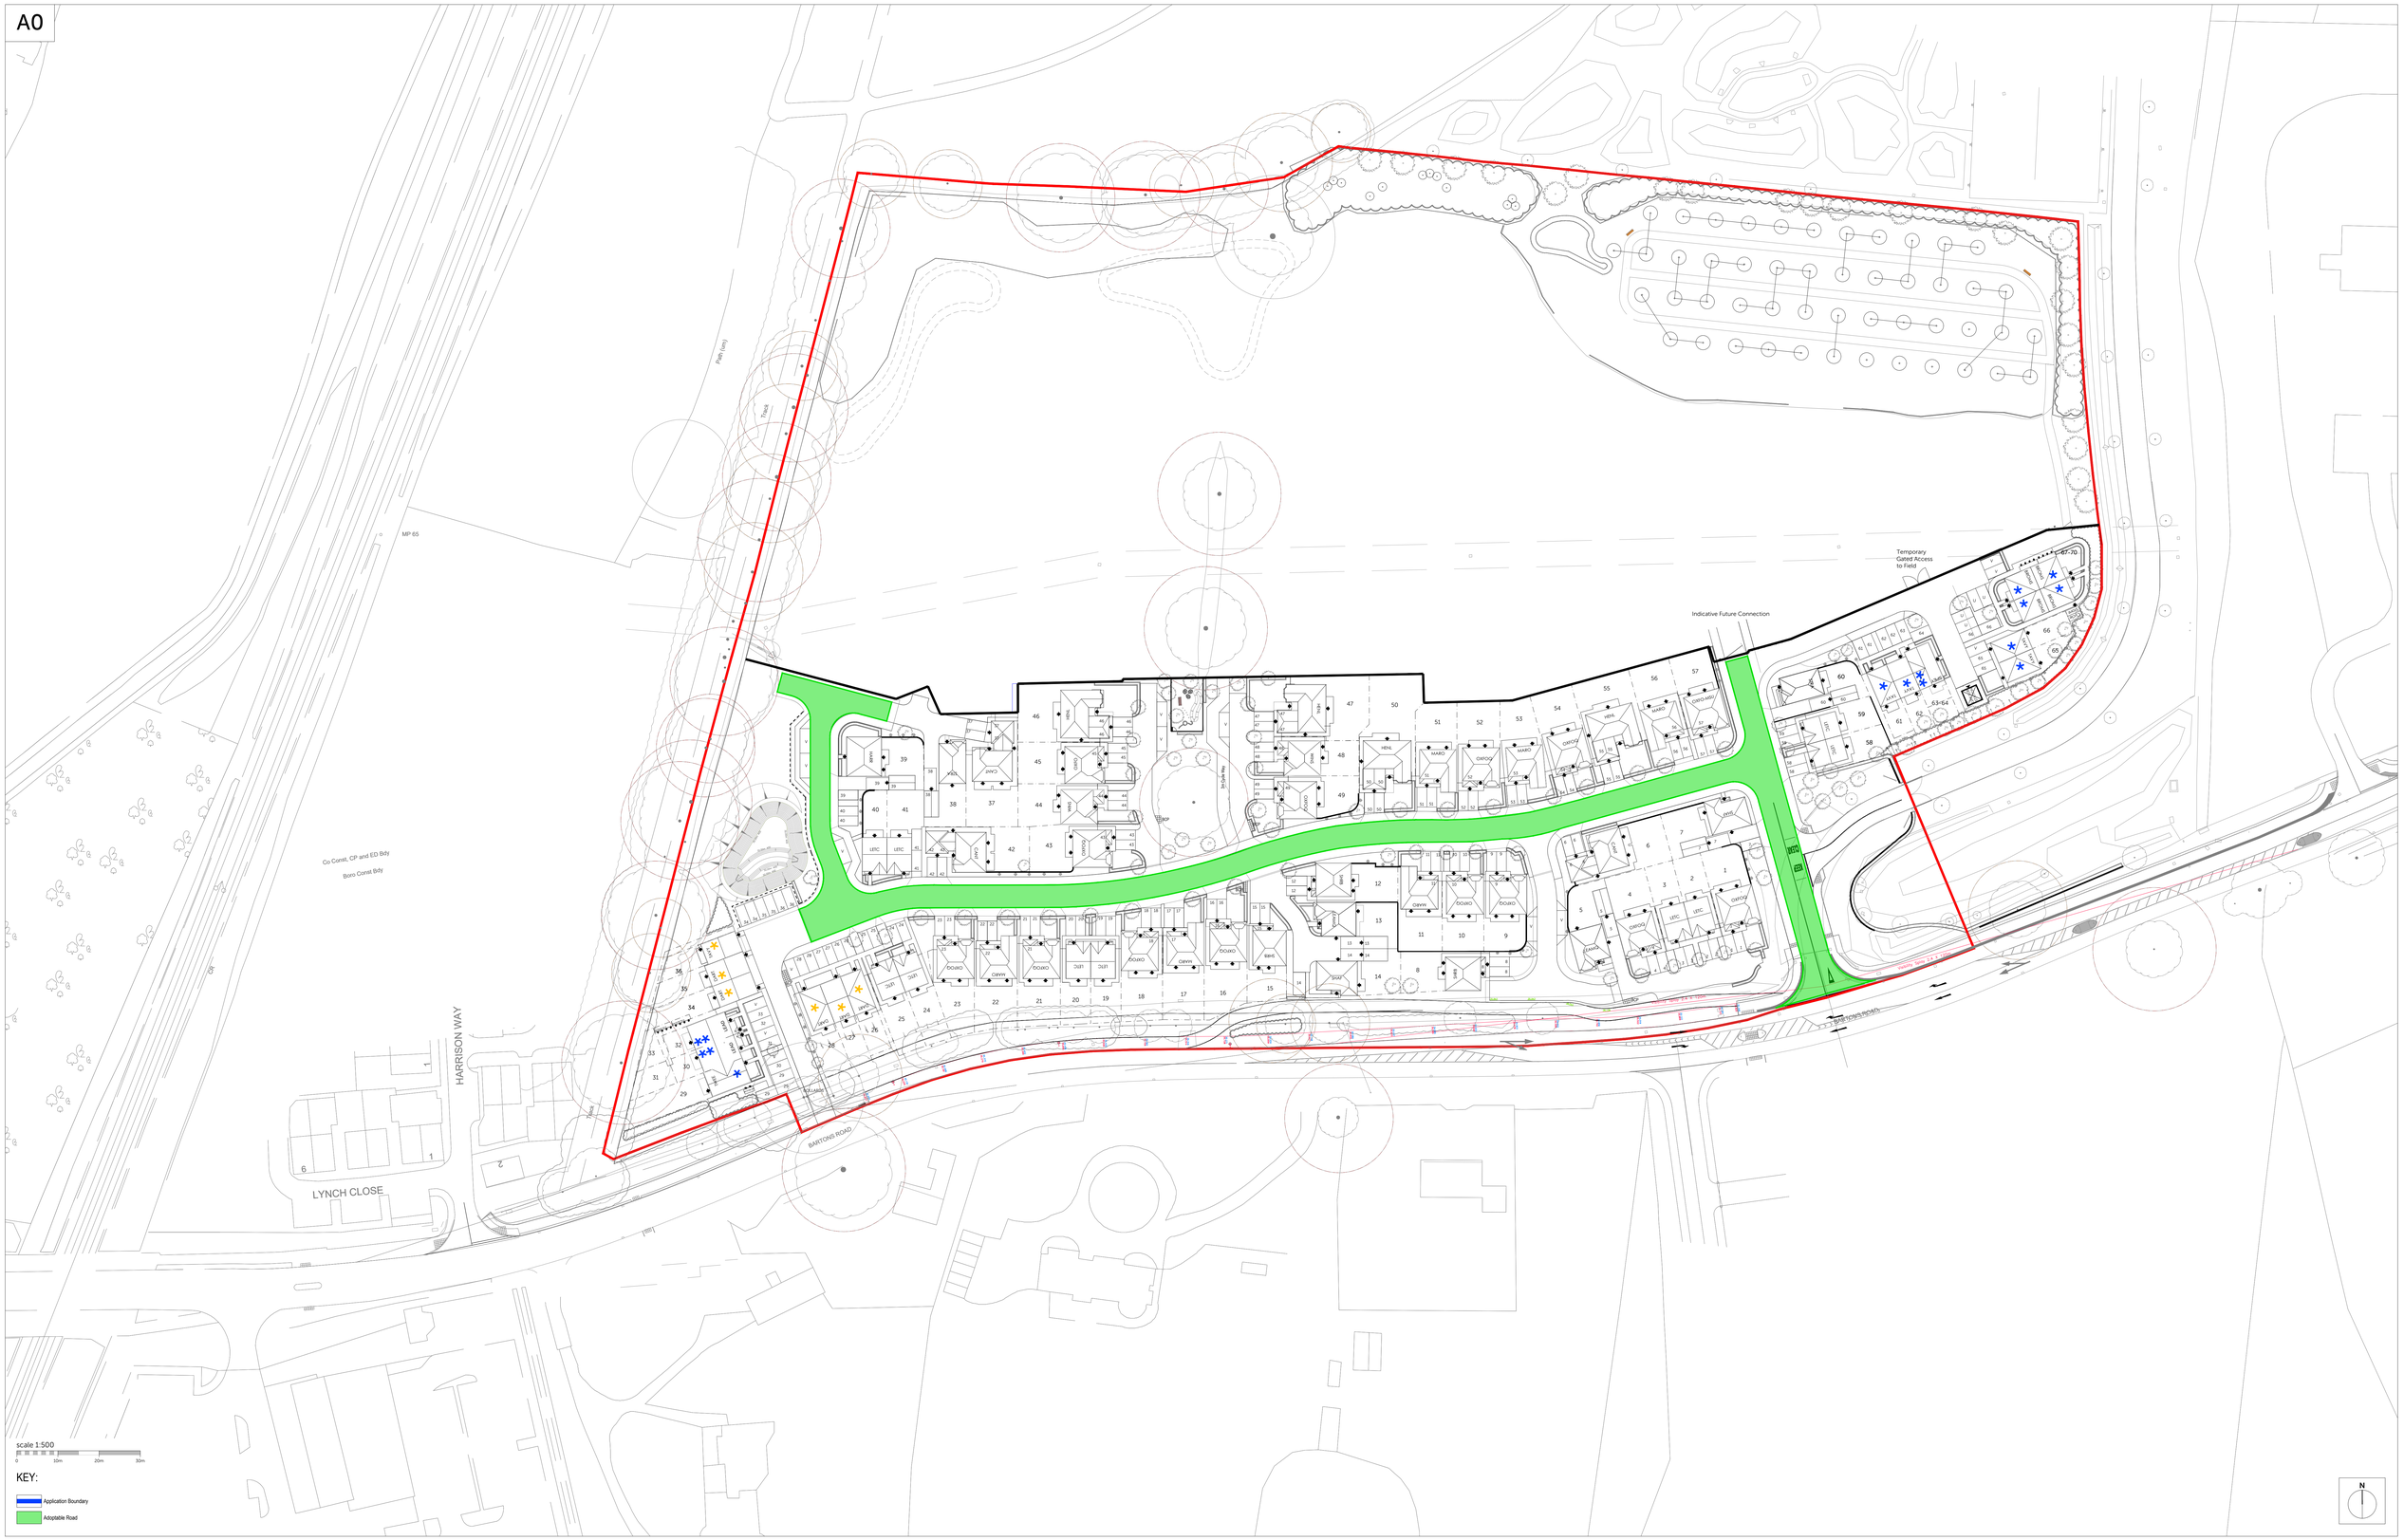
Temporary Gated Access to Field
Indicative Future Connection
HARRISON WAY
LYNCH CLOSE
BARTONS ROAD
Co Const, CP and ED Bdy
Boro Const Bdy
MP 65
Path (my)
Stream
Stylish Way
Footway
Footway
Footway