


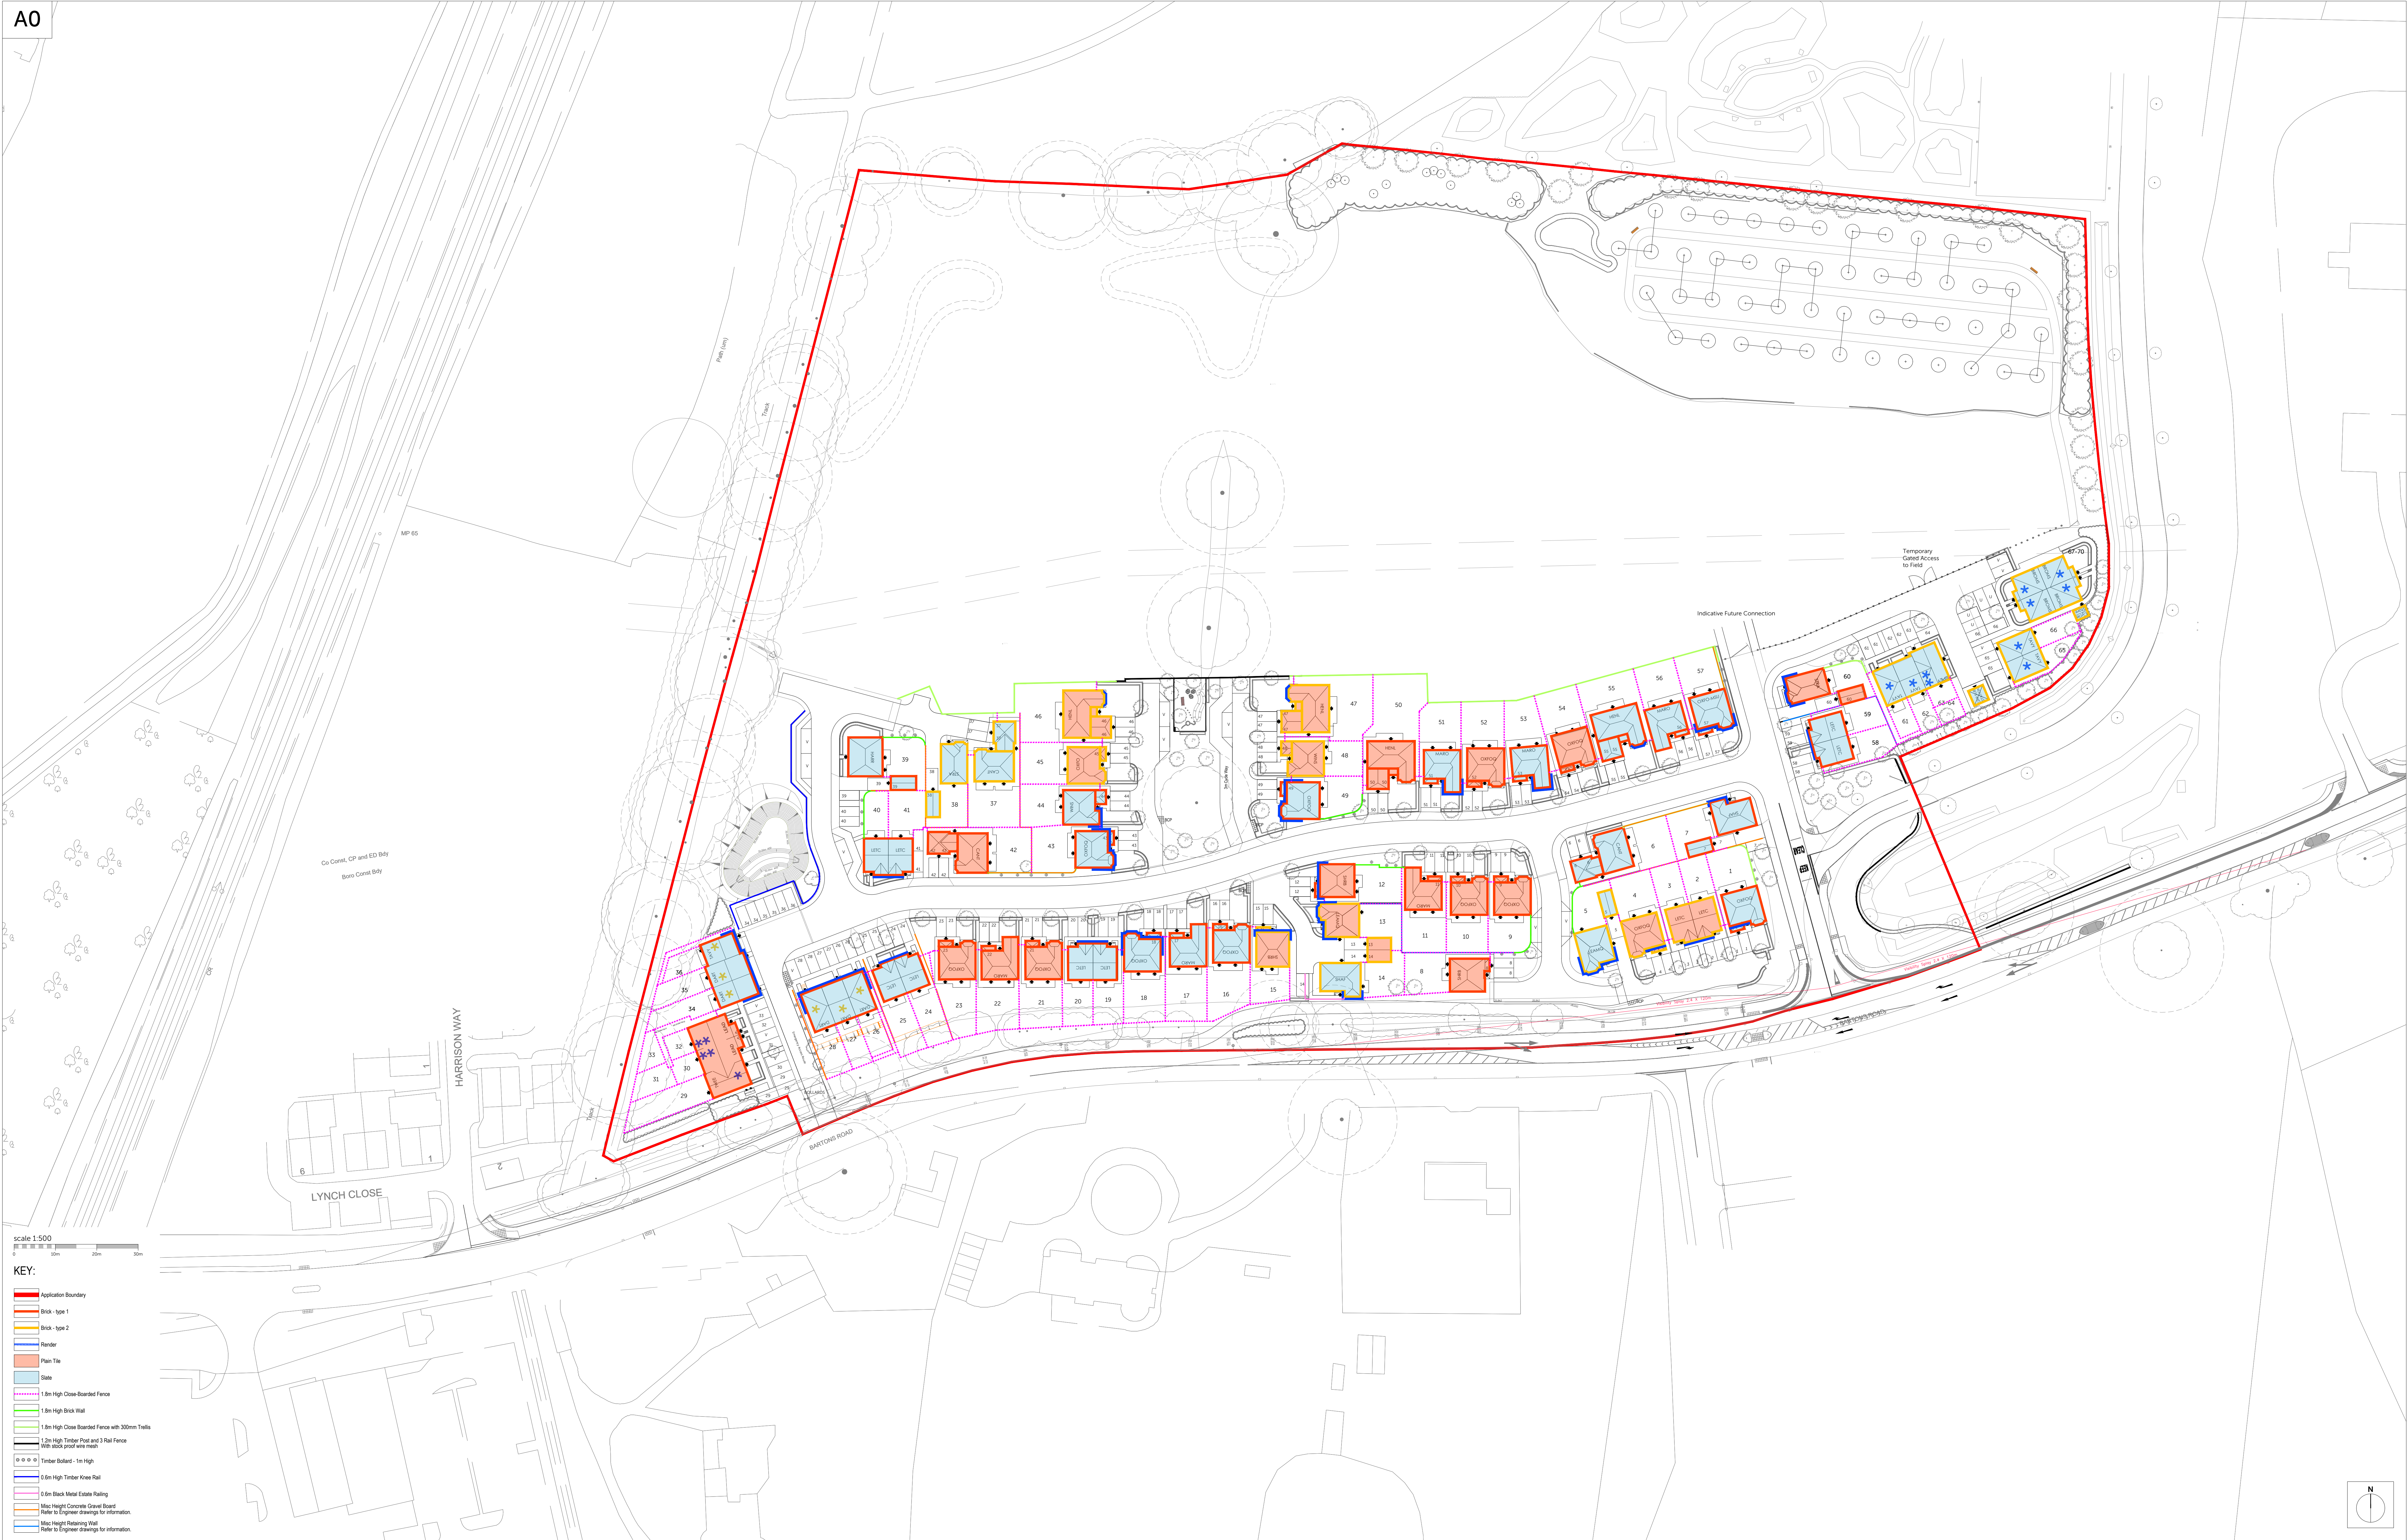

Rev	Description	Date	Au	Ch	Rev	Description	Date	Au	Ch
A	Planning Issue	31.03.21	JF						
B	Planning Issue	18.06.21	JF						
C	Planning Issue	13.08.21	JF						
D	Planning Issue	04.11.21	JF						
E	Planning Issue	07.03.22	JF						
F	Planning Issue	07.03.22	JF						
G	Planning Issue	04.04.22	JF						

Project	Camps Field, Barton Road, Southleigh		
Drawing	Boundary and Dwelling Materials Layout		
Client	REDROW SOUTHERN COUNTIES		
Job no.	REDR200818	Date	22.01.21
Dwg no.	BDML01	Rev.	H
Author	JF/PZ	Checked	
Status	PLANNING	Scale	1:500 at A0
Client ref.		Office	Romsey

