



Existing Floor Plans

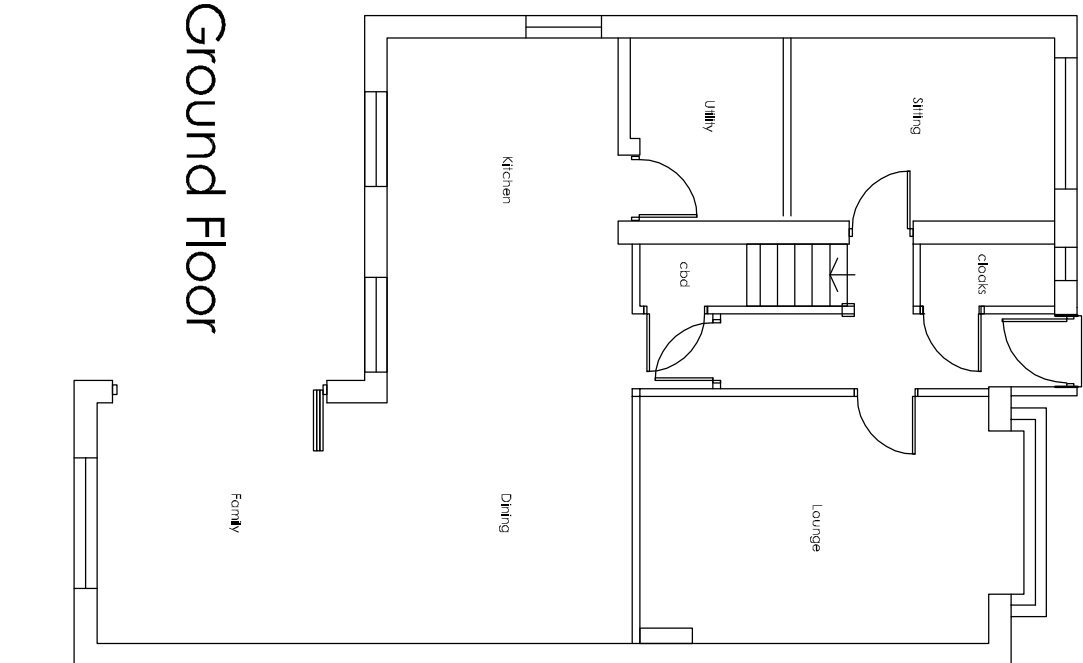


Ground Floor

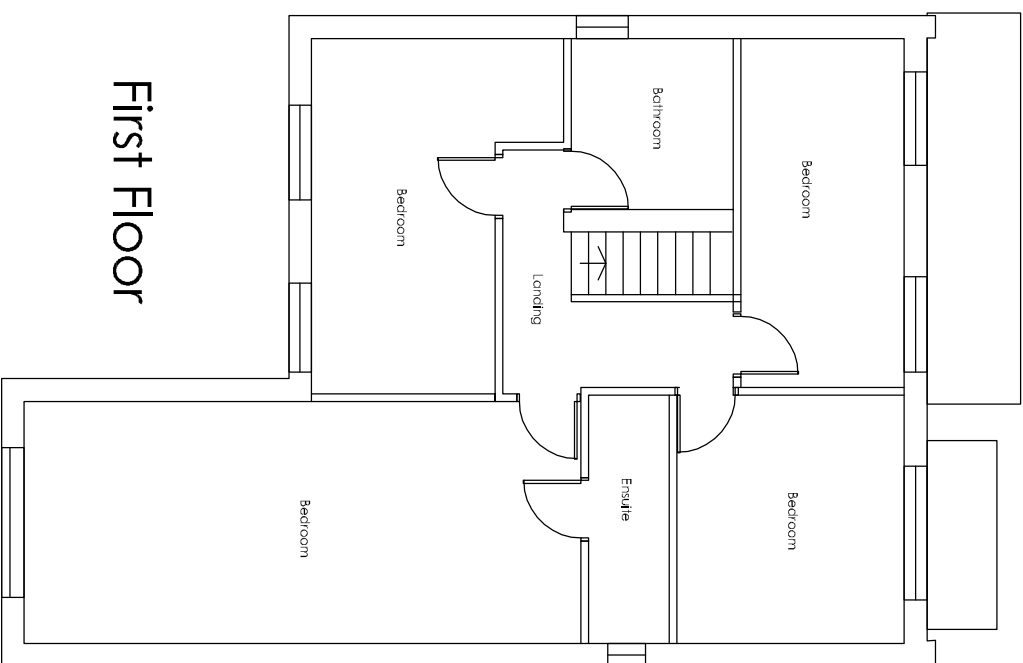

First Floor

Existing Elevations

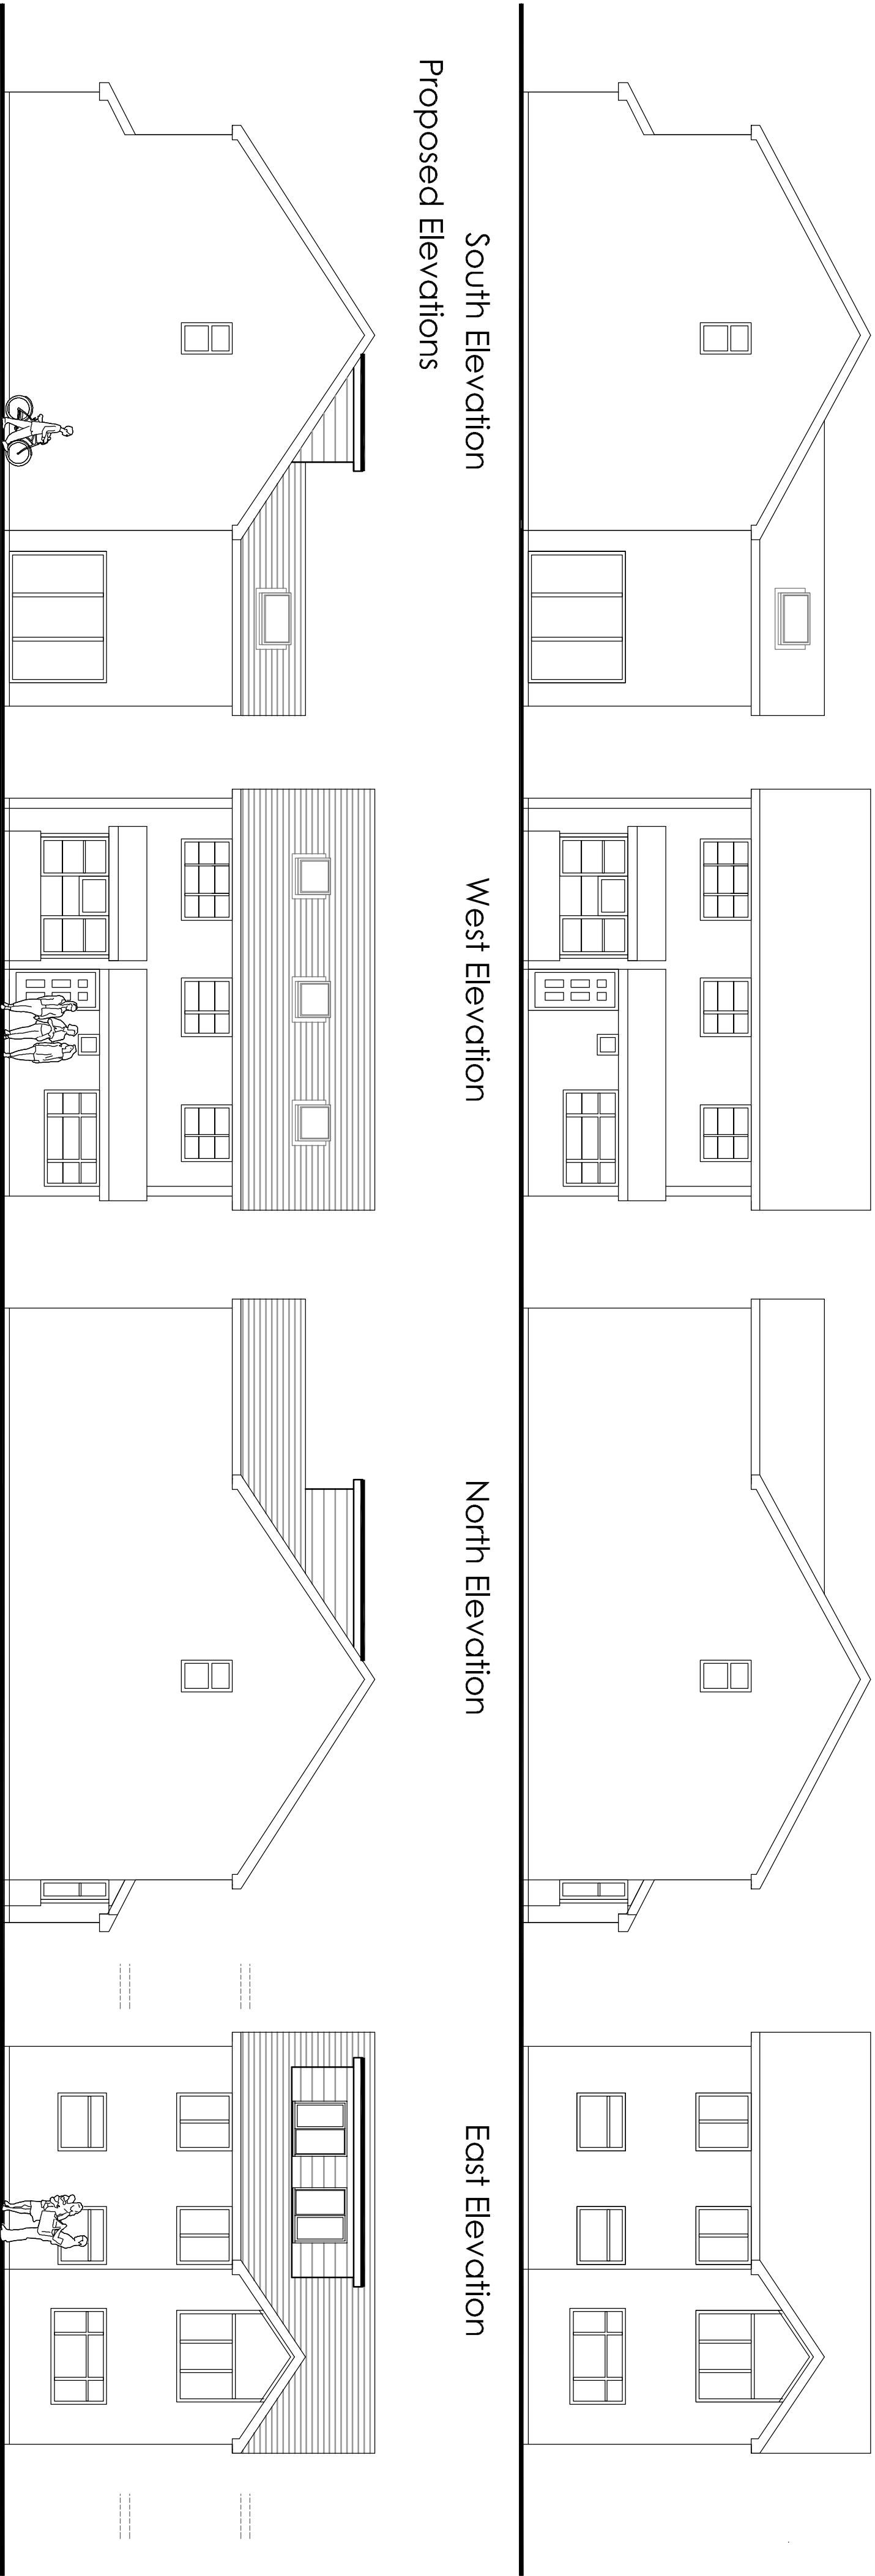

South Elevation

West Elevation

North Elevation

East Elevation


South Elevation

West Elevation


North Elevation

East Elevation


Proposed Floor Plans

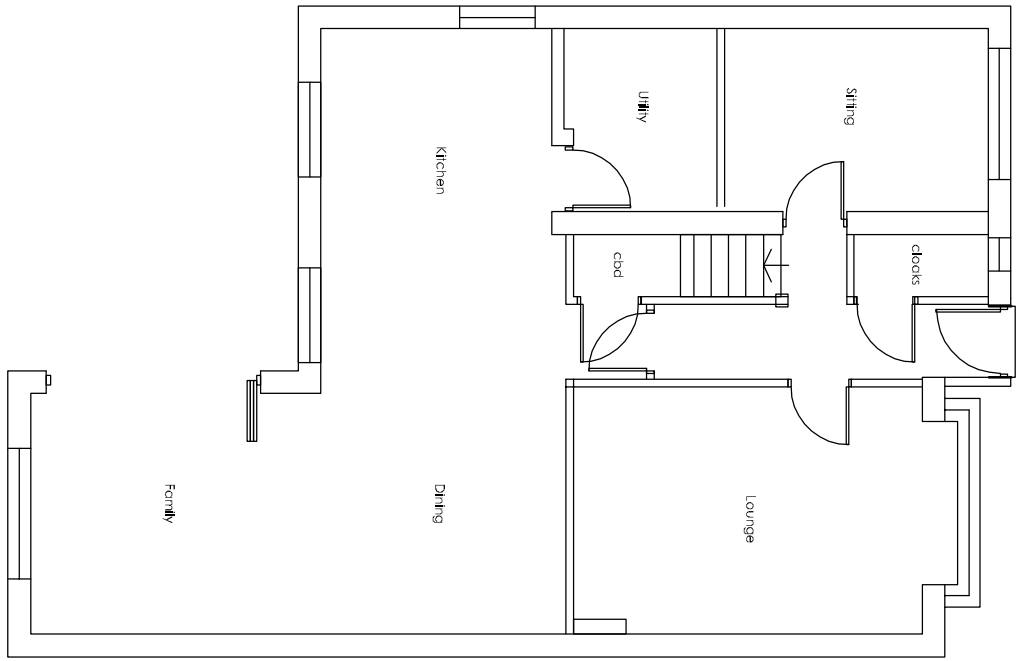


Ground Floor

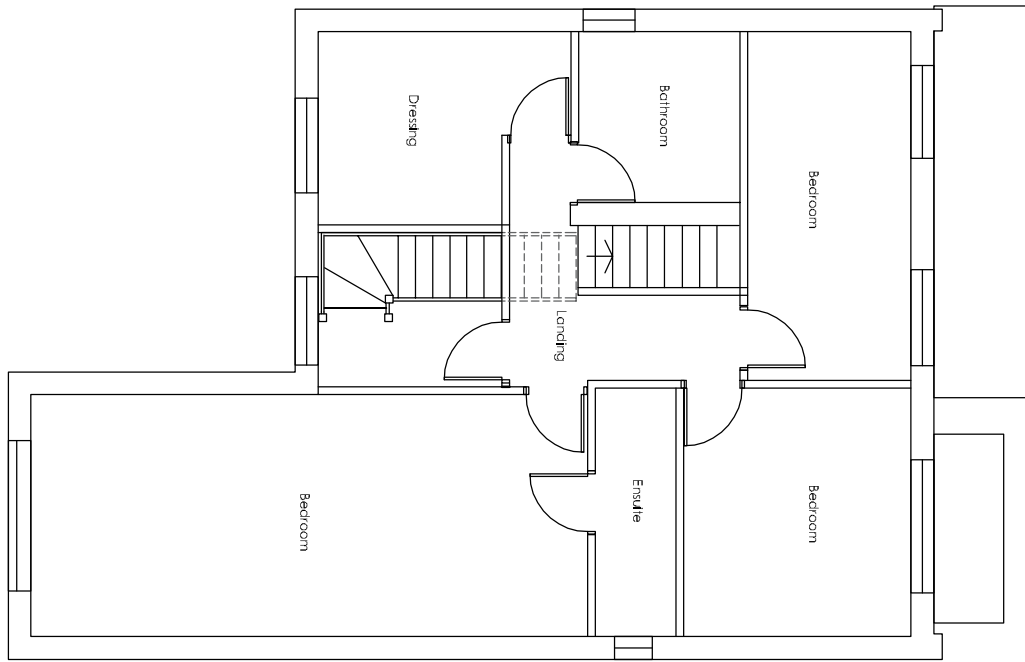


First Floor

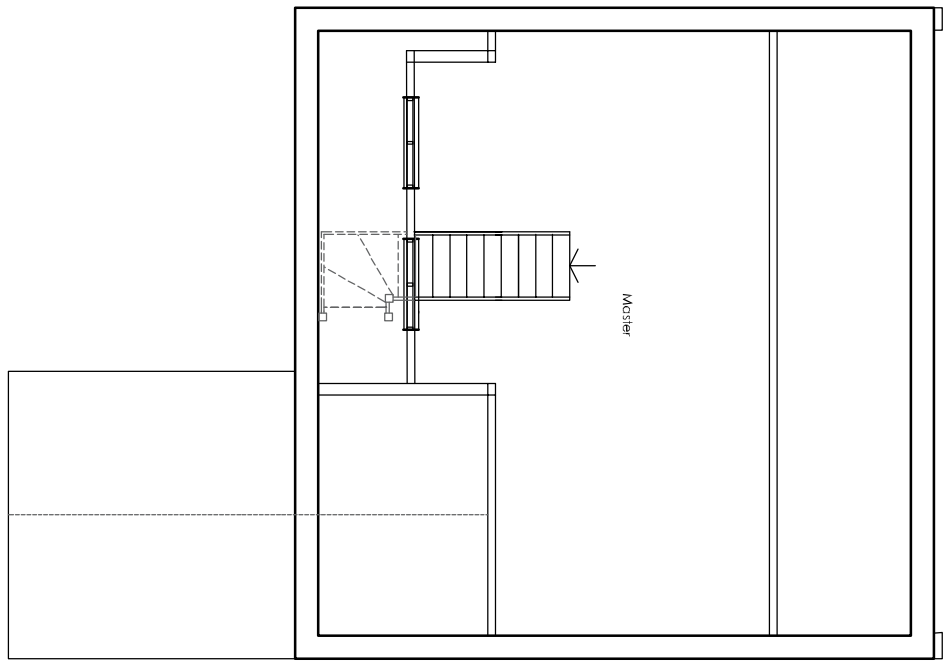

Second Floor

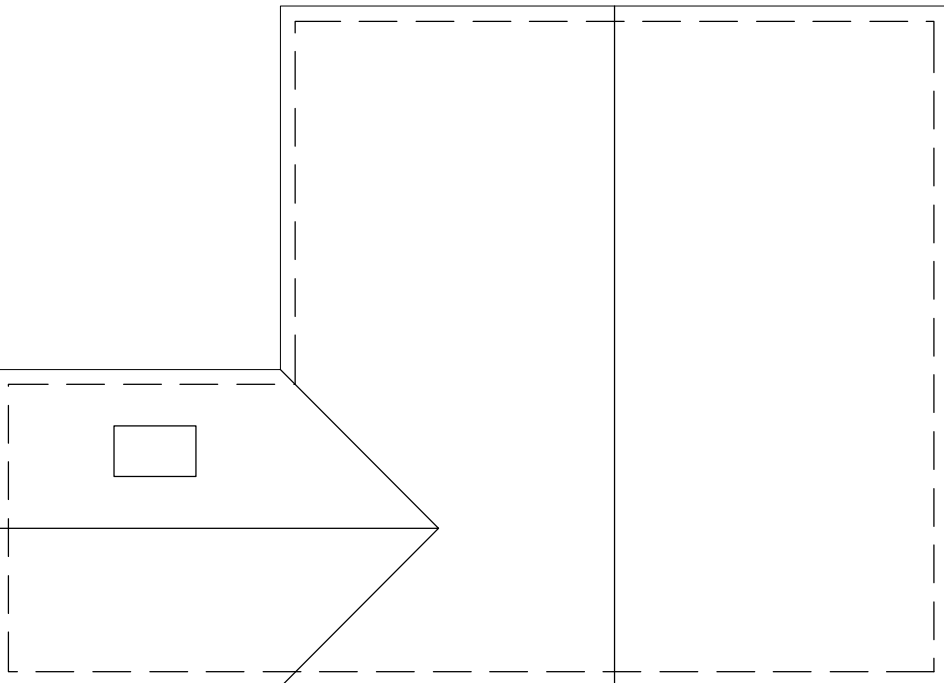

Existing Roof Plan

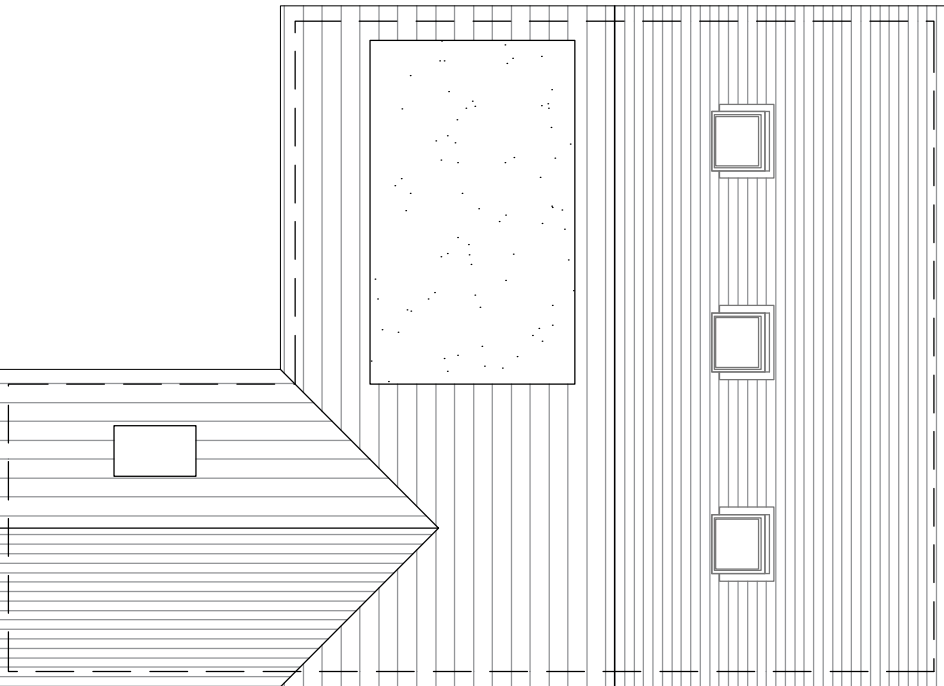

Proposed Roof Plan