




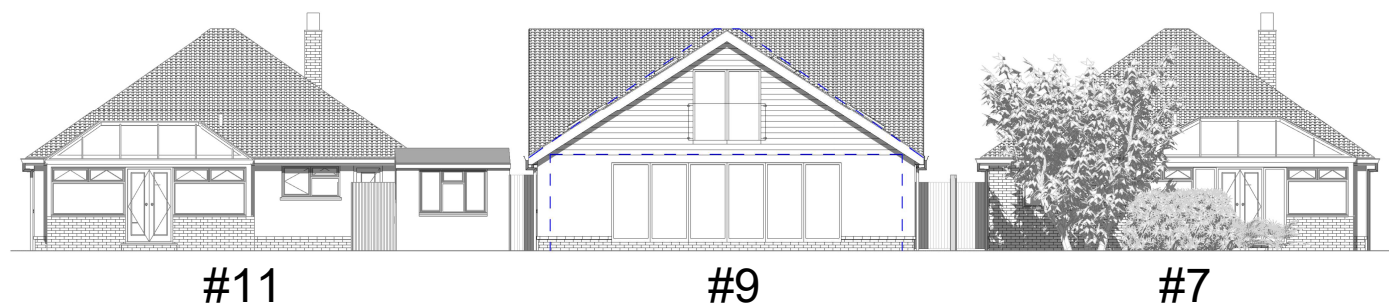


REAR SCENE
1 : 100

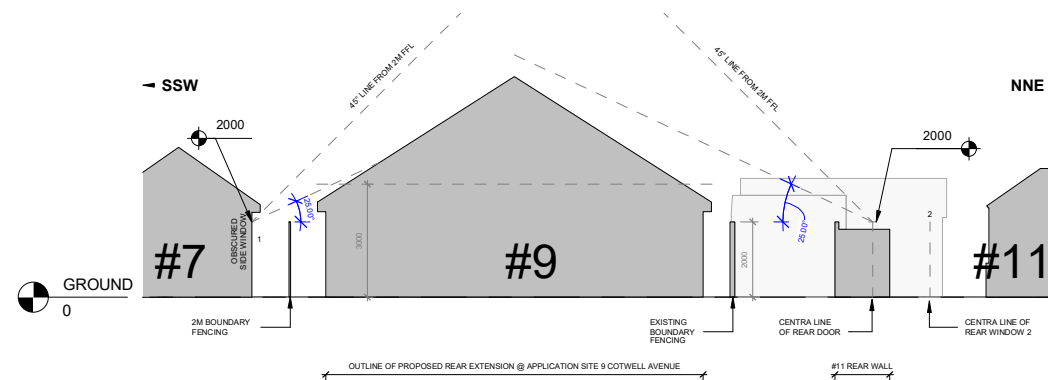

HORIZONTAL TESTING LOOKING WEST (REAR)
1 : 100

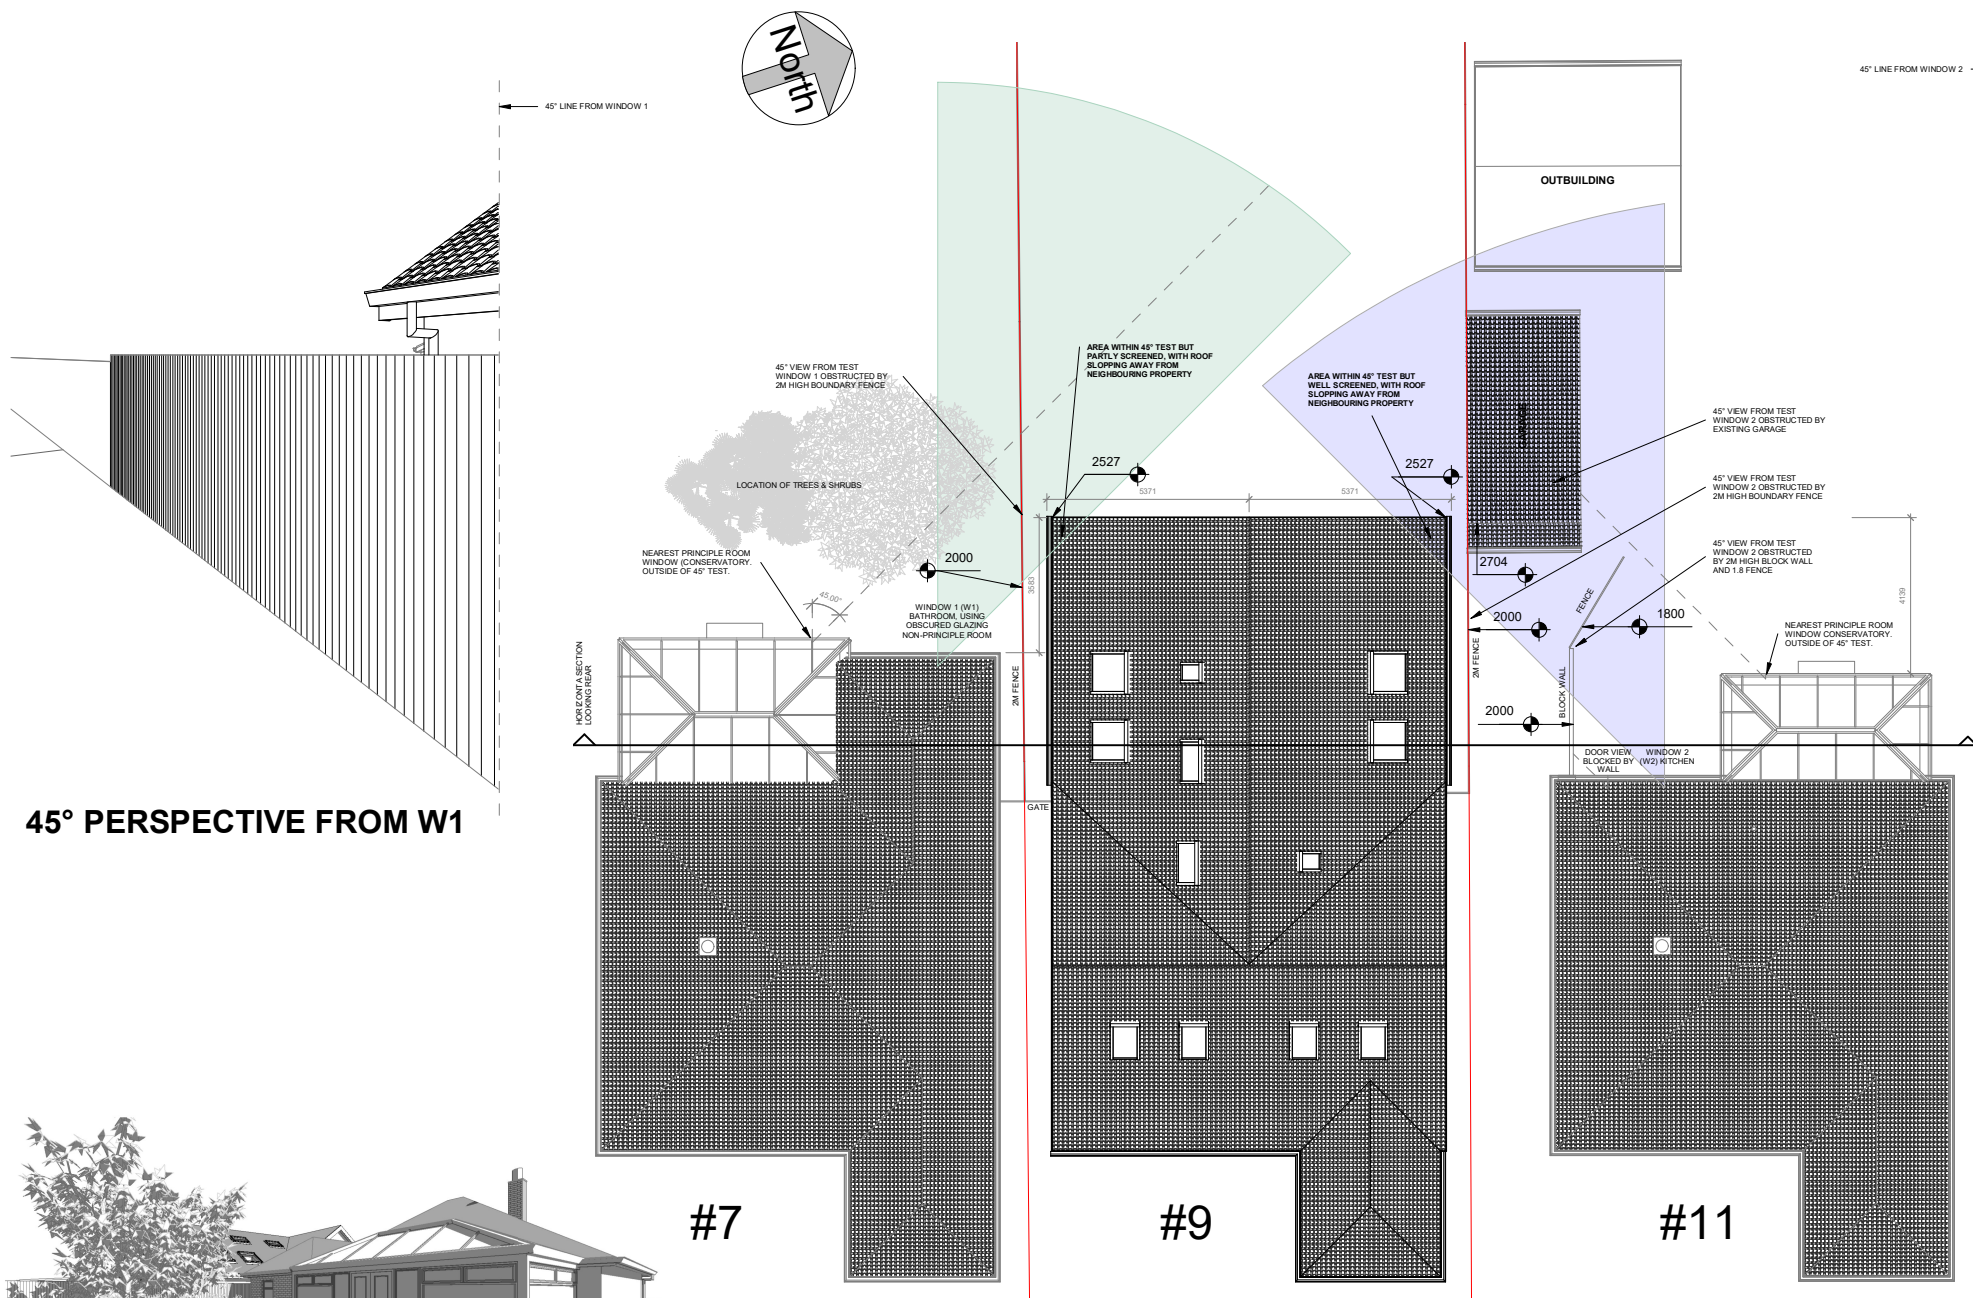

45° PERSPECTIVE FROM W1

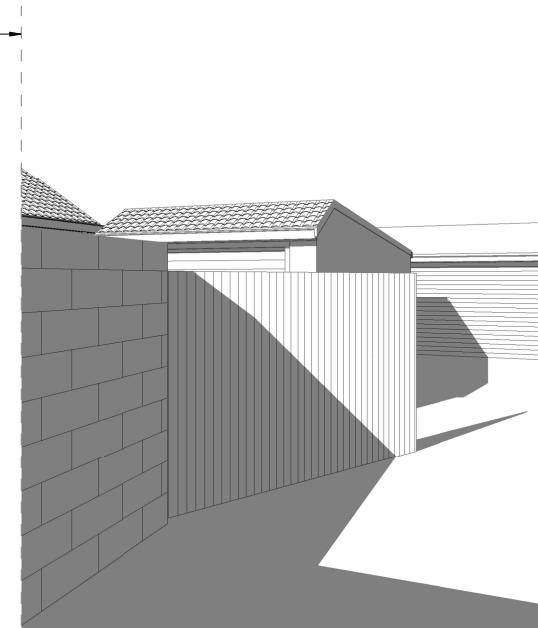

45° PERSPECTIVE FROM W2



PERSPECTIVE FROM #7

45° TESTING
1 : 100



PERSPECTIVE FROM #11