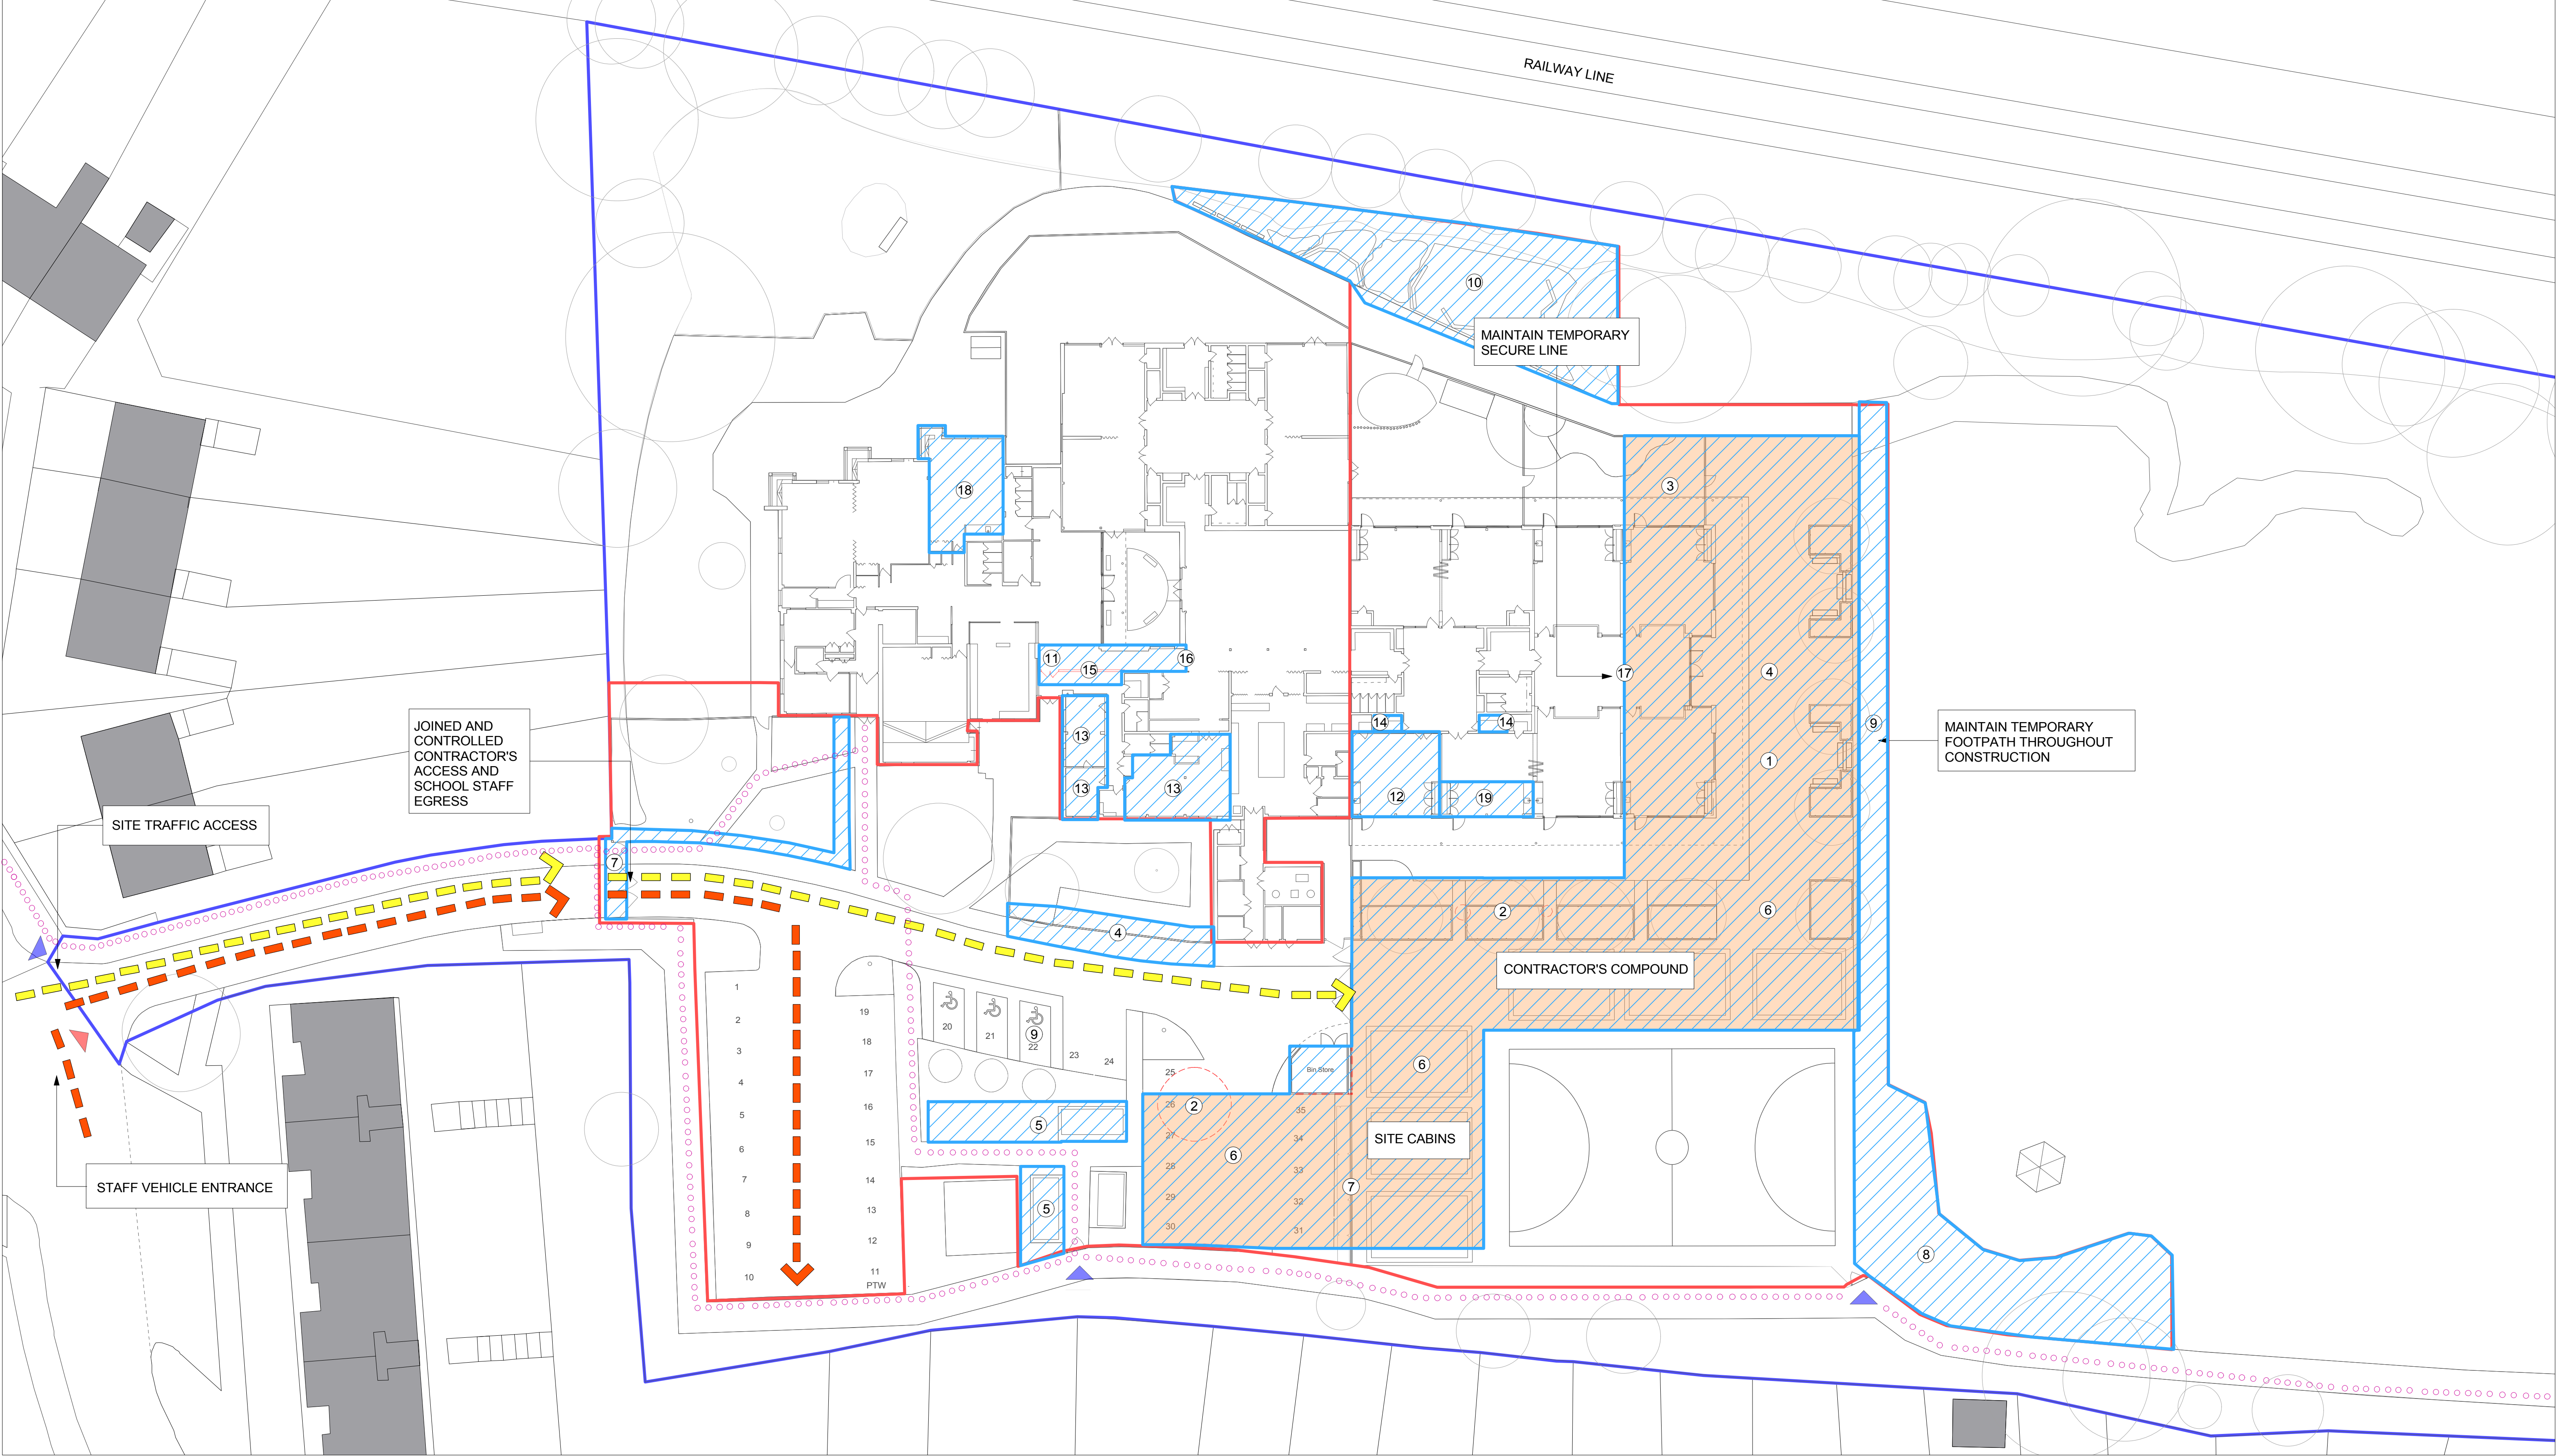


- Phase 1 Works
- Contractor Compound
- Contractor Vehicular Access
- Staff Vehicular Access
- Pedestrian Access

Key to External Works

1. Site Set up: Hoarding and Oasis
2. Vegetation and tree clearance
3. Re-location and reprovion of play equipment/bin store
4. Relocate fence to footpath
5. Remove cycle store and reprove new cycle stores
6. Drainage SW works: Install attenuation tanks as Drainage Engineer drawings
7. Trench to new electrics to electronic gate and make good surfaces.
8. Remove mound to pitches. Seed area ready for completion.
9. Temporary path to games court
10. Seating area and benching to north of YR R

Key to Internal Works

11. Asbestos Removal to refurb areas and services runs
12. Refurb to New classroom. Decant staff furniture (Inc. Kitchen) to new staffroom
13. Refurb to 3no. SEN groups rooms. (Decant SEN furniture)
14. Convert WC's to Pupil WCs
15. Removal of existing wall and make good ceiling/floor surfaces
16. Provide new double door to hall.
17. Secure watertight/acoustic seperation screen.
18. Refurb to New Staffroom
19. New sink to existing Classroom

- Site Ownership Boundary
- Site Development Boundary
- Vehicular Access
- Pedestrian Access

Notes	
1	This drawing is © copyright Hampshire County Council 2015. No unauthorised reproduction of any kind is permitted.
2	No Dimensions to be scaled from this drawing.
3	This map is reproduced from Ordnance Survey material with the permission of Ordnance Survey on behalf of the controller of Her Majesty's Stationery Office © Crown copyright. Unauthorised reproduction infringes Crown Copyright and may lead to prosecution or civil proceedings. (100019180), (2015)

rev	description	date	by
P1	Planning Submission	14/10/16	AH

Hampshire County Council		HCC Property Services, Three Minsters House, 76 High Street, Winchester SO23 8UL. tel: (01962) 847801	
PROJECT Hampshire County Council Emsworth Primary School Expansion from 1.5FE to 2FE		SHEET CONTENTS Proposed Contractors Access Phase 1	
SCALE 1:250 @A1 1:500 @A3	DATE 11/07/16	DRAWN AH	CHKD. CH
DRAWING No. P11226-A-1200		REVISION P1	