



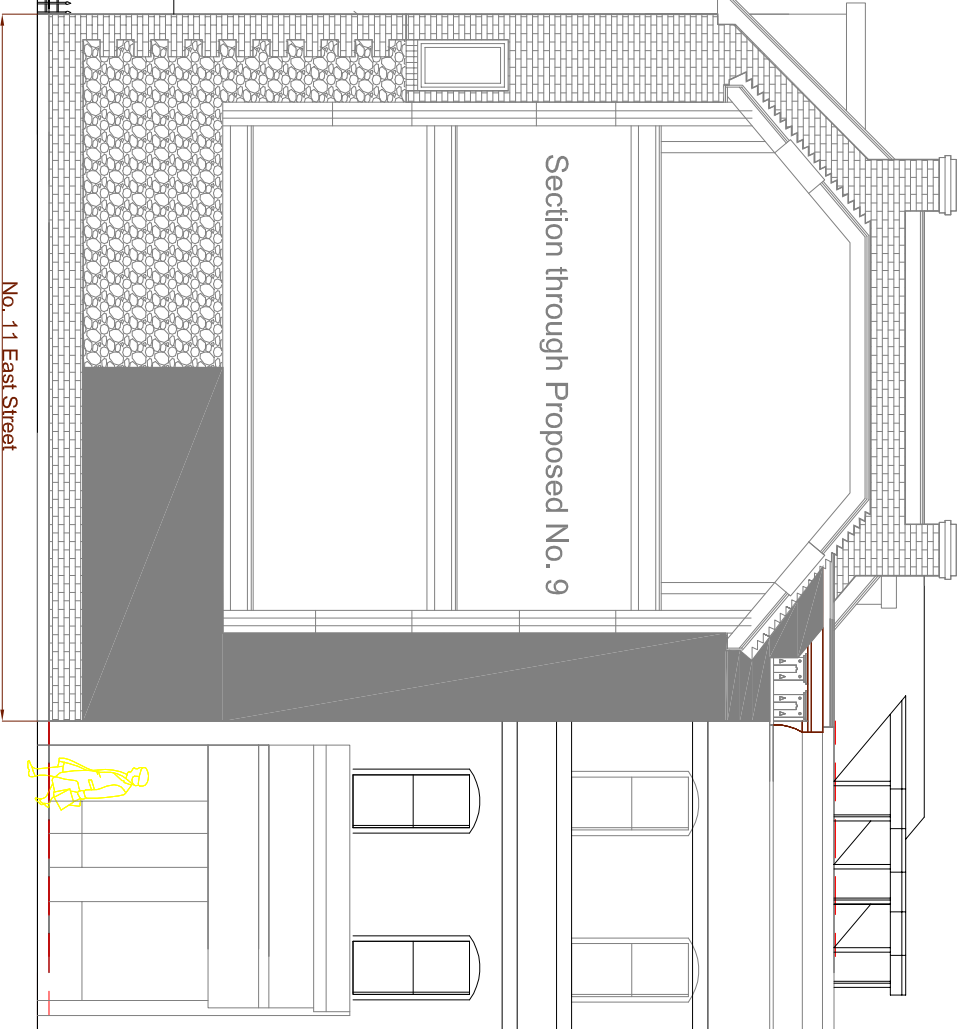


West Elevation




East Street

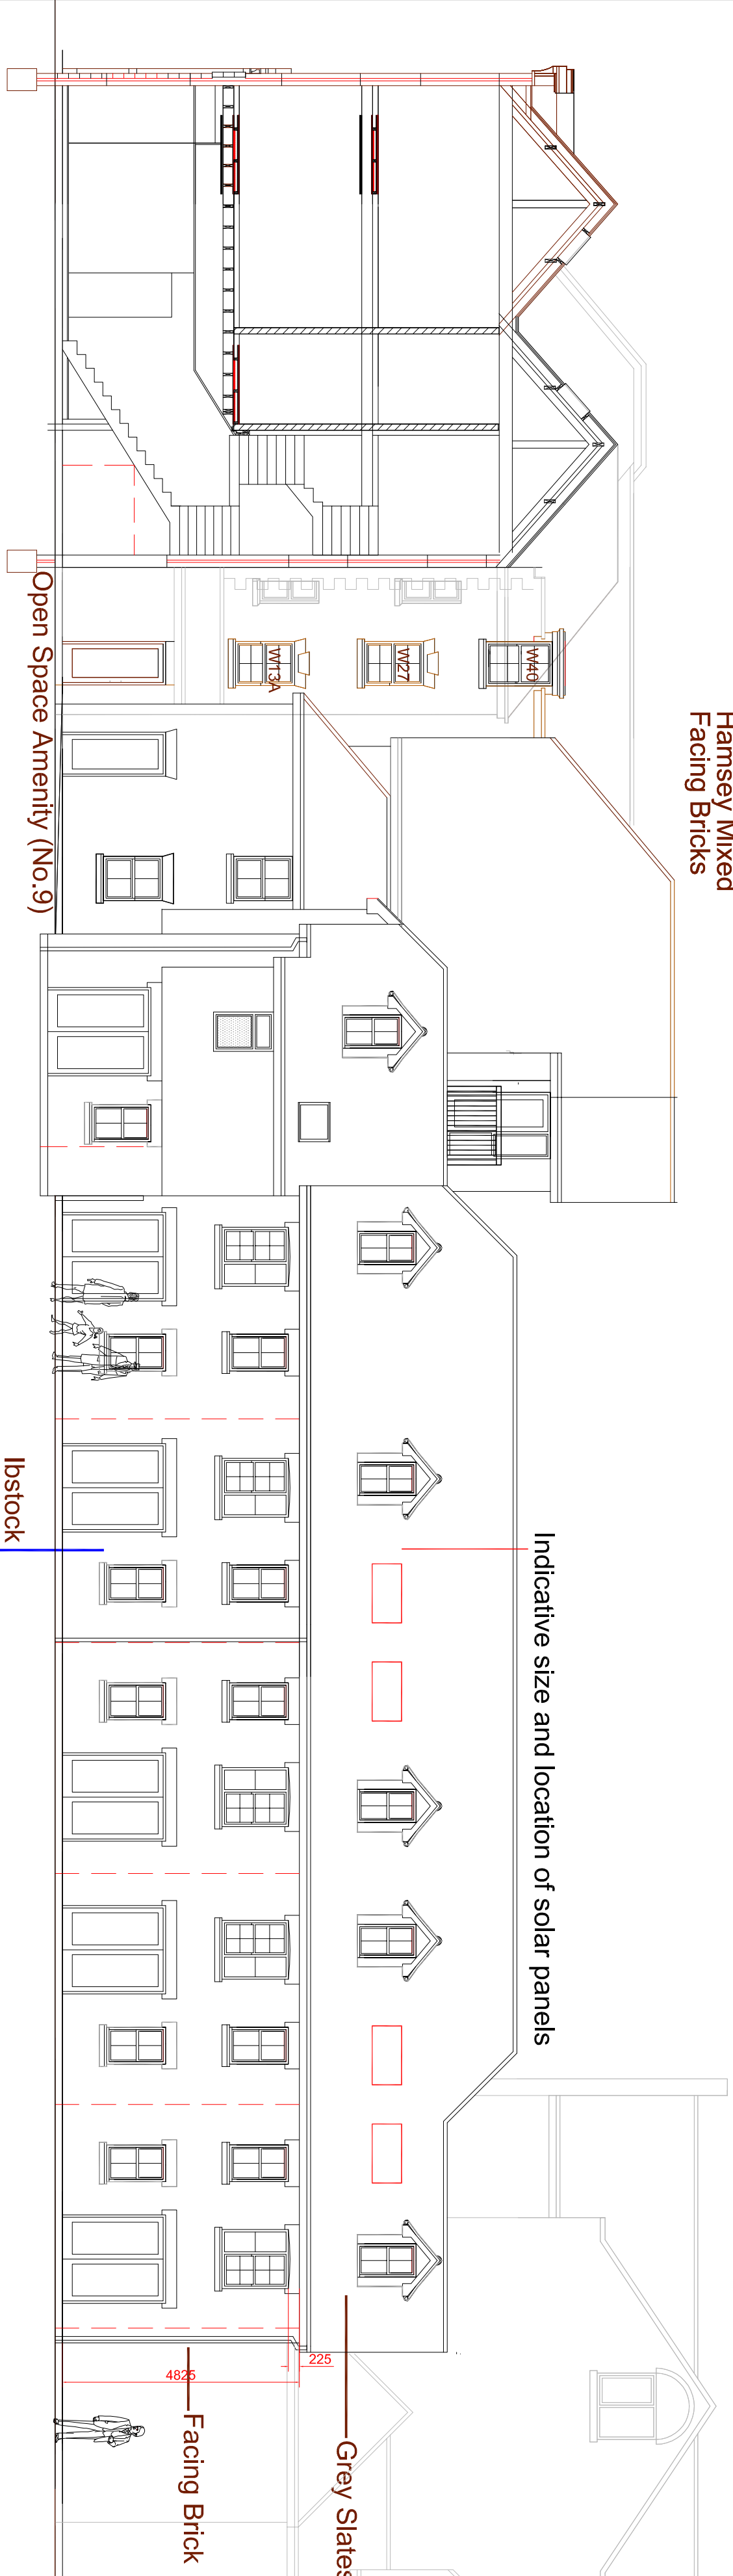


East Elevation

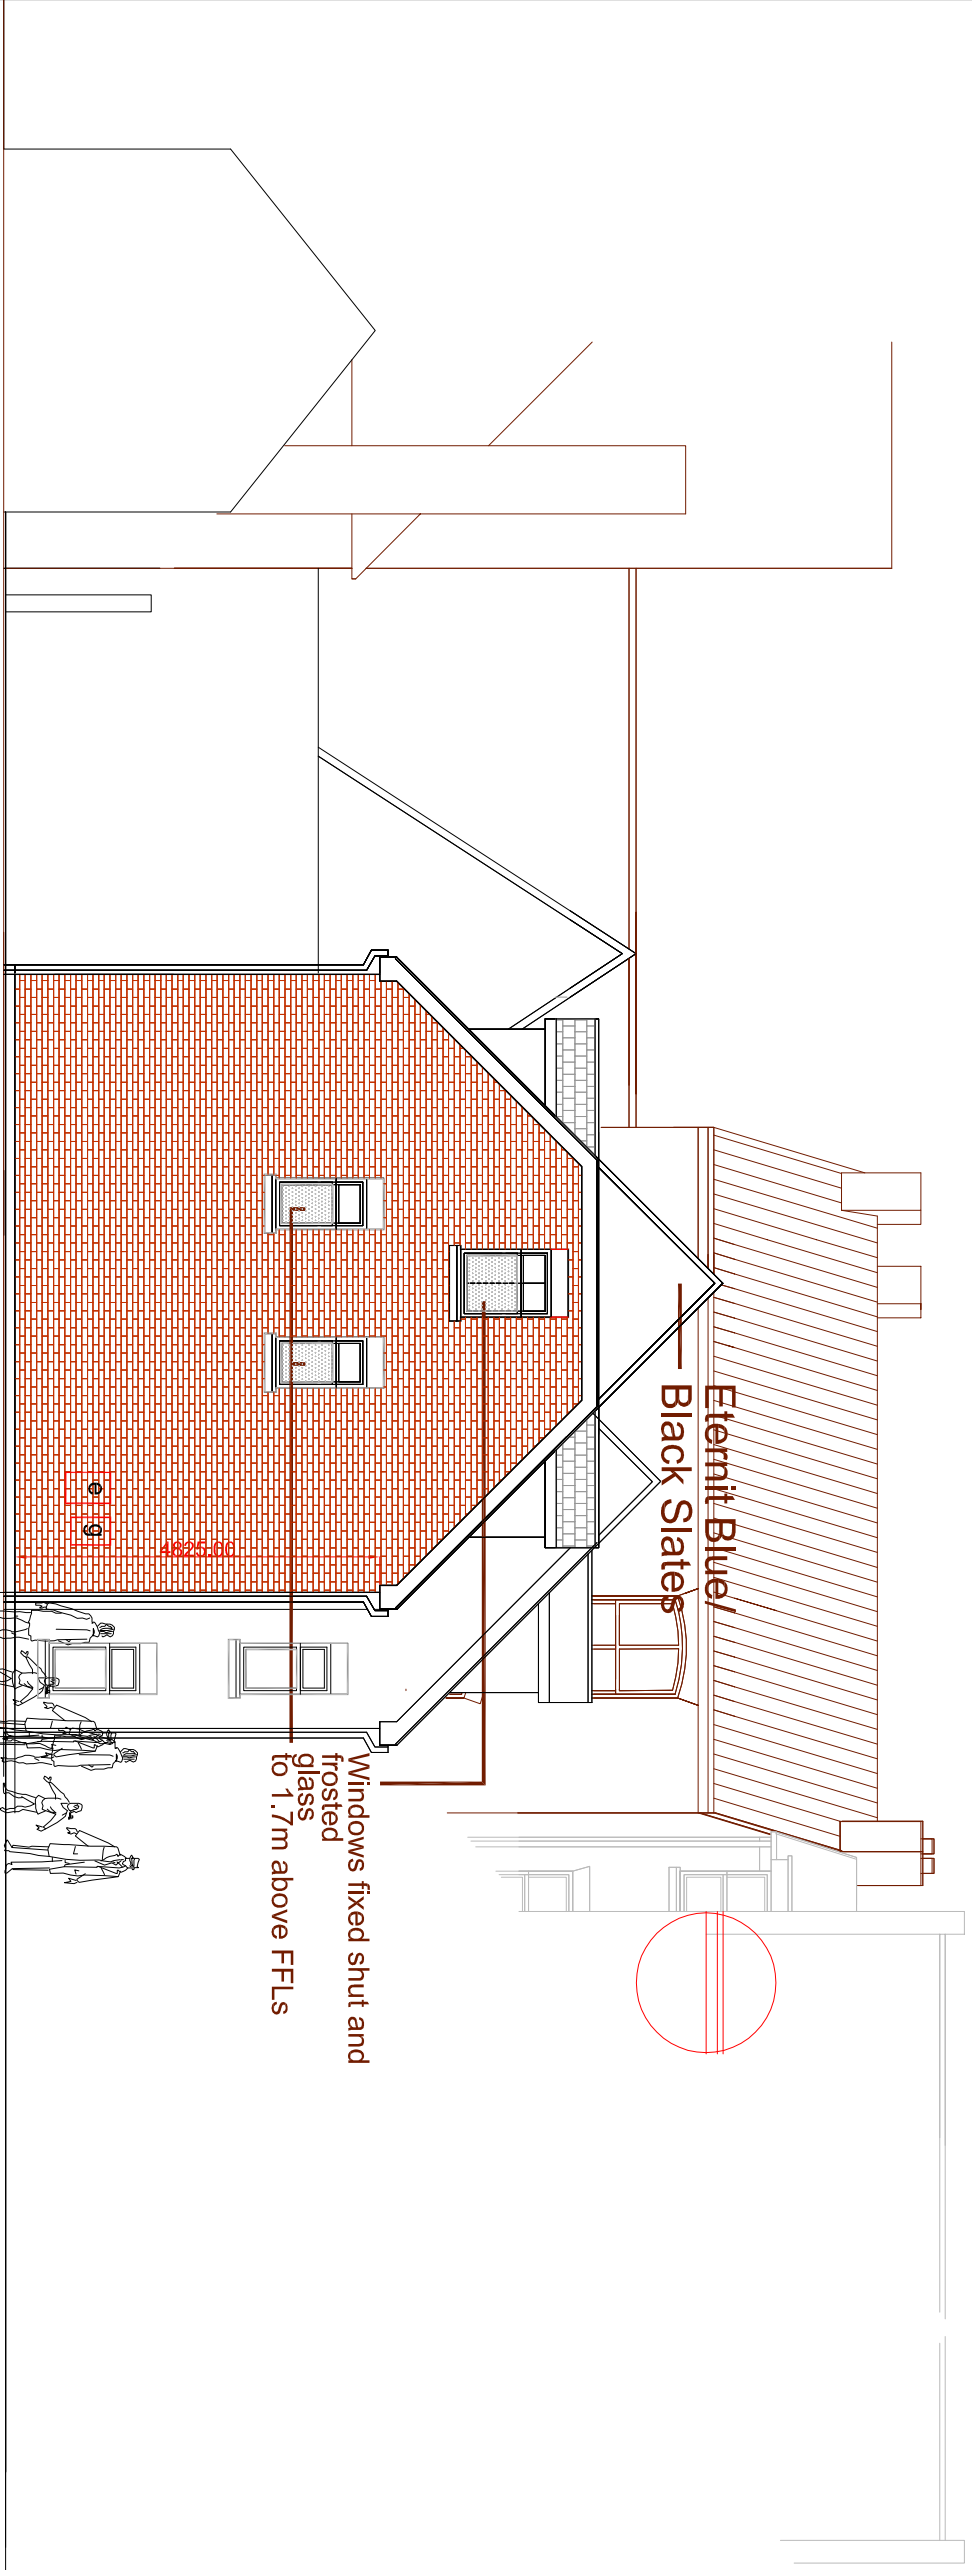

North Elevation

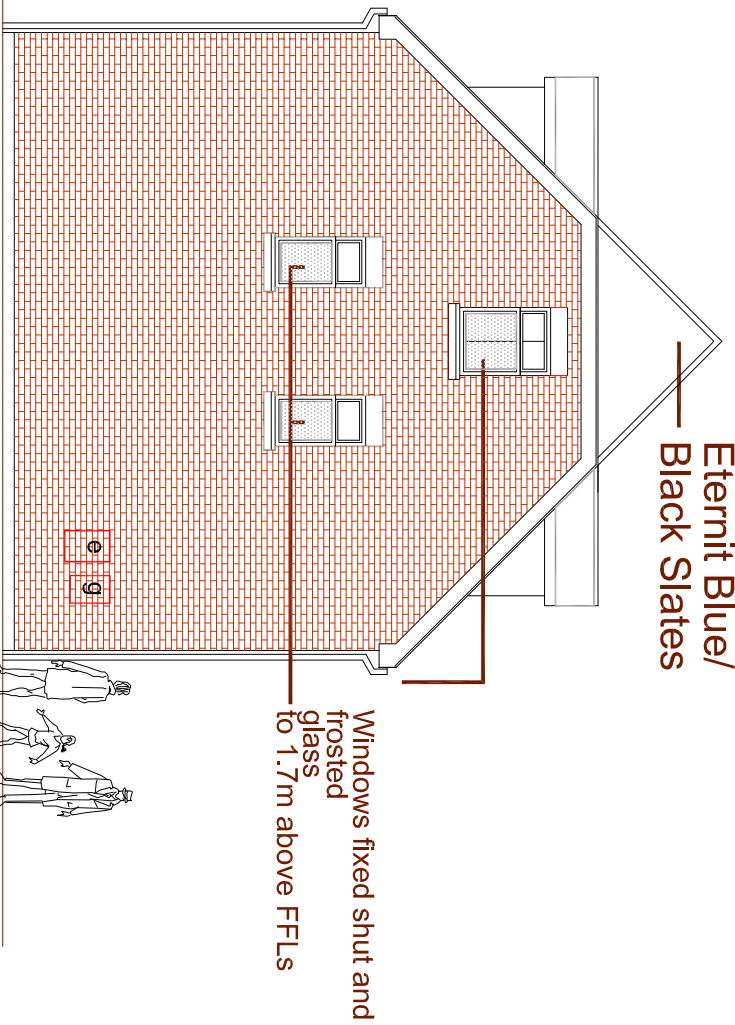

South Elevation

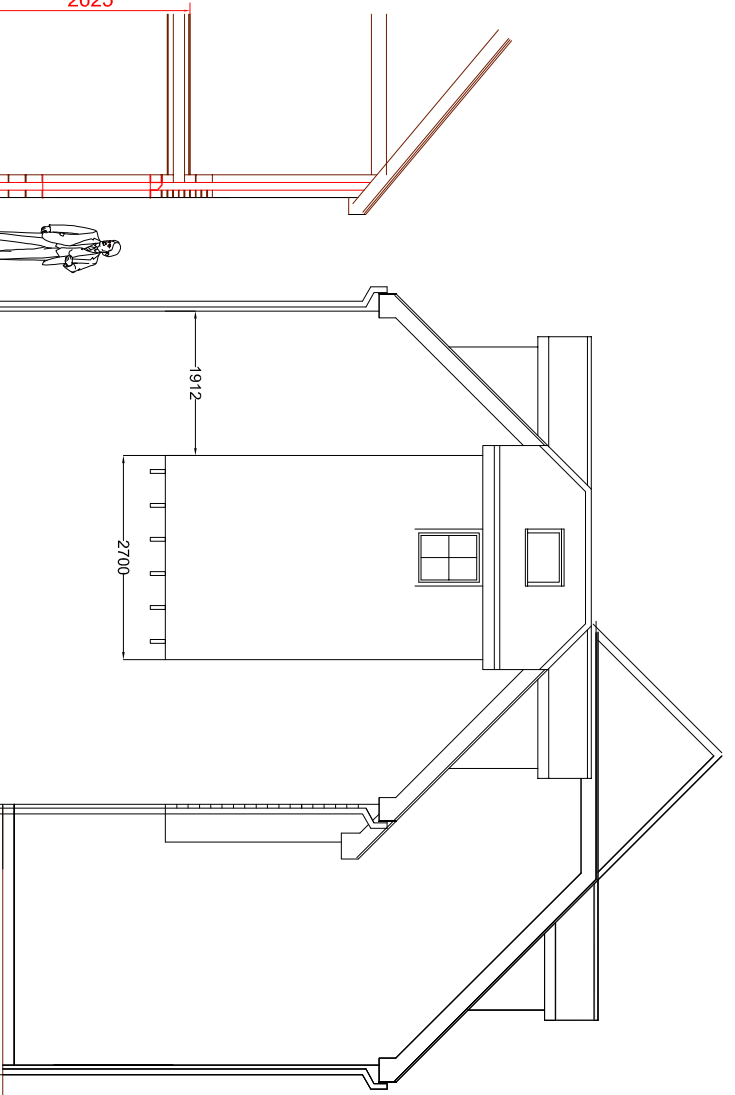

Bear Hotel
Ex. Coach House

North Elevation / Section