


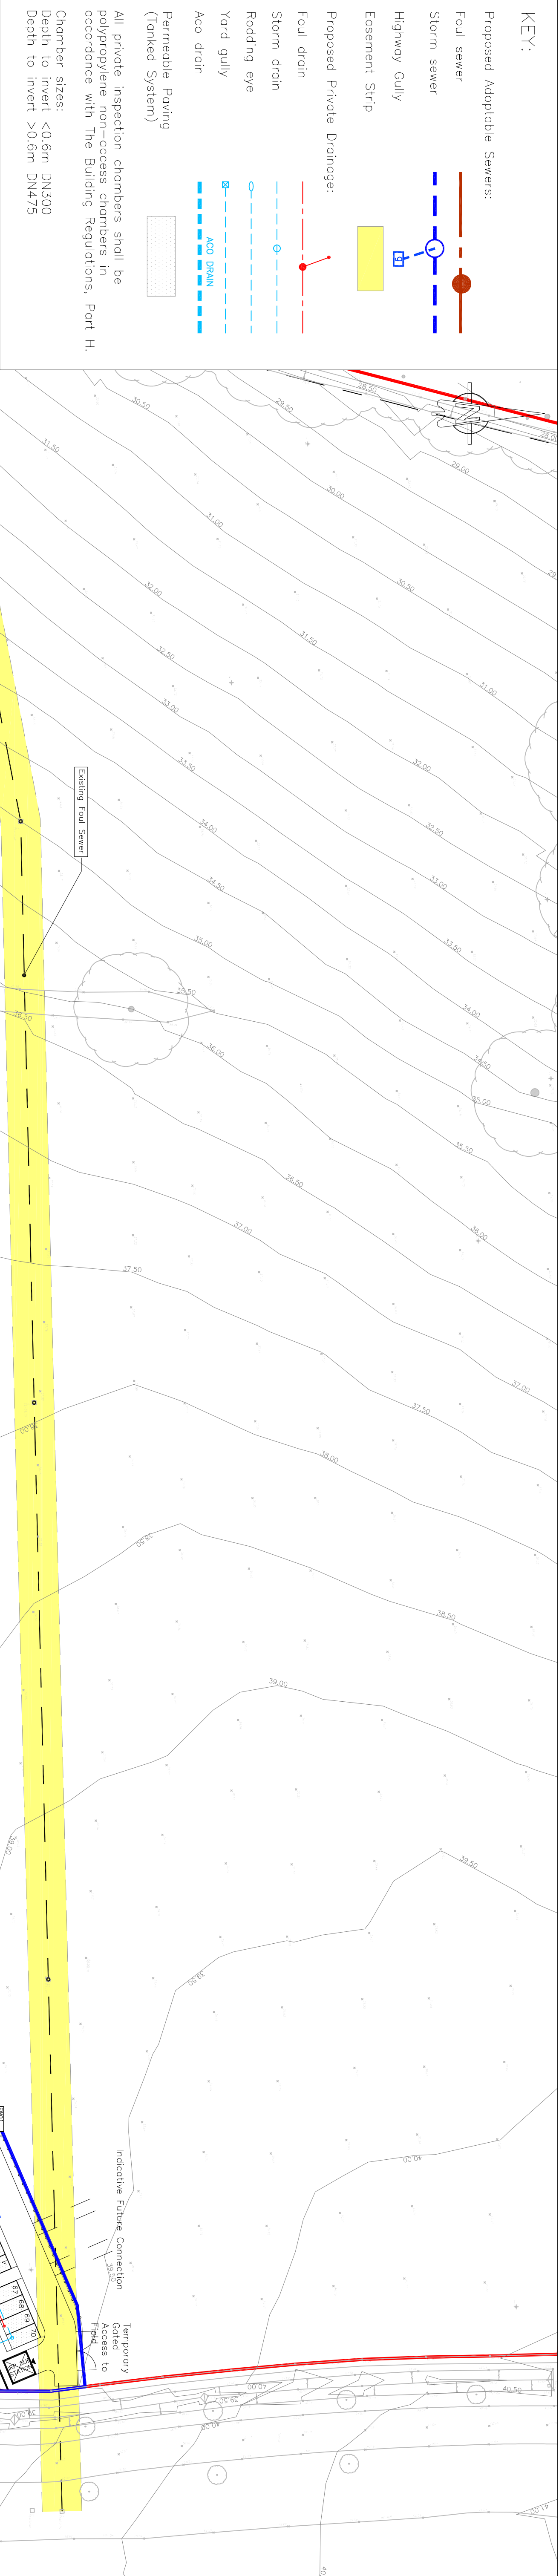

Client	 MJA CONSULTING CIVIL & STRUCTURAL ENGINEERS	
Project	REDROW HOMES Barton Road, Havant	
Title	Scale: 1:500 @ A1 Drawing: Project Name MJA Project No: Date: RJC AMC 6353 03/2021 Drawing Number: 6353-MJA-SW-XX-DR-C-801 Rev: PL5	Status: PRELIMINARY