
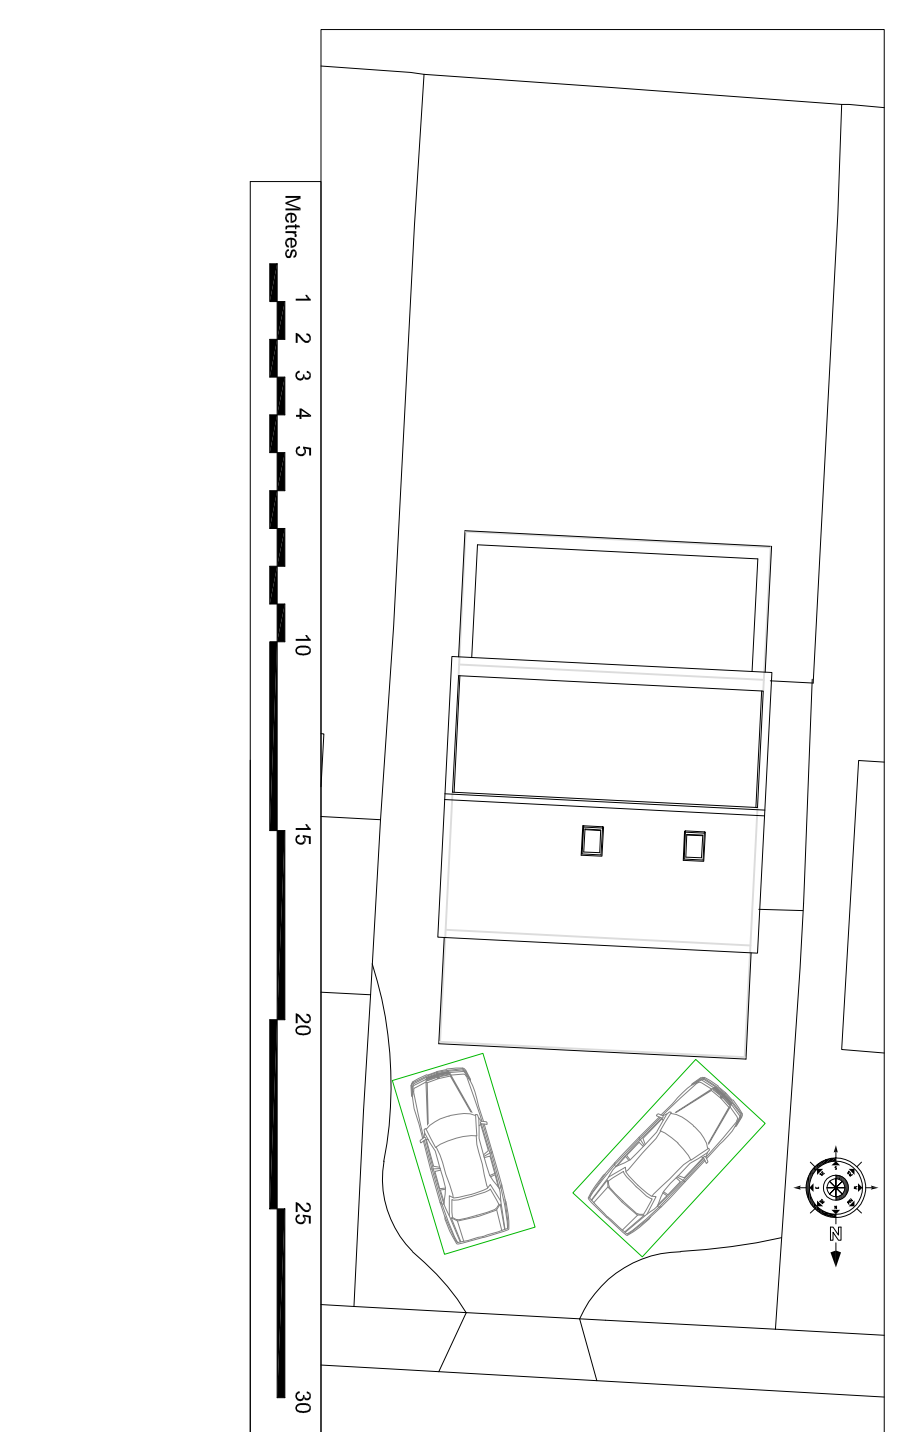
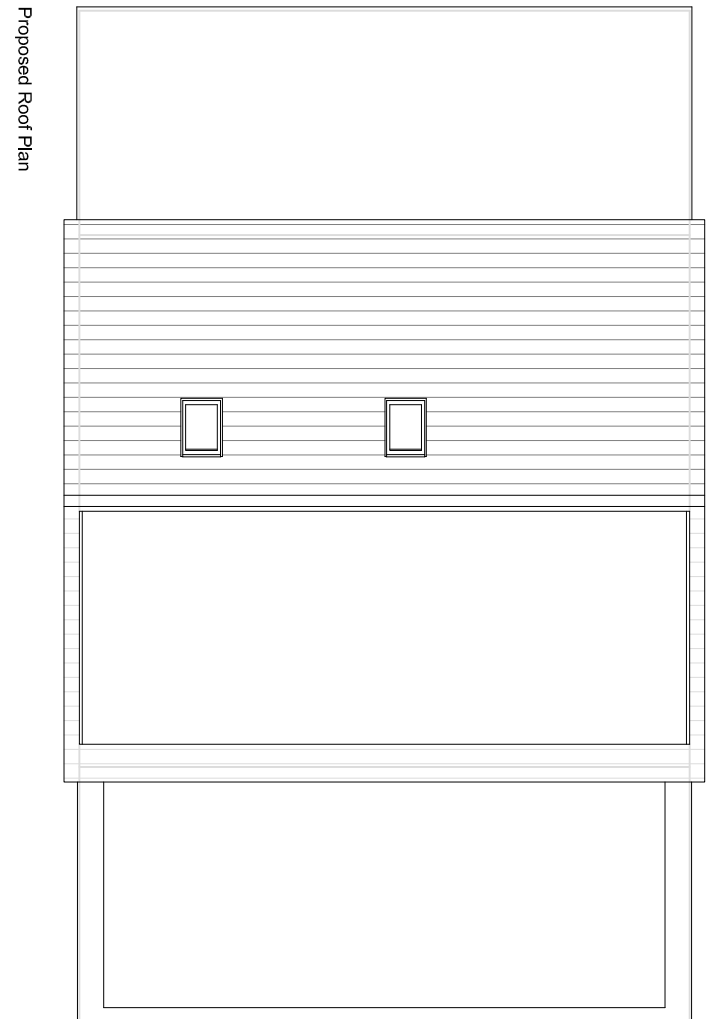
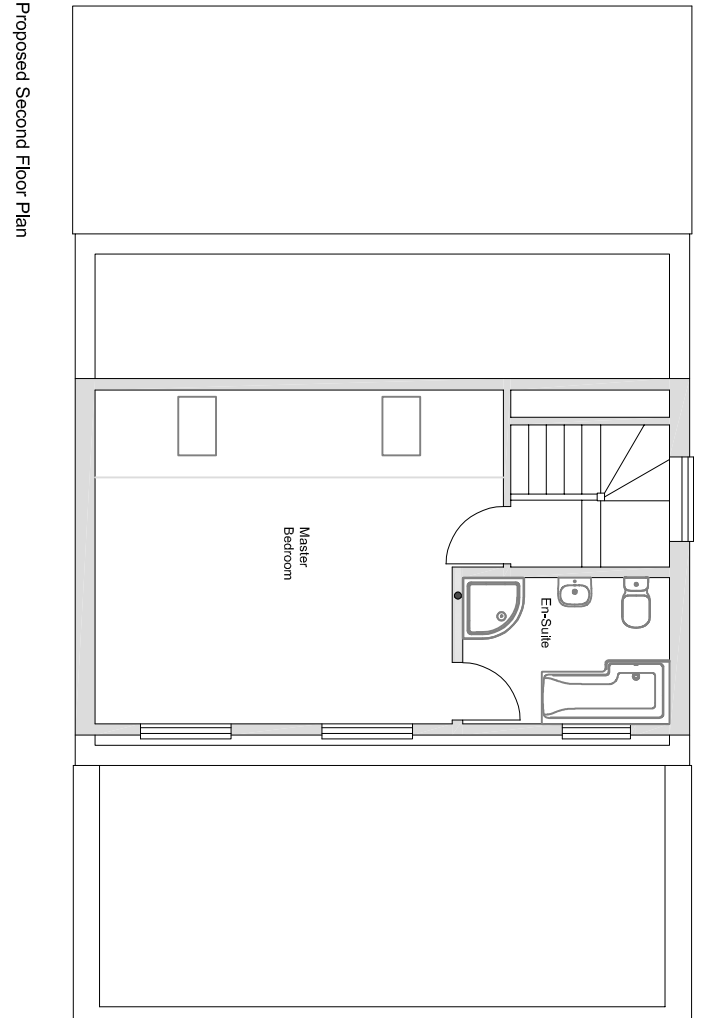
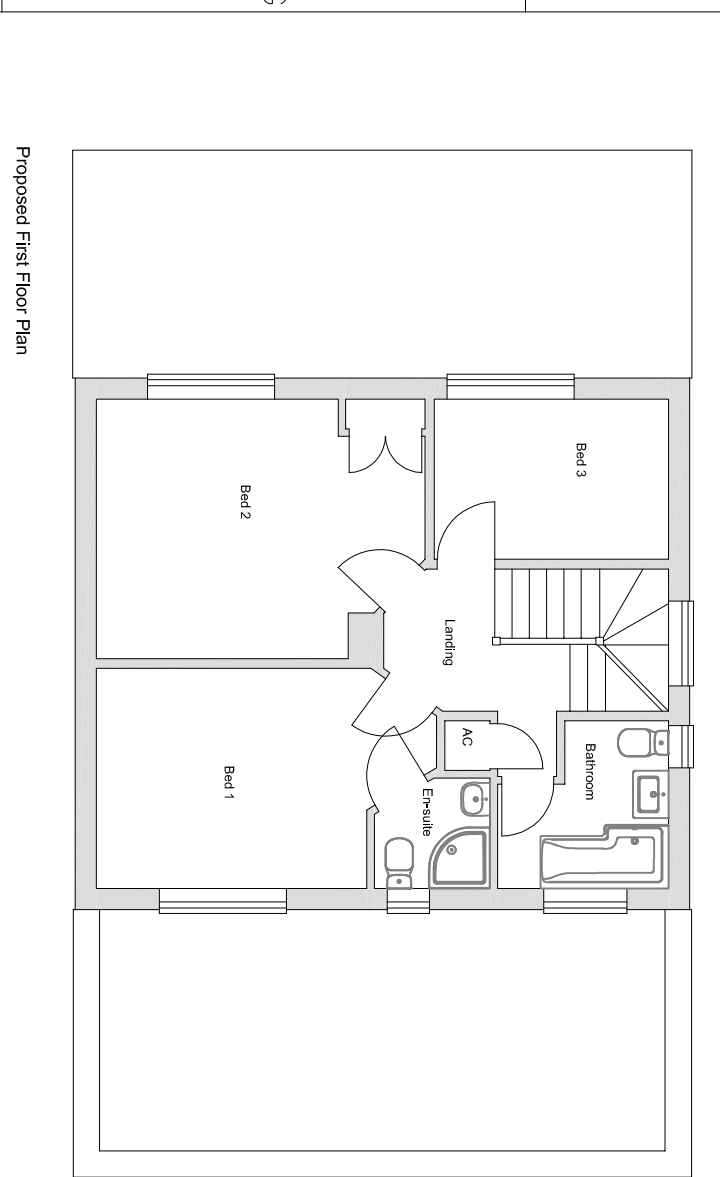
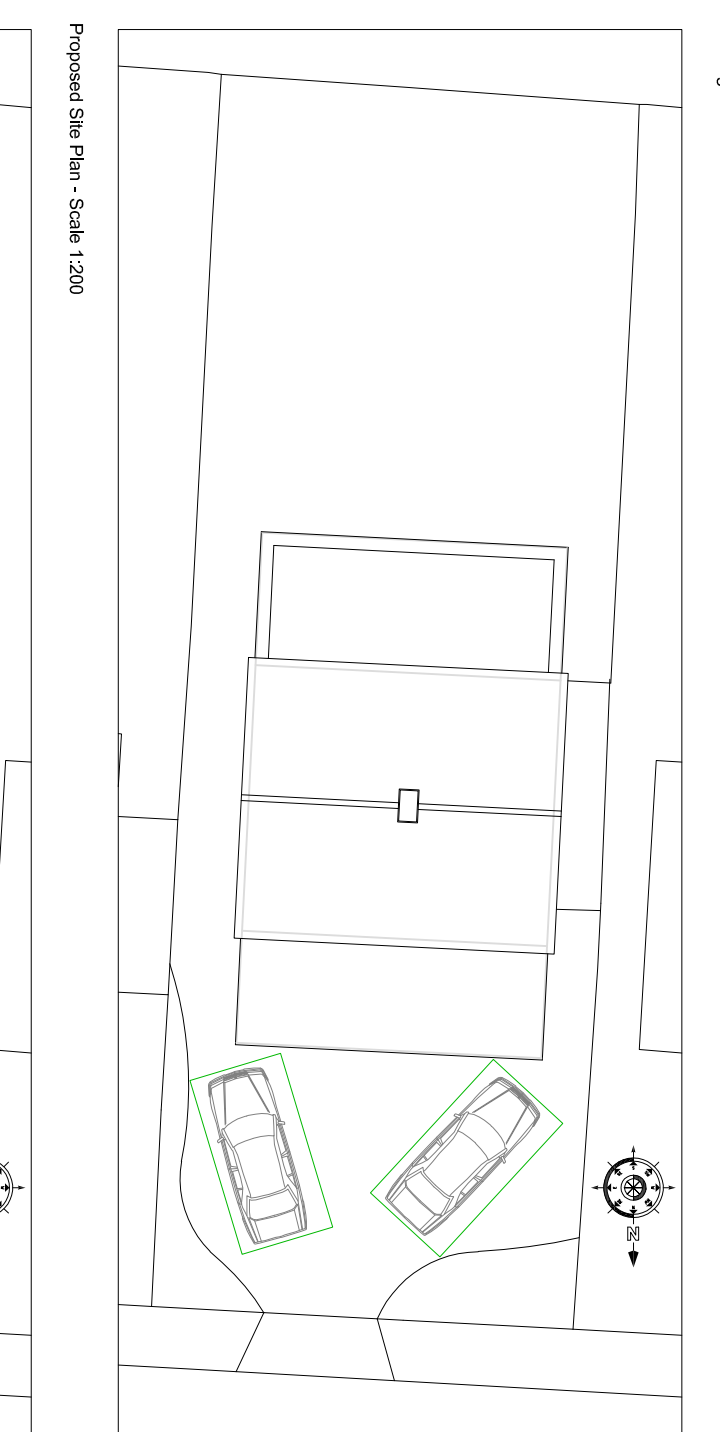
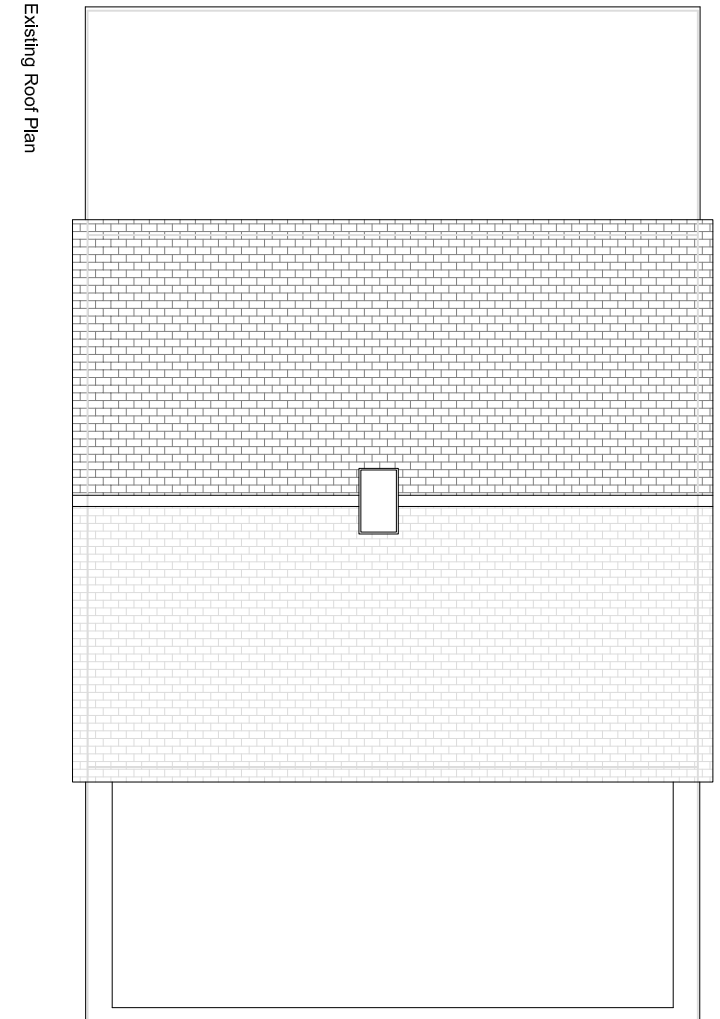
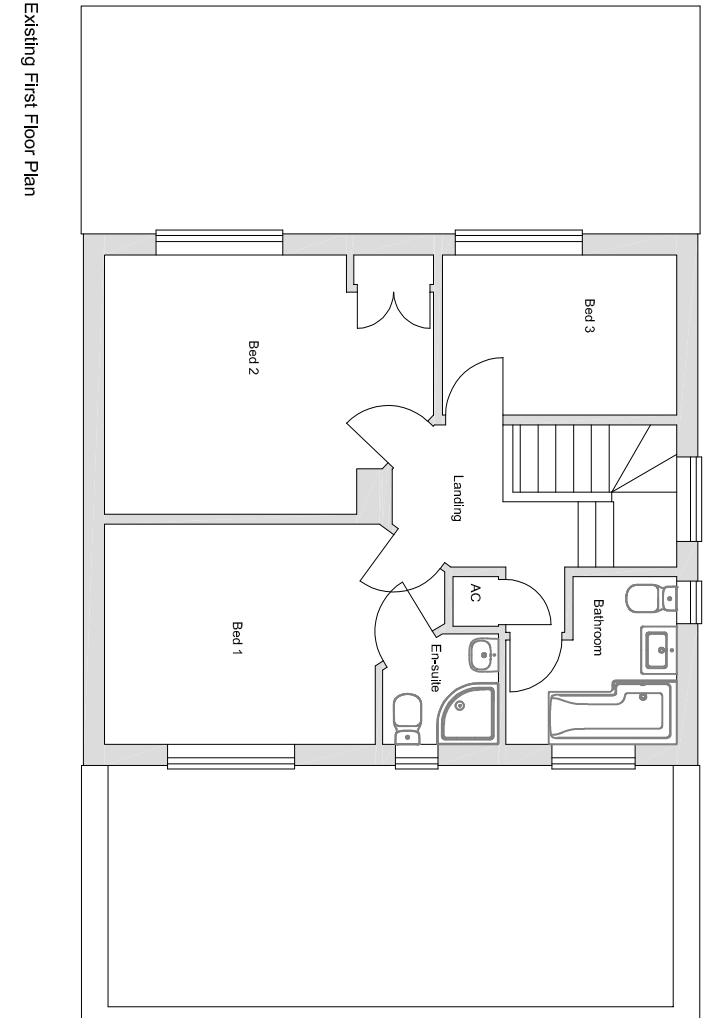
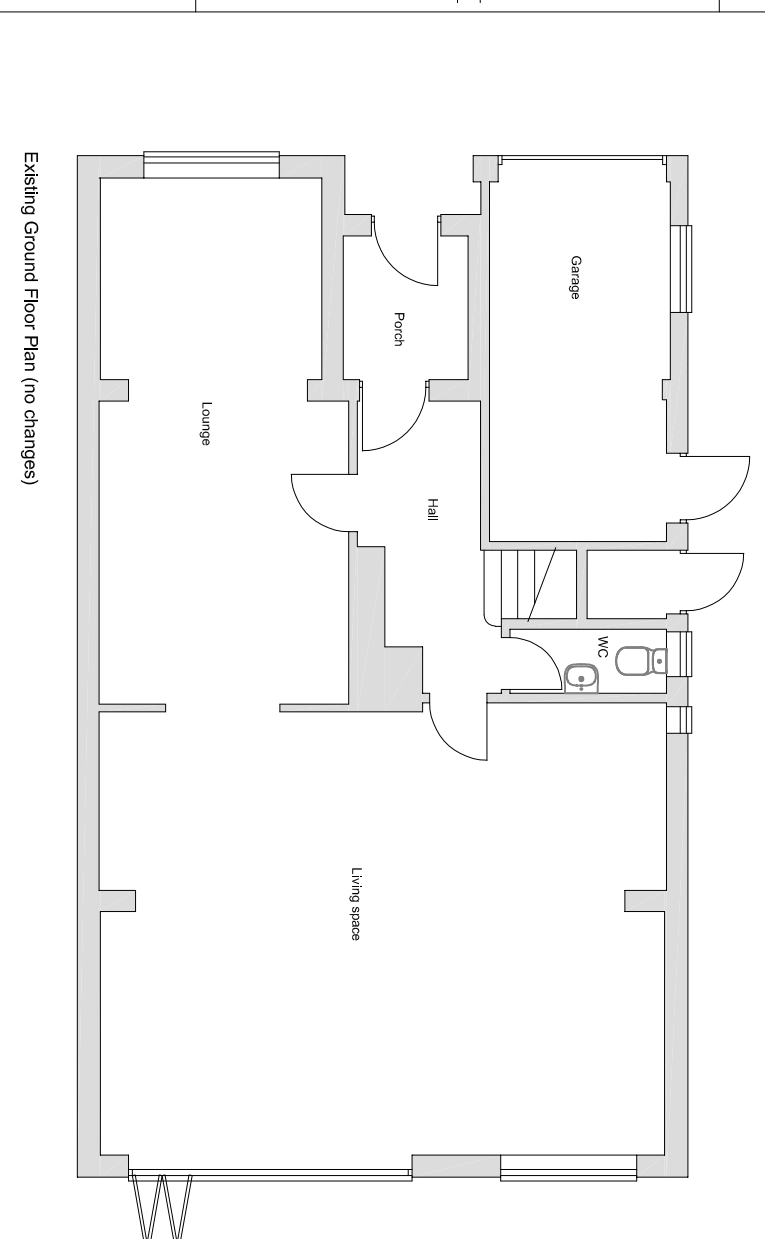
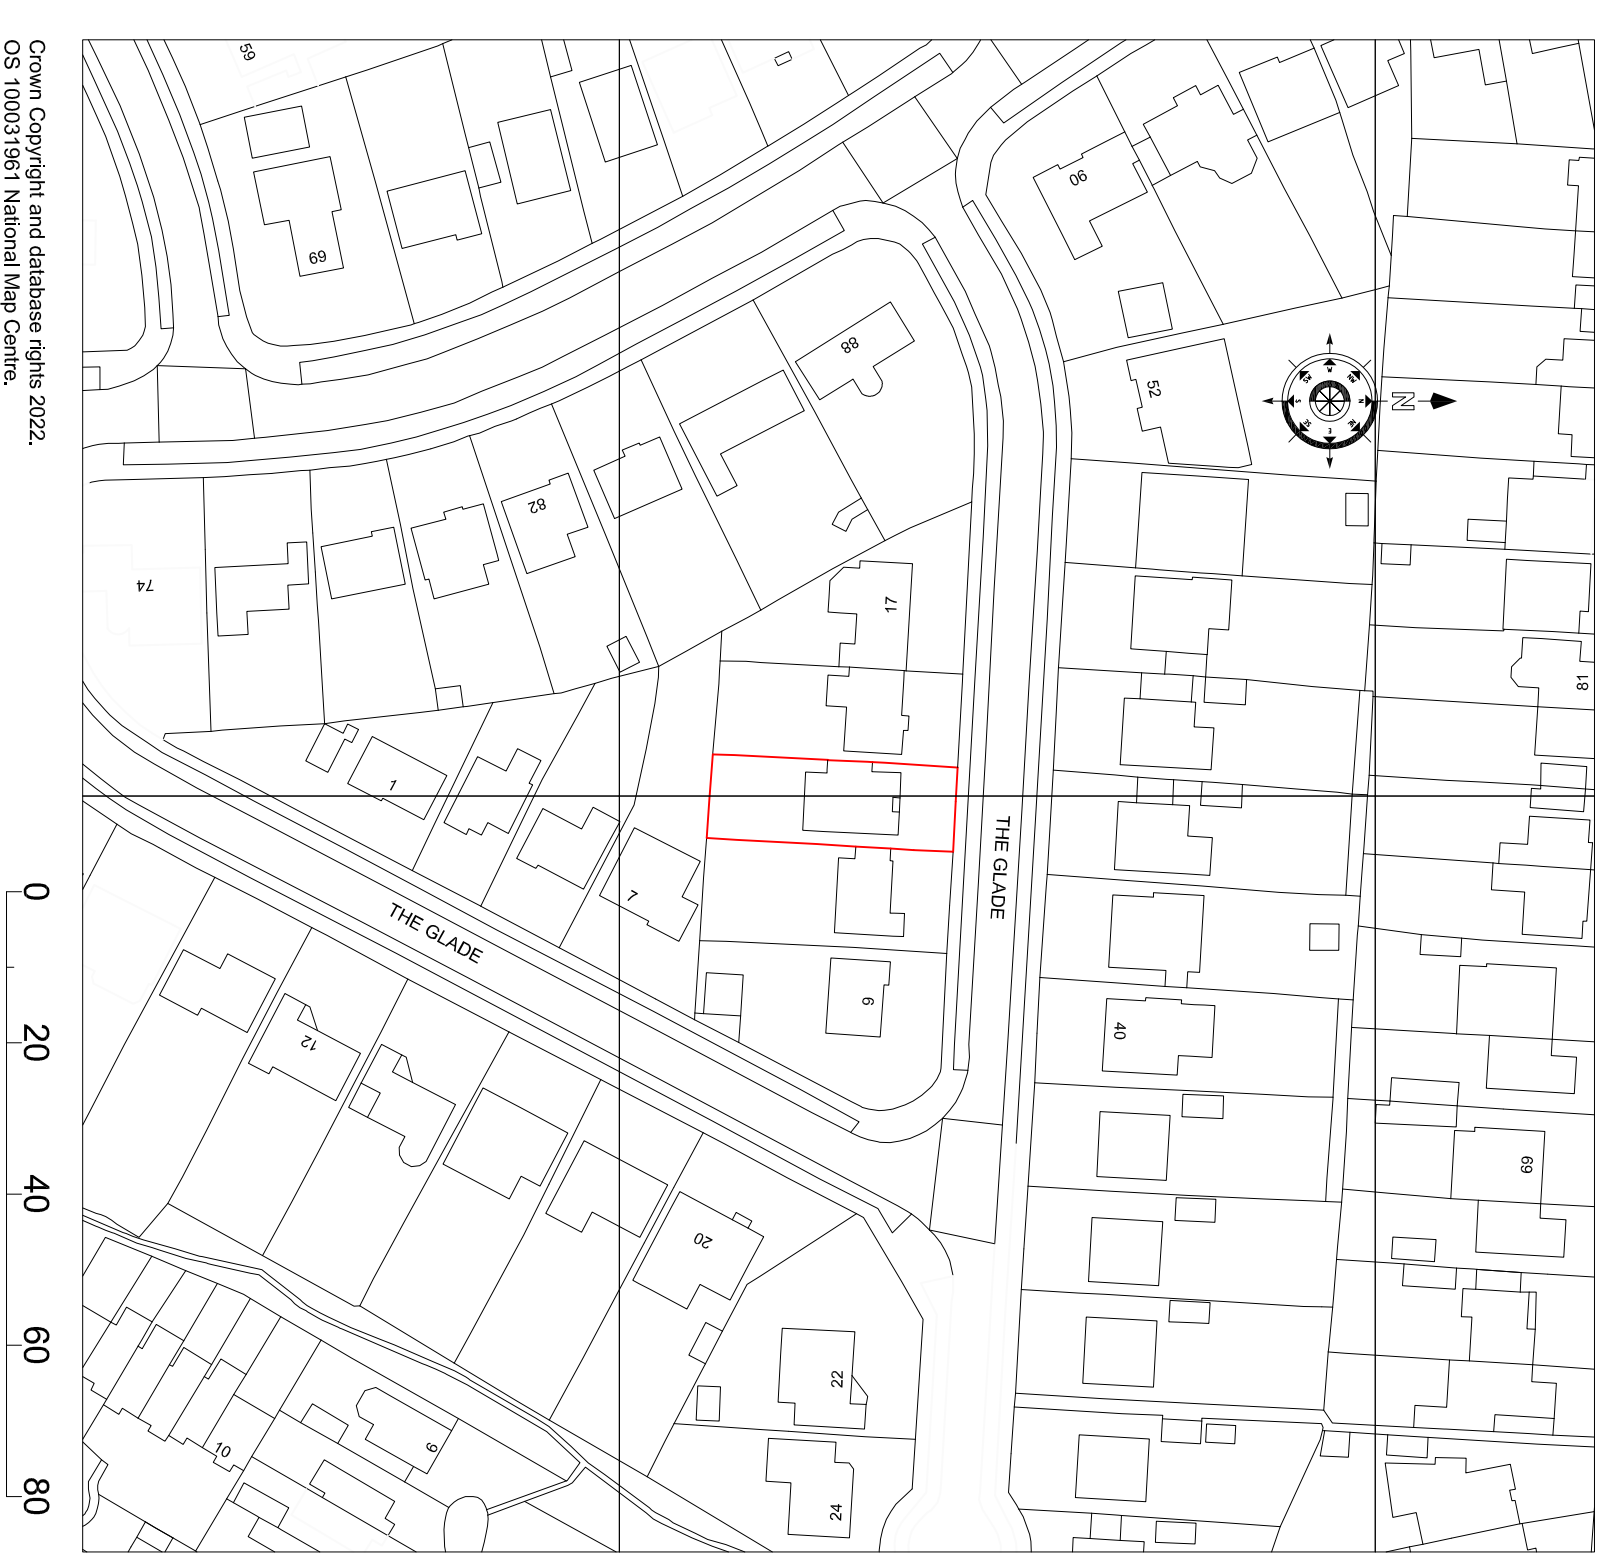
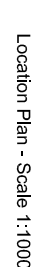


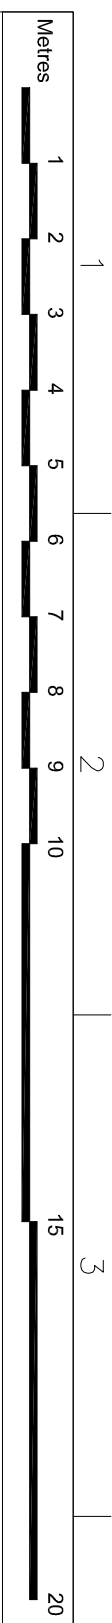

Crown Copyright and database rights 2022
OS 100031961 National Map Centre.
Purchased 17/01/2022 1 year licence.

NOTES:





[illegible]