


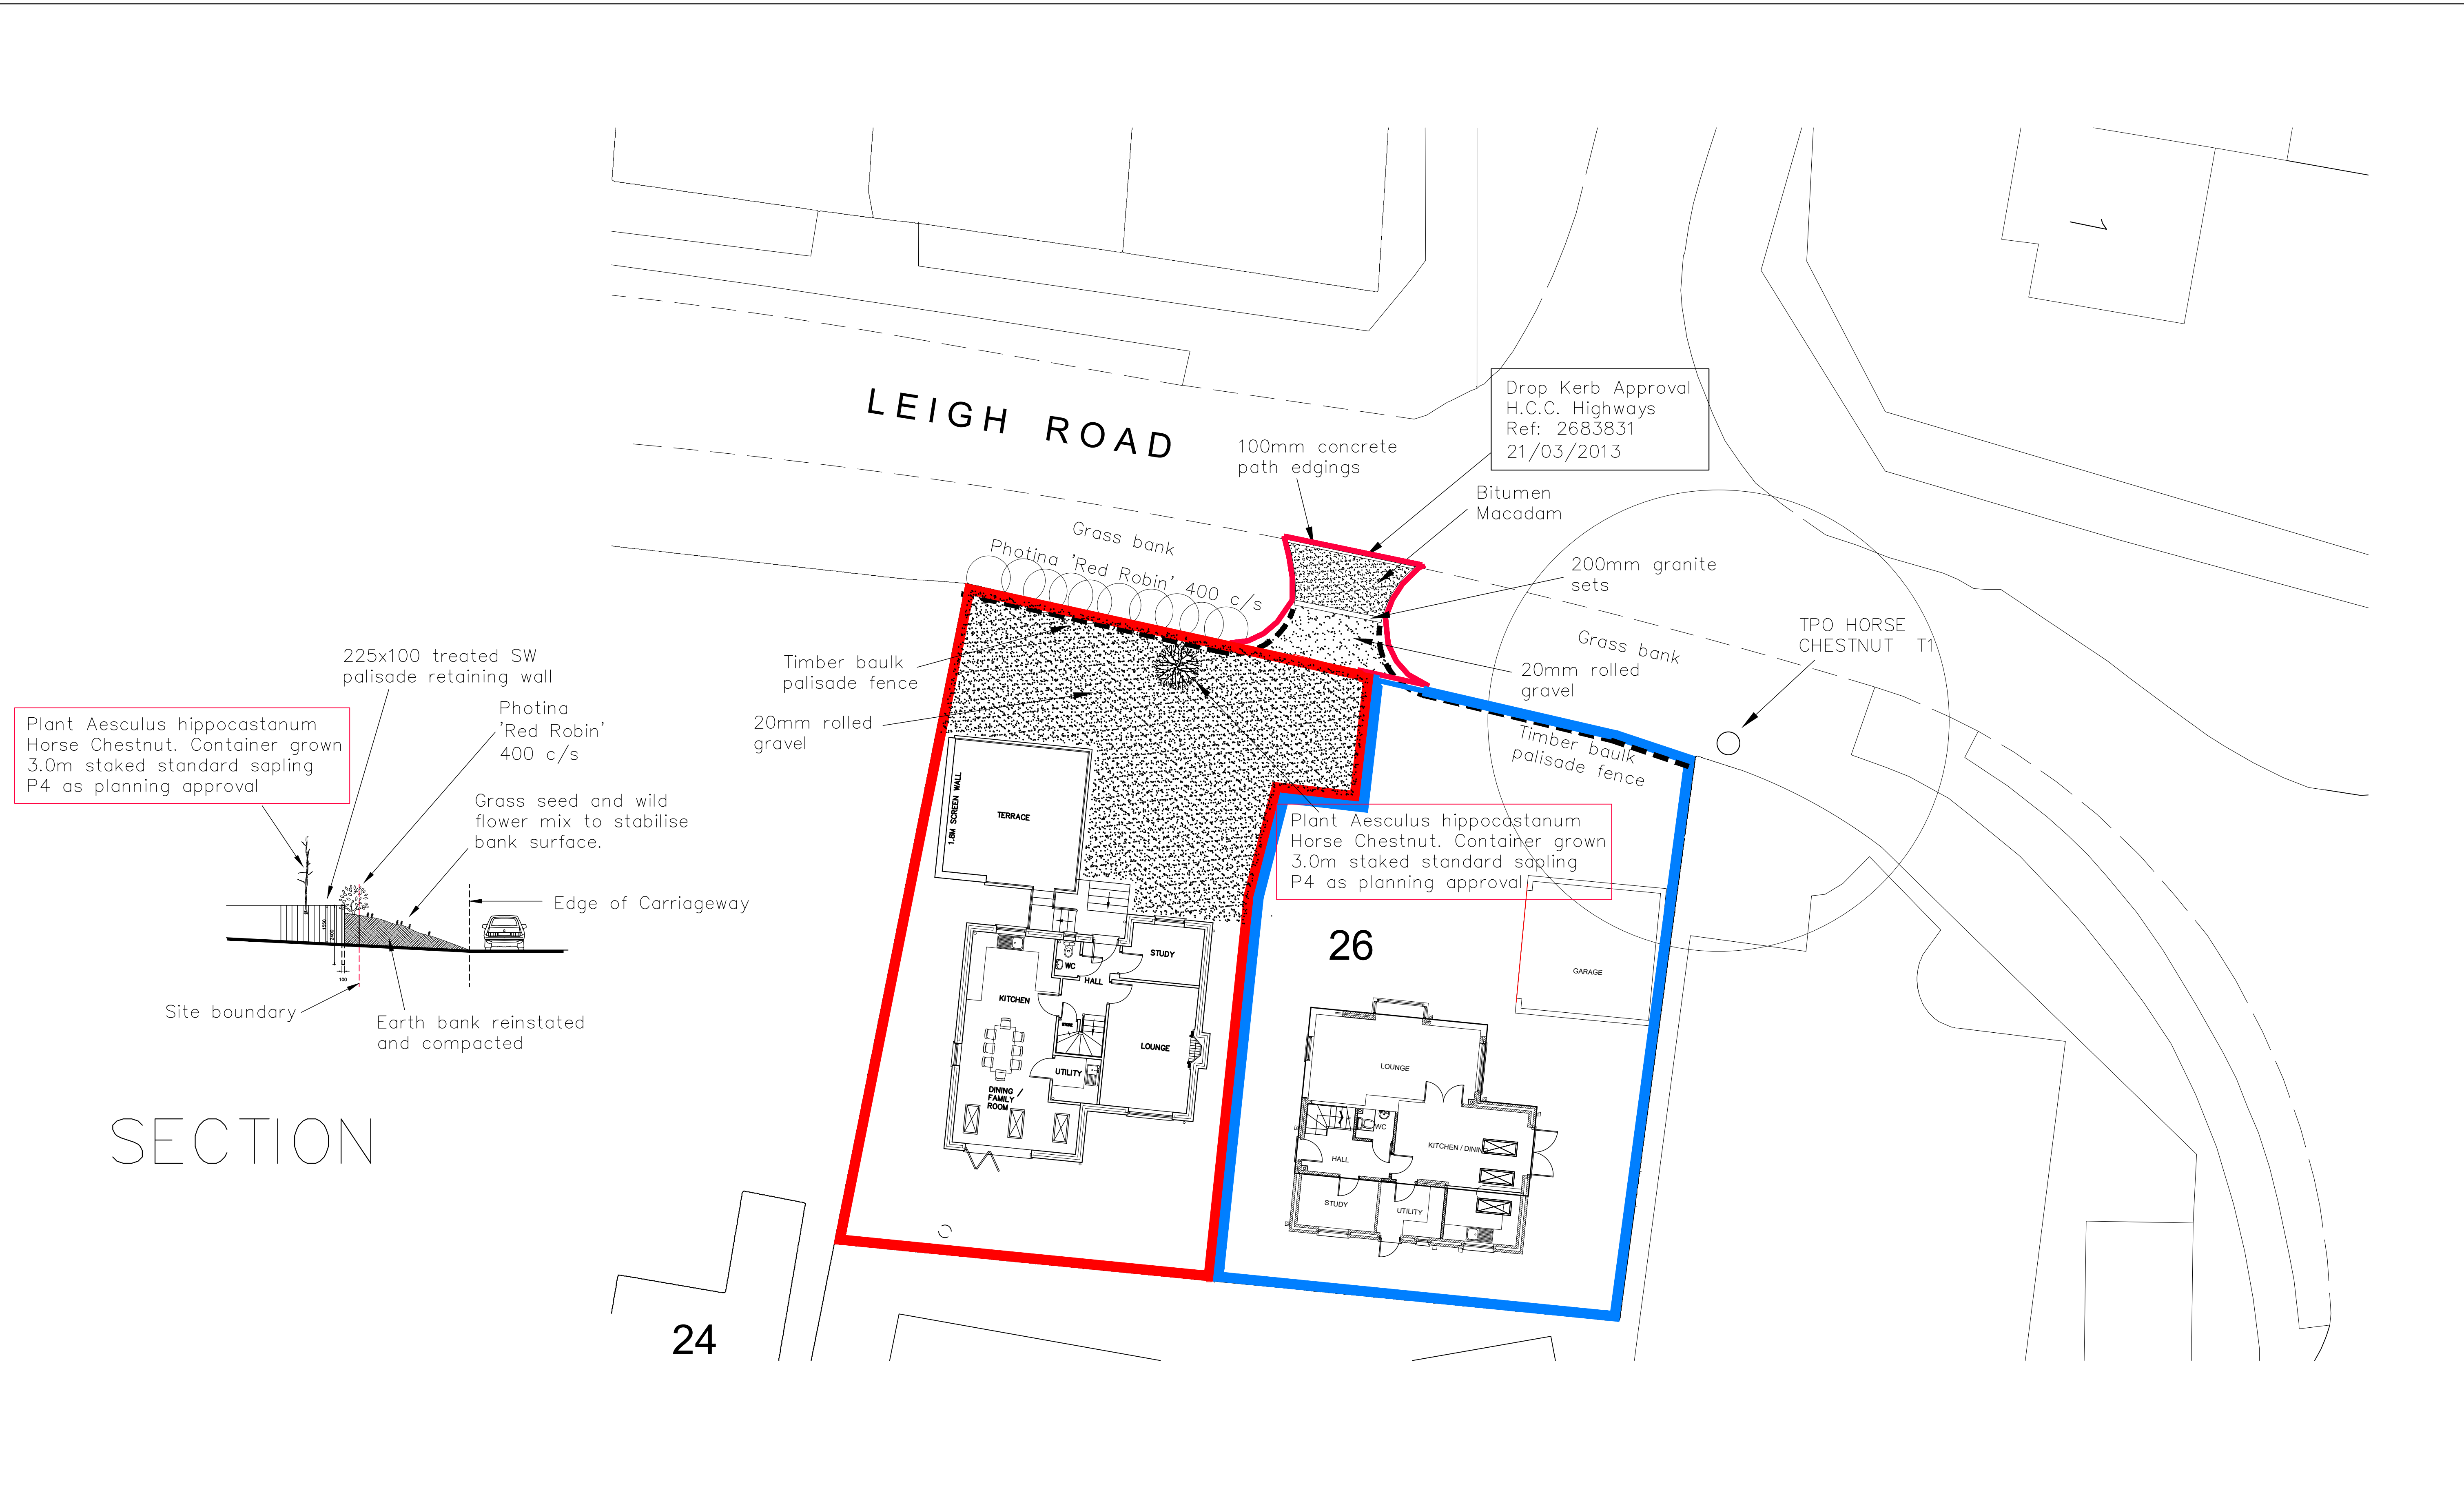

SECTION

26 Leigh Road, Havant, PO9 2ET				SITE PLAN – DoC – APP/16/00850 – Conds 2,6,7.										CAD Critchley Architecture And Design Ltd. Contact: 02392 474 919 info@caad.online The Old Brewery, 15E South Street, Havant, PO9 1BU						Scale A1=1:125, A3=1:250 Drawn MHC Date 27/10/20	
				Revisions a) Crossover Details added. 28/10/28 b) P4 added. 01/02/22 MHC c) P4 Container grown. 23/03/22 MHC d)																1645-132 ^C	
										50m	