
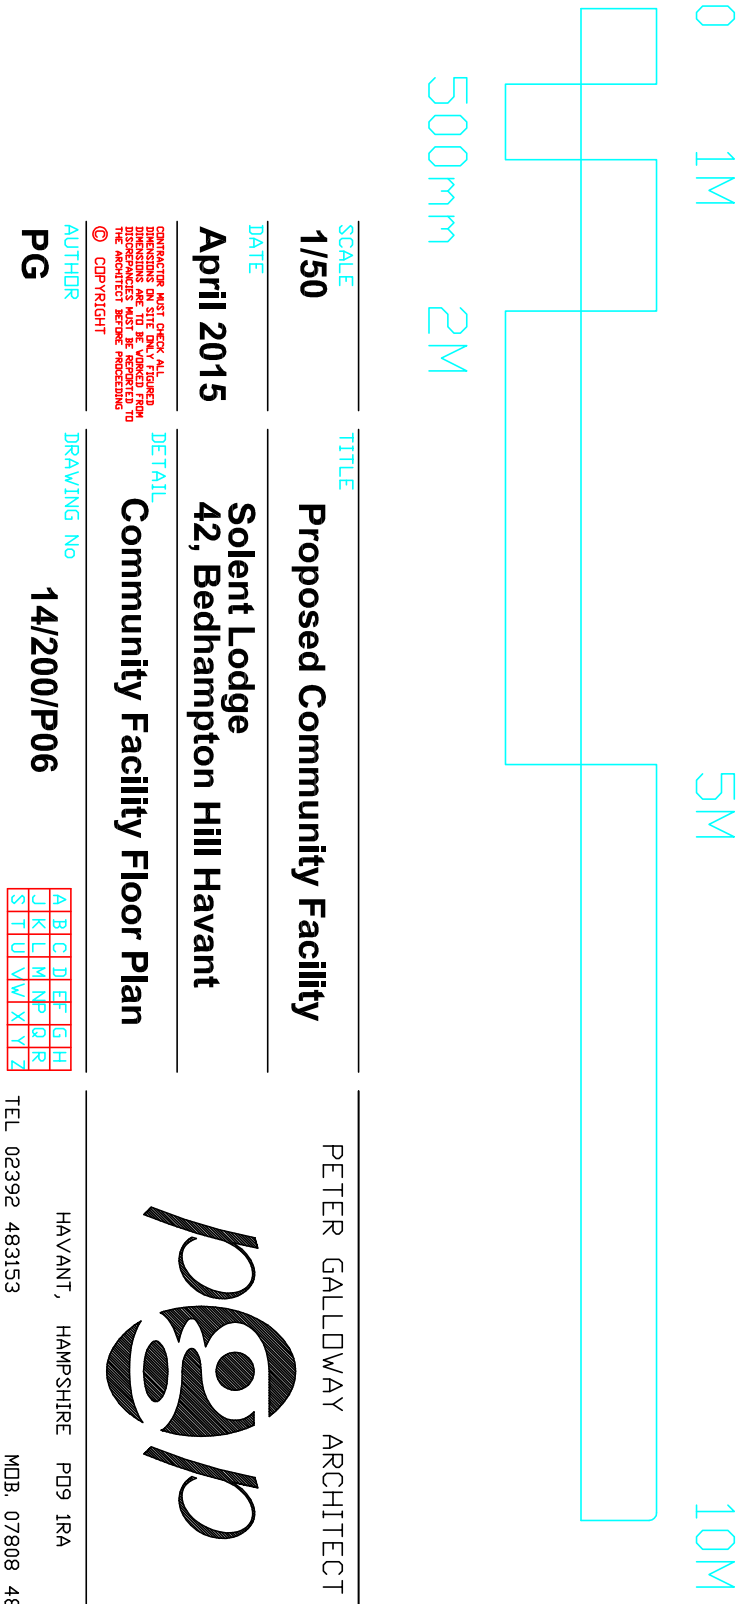


Materials

Roof Blue/Black		Rivendale Slates
Cladding White		Marley Eternit Cedral
Walls Light Buff		Ibstock Bradgate
Lintols Stone		Keystone Lintols

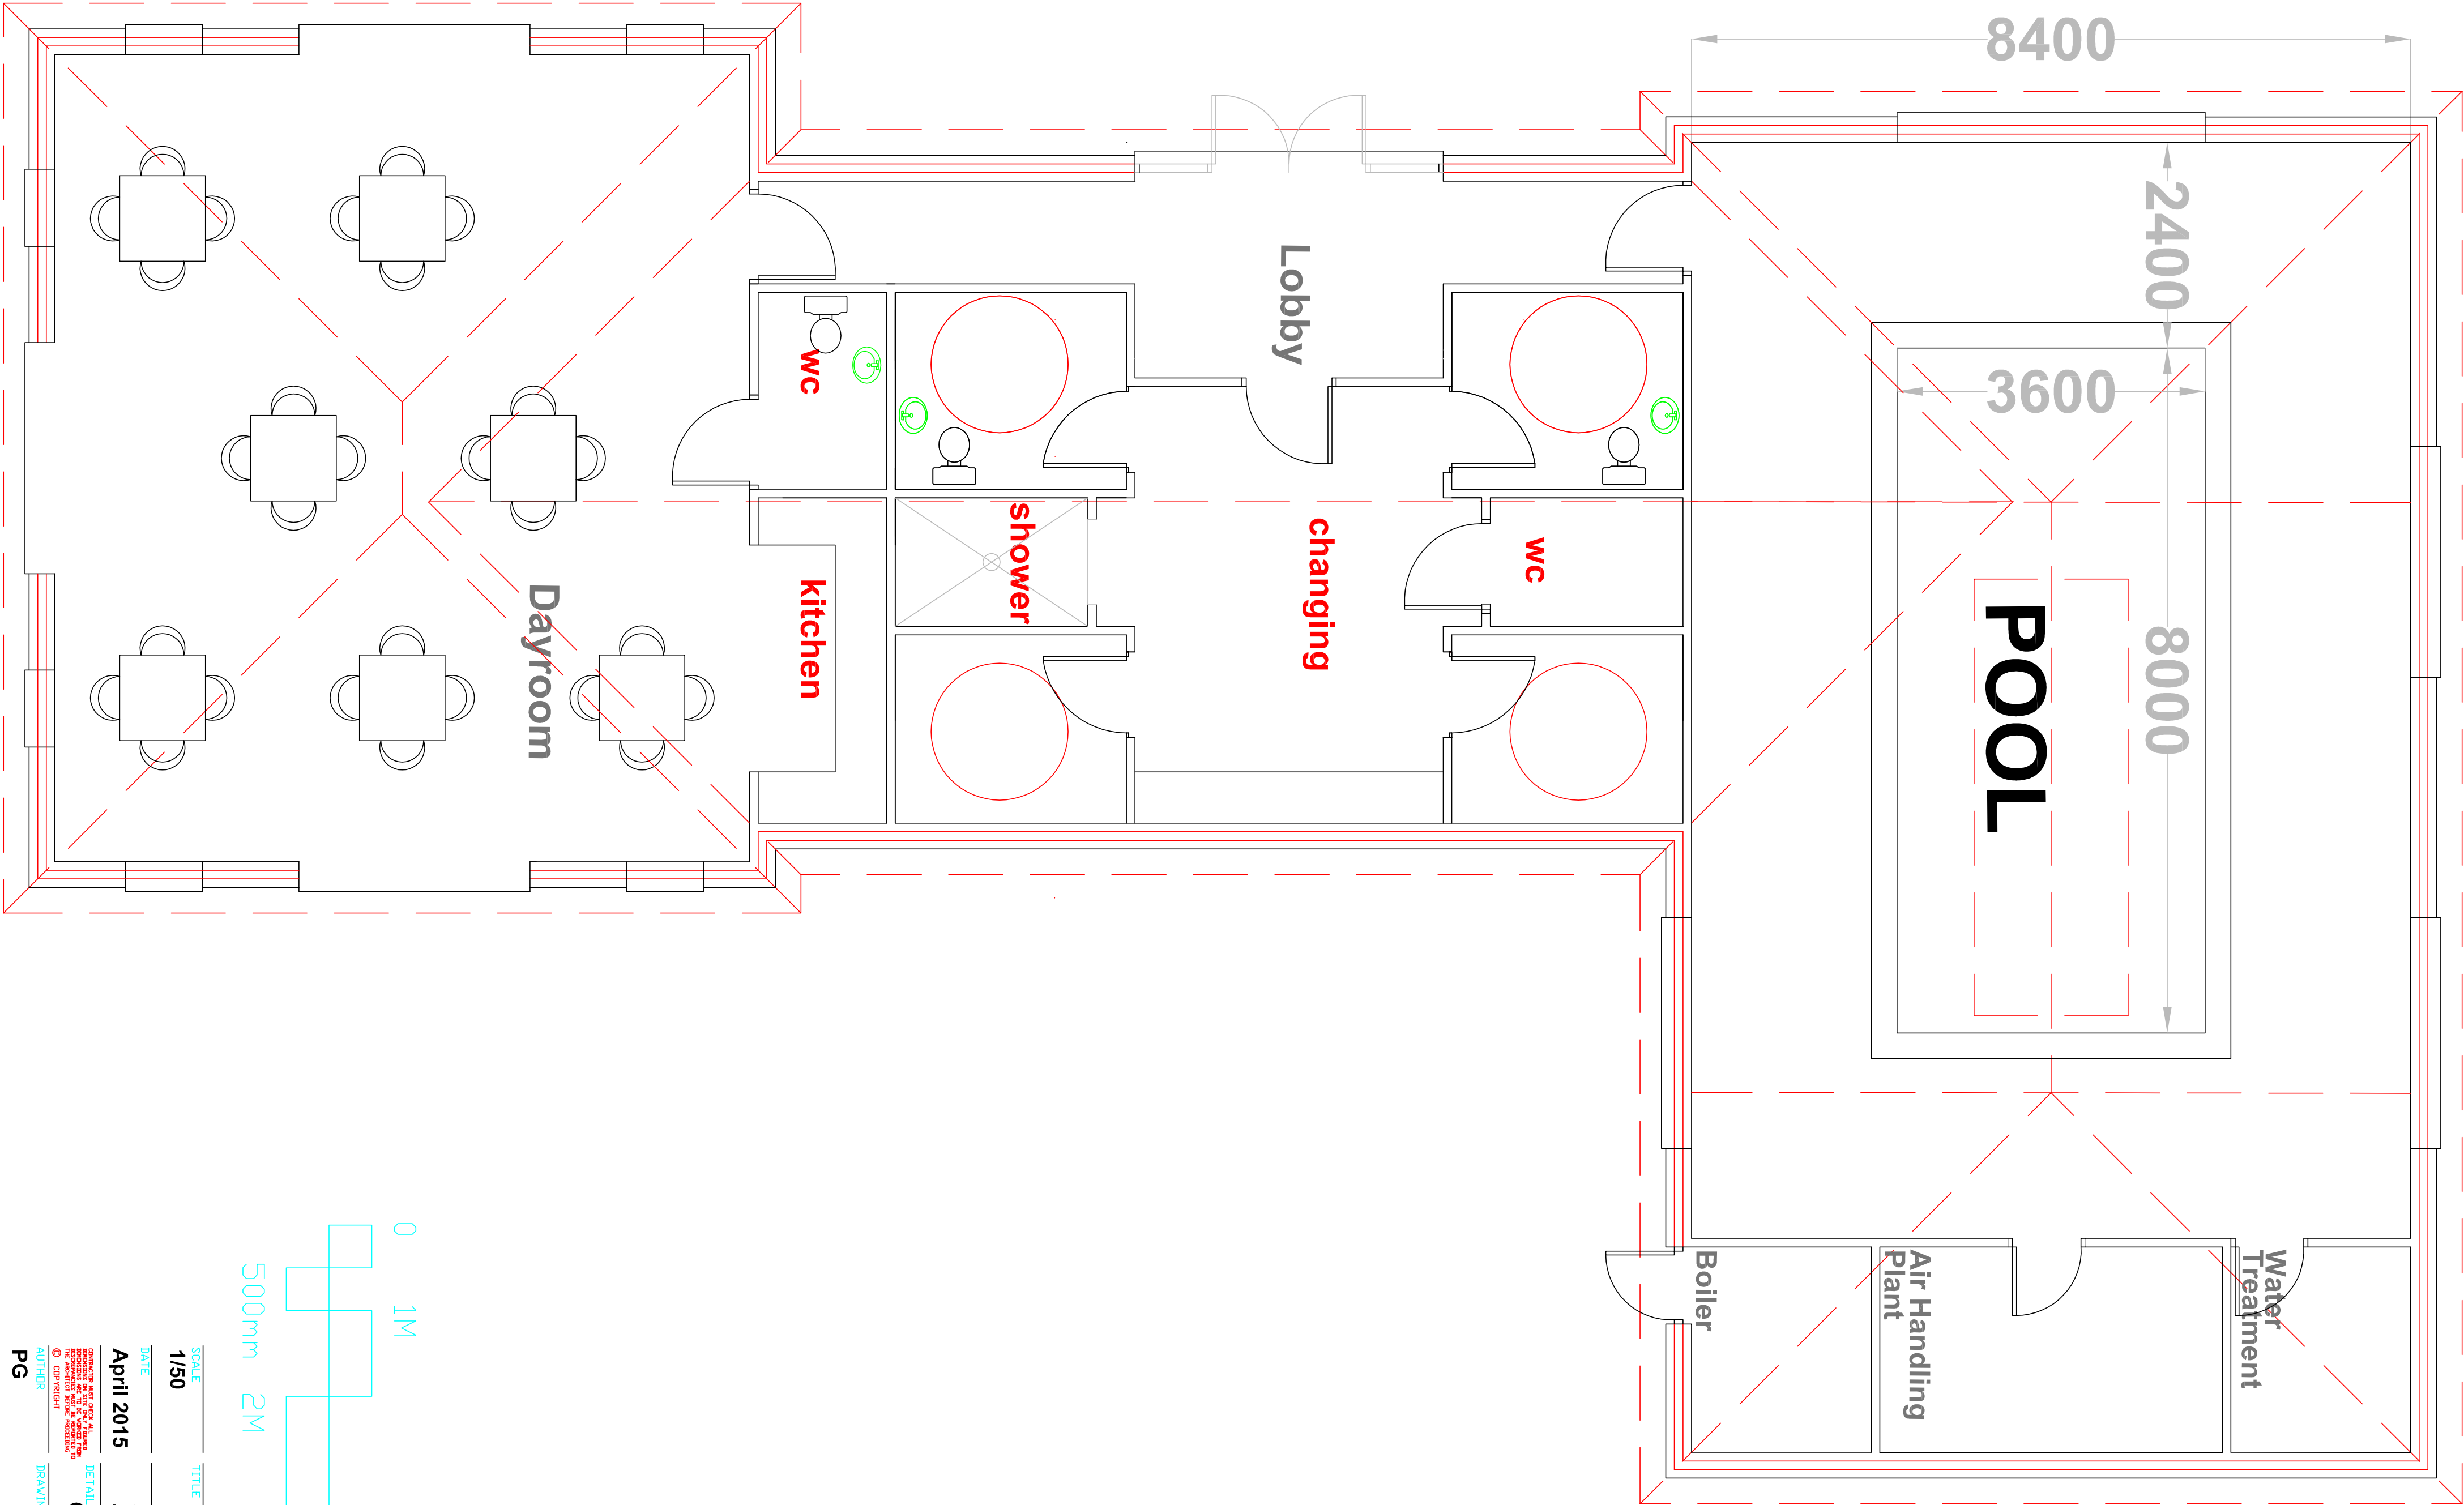

SCALE	TITLE	PETER GALLOWAY ARCHITECT
1/50	Proposed Community Facility	
DATE	Solent Lodge 42, Bedhampton Hill Havant	
April 2015		
DETAILED BY	Community Facility Floor Plan	
AUTHOR	14/200/P06	
PG		