


Appendix A – Site Location Plan

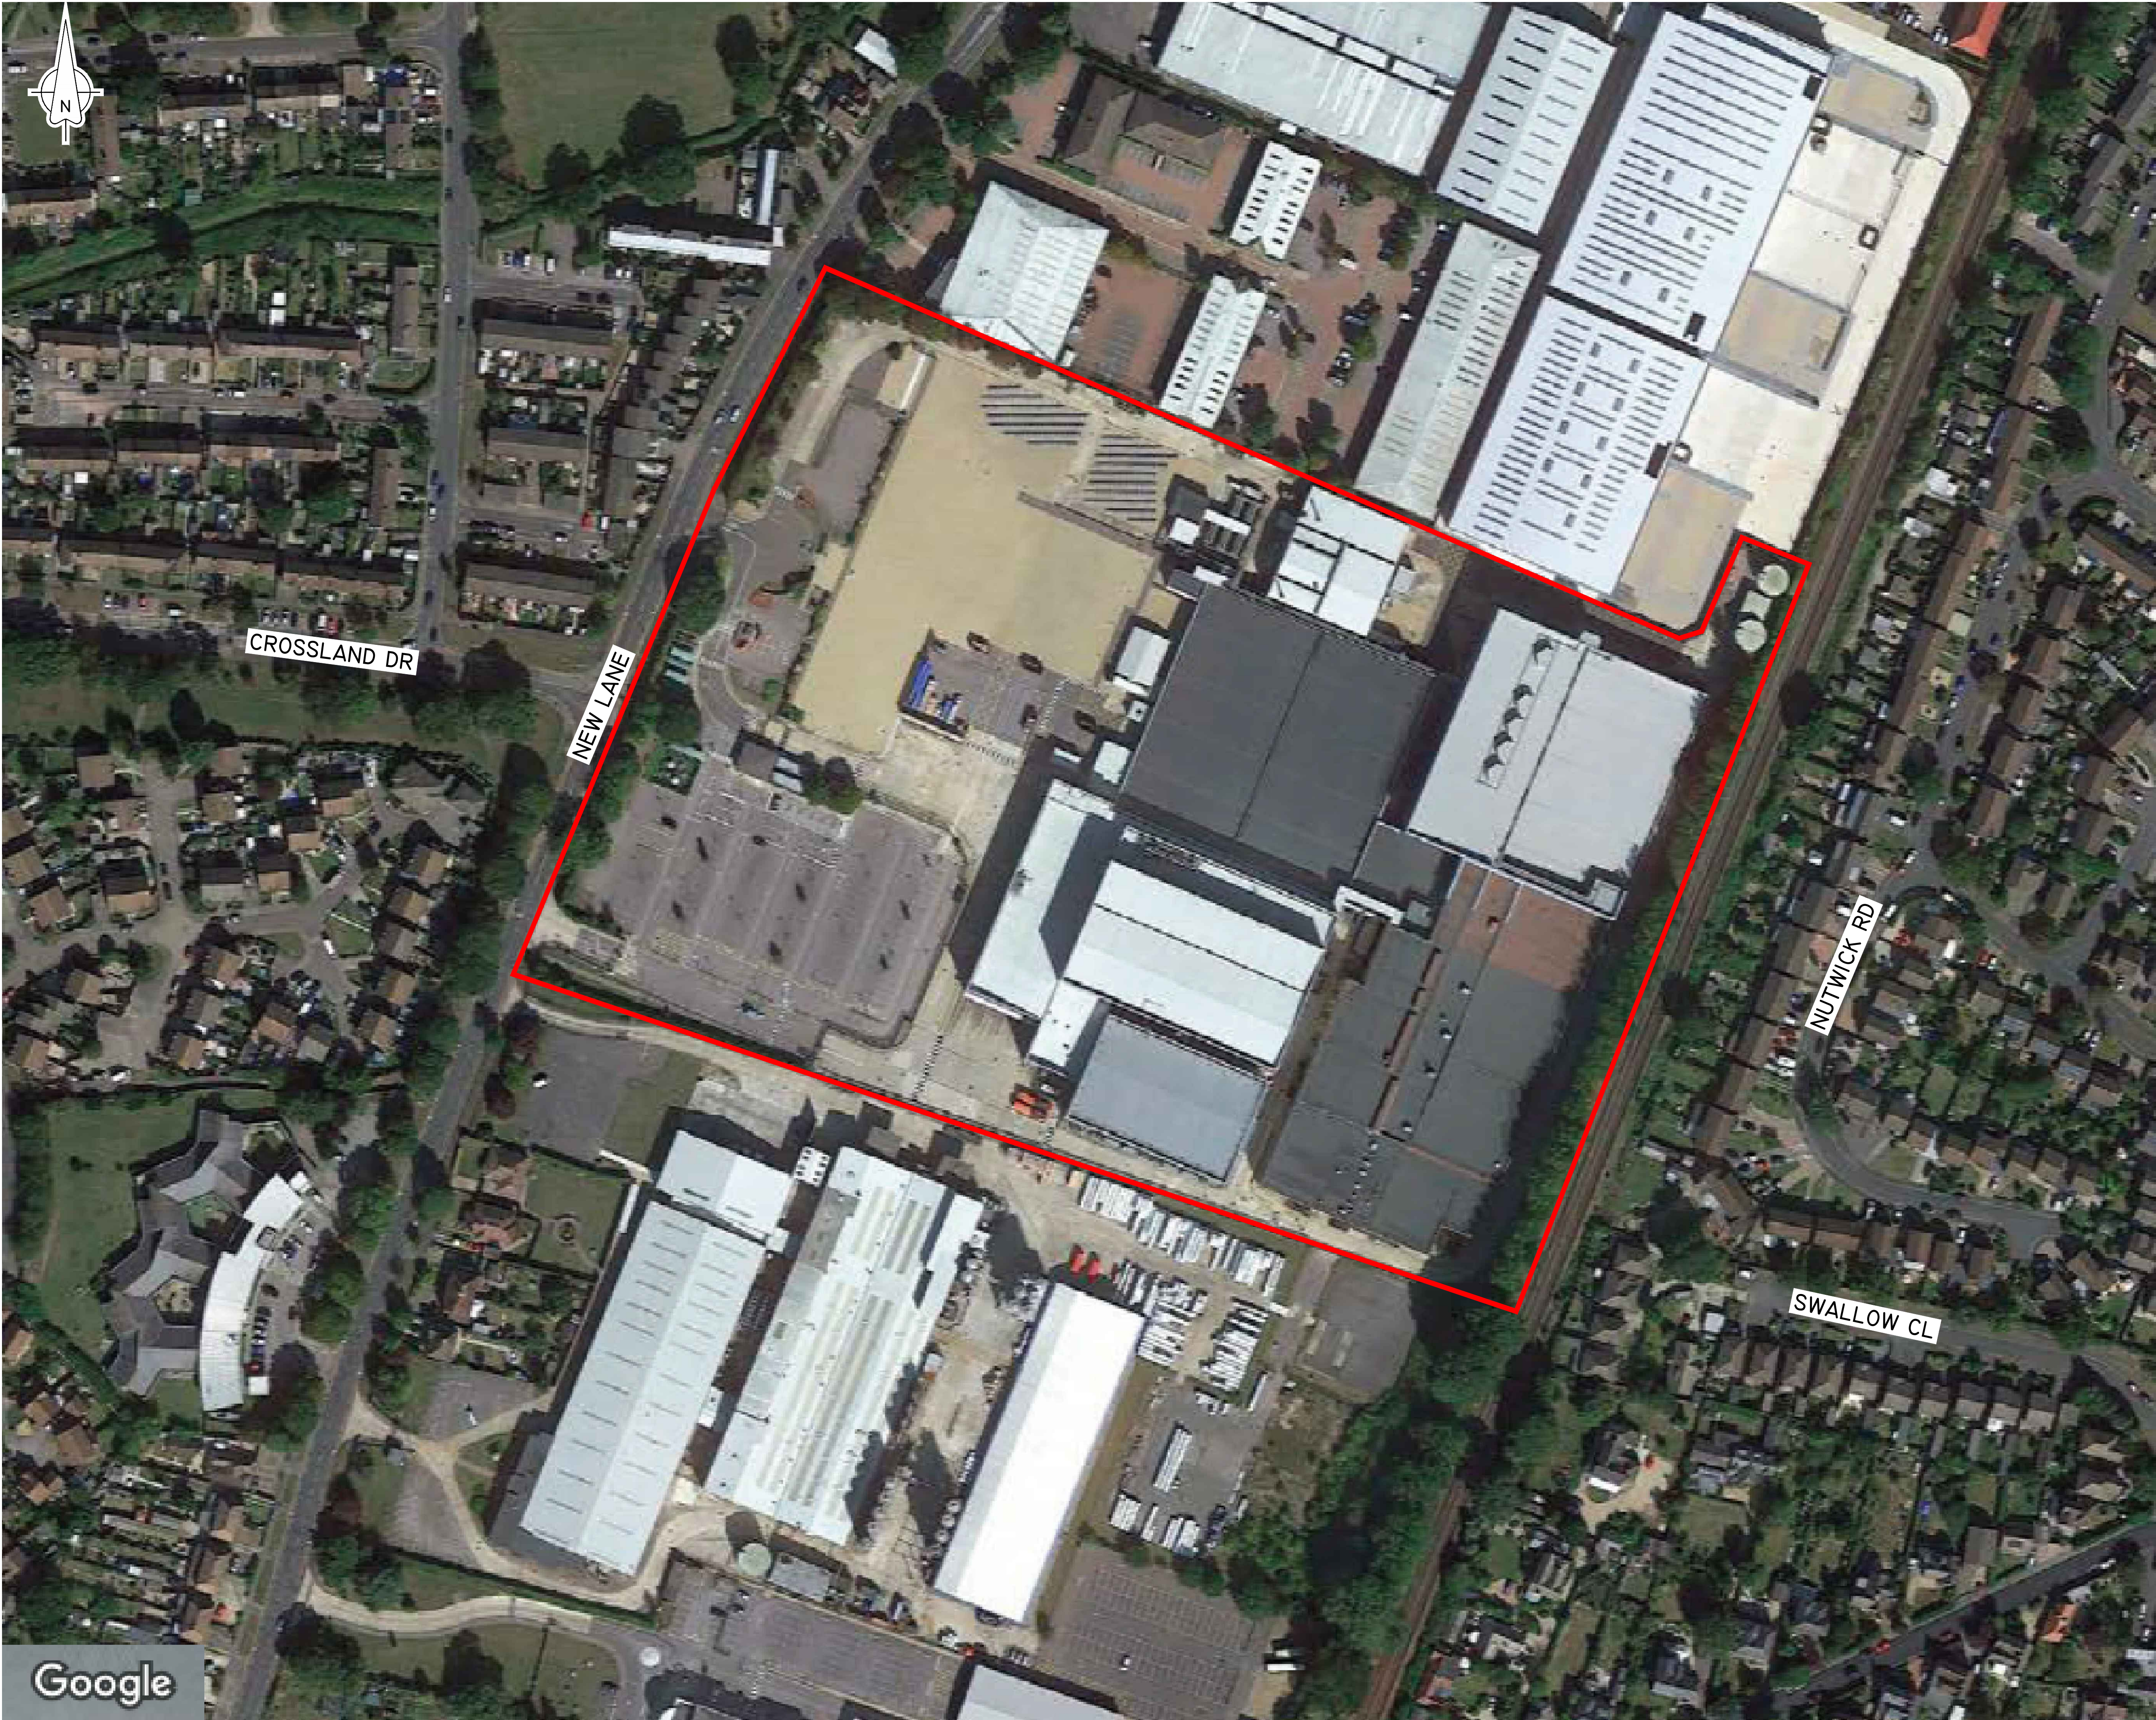

CROSSLAND DR

NEW LANE

NUTWICK RD

SWALLOW CL

GENERAL NOTES

1. DO NOT SCALE THIS DRAWING. WORK ONLY TO FIGURED DIMENSIONS.
2. FOR ALL RELEVANT NOTES, REFER TO STRUCTURAL AND CIVIL ENGINEERING PERFORMANCE SPECIFICATION.
3. ANY DISCREPANCIES ARE TO BE REPORTED TO PINNACLE CONSULTING ENGINEERS IMMEDIATELY.
4. THIS DRAWING IS TO BE READ IN CONJUNCTION WITH ALL OTHER RELEVANT ENGINEERS, ARCHITECTS AND SUB-CONTRACTORS DRAWINGS AND DETAILS.

0 50MM ON A1 DWG. 50

P03	UPDATED SITE BOUNDARY	SC	SG	09.02.21
P02	UPDATED GOOGLE MAP	IL	SG	22.01.21
P01	FOR INFORMATION	SC	SG	12.01.21
REV	DESCRIPTION	BY	CHK	DATE

CLIENT
HAVANT PROPERTY
INVESTMENT LLP

PROJECT
HAVANT
32 NEW LANE



DRAWING TITLE
SITE LOCATION PLAN

PINNACLE
CONSULTING ENGINEERS

ALCHEMY,
BESSEMER ROAD,
WELWYN GARDEN CITY,
HERTS
AL7 1HE. TELEPHONE: 01707 527 630
NORWICH LONDON DUBLIN THE HAGUE

DRAWING STATUS			
FOR INFORMATION			
SCALE @ A1	DATE	DRAWN BY	CHECKED
NTS	JAN' 21	SC	SG
DRG NO.	REVISION		
C200810-PIN-XX-XX-DR-C-201	P03		

Appendix B – Topographical Survey

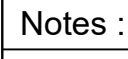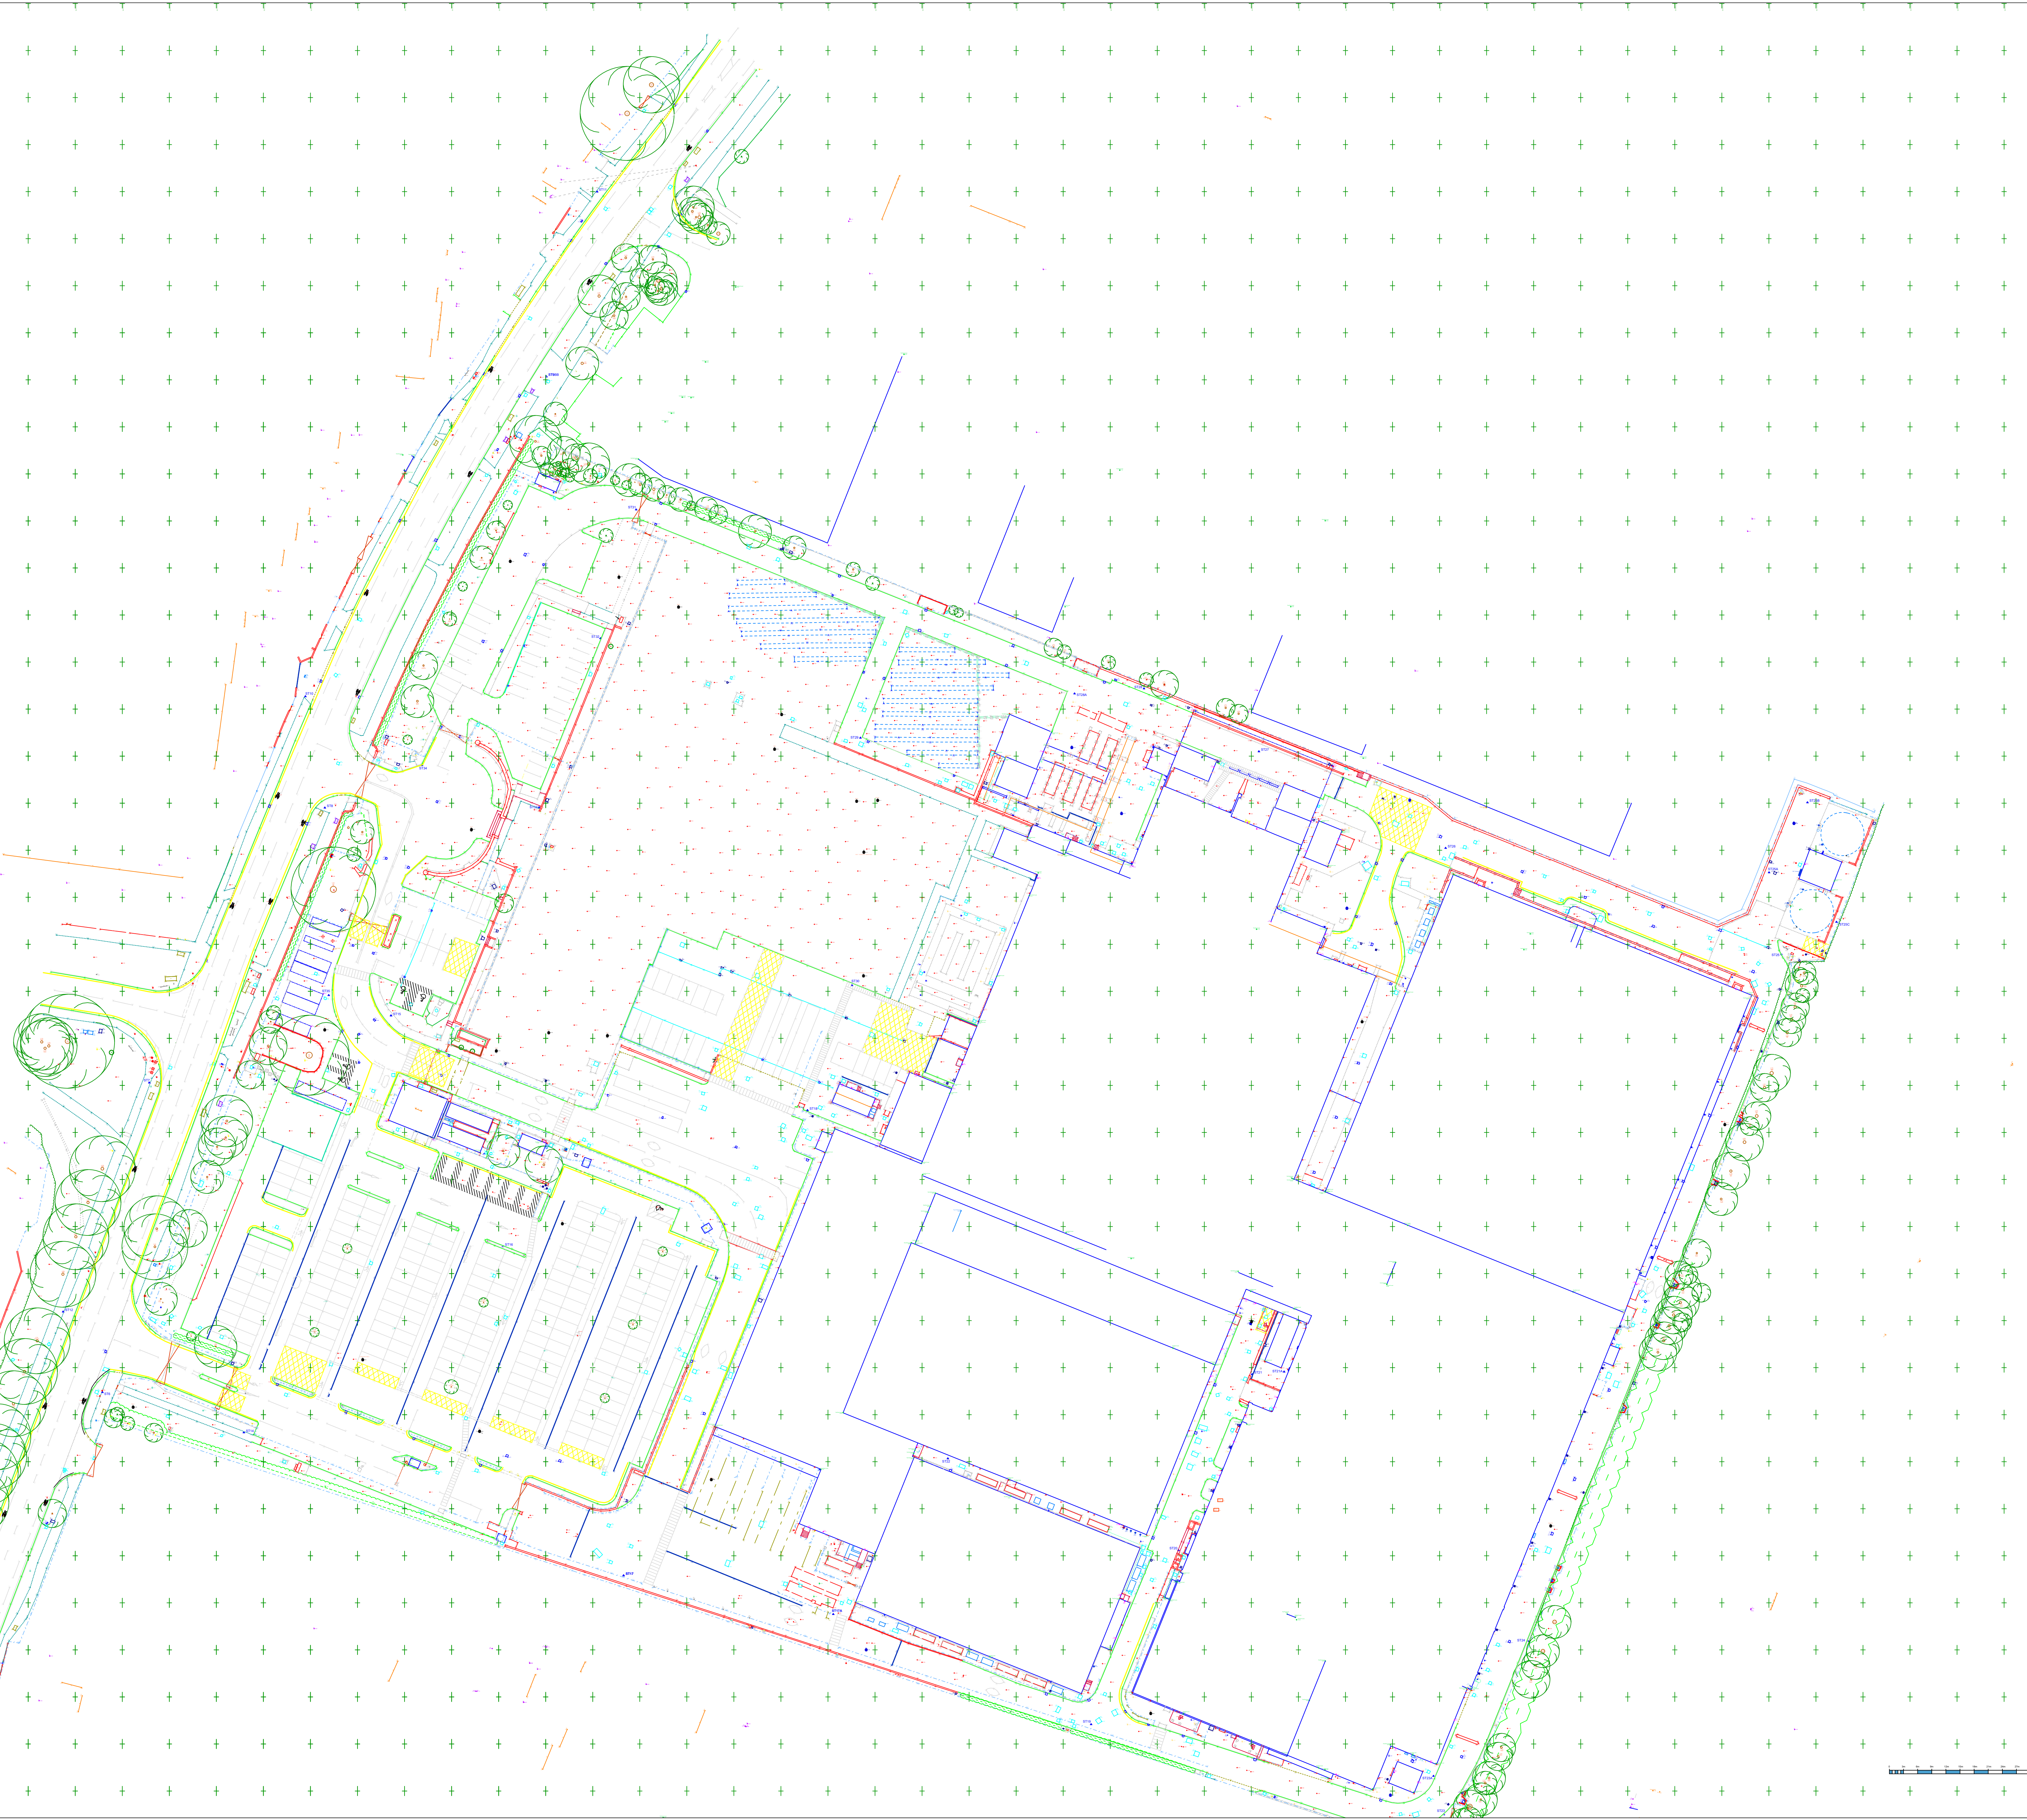

All Stations are marked with a MAG Survey Nail or Hilli Nail.

ON FENCES/WALLS/DIVISIONS
B/W Barbed Wire Fence

--	--

N

S

[illegible]

Bath: 01225 314370 - London: 02039 066892

32 New Lane,
Havant, Hampshire, PO29 2NG.

File Name:
SB5421-TOPO

Drawing Title : Topographical Survey Of New Lane Sheet (SITE NORTH)

Client: Kingsbridge Estates	Date 26/01/2021
	Scale A0 @ 1:500

Grid Orientation: North GPS	Site Level Datum OS GPS
--------------------------------	----------------------------

All dimensions are to be checked on site where applicable. This drawing must not be scaled, and only written dimensions should be respected.



Tree species and sizes on this drawing are not guaranteed, and if critical should be verified by an arboriculturist. Tree spreads are average about the bole, and heights are approximate at the time of the survey.

Appendix C – Proposed Development Plan