

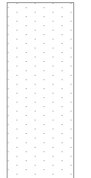


KEY:

Exceedance Flow Direction

Permeable Paving (tanked System)

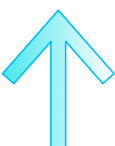

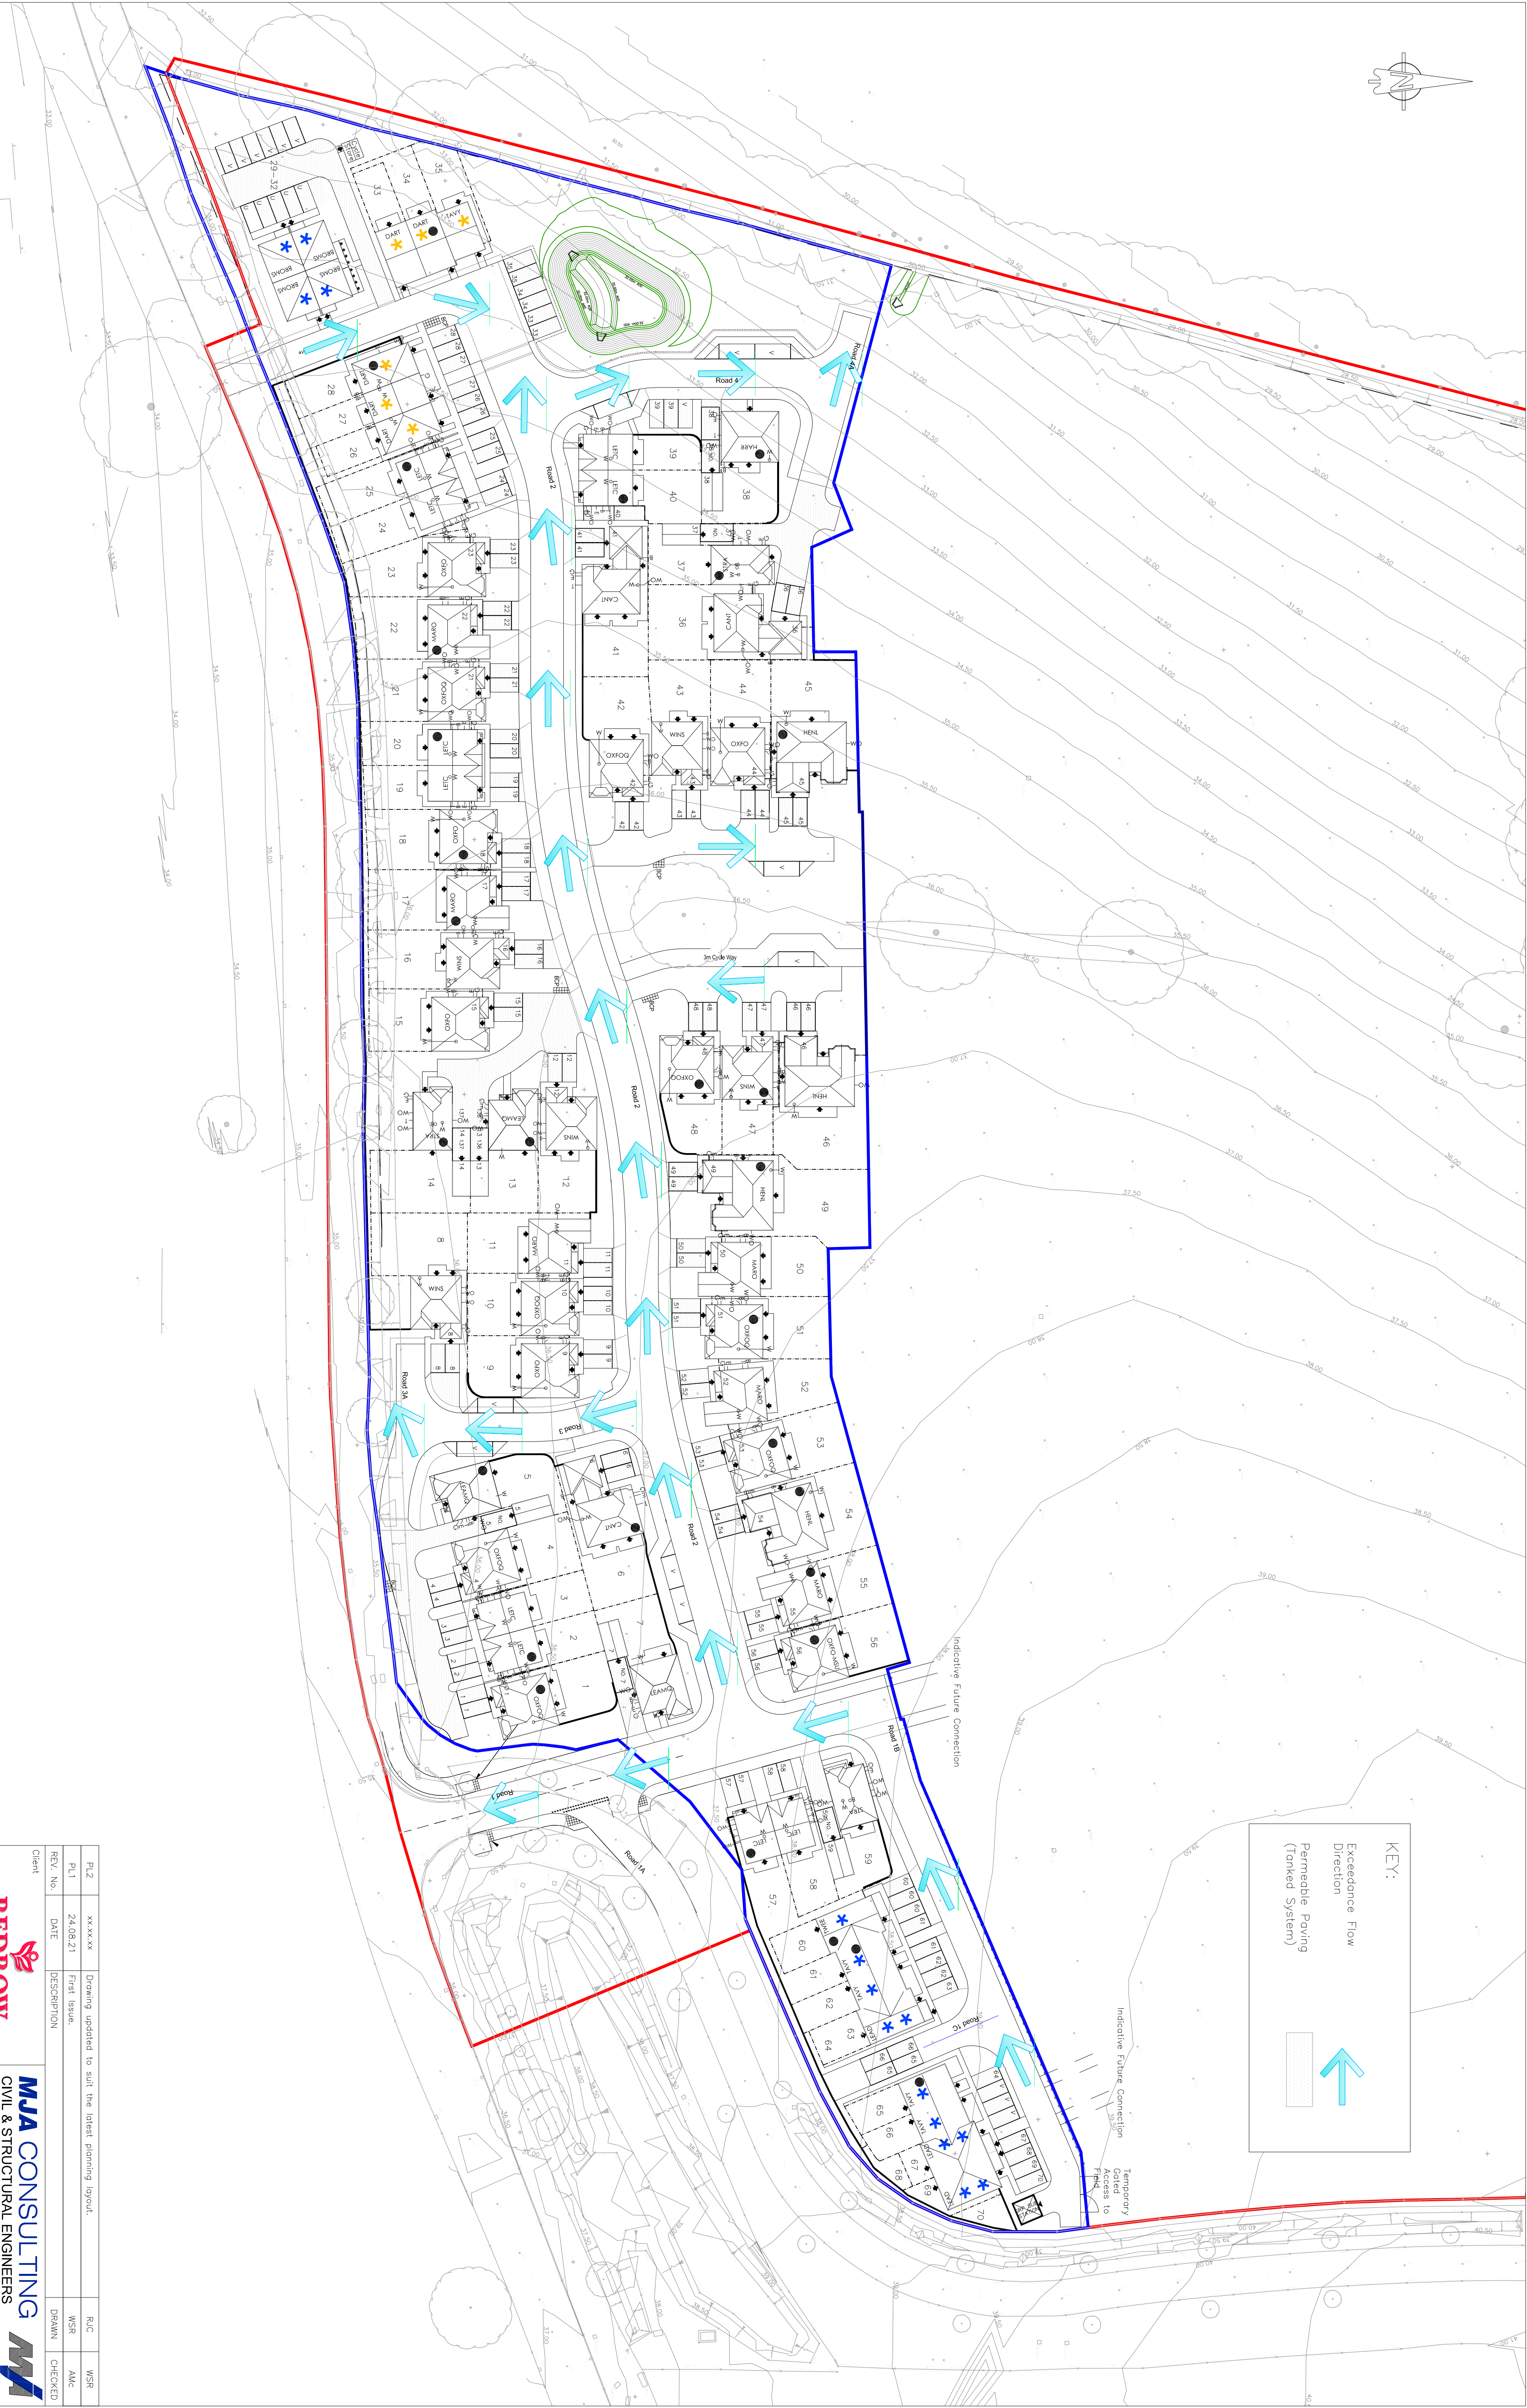

This drawing is the copyright of MJA & Associates Limited and may not be copied, altered or reproduced in any way without their permission.

PL2	xxxxxx	Drawing updated to suit the latest planning layout.			RJC	WSR
PL1	24.08.21	First issue.			WSR	AMC
REV. No.	DATE	DESCRIPTION			DRAWN	CHECKED
Client						
 REDROW HOUSES Project Bortons Road, Havant						MJA CONSULTING CIVIL & STRUCTURAL ENGINEERS  Ipsium Court, 24 The Quadrant, Abingdon Science Park, Abingdon Oxon, OX14 3EJ Tel: 01235 551773 Email: mail@mjaconsulting.co.uk
Title	Scale: 1:500 @ A1	Status: PRELIMINARY				
Flood Exceedance Plan	Drawn: RJC Project Engineer: AMC	MJA Project No: 6383	Date: 08/2021			
	Drawing Number: 6383-MJA-SW-XX-DR-C-804	Rev: PL2				