


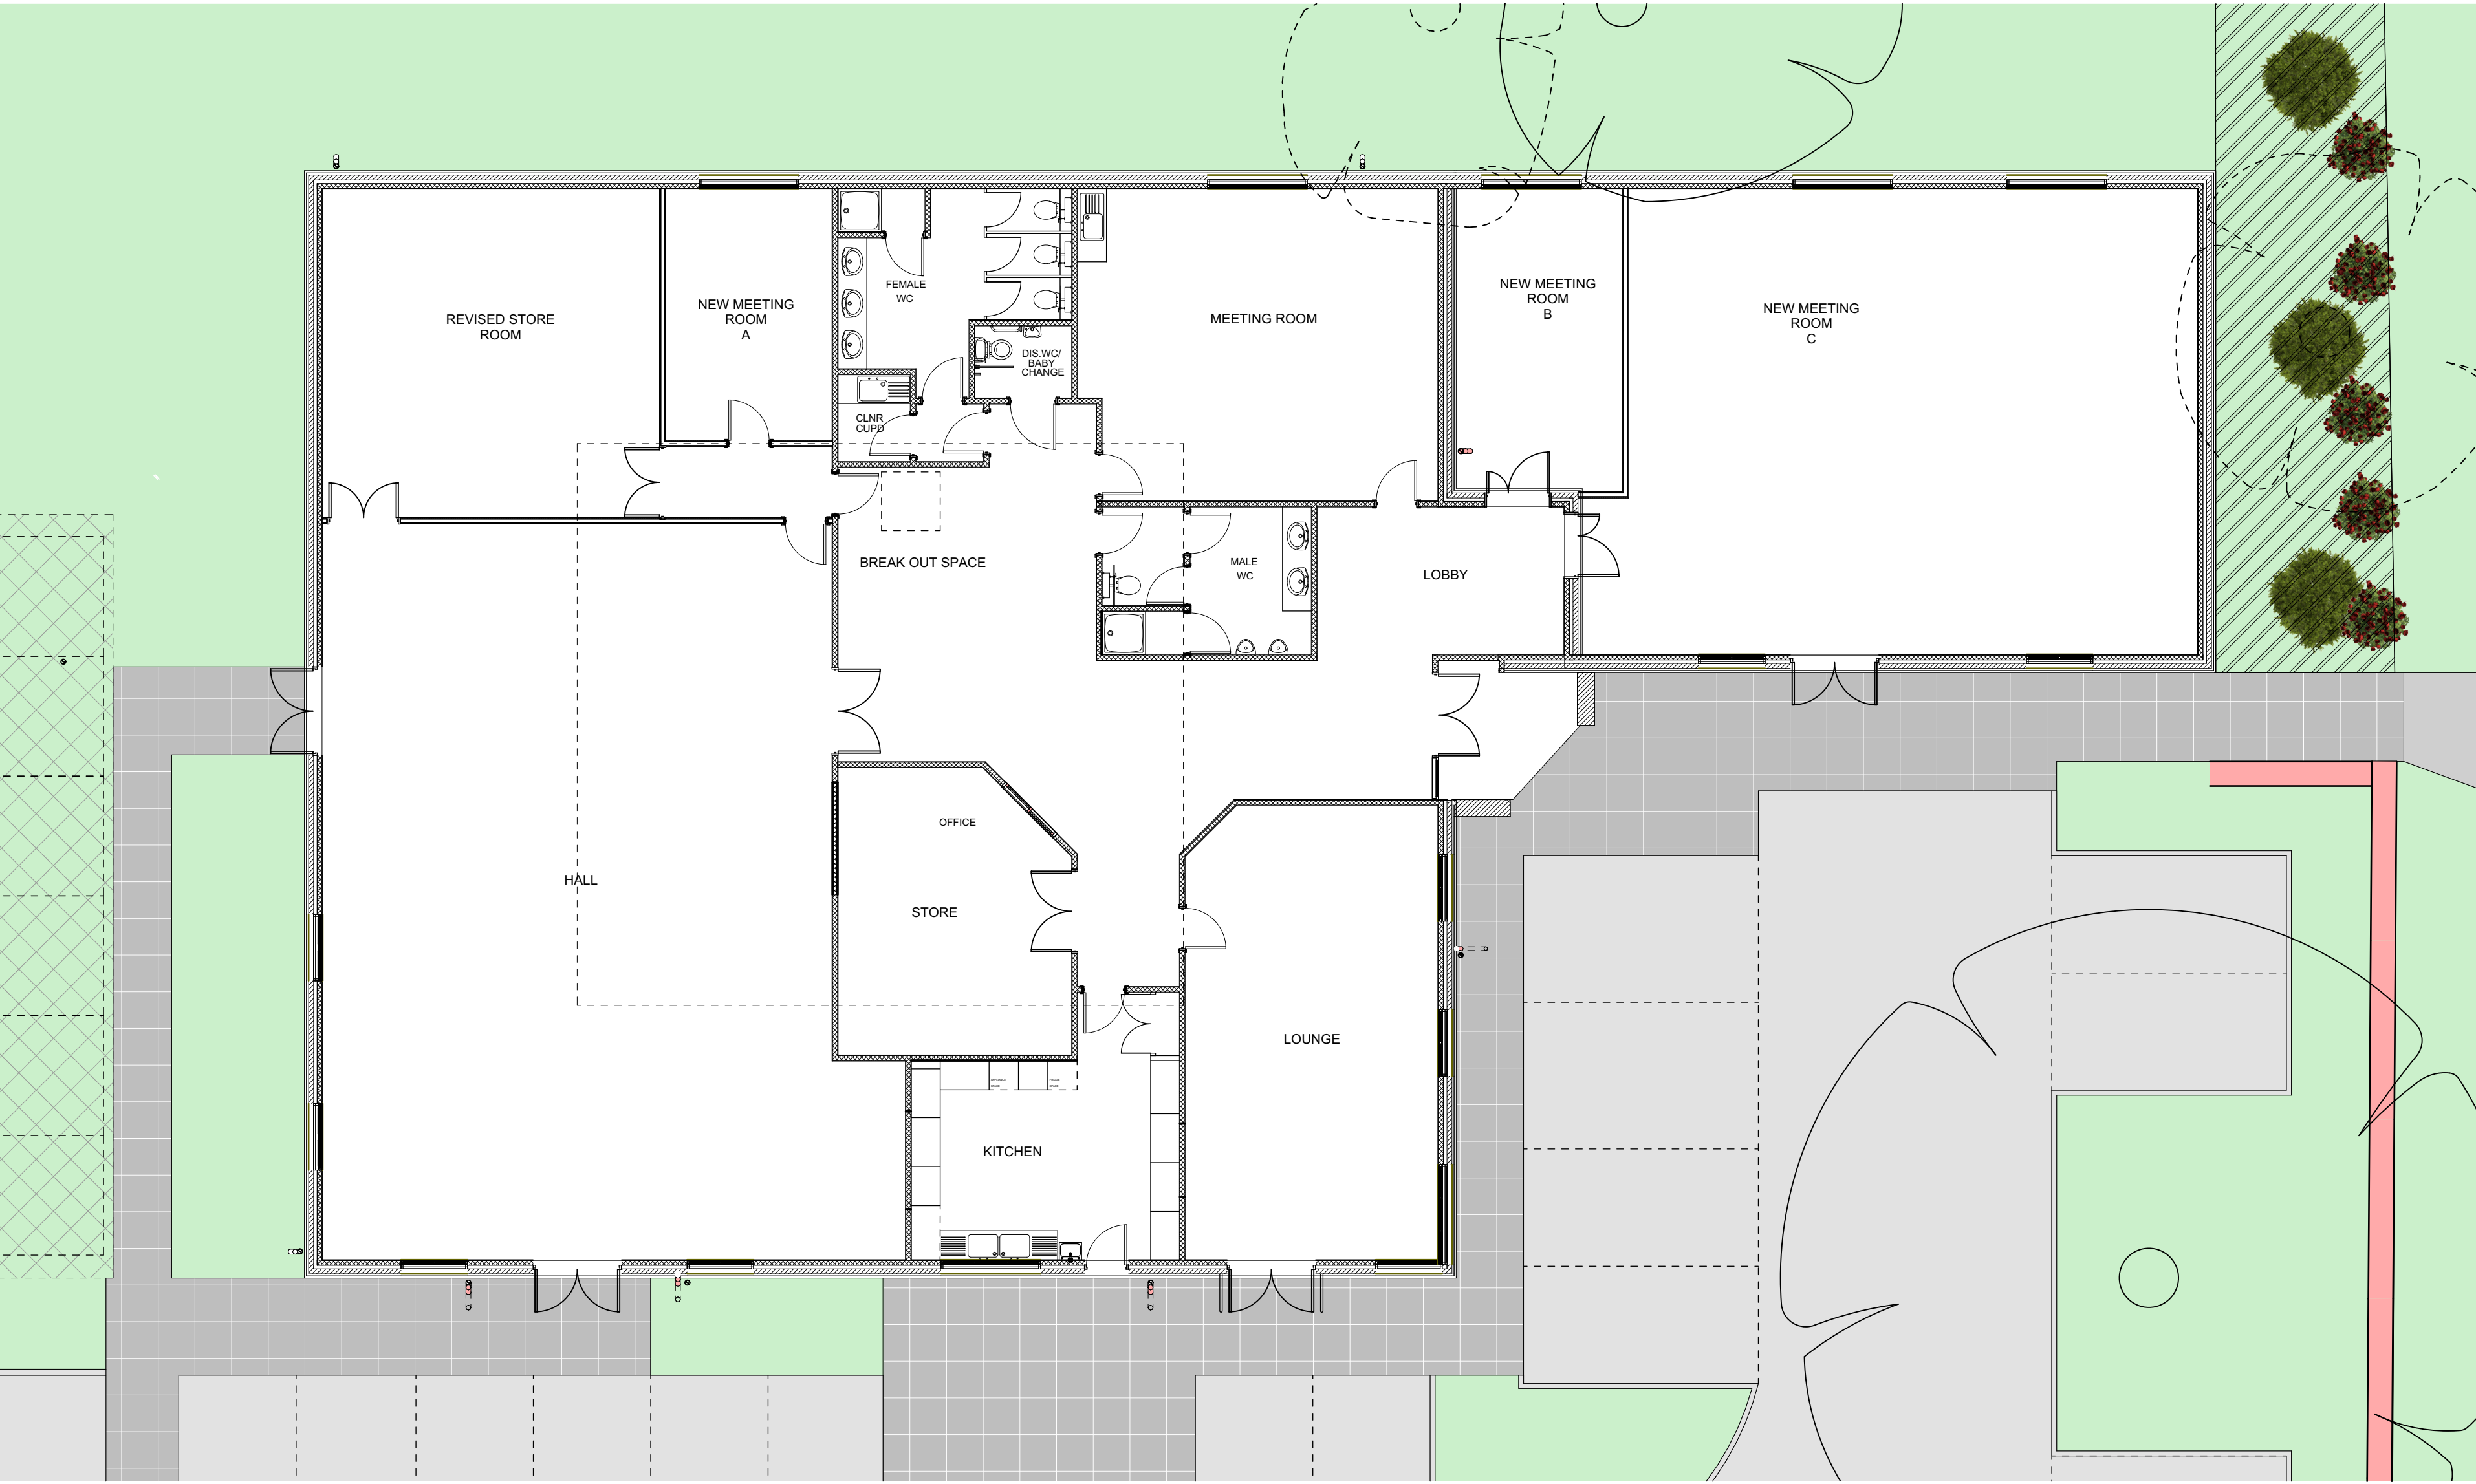

PROPOSED GROUND FLOOR PLAN @ 1:100