

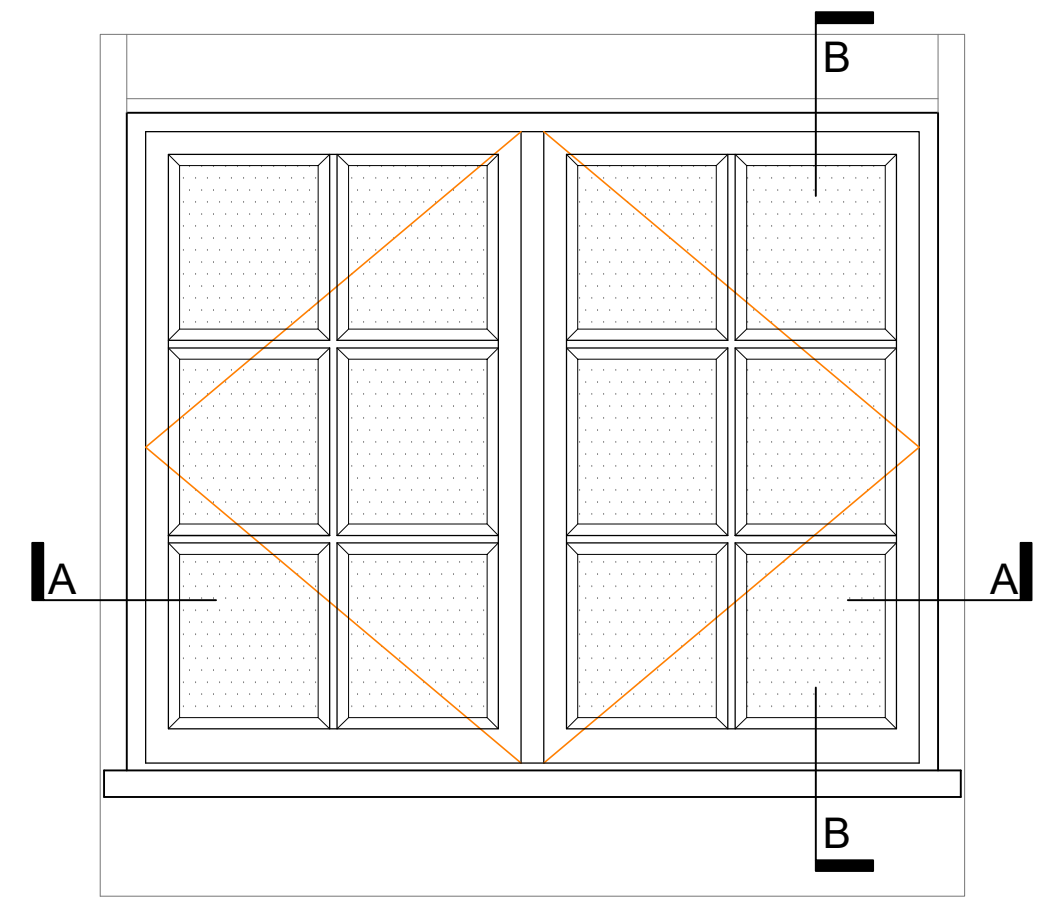
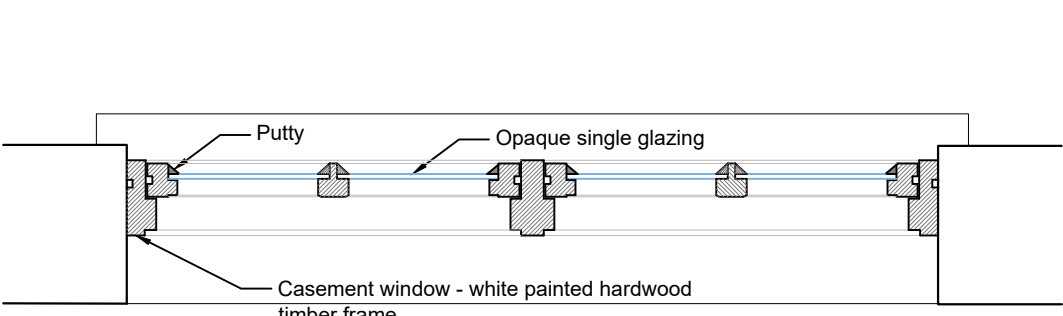
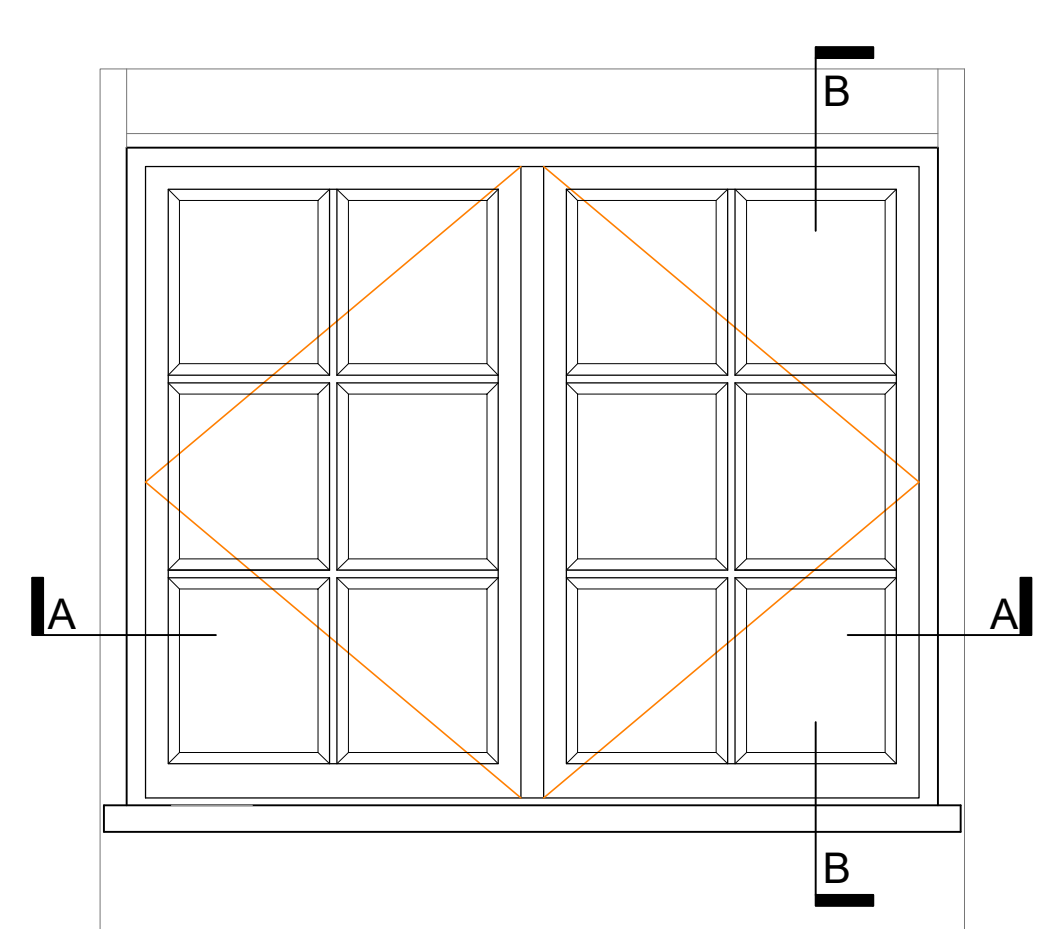


DOLPHIN COTTAGE
PROPOSED




NOTES:
Dimensions to be checked on site before commencing work.
Any discrepancies shall be reported to the architect immediately.
Do not scale from these drawings except for planning purposes.
Use figured dimensions only.
Where applicable this drawing is to be read in conjunction with other consultants' drawings.
All drawings to be read in conjunction with specification and all other drawings including structural engineer and mechanical and electrical drawings / specification

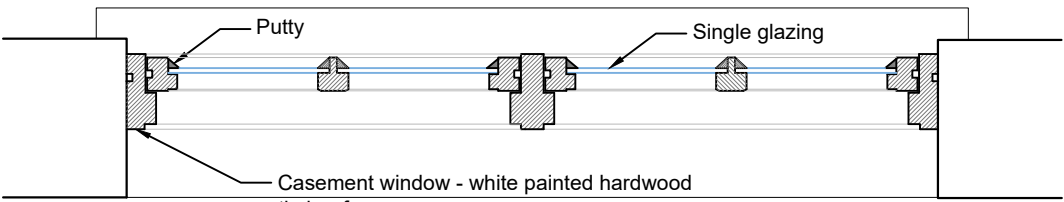






WINDOW DETAILS W1.08
@1:10

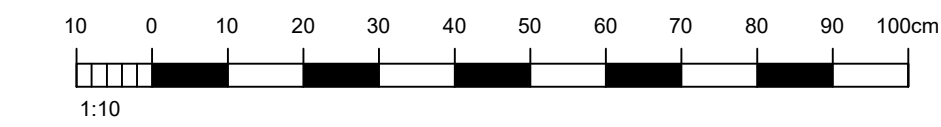




WINDOW DETAILS W1.09
@1:10

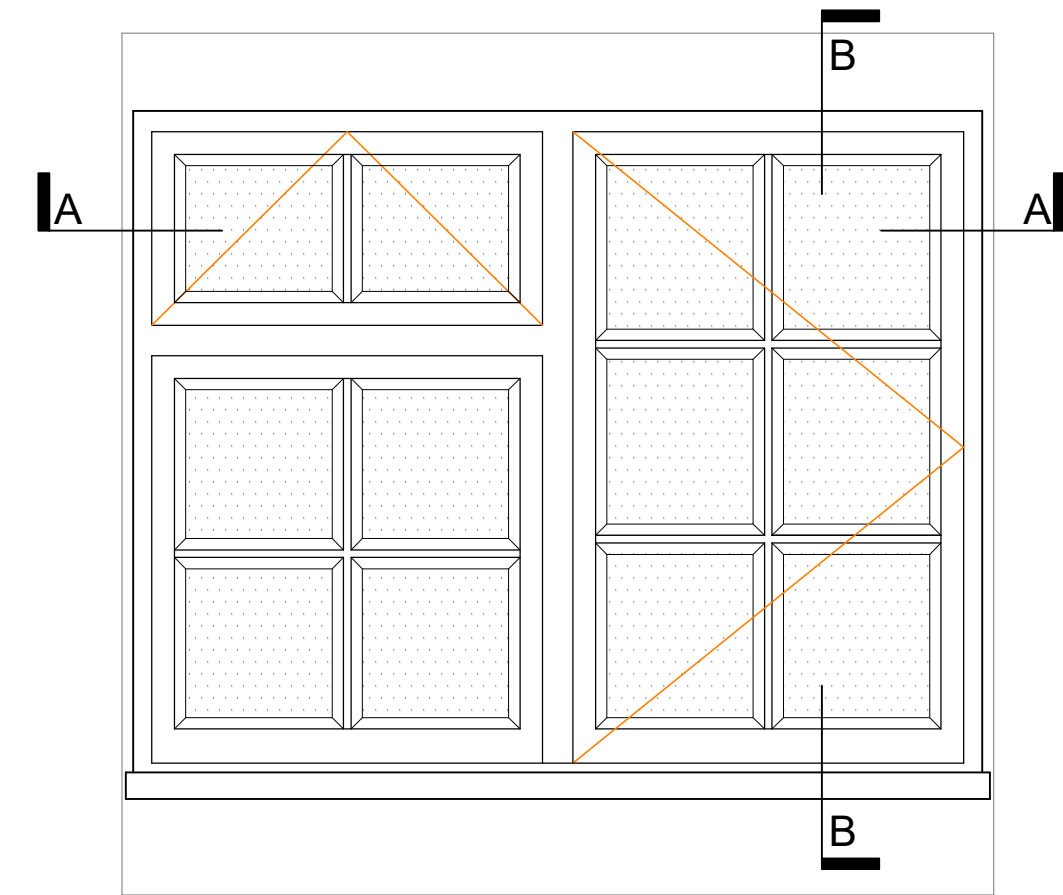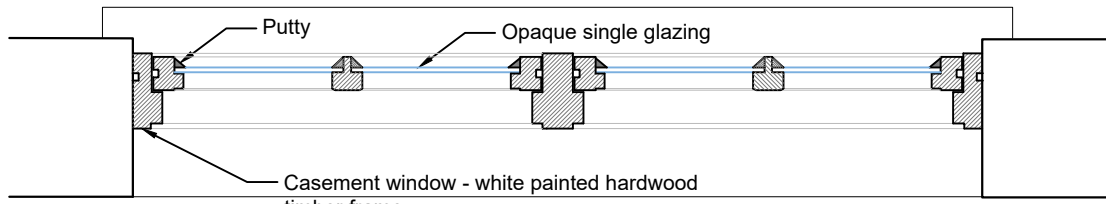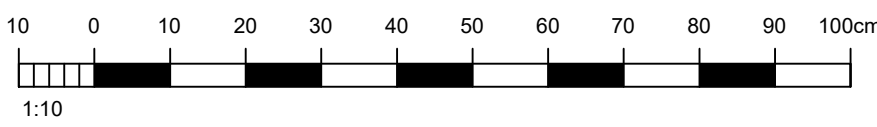

WINDOW DETAILS W1.10
@1:10

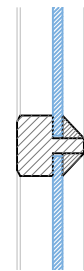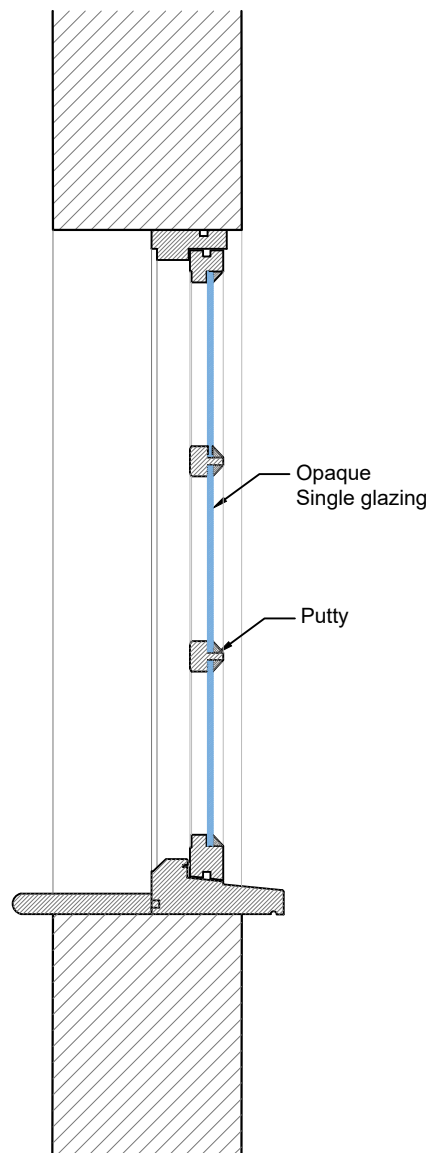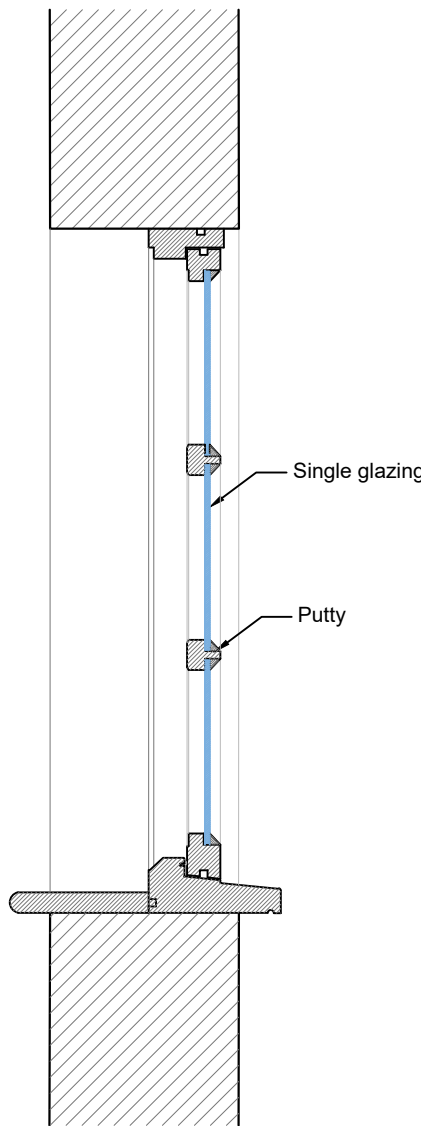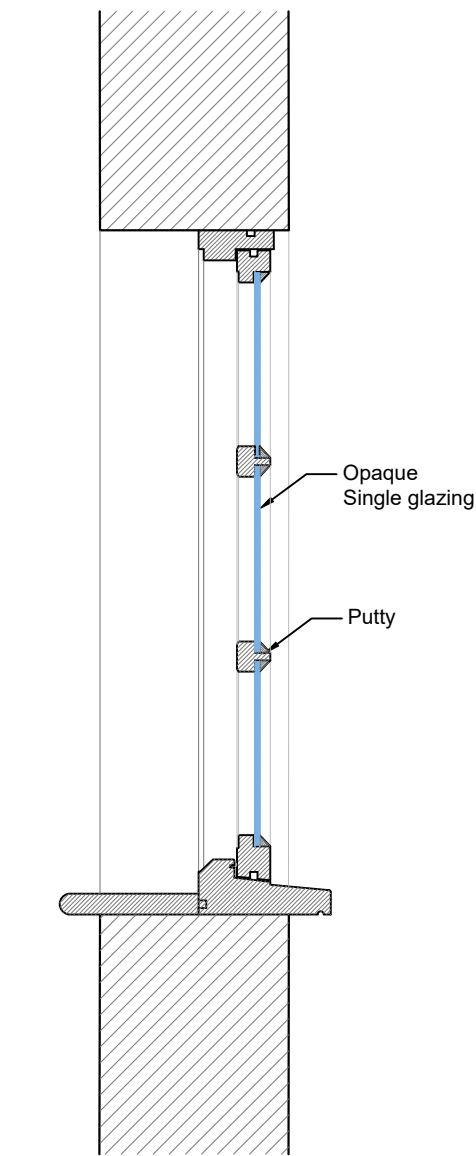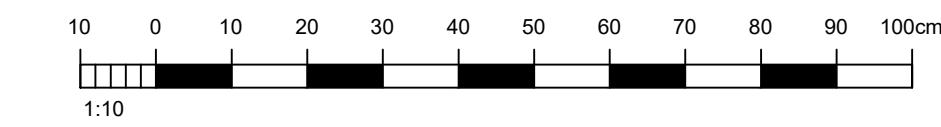

GLAZING BAR
@1:5

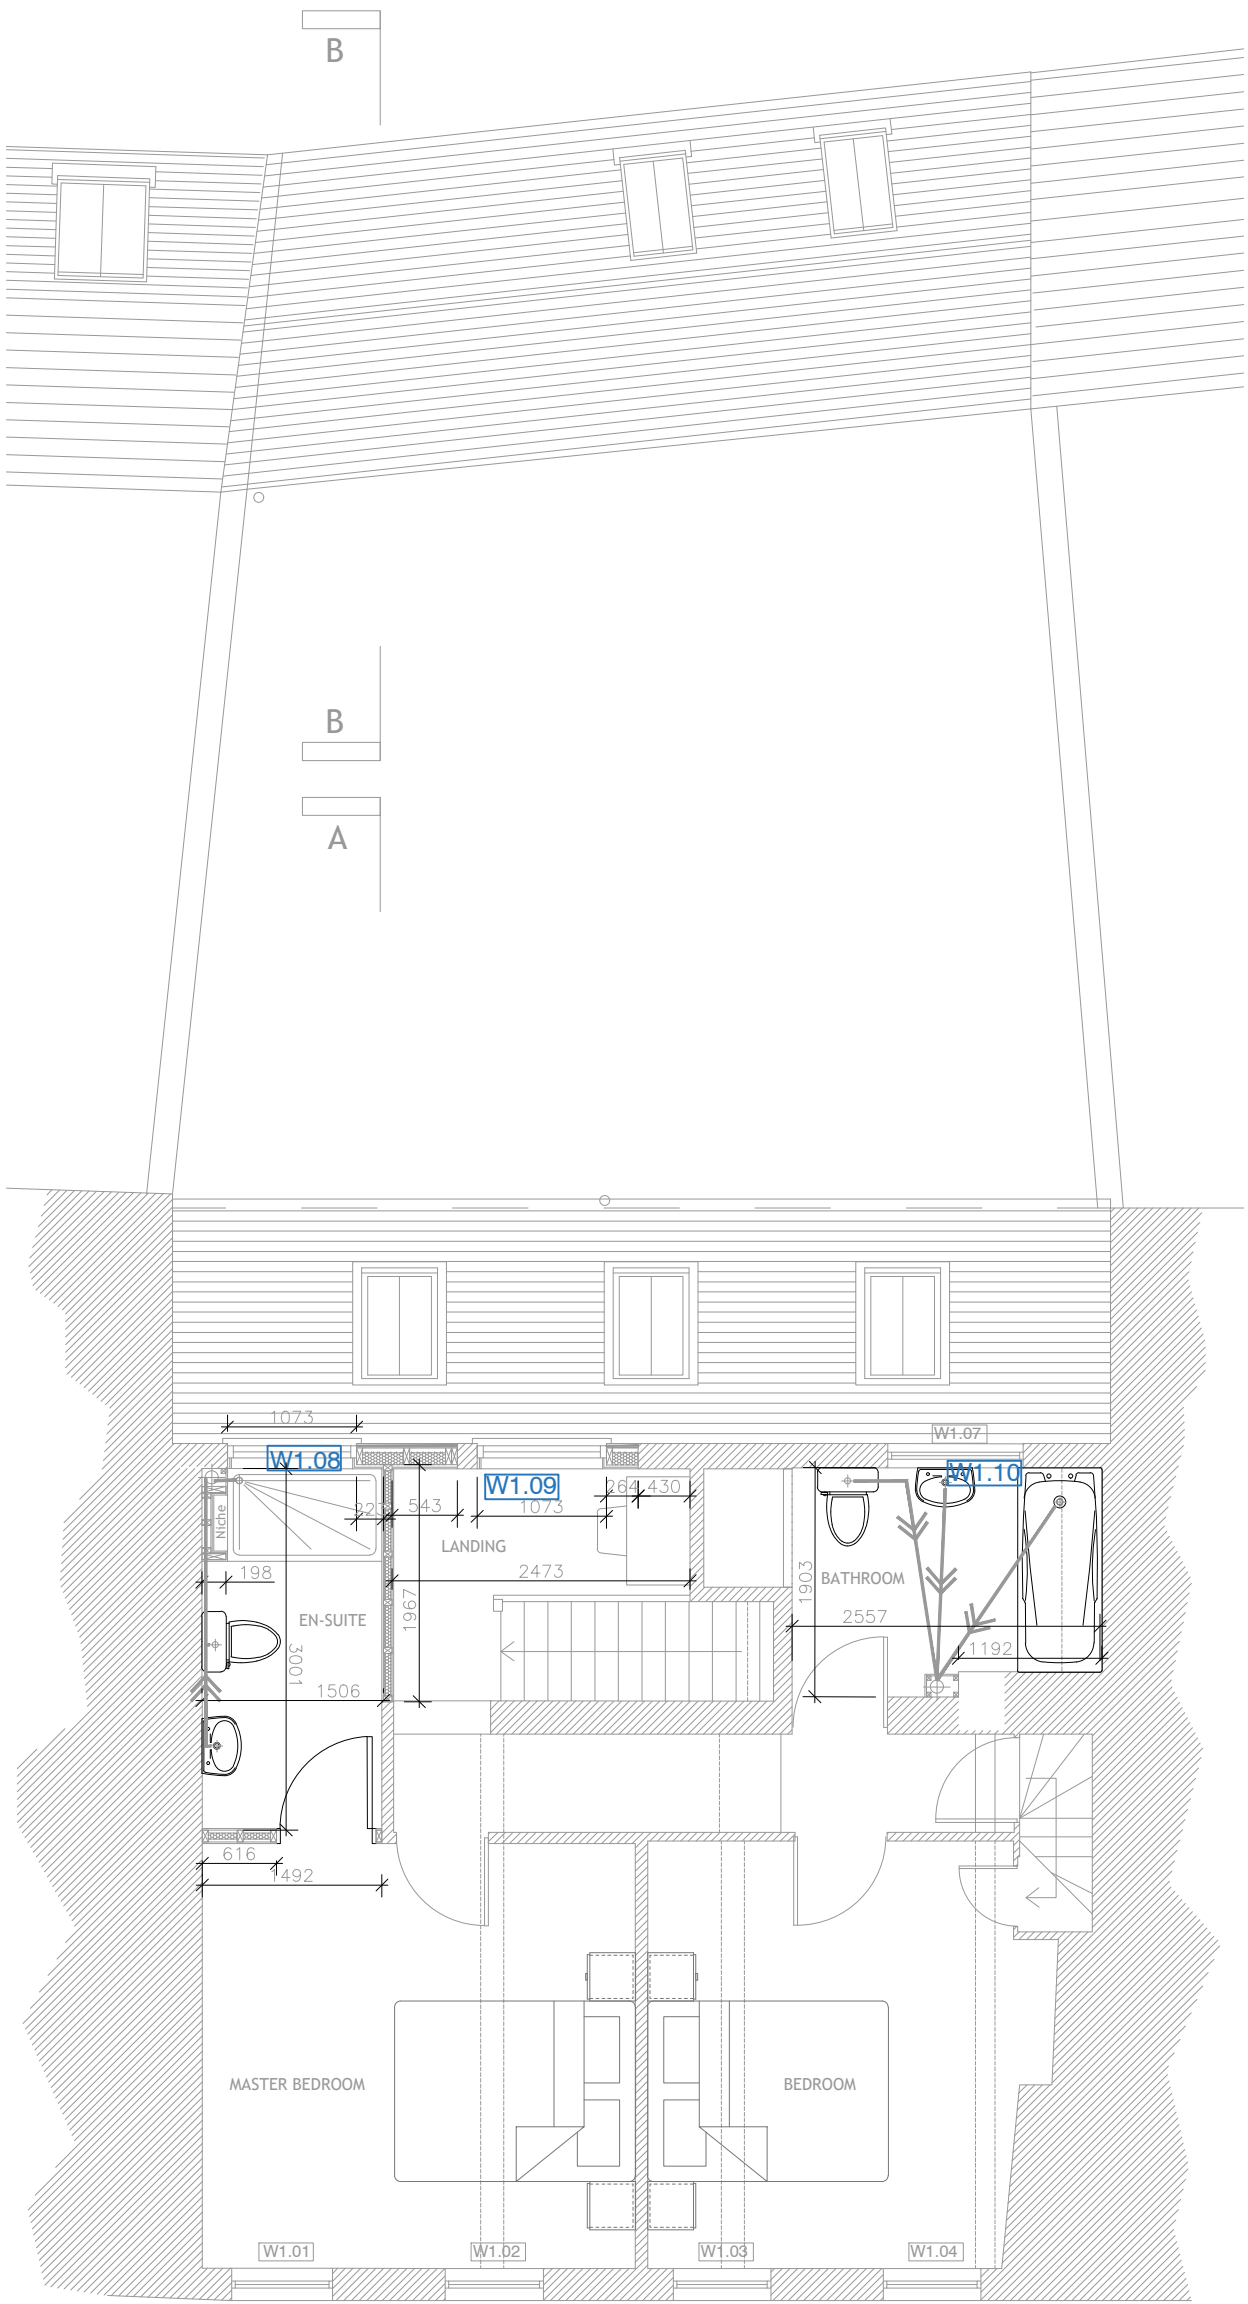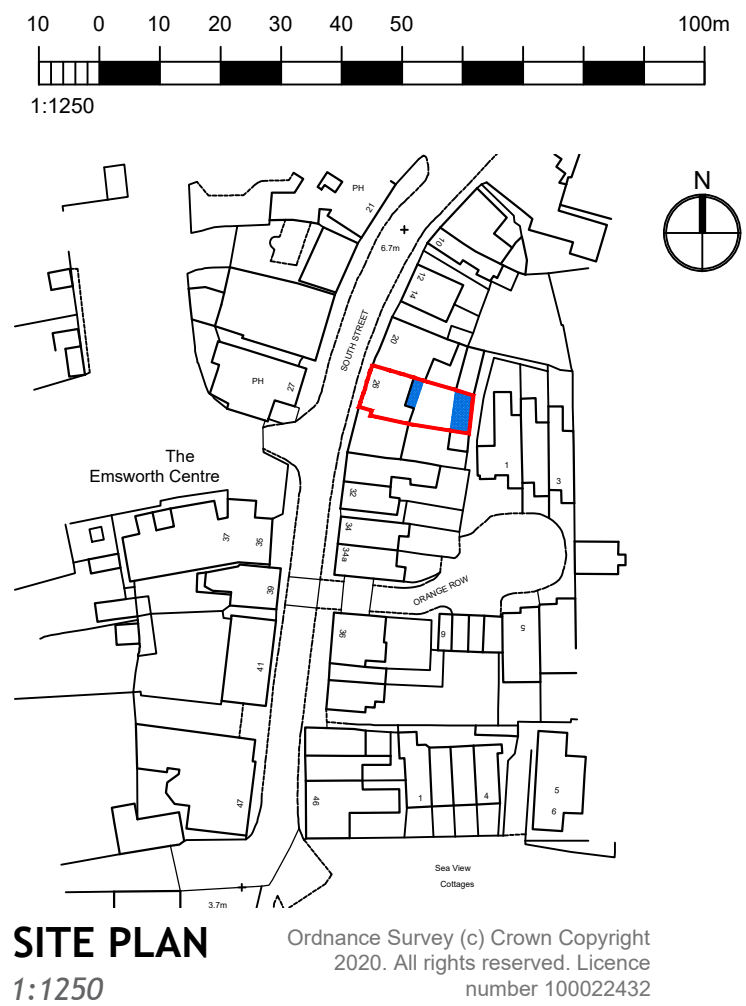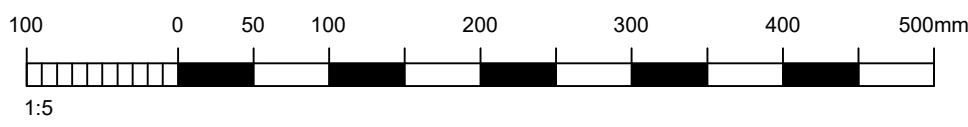

FIRST FLOOR REFERENCE PLAN

REV	DATE	AMENDMENT	DRAWN

hd
architects
www.hdarchitects.co.uk
Helyer Davies Architects Ltd
1 The Old Flour Mill,
Ensworth, PO10 7BT
01243 370 715
mail@hdarchitects.co.uk

PROJECT
DOLPHIN COTTAGE
SOUTH STREET
ENSWORTH

DRAWING
PROPOSED
Window details
SCALE
as noted @ A1

DATE	DEC 2020	DRAWN	TP
DRAWING NUMBER	20189-002	REVISION	