

EQUIPMENT SCHEDULE		
1. VEG CHILLER.	14c. 14" FRYER (PITCO).	31. ICE MACHINE.
2. KREAM BALL MACHINE.	14d. 14" DOUBLE FRYER (PITCO).	32. 3 BOWL SINK - 250x750.
3. TILL.	14e. 14" TRIPLE FRYER (PITCO).	32a. SINGLE BOWL SINK.
3a. SELF SERVICE KIOSK.	14f. 18" FRYER.	32b. 3 BOWL SINK - 1450x950.
3b. HANDHELD TERMINAL.	ADD A 'G' TO FRYERS TO INDICATE THAT THEY ARE GAS.	33. S/S SHELVING.
4. POST MIX 6 HEAD DISPENSE.	15. COUNTER.	34. CHEMICAL CUPBOARD.
4a. POST MIX 7 HEAD DISPENSE.	16. HC900. (HOT HOLD).	35. COLD DRAWERS.
5. COFFEE MACHINE.	16a. HC900 - FLAPS IN PLACE OF DOOR.	36. POST MIX SYRUPS.
5a. COFFEE MACHINE SLIMLINE.	17. BUN TOASTER.	37. EXTRACT HOODS.
6. HC55.	18. WHB.	38. MOP SINK.
6a. HC55 BASE.	19. BURGER STATION.	39. ELECTRIC SWITCHGEAR.
7. BUN CHUTE.	20. SINGLE BREADING TABLE.	40. BAIN MARIE.
7a. 2 TIER TRANSFER BIN.	20a. LINEAR DOUBLE BREADING TABLE.	41. UPRIGHT FRIDGE.
7b. 3 TIER TRANSFER BIN.	20b. BACK TO BACK DOUBLE BREADING TABLE.	42. STORAGE SHELVING.
7c. BUCKET CHUTE.	20c. SLIMLINE BREADING TABLE.	42a. PLASTIC COATED STORAGE SHELVING.
8. CHIP DUMP / PASS THRU.	20d. NEXT GEN BREADING TABLE.	43. INSECT KILLER.
9. DIVERSEY UNIT.	21. UPRIGHT FREEZER.	44. WALL MOUNTED PATCH CABINET.
10. MICROWAVE.	22. S/S TABLING/BENCH.	44a. FLOOR STANDING PATCH CABINET.
10a. MICROWAVE TABLE.	22a. MOBILE CHICKEN PACKING TABLE.	45. ICE CREAM MACHINE.
11. CHIP FREEZER.	22b. HC903 (HOT HOLD).	46. FRIDGE UNIT UNDER.
11a. LARGE CHIP FREEZER.	24. HCW3.	47. OPEN PASS THROUGH.
12. 4 HEAD HENNY PENNY.	24a. HCW3 BASE.	48. SAFE.
12a. 6 HEAD COLECTROMATIC.	25. DATE LABEL PRINTER.	49. LANDING TABLE.
13. 8 HEAD HENNY PENNY.	26a. HOT DRAWERS - 2 SHELF.	50. 2 DRAWER FILING CABINET.
13a. 8 HEAD LOW OIL (VELOCITY).	26b. HOT DRAWERS - 3 SHELF.	51. MOBILE BUN DEFROST UNIT.
14. 14" FRYER (EVOLUTION ELITE).	27. HEADSET BASE LOCATION.	52. PHONE.
14a. 14" DOUBLE FRYER (EVOLUTION ELITE).	28. BOTTLE STORAGE.	53. WORK TOP ON CHROME LEGS.
14b. 14" TRIPLE FRYER (EVOLUTION ELITE).	29. FREEZER ROOM.	54. WALL MOUNTED VIDEO CUPBOARD.
	30. CHICKEN CHILLER.	55. KITCHEN BIN.

GROUND FLOOR AREA SCHEDULE		
seating area	97.2 m²	1046 ft²
kitchen & storage	116.5 m²	1254 ft²
staff facilities	13.1 m²	141 ft²
public toilets	20.0 m²	215 ft²


INTERNAL & EXTERNAL FURNITURE SCHEDULE					
location	internal	external	location	internal	external
existing seats	80	n/a	proposed seats	72	n/a
existing tables	31	n/a	proposed tables	26	n/a
existing sets	29	n/a	proposed sets	?	n/a

BOH EQUIPMENT COLOURS SCHEDULE		
unchanged equipment numbers (black)	00.	additional equipment numbers (red)
repositioned equipment numbers (green)	00.	provisional equipment numbers (blue)

MIDDLE HOUSE MONITOR KEY					
	burger station pack screen		order ready		cctv monitor
	pack screen		beverage		d/t monitor
	chicken pack screen		burger chute (provisional)		zippy screen (provisional)
	drive thru expedite		under counter expedite screen - perspex panel to counter top with screen under		

RACKING SCHEDULE		
location	existing linear	proposed linear
chicken chiller (30)	2 plasracks	2 plasracks
veg chiller (1)	2.13	2.13
freezers (29)	3.2	3.2
dry storage (42)	9.5	9.5

WALL TYPE SCHEDULE	
	existing structural wall / column
	existing partitioning
	existing low height partitioning
	new structural wall / column
	new partitioning
	new low height partitioning

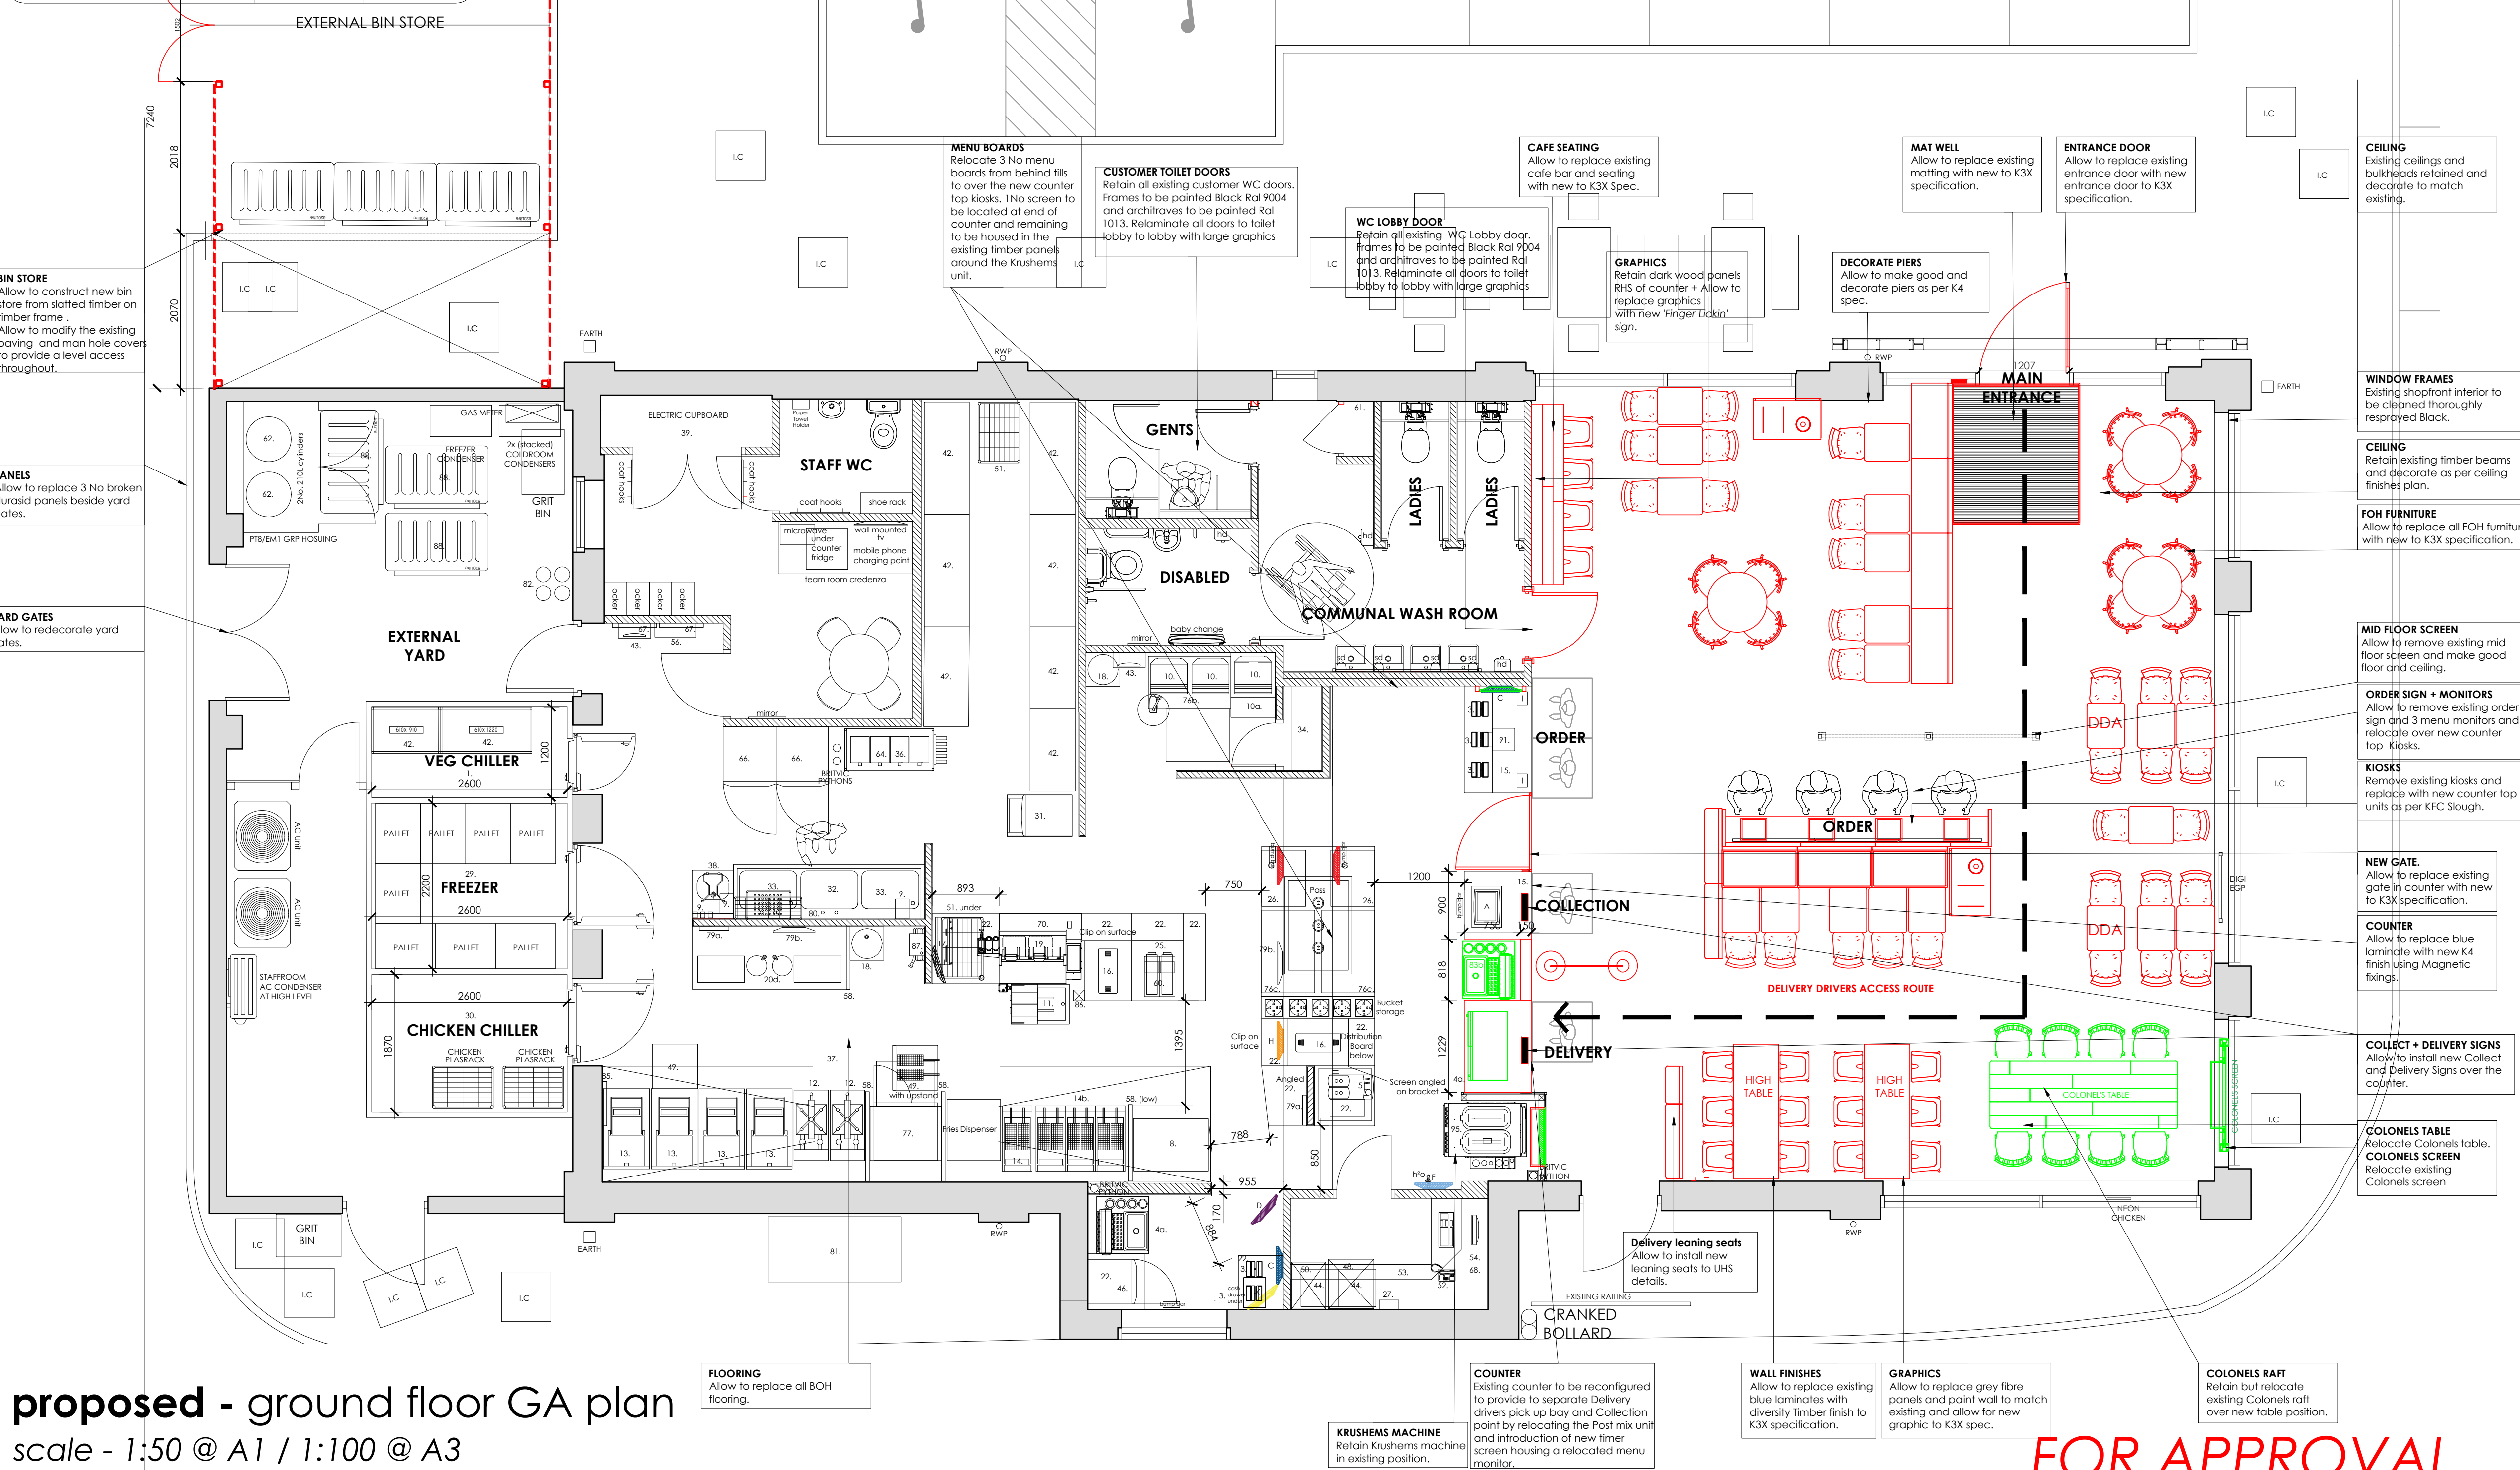

ALL DIMENSIONS TO BE CHECKED ON SITE.
DO NOT SCALE FROM THIS DRAWING EXCEPT FOR THE PURPOSES OF LOCAL AUTHORITY PLANNING

rev	date	description
E	22.2.22	Updated to reflect clients comments. DAO
D	16.01.22	Updated to reflect clients comments. DAO
C	07.01.22	Updated to reflect clients comments. DAO
B	28.10.21	Updated to reflect clients comments. DAO
A	15.10.21	Layout updated to clients comments 20.09.21 DAO

rpa:group
51-53 church road
ashford, middlesex, tw15 2ty
telephone: +44 (0) 1784 256 579
facsimile: +44 (0) 1784 247 300
website: www.therpagroup.com



K4 SUPER REFRESHER

store address
HAVANT
2 PARK WAY
HAVANT
HAMPSHIRE
PO9 1HH

drawing title
**PROPOSED
GA PLAN**

drawn by	checked	date
DAO	MC	24.08.21
store no.	scale	
-	as indicated @ A1	

drawing no.	revision
2007170/2021/A200	E

proposed - ground floor GA plan
scale - 1:50 @ A1 / 1:100 @ A3

FOR APPROVAL