

1.	VEG CHILLER.	14c.	14" FRYER [PITCO].	31.	ICE MACHINE.	55a.	FOH SPARE BIN.	78d.	TABLE TOP CARPIAGANI.
2.	KREAM BALL MACHINE.	14d.	14" DOUBLE FRYER [PITCO].	32.	3 BOWL SINK - 2550x750.	56.	FIRE ALARM INDICATOR PANEL.	78e.	BLENDEBS & TOPPINGS TABLE.
3.	TILL.	14e.	14" TRIPLE FRYER [PITCO].	32a.	SINGLE BOWL SINK.	57.	DISHWASHER.	79a.	FOOD QUALITY MANAGEMENT PANEL. (INPUT)
3a.	SELF SERVICE KIOSK.	14f.	18" FRYER.	32b.	3 BOWL SINK - 1650x950.	58.	S/S WALL.	79b.	FOOD QUALITY MANAGEMENT MONITOR.
3b.	HANDHELD TERMINAL.	ADD A 'G' TO FRYERS TO INDICATE THAT THEY ARE GAS.				58a.	S/S WALL [FLOOR TO CEILING].	80.	POSITION OF 2nd HOT WATER SUPPLY.
4.	POST MIX 6 HEAD DISPENSE.	15.	COUNTER.	33.	S/S SHELVING.	59.	DUKE HSHU HOT HOLD TO B.S. - 3x2 HIGH.	81.	Oil MANAGEMENT SYSTEM TANK.
4a.	POST MIX 7 HEAD DISPENSE.	16.	HC900. [HOT HOLD].	34.	CHEMICAL CUPBOARD.	59a.	DUKE HSHU HOT HOLD TO HCW- 2x2 HIGH.	82.	CO2 STORAGE.
5.	COFFEE MACHINE.	16a.	HC900 - FLAPS IN PLACE OF DOOR.	35.	COLD DRAWERS.	60.	STAR GRILL.	83a.	SINGLE UNDER COUNTER PEPSI FRIDGE.
5a.	COFFEE MACHINE SLIMLINE.	17.	BUN TOASTER.	36.	POST MIX SYRUPS.	61.	WATER MAIN.	83b.	DOUBLE UNDER COUNTER PEPSI FRIDGE.
6.	HC55.	18.	WHB.	37.	EXTRACT HOODS.	62.	WATER CYLINDER / BOILER LOCATION.	83c.	UPRIGHT PEPSI FRIDGE.
6a.	HC55 BASE.	19.	BURGER STATION.	38.	MOP SINK.	63.	INTRUDER ALARM PANEL.	84.	INTERNAL GREASE TRAP.
7.	BUN CHUTE.	20.	SINGLE BREADING TABLE.	39.	ELECTRIC SWITCHGEAR.	64.	BRITVIC DRINKS COOLER.	84a.	COMBINED GREASE TRAP MOP SINK.
7a.	2 TIER TRANSFER BIN	20a.	LINEAR DOUBLE BREADING TABLE.	40.	BAIN MARIE	65.	KEY BOX.	85.	BRUSH RACK.
7b.	3 TIER TRANSFER BIN	20b.	BACK TO BACK DOUBLE BREADING TABLE.	41.	UPRIGHT FRIDGE.	66.	DEFROST [THAW] CABINET.	86.	ELECTRICAL SERVICE COLUMN.
7c.	BUCKET CHUTE	20c.	SUMLINE BREADING TABLE.	42.	STORAGE SHELVING.	67.	MOP STORAGE.	87.	PDMO HOSE. (OIL).
8.	CHIP DUMP / PASS THRU.	20d.	NEXT GEN BREADING TABLE.	42a.	PLASTIC COATED STORAGE SHELVING.	68.	MOP PLAYER.	88.	BIFFA BIN.
9.	DIVERSEY UNIT.	21.	UPRIGHT FREEZER.	43.	INSECT KILLER.	69.	PALLETS	89.	LEARNING ZONE.
9a.	MICROWAVE.	22.	S/S TABLING/BENCH.	44.	WALL MOUNTED PATCH CABINET.	70.	COLD FOOD TABLE.	90.	FUSION TIMER.
10a.	MICROWAVE TABLE.	22a.	MOBILE CHICKEN PACKING TABLE.	44a.	FLOOR STANDING PATCH CABINET.	71.	TOAST DRAWER.	91.	SWEET TREATS CABINET. (AMBIENT DISPLAY).
11.	CHIP FREEZER.	23.	HC903 [HOT HOLD].	45.	ICE CREAM MACHINE.	72.	STAR GRILL TABLE.	92.	FTUS.
11a.	LARGE CHIP FREEZER.	24.	HCW3.	46.	FRIDGE UNIT UNDER.	73.	PLASRACK.	93.	FTUS FILTER.
12.	4 HEAD HENNY PENNY.	24a.	HCW3 BASE.	47.	OPEN PASS THROUGH.	74.	HCW5.	94.	PACKAGING TOWER.
12a.	6 HEAD COLECTROMATIC.	25.	DATE LABEL PRINTER	48.	SAFE.	75.	GOODS HOIST.	95.	DUAL SOFT SCOOP DISPENSER.
13.	8 HEAD HENNY PENNY.	25a.	HOT DRAWERS - 2 SHELF.	49.	LANDING TABLE.	76.	FREESTANDING COLD DRAWER 1100x700mm.	96.	MANITOWOC E52 OVEN.
13a.	8 HEAD LOW OIL (VELOCITY).	26b.	HOT DRAWERS - 3 SHELF.	50.	2 DRAWER FILING CABINET.	76a.	HC55 COLD DRAWER 1100x700mm.	97.	DOLLY.
14.	14" FRYER (EVOLUTION ELITE).	27.	HEADSET BASE LOCATION.	51.	MOBILE BUN DEFROST UNIT.	77.	RATIONALE OVEN.	98.	CASH MAT.
14a.	14" DOUBLE FRYER (EVOLUTION ELITE).	28.	BOTTLE STORAGE.	52.	PHONE.	78a.	RAZZEL MACHINE.	99.	SINK TANK.
14b.	14" TRIPLE FRYER (EVOLUTION ELITE).	29.	FREEZER ROOM.	53.	WORK TOP ON CHROME LEGS.	78b.	PUMP AND TOPPING MACHINE.		
		30.	CHICKEN CHILLER.	54.	WALL MOUNTED VIDEO CUPBOARD.				
				55.	KITCHEN BIN.				

	burger station pack screen		order ready		cctv monitor
	pack screen		beverage		d/t monitor
	chicken pack screen		burger chute (provisional)		zippy screen (provisional)
	drive thru expedite		under counter expedite screen - perspex panel to counter top with screen under		

	existing structural wall / column
	existing partitioning
	existing low height partitioning
	new structural wall / column
	new partitioning
	new low height partitioning

ALL DIMENSIONS TO BE CHECKED ON SITE.


DO NOT SCALE FROM THIS DRAWING EXCEPT FOR THE
PURPOSES OF LOCAL AUTHORITY PLANNING

location	existing linear	proposed linear
chicken chiller (30)	2 plasracks	2 plasracks
veg chiller (1)	2.13	2.13
freezers (29)	3.2	3.2
dry storage (42)	9.5	9.5

unchanged equipment numbers (black)	00.	additional equipment numbers (red)	00.
repositioned equipment numbers (green)	00.	provisional equipment numbers (blue)	00.

location	internal	external	location	internal	external
existing seats	80	n/a	proposed seats	-	n/a
existing tables	31	n/a	proposed tables	43	n/a
existing sets	29	n/a	proposed sets	25	n/a

seating area	97.2 m²	1046 ft²
kitchen & storage	116.5 m²	1254 ft²
staff facilities	13.1 m²	141 ft²
public toilets	20.0 m²	215 ft²

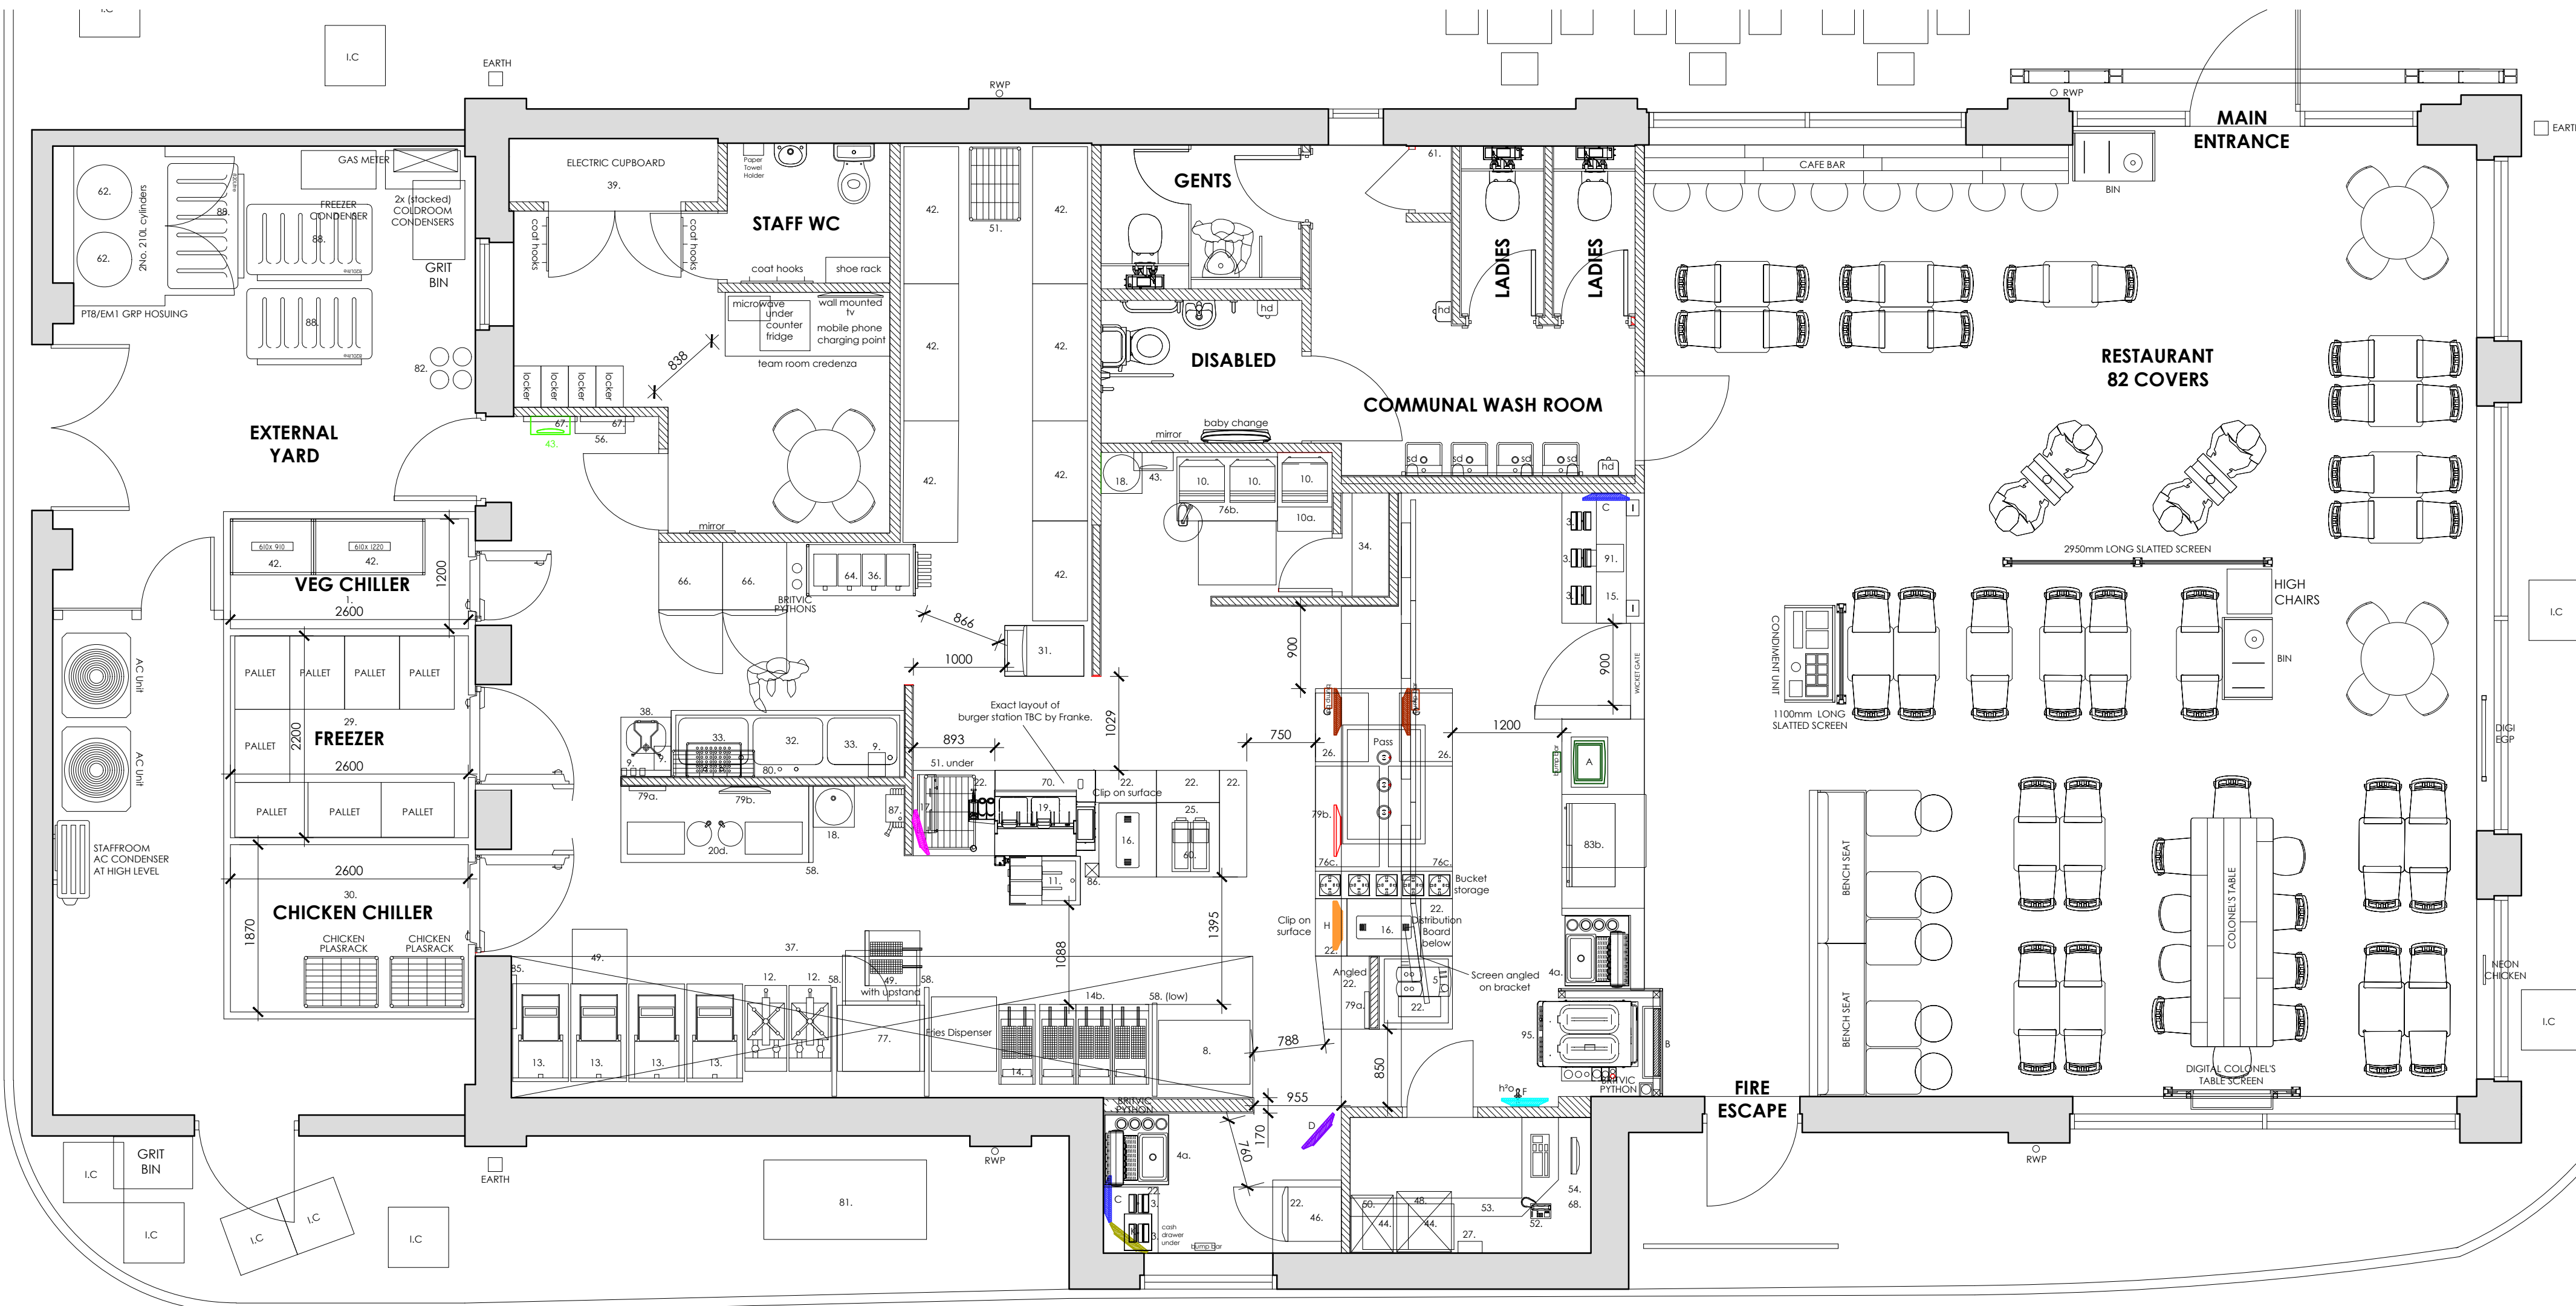

FOR INFORMATION

rev	date	description
-----	------	-------------

rpa:group 

51-53 church road
ashford, middlesex, tw15 2ty
telephone: +44 (0) 1784 256 579
facsimile: +44 (0) 1784 247 300
website: www.therpagroup.com



K4 - SUPER REFRESHER

store address

HAVANT
2 PARK WAY
HAVANT
HAMPSHIRE
PO9 1HH

drawing title

EXISTING
GA PLAN

drawn by	checked	date
DAO	MC	24.08.21

store no.	scale
-	as indicated @ A1

drawing no.	revision
2007170/2021/A000	-