


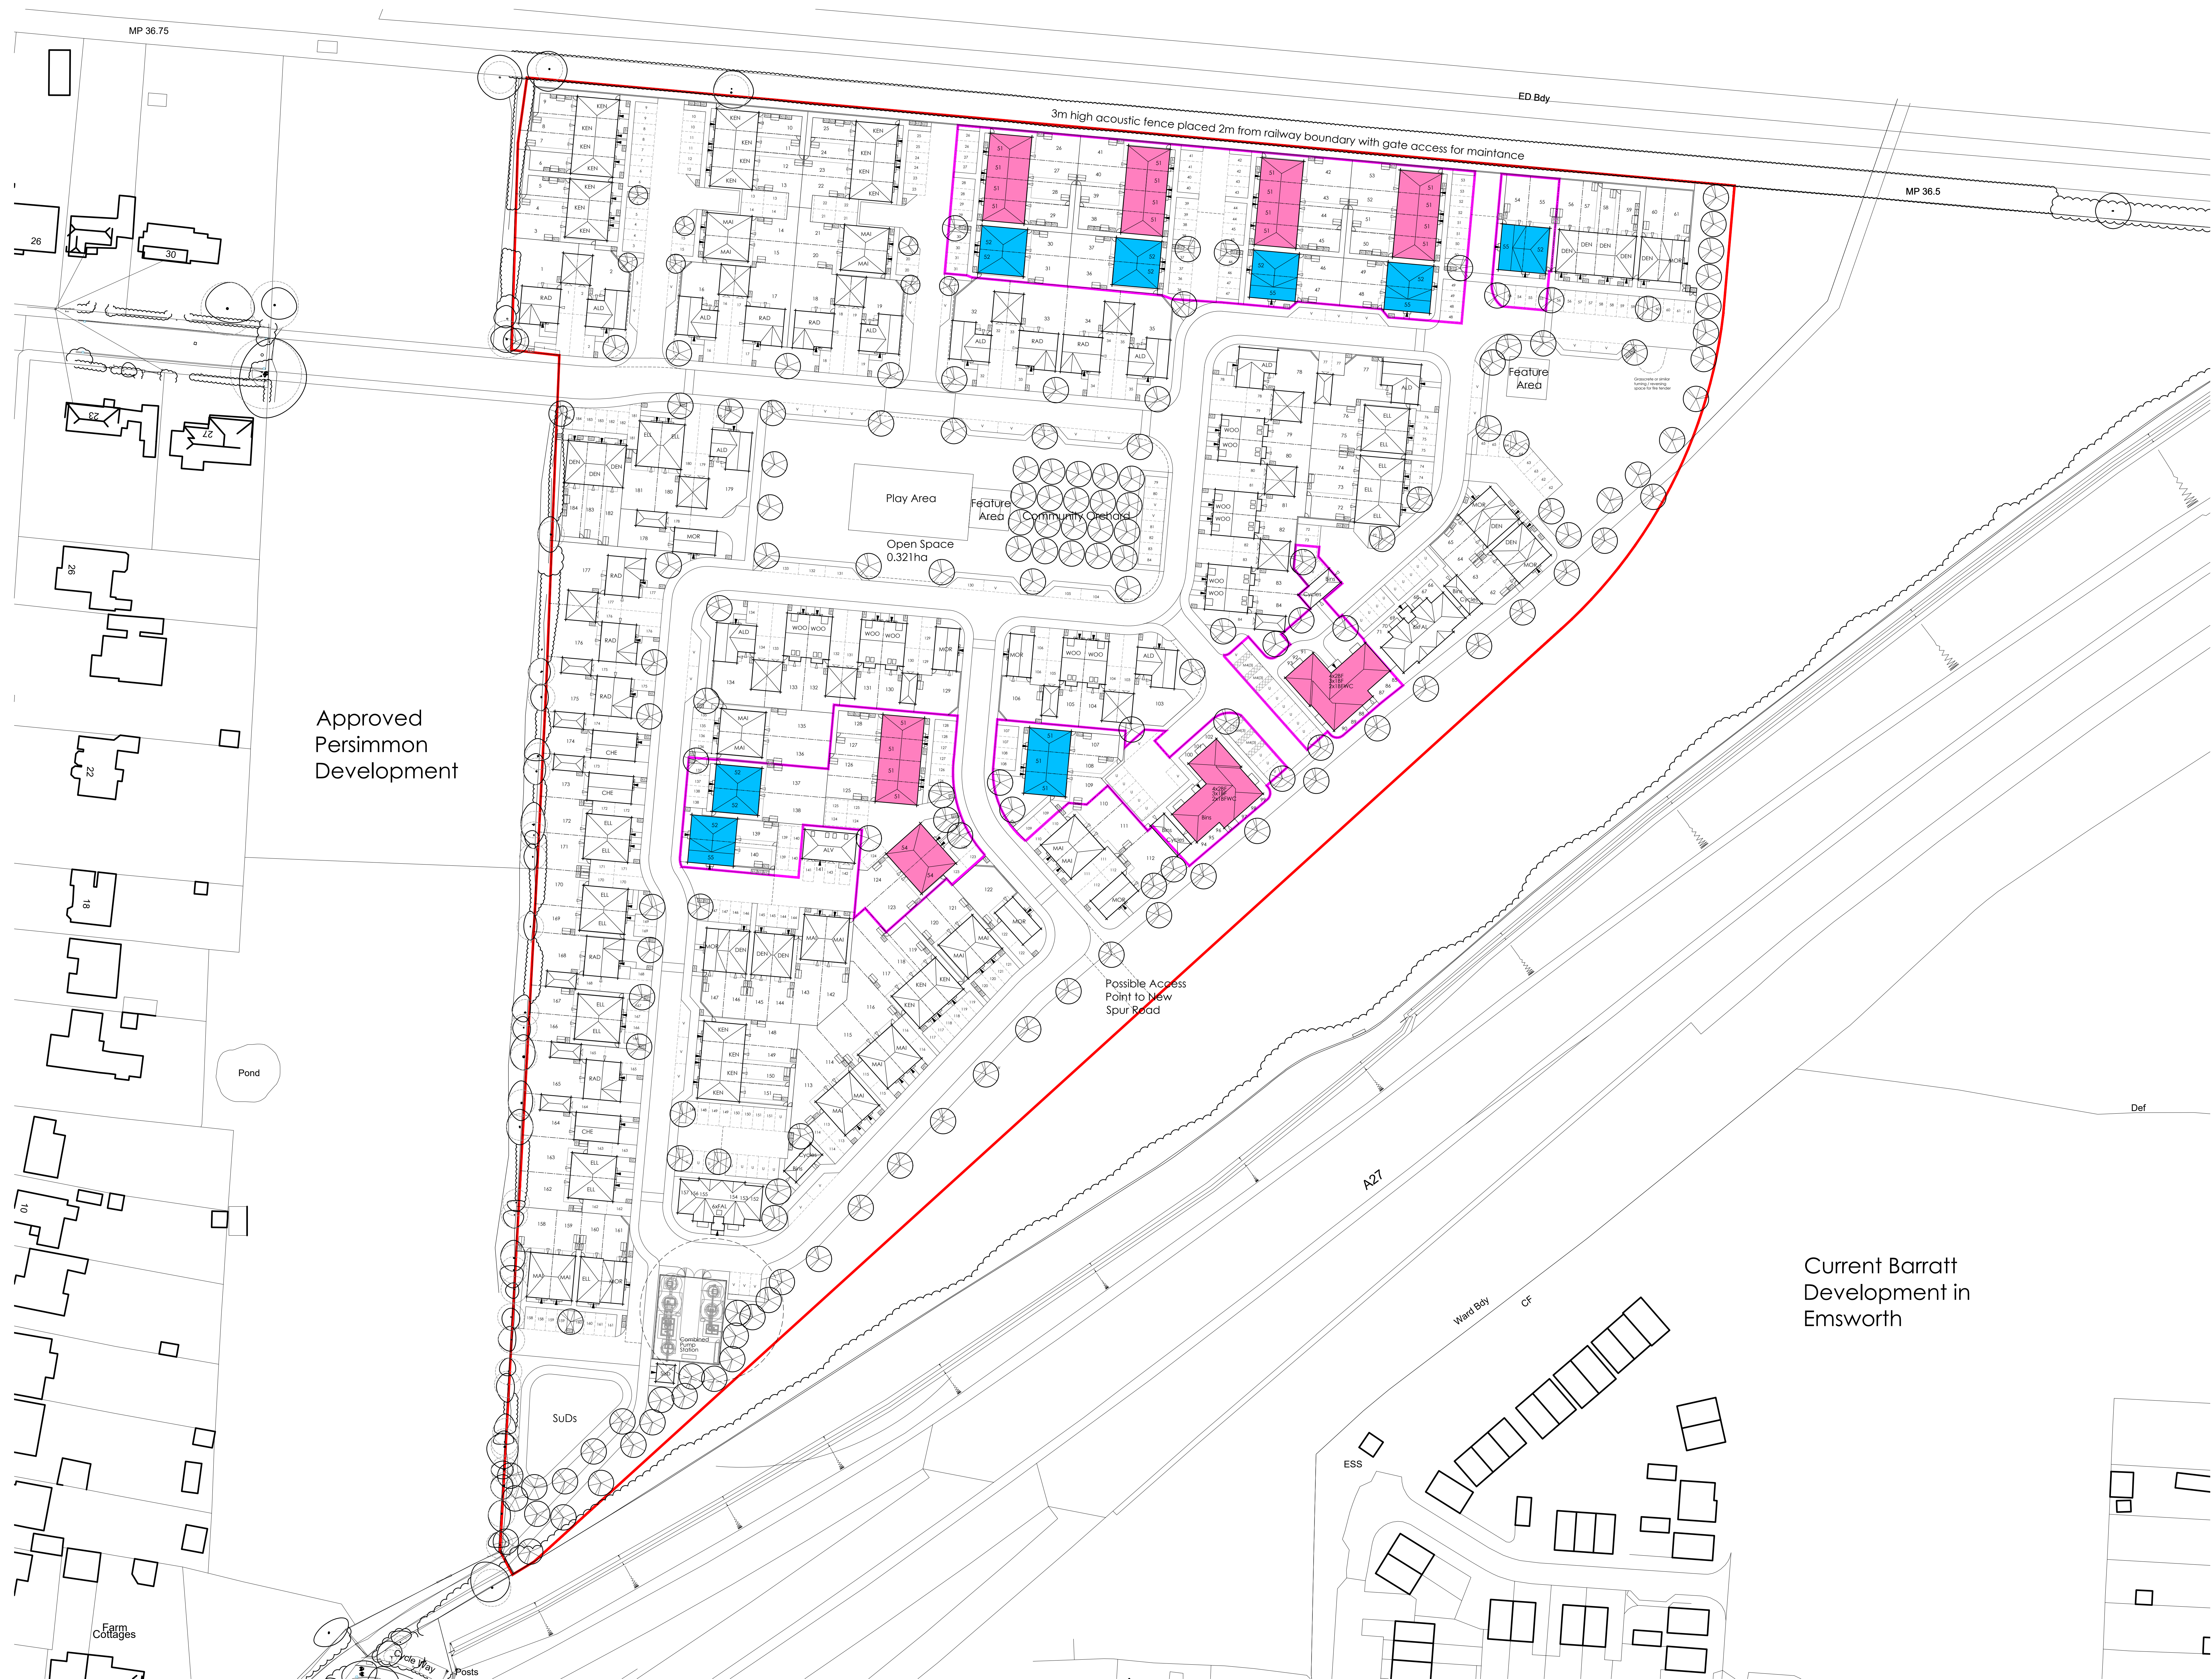

- Legend
- Affordable Rent
 - Affordable Shared Ownership
 - Affordable Areas
 - Open Market

Project: LAND OFF ST GEORGES AVENUE HAVANT

Drawing Title: SITE LAYOUT TENURE PLAN

