
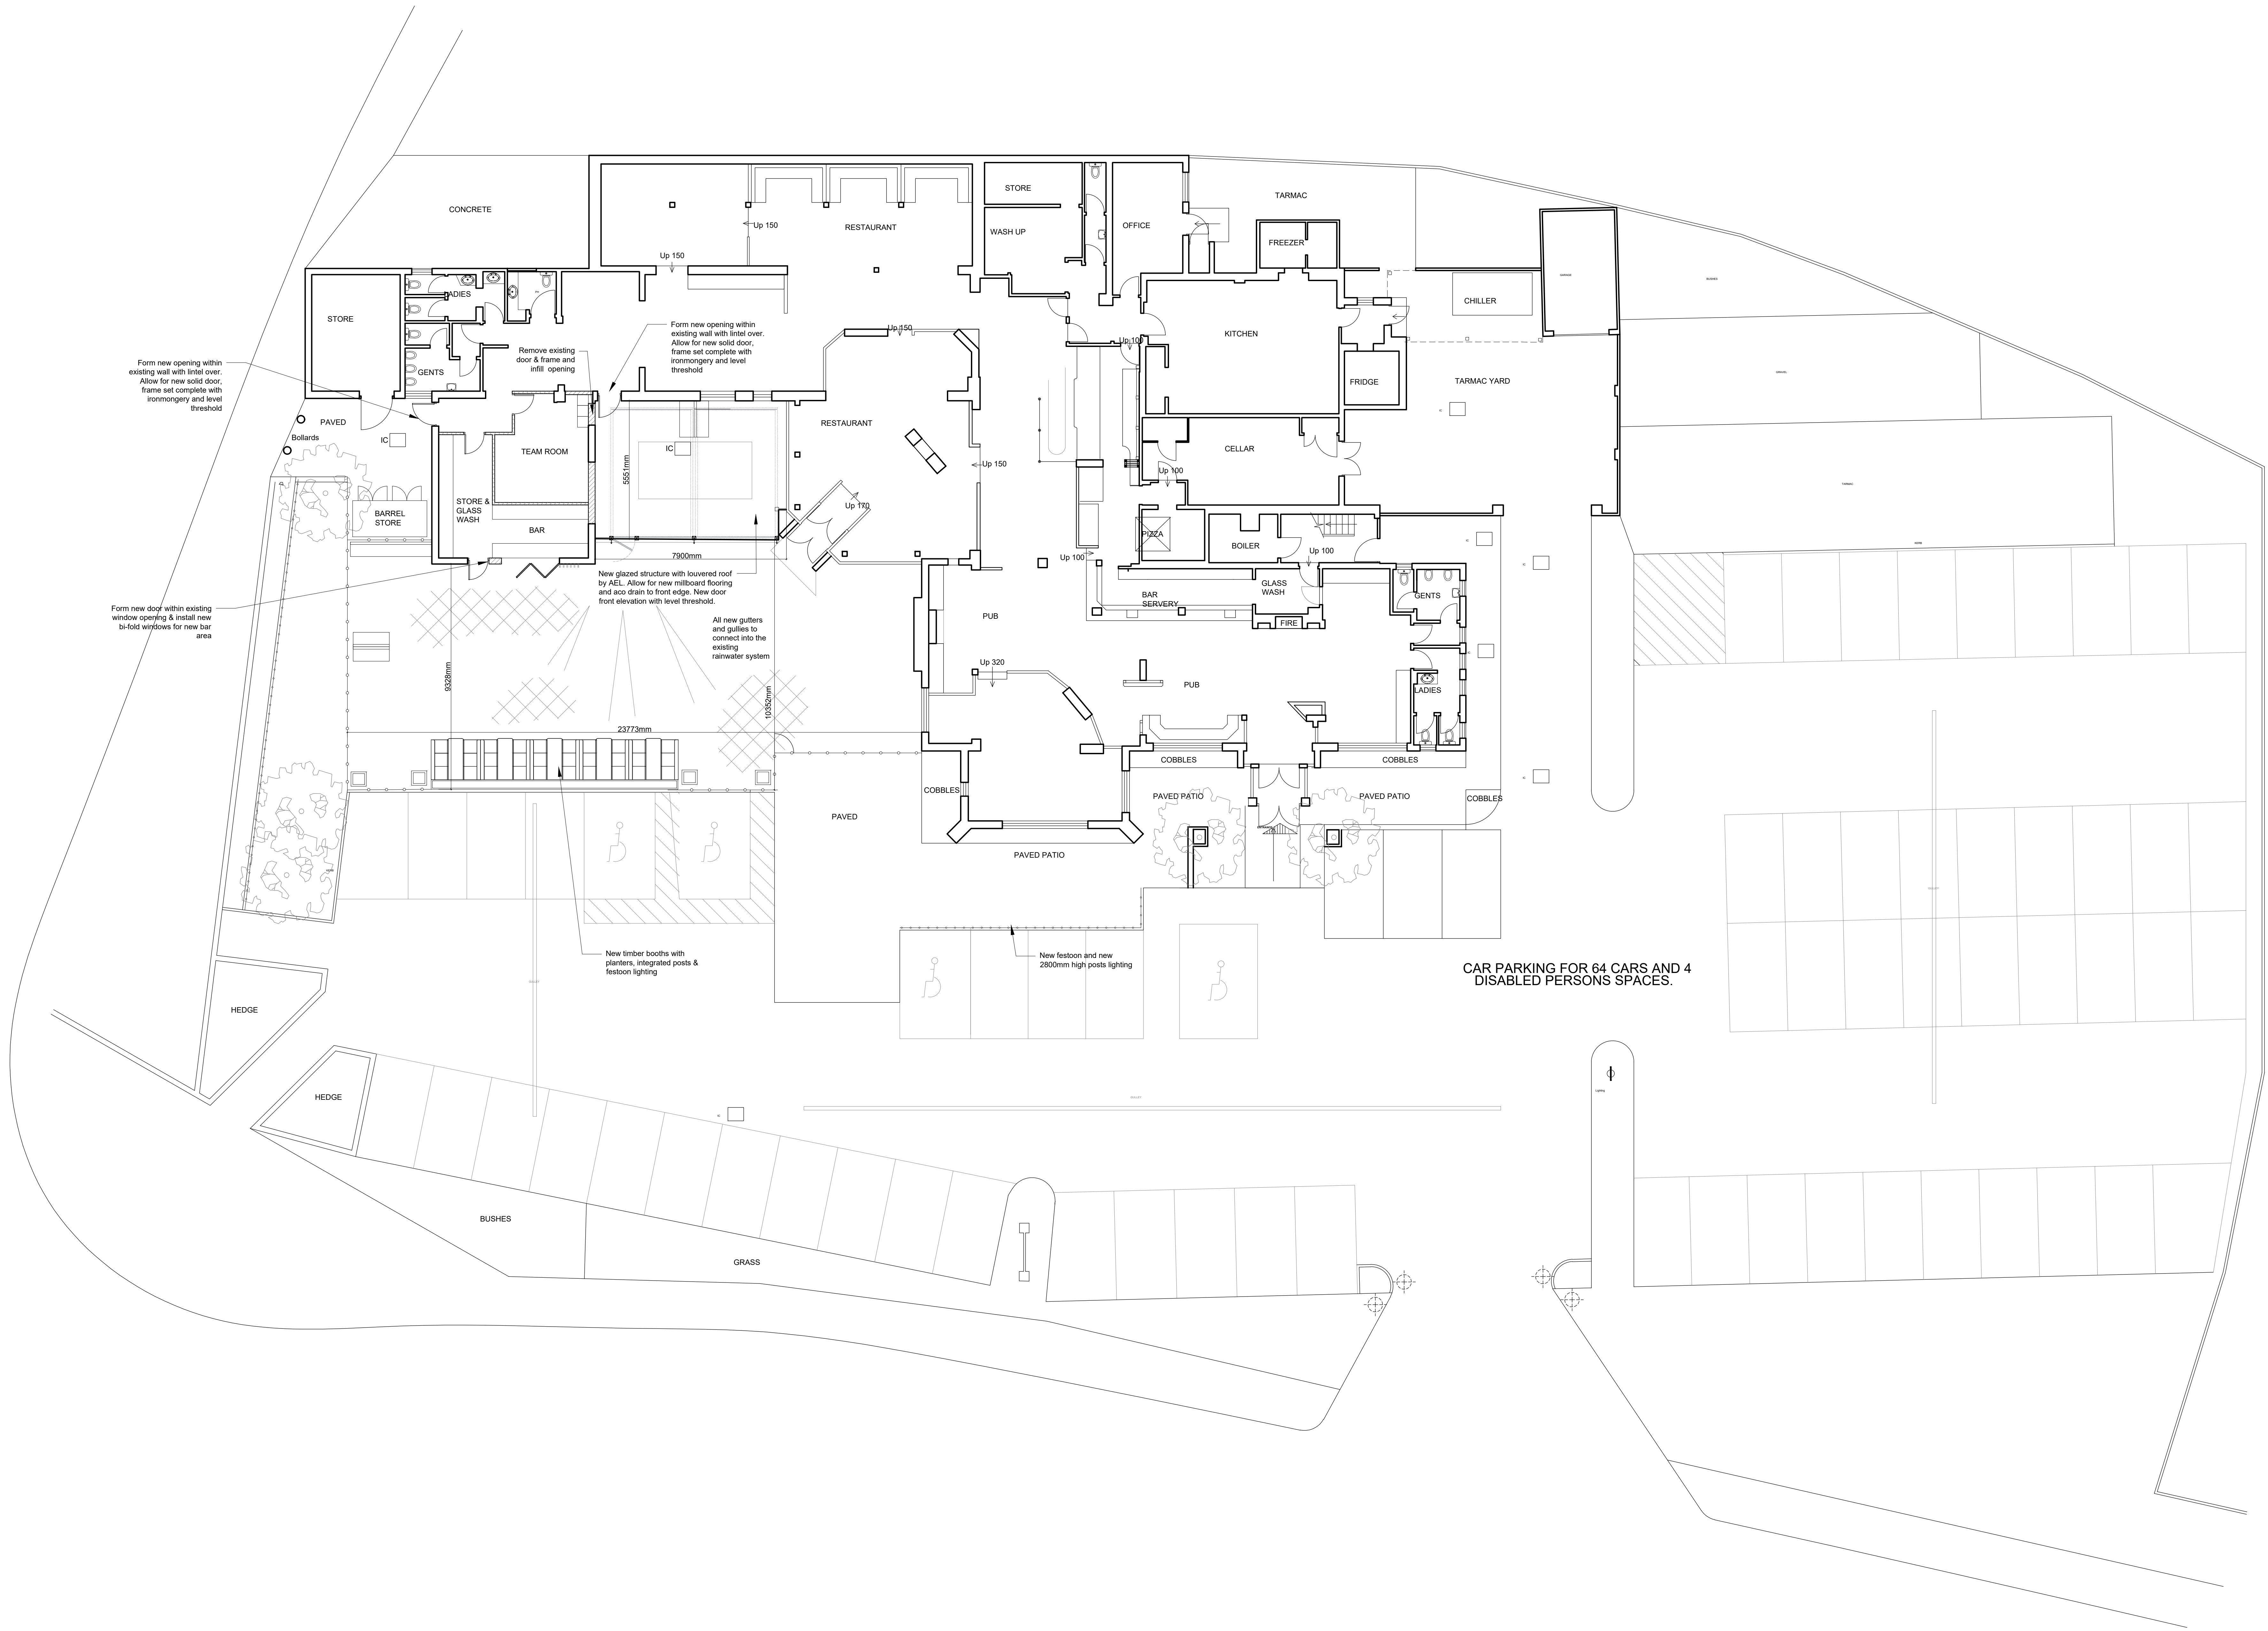


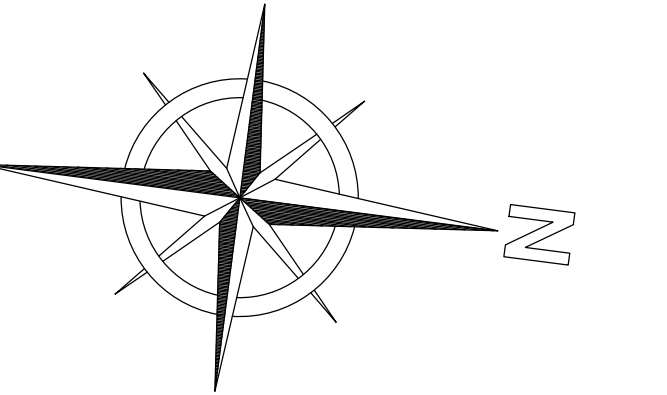

Rev	Revision Details	Issue	Date
01	Issue for client	01	20.08.20

newman|gauge

E.design@newmangaug.com T. 0121 212 9800
12-14 Regent Place Birmingham B1 3NU
newmangaug.com

Client

Mitchells & Butlers

Project

**BARLEY MOW
HAYLING ISLAND**

Drawing Title

PROPOSED PLAN

PROJECT TYPE

PLANNING

Date	Scale	Drawn By
JAN'22	1:100@A0	SMP

Project No.	Drawing No.	Revision
2964	003	-

The drawing is the property of newman|gauge associates. Copyright is reserved by them and the drawing is issued on the condition that it is not copied, altered, or in any way used to be relied upon or used for the construction of any work or any other drawings. No liability is to be taken in connection with other drawings and specifications where existing.

0 1 2 3 4 5 6 7 8 9 10
1:100 metres