


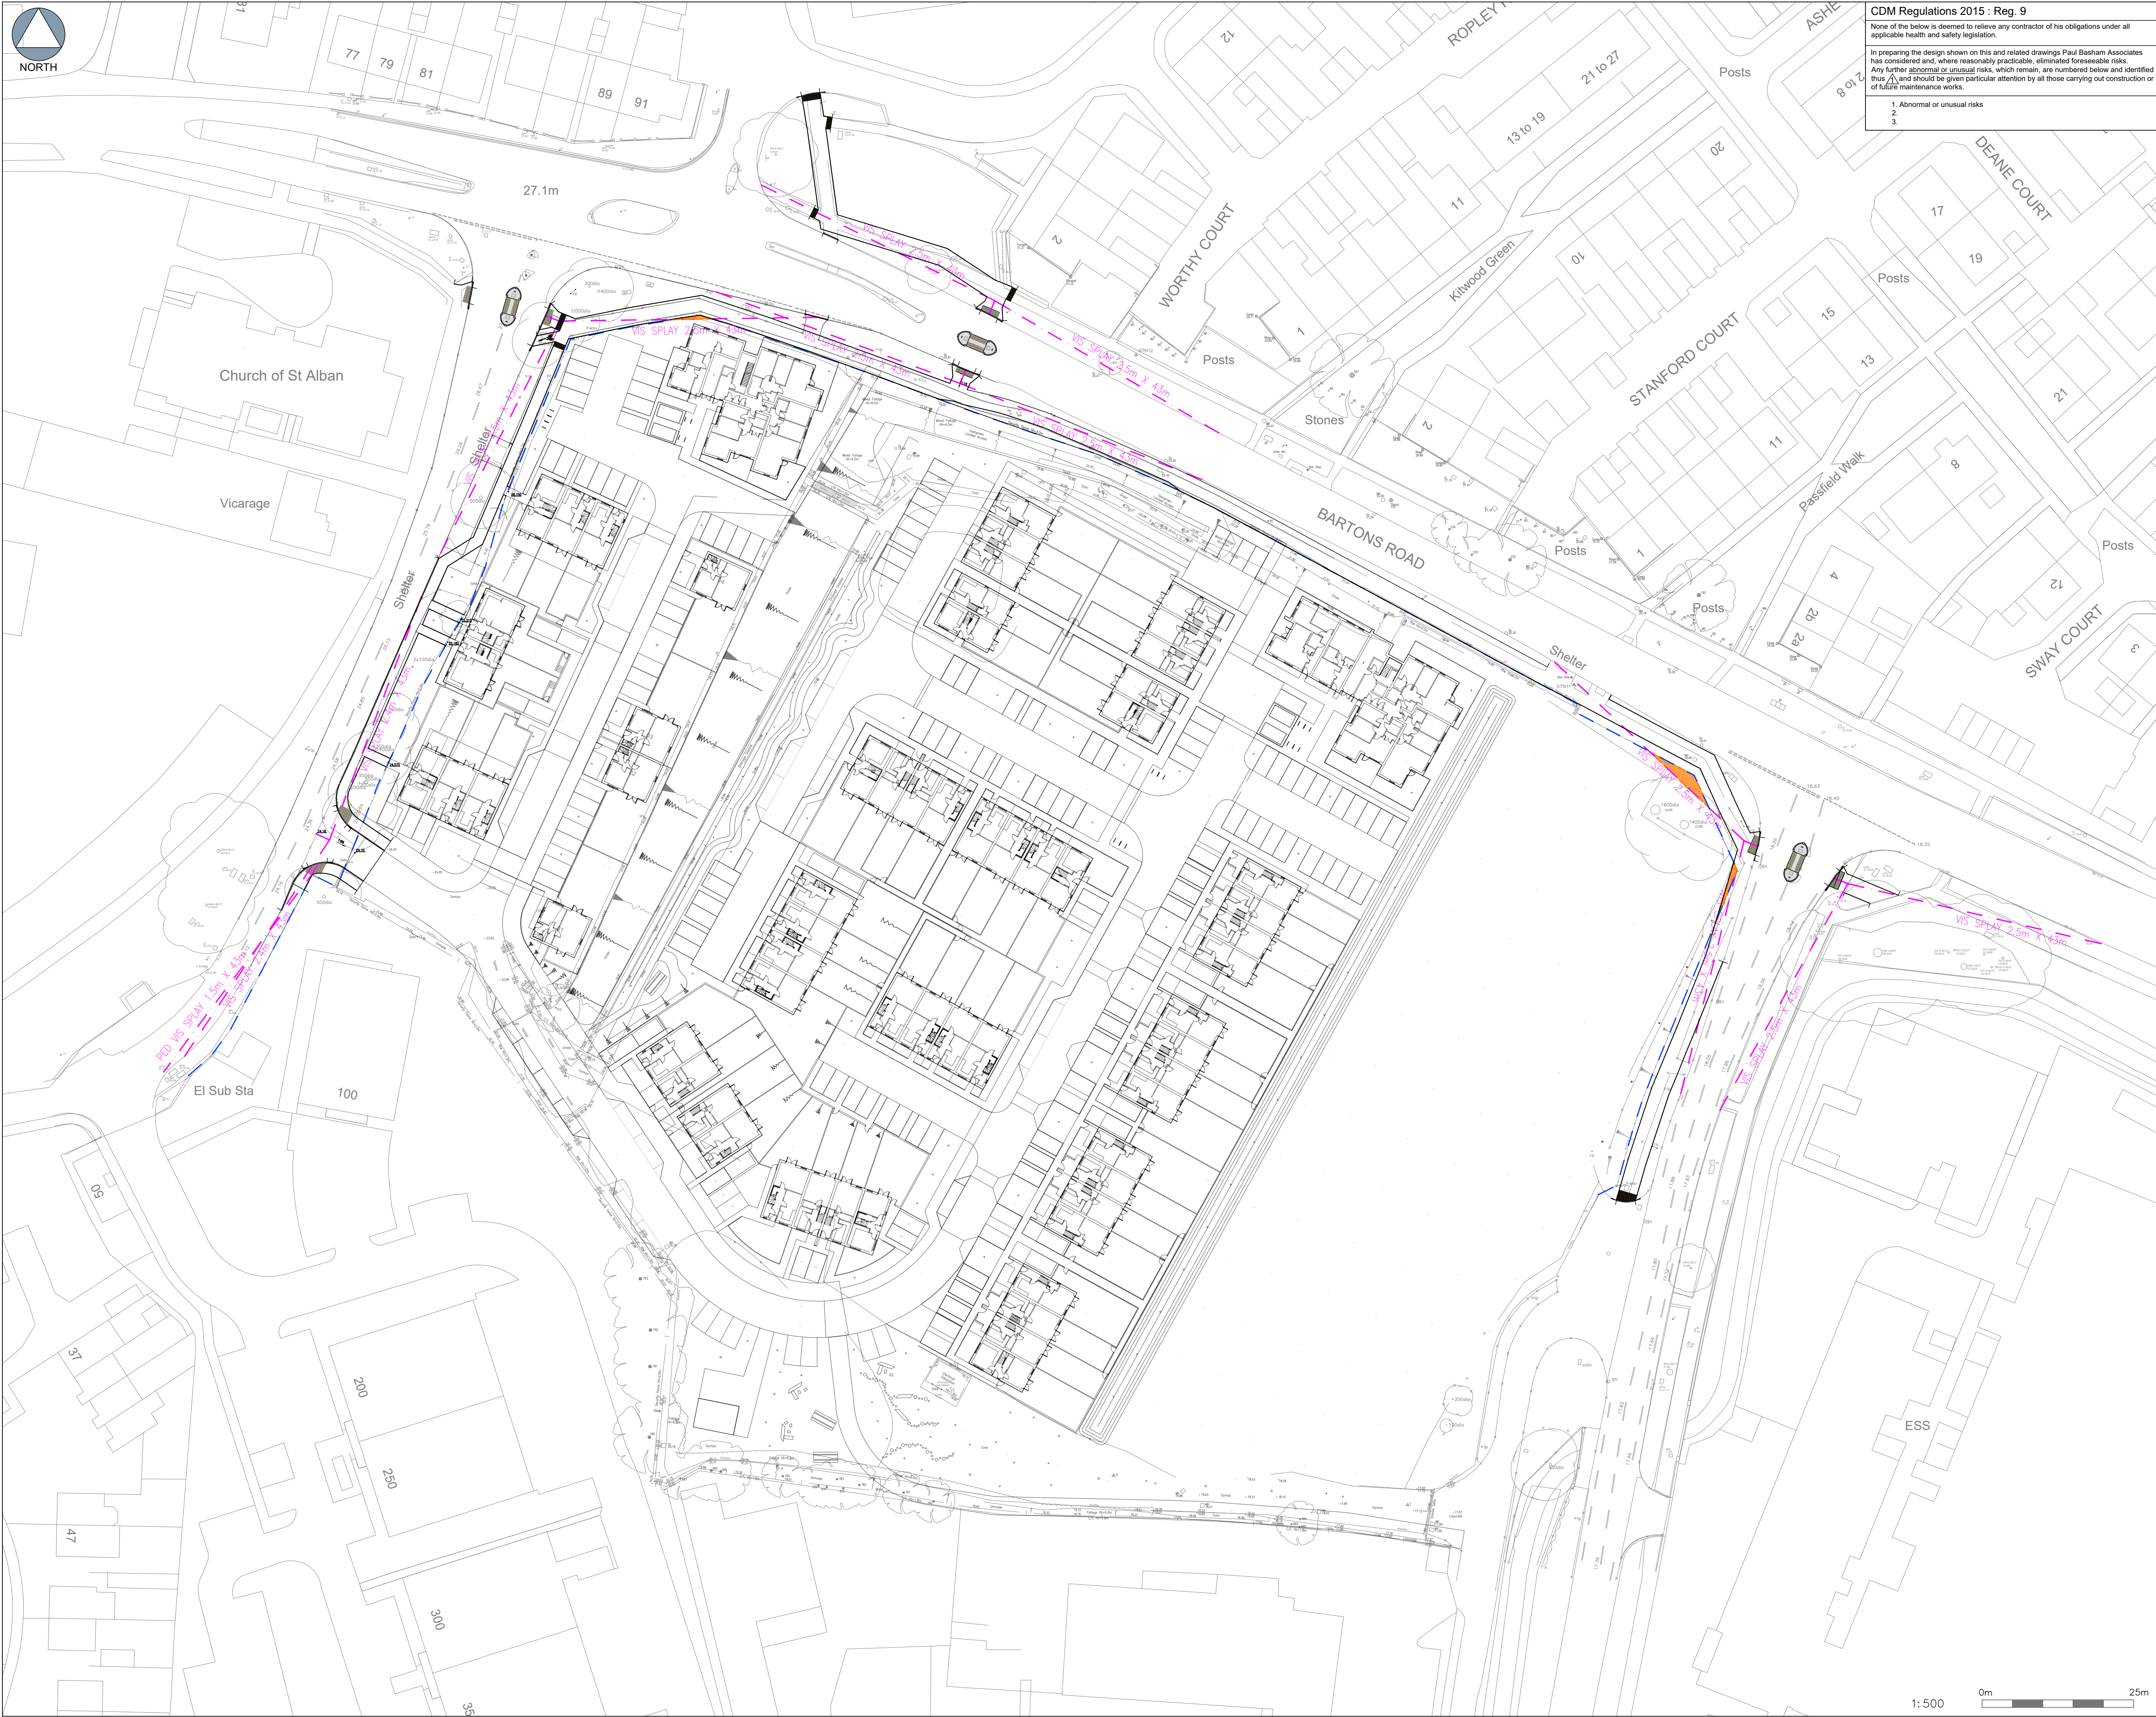

CDM Regulations 2015 : Reg. 9

None of the below is deemed to relieve any contractor of his obligations under all applicable health and safety legislation.

In preparing the design shown on this and related drawings Paul Basham Associates has considered and, where reasonably practicable, eliminated foreseeable risks. Any further abnormal or unusual risks, which remain, are numbered below and identified thus, Δ, and should be given particular attention by all those carrying out construction or of future maintenance works.

1. Abnormal or unusual risks
2.
3.

The drawings, information and data recorded in this document ("the information") is the property of Paul Basham Associates. This document and the information are solely for the use of the authorized recipient and this document may not be used, copied or reproduced in whole or part for any purposes other than which it was supplied by Paul Basham Associates. Paul Basham Associates makes no representation, undertakes no duty and accepts no responsibilities to any third party who may use or rely upon this document or the information.

- GENERAL NOTES
- THIS DRAWING IS INTENDED TO BE VIEWED IN COMBINATION WITH ALL RELEVANT ARCHITECTS, ENGINEERS, SERVICES AND SPECIALIST DRAWINGS AND SPECIFICATION.
 - ANY VARIATIONS OR DISCREPANCIES BETWEEN THESE DRAWINGS IN TERMS OF DIMENSIONS OR DETAILS SHOULD BE DRAWN TO THE ATTENTION OF THE ARCHITECT AND/OR THE ENGINEER FOR CLARIFICATION.
 - PAUL BASHAM ASSOCIATES ACCEPTS NO RESPONSIBILITY FOR THE ACCURACY OF BACKGROUND INFORMATION PRODUCED BY THIRD PARTIES – THIS MUST BE TREATED AS INDICATIVE ONLY.
 - ALL DIMENSIONS AND LEVELS ARE IN METRES. DO NOT SCALE THIS DRAWING, PRINT, PLOT OR DISK.
 - THIS DRAWING SHOULD ONLY BE USED FOR CONSTRUCTION IF THE PROJECT PHASE IN THE TITLE FRAME BELOW IS SHOWN AS "CONSTRUCTION". PAUL BASHAM ASSOCIATES TAKE NO RESPONSIBILITY FOR CONSTRUCTION WORKS UNDERTAKEN TO DRAWINGS WHICH ARE NOT MARKED UNDER THIS PHASE.

- LEGEND
- LAND TO BE DEDICATED AS PUBLIC HIGHWAY
 - INDICATIVE HIGHWAY BOUNDARY, BASED ON HCC RECORDS
 - VISIBILITY SPY

FOR
CONSTRUCTION

B	FOR CONSTRUCTION	24/08/21	COH	AJS
B	HCC DESIGN AUDIT 2 RESPONSE	14/06/2021	COH	AJS
A	HCC DESIGN AUDIT 1 RESPONSE	02/03/2021	COH	AJS
Rev	Description	Date	By	Chkd

Paul Basham Associates Ltd
The Botley, Cam's Hall Estate, Fareham, PO16 8UT
01329 711 000
info@paulbashamassociates.com www.paulbashamassociates.com

Client

DREW

SMITH

Project Name
FORMER COLT INTERNATIONAL
HAVANT

Title
S278 LAND DEDICATION AND VISIBILITY SPLAYS

Project Phase
PRELIMINARY

Checked By	Checked Date	Drawn By	Drawn Date
AJS	08.10.2020	COH	01.10.2020
Client Drawing No.	Scale		
-	1:500		(AT A1 SIZE)

PBA Drawing No.	Revision
039.5021.105	B