


14365/R

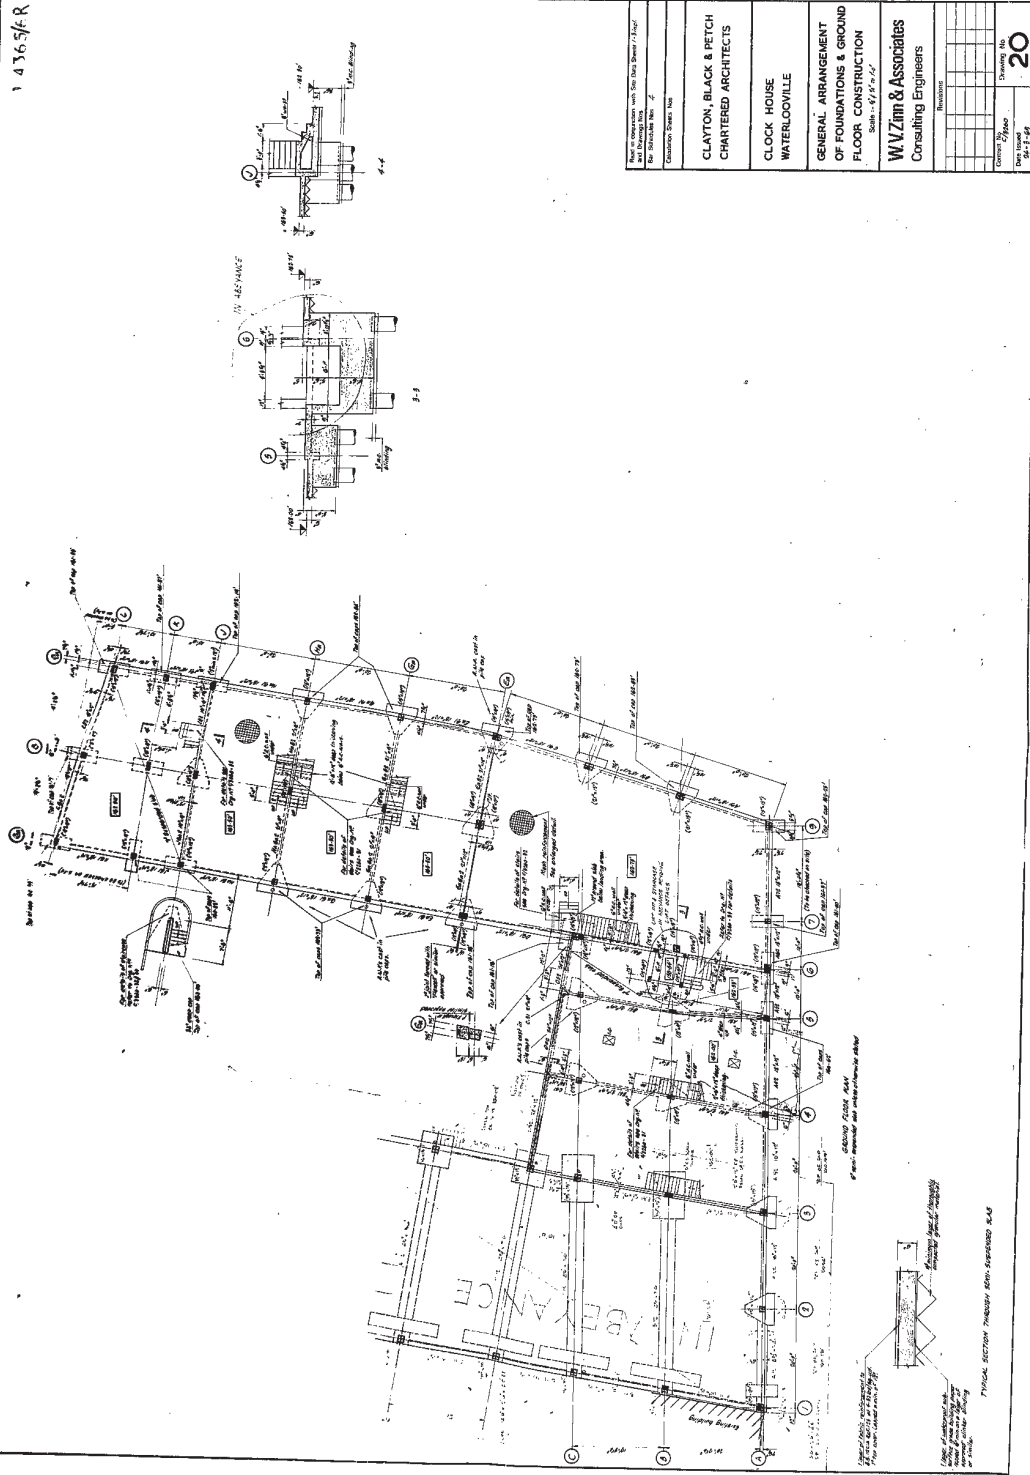

CLAYTON, BLACK & PETCH CHARTERED ARCHITECTS
CLOCK HOUSE WATERLOOVILLE
GENERAL ARRANGEMENT OF FOUNDATIONS & GROUND FLOOR CONSTRUCTION Scale: 1/4" = 1'-0"
WVZim & Associates Consulting Engineers
Revisions:
Drawing No. 20

