


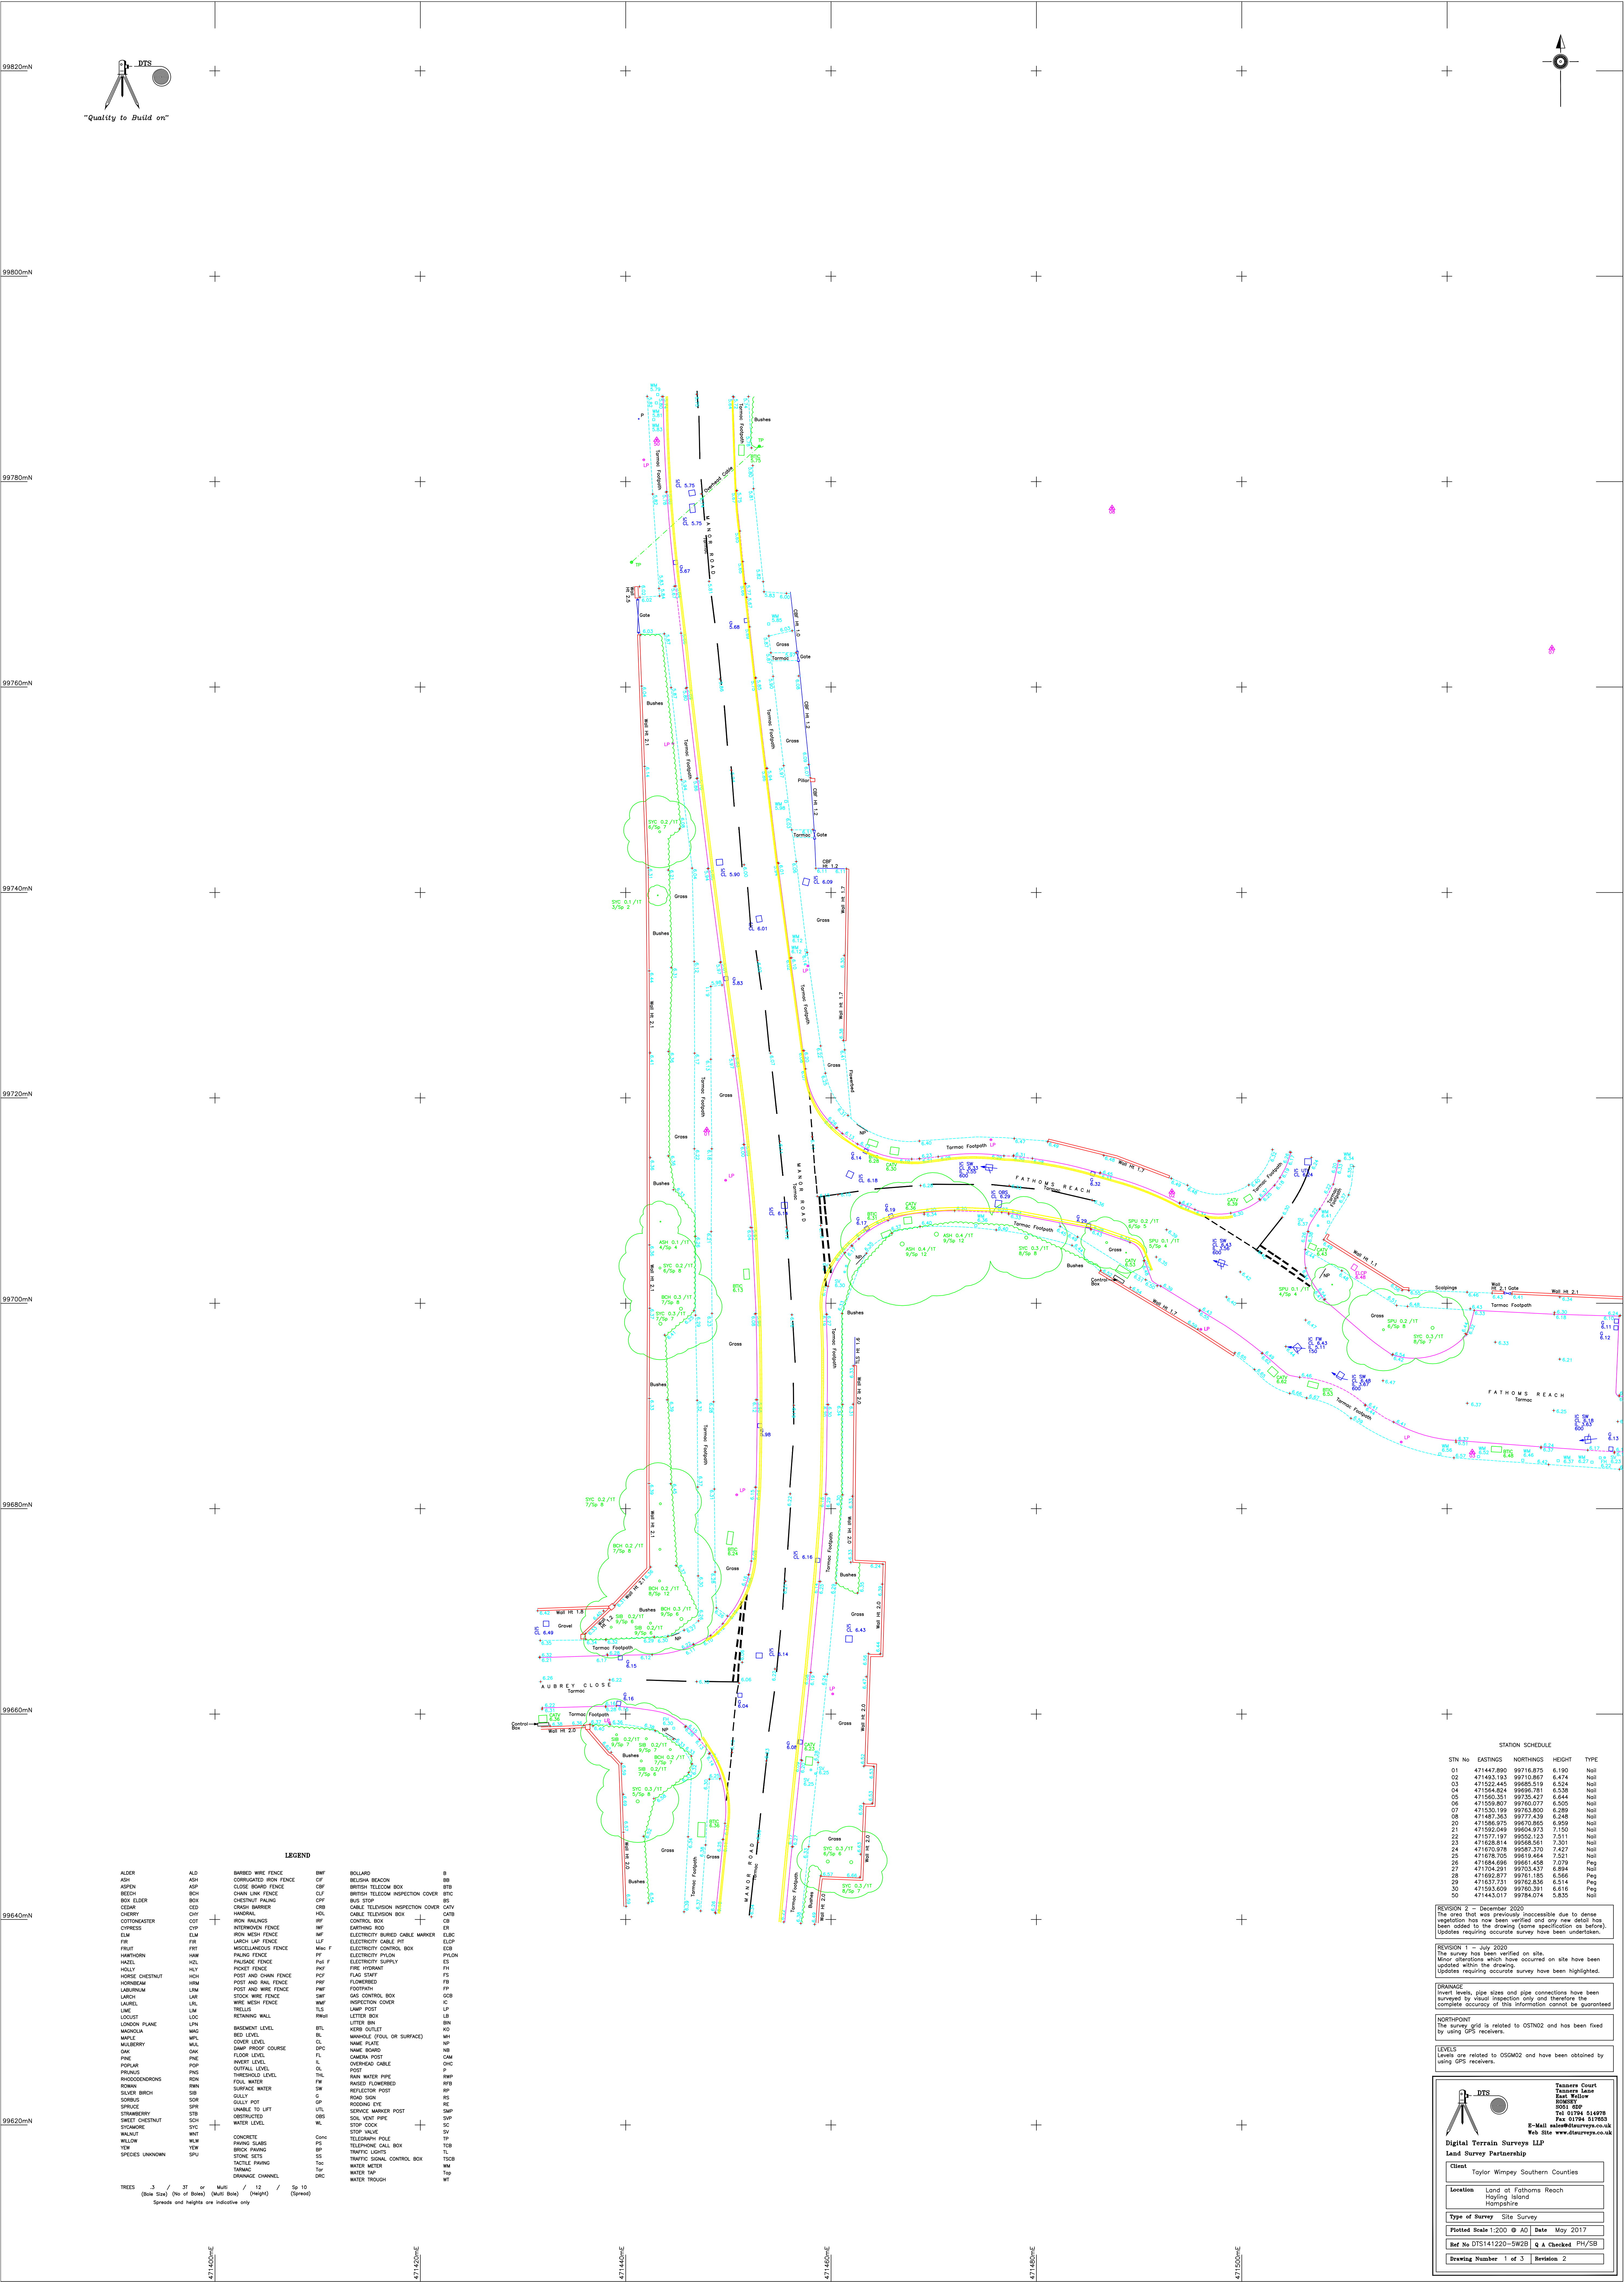

STATION SCHEDULE				
STN No	EASTINGS	NORTHINGS	HEIGHT	TYPE
01	471447.890	99716.875	6.190	Nail
02	471463.193	99710.867	6.474	Nail
03	471523.445	99685.519	6.524	Nail
04	471564.824	99696.781	6.538	Nail
05	471565.351	99705.427	6.544	Nail
06	471558.807	99705.077	6.505	Nail


REVISION 2 - December 2020
The area that was previously inaccessible due to dense vegetation has now been verified and any new detail has been added to the drawing (same specification as before).
Updates requiring accurate survey have been undertaken.

REVISION 1 - July 2020
The survey has been verified on site.
Minor alterations which have occurred on site have been updated within the drawing.
Updates requiring accurate survey have been highlighted.

DRAINAGE
Invert levels, pipe sizes and pipe connections have been surveyed by visual inspection only and therefore the complete accuracy of this information cannot be guaranteed.



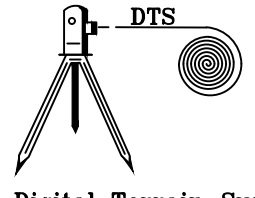


Digital Terrain Surveys LLP
Land Survey Partnership


Hampshire

Type of Survey: Site Survey

Plotted Scale: 1:200 @ A0 Date: May 2017

Ref No: DT5141220-SW20 **Q & Checked:** PH/SB

Drawing Number: 1 of 3 **Revision:** 2