



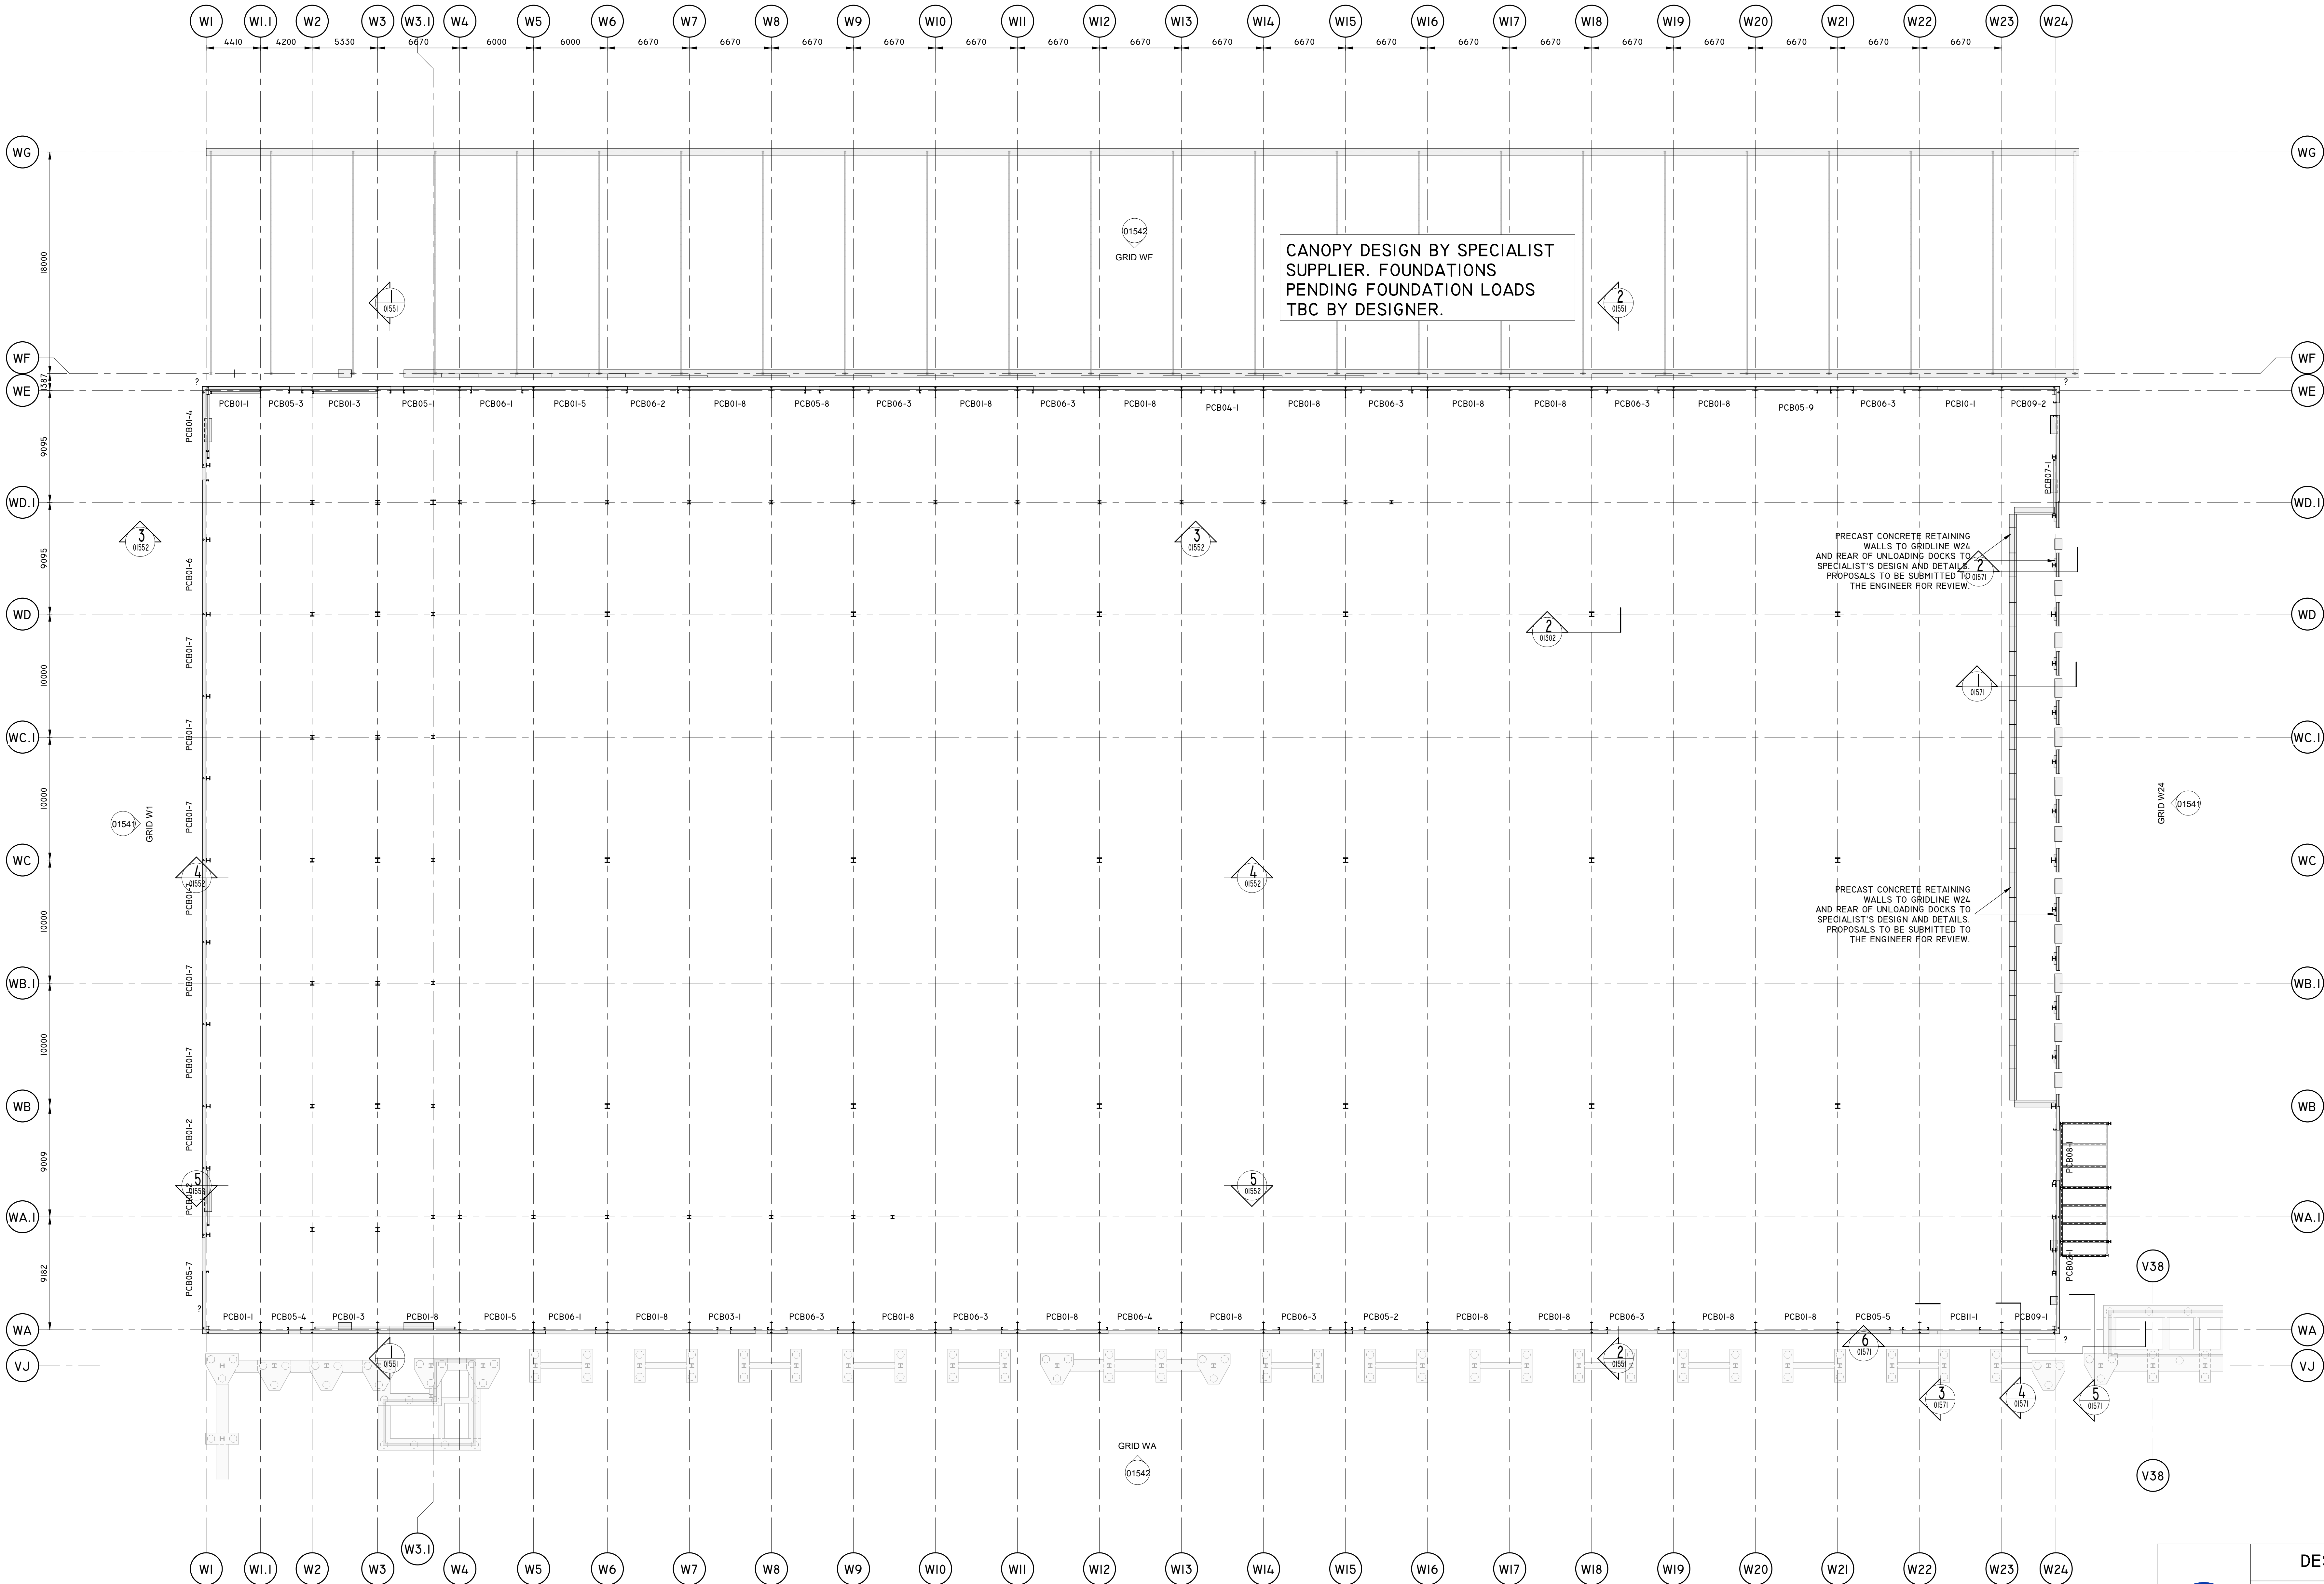

PRECAST GROUND BEAM LAYOUT

1 : 200

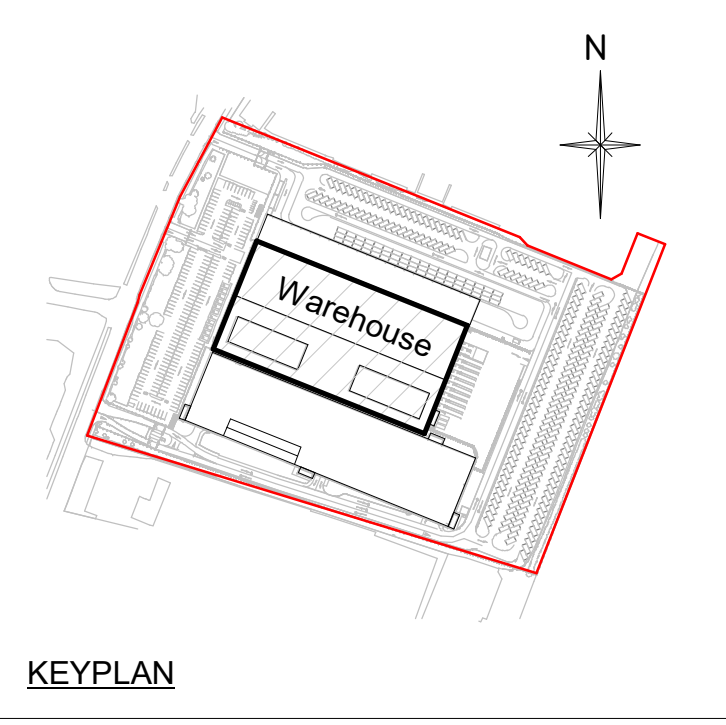


- NOTES
1. THIS DRAWING IS TO BE READ IN CONJUNCTION WITH ALL RELEVANT ARCHITECTS, ENGINEERS, AND SPECIALISTS DRAWINGS AND SPECIFICATIONS.
 2. FOR GENERAL NOTES AND SPECIFICATIONS REFER TO DRAWING No. 200810-XX-XX-DR-S-00001
 3. FOR PRECAST GROUND BEAM TYPES AND DETAILS REFER TO DRAWING No. 200810-XX-FN-DR-S-1306

PRECAST CONCRETE RETAINING WALLS TO GRIDLINE W24 AND REAR OF UNLOADING DOCKS TO SPECIALIST'S DESIGN AND DETAILS. PROPOSALS TO BE SUBMITTED TO THE ENGINEER FOR REVIEW.

PRECAST CONCRETE RETAINING WALLS TO GRIDLINE W24 AND REAR OF UNLOADING DOCKS TO SPECIALIST'S DESIGN AND DETAILS. PROPOSALS TO BE SUBMITTED TO THE ENGINEER FOR REVIEW.

DESIGN ISSUE

NOTE:
ALL PRE-CAST ELEMENTS TO BE DESIGNED & COORDINATED BY SPECIALIST SUB-CONTRACTOR/SUPPLIERS WITH THE STEELWORK FABRICATOR. REFER TO DRAWING SHEET 200810-PIN-WH-ZZ-DR-S-01571 FOR T-STUB DETAILS FOR EDGE BEAMS & DOCK RETAINING WALLS.

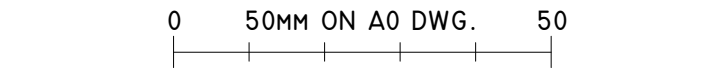

PI	TENDER ISSUE	JWW	ZT	16.07.21
REV	DESCRIPTION	BY	CHK	DATE
CLIENT				

HAVANT PROPERTY INVESTMENT LLP

PROJECT
HAVANT, NEW LANE

DRAWING TITLE
PRECAST GROUND BEAM LAYOUT

PINNACLE
CONSULTING ENGINEERS

MERCURY HOUSE ALCHEMY,
BESSEMER ROAD,
WELMINGTON GARDEN CITY,
HERTS.
AL7 1HE. TELEPHONE: 01707 527 630
NORWICH LONDON DUBLIN THE HAGUE

DRAWING STATUS				
TENDER				
SCALE # A0	DATE	DRAWN	CHECK	
1:200	JUL'21	JWW	ZT	
DRG NO.				REV.
200810-PIN-WH-FN-DR-S-01323				PI