



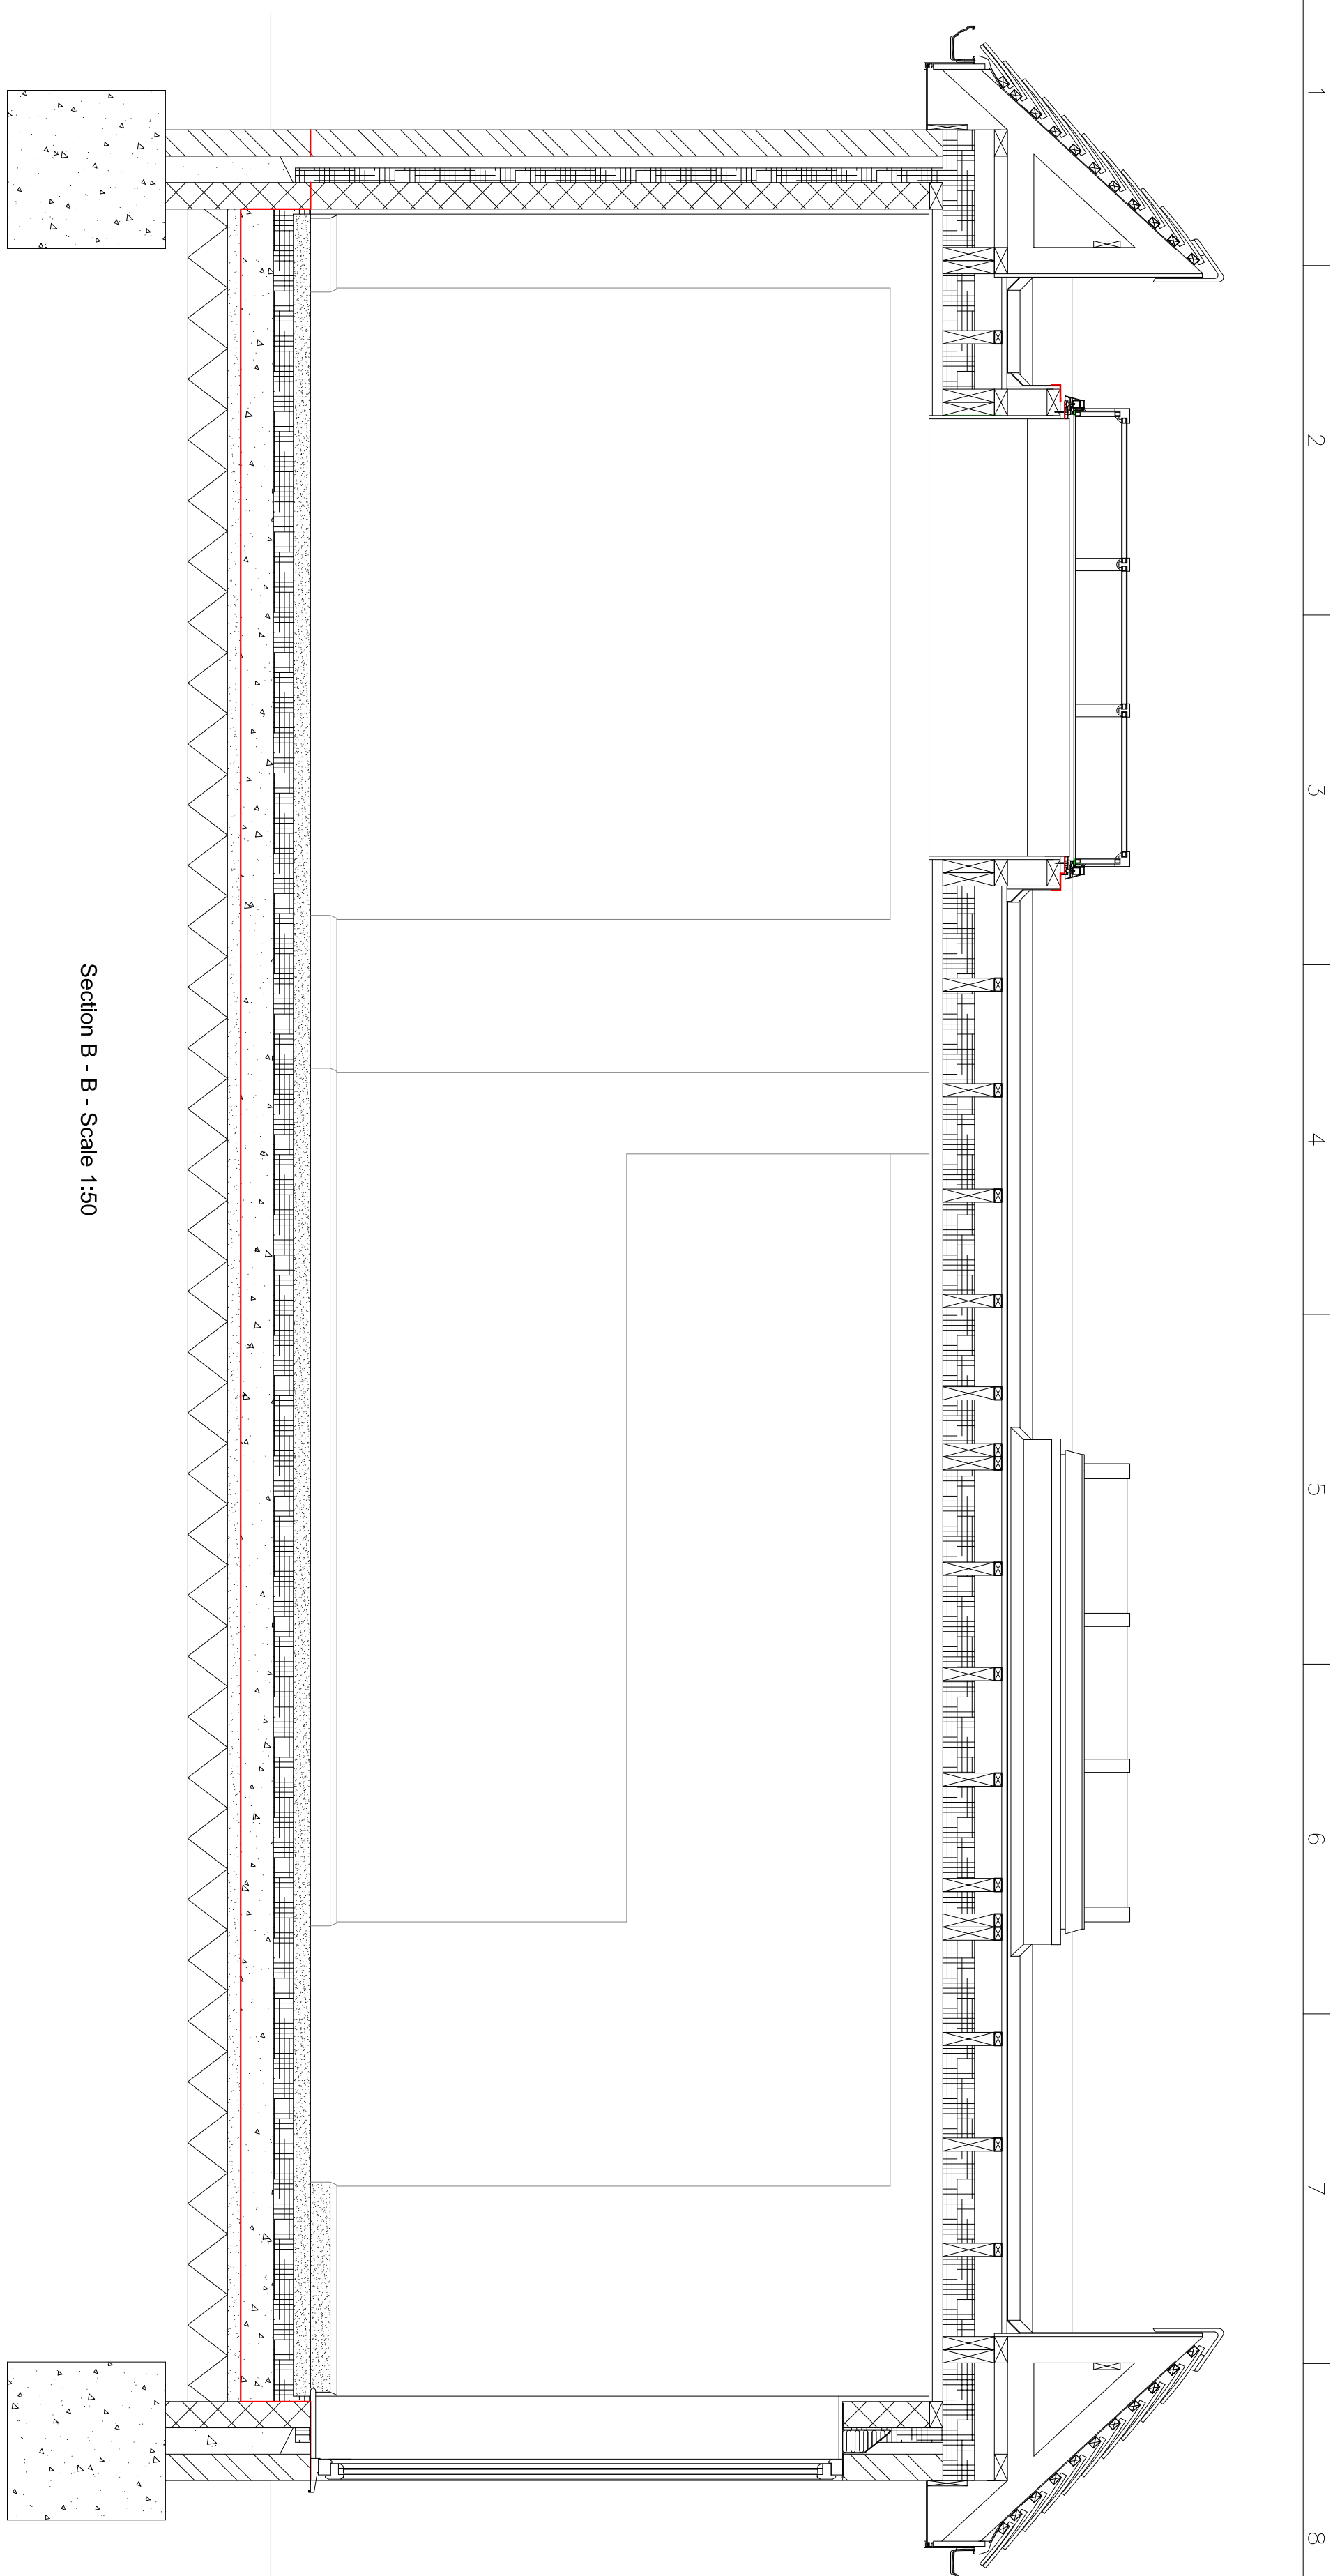

Section B - B - Scale 1:50

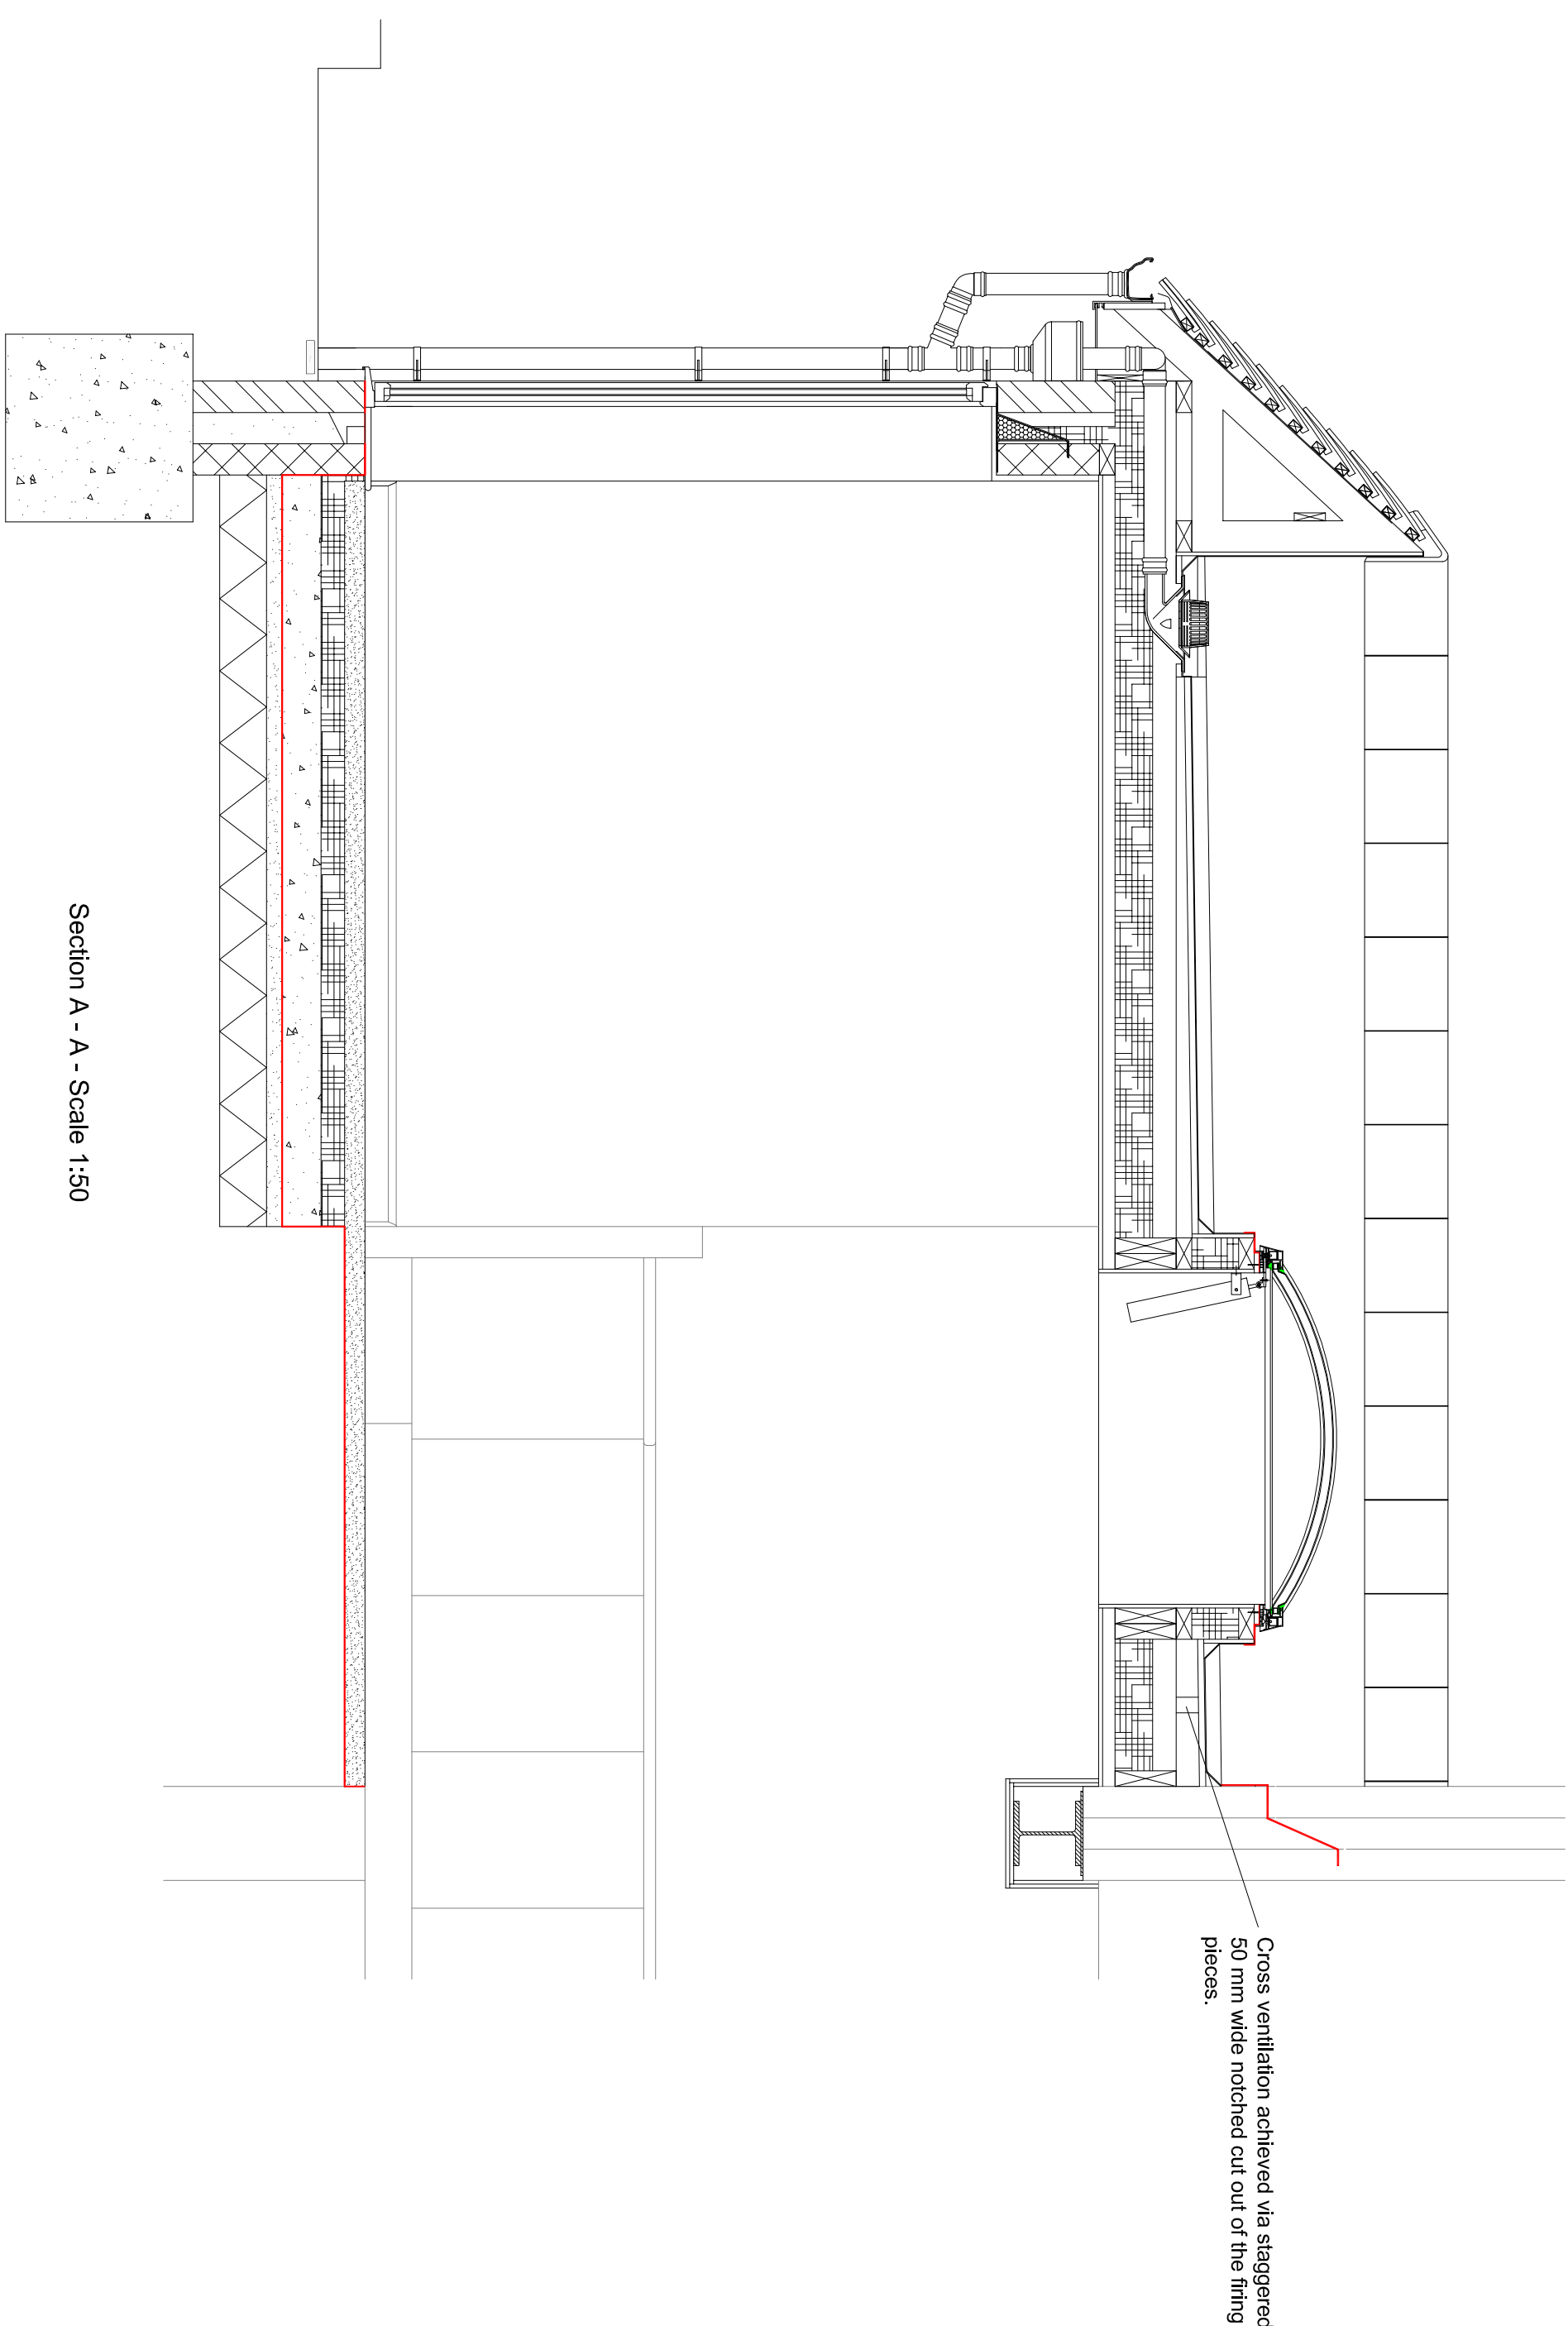

Section A - A - Scale 1:50

Date: 16/11/2023 Drawn By: 2016 Scale: 1:20 @ A4 Checked: ST Client: Mr & Mrs White	Project: PROPOSED GROUND FLOOR REPAIRS TO DALE WIDLEY WATERCLOSET, HAMPSHIRE PO7 6DE	Project Number: 11416 Drawn By: 2016 Scale: 1:20 @ A4 Checked: ST Client: Mr & Mrs White	Project: PROPOSED GROUND FLOOR REPAIRS TO DALE WIDLEY WATERCLOSET, HAMPSHIRE PO7 6DE	
