


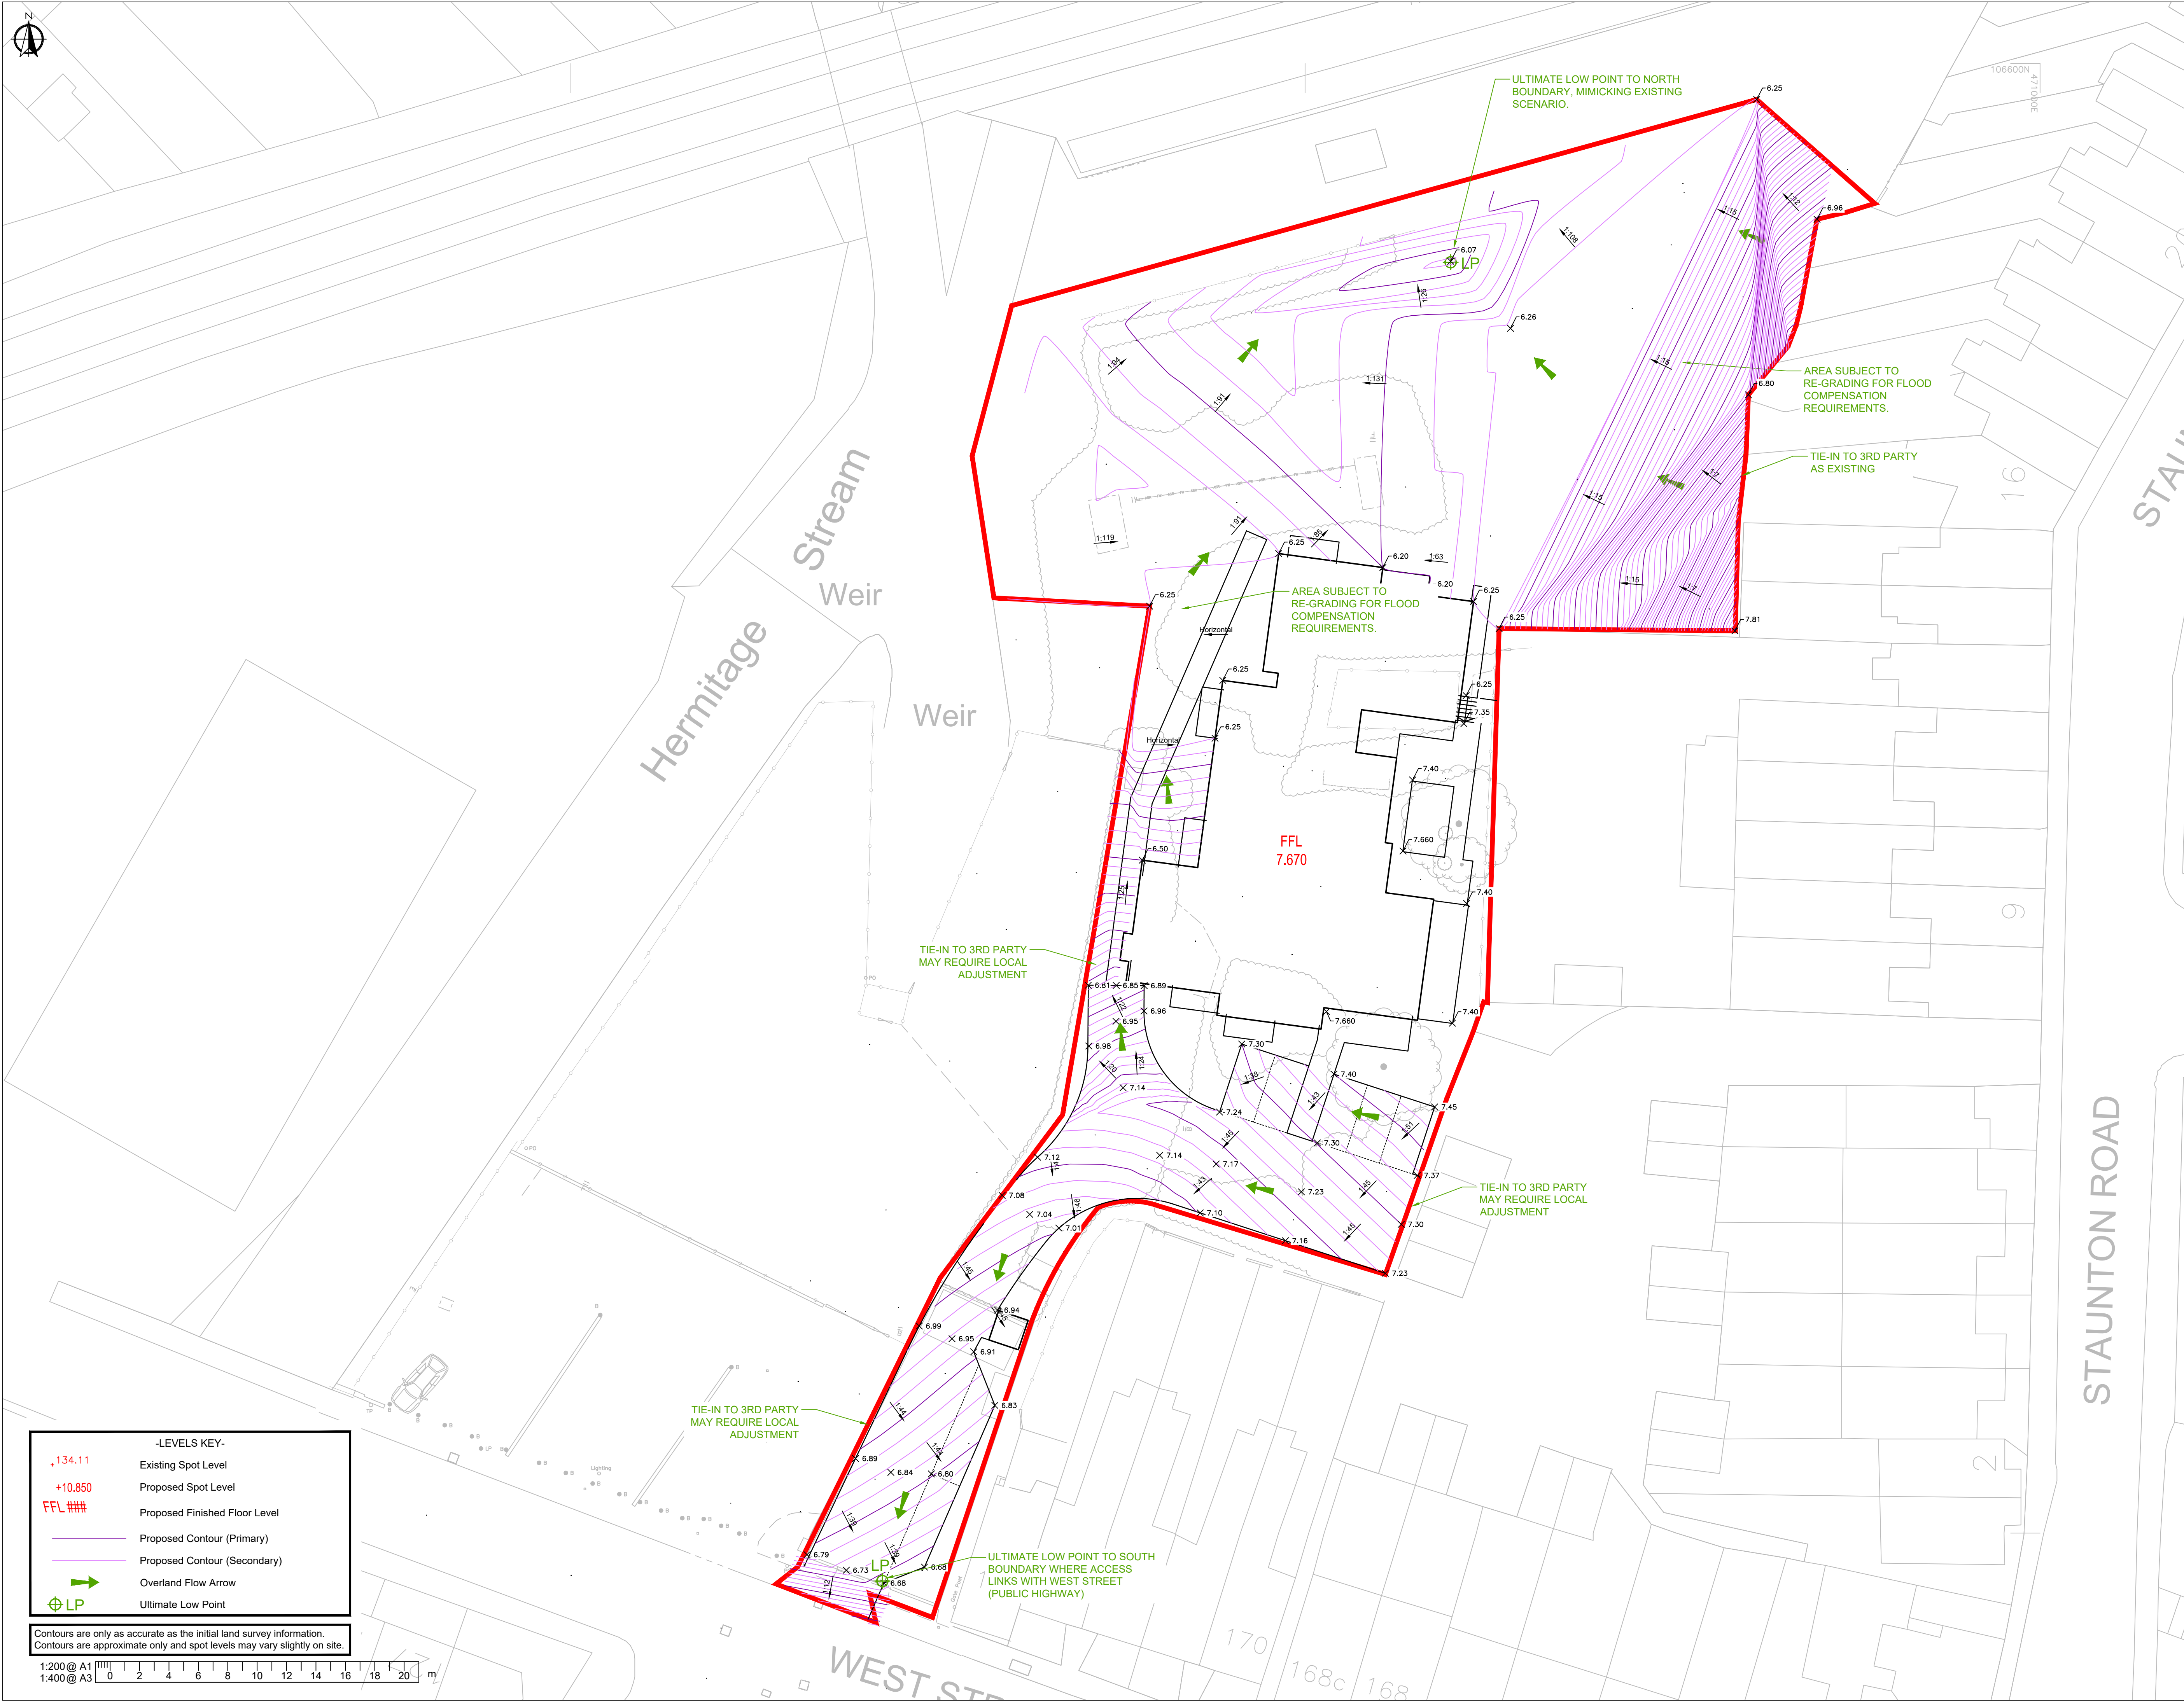

-LEVELS KEY-	
.134.11	Existing Spot Level
+10.850	Proposed Spot Level
FFL ###	Proposed Finished Floor Level
—	Proposed Contour (Primary)
—	Proposed Contour (Secondary)
➔	Overland Flow Arrow
⊕ LP	Ultimate Low Point

Contours are only as accurate as the initial land survey information.
Contours are approximate only and spot levels may vary slightly on site.

1:200 @ A1
1:400 @ A3

- This drawing is to be read in conjunction with all other Bright Plan Civils drawings, and with all relevant Architect's and Engineer's drawings and specification. Any discrepancies found are to be reported immediately to the Engineer.
- Bright Plan Civils accepts no responsibility for inaccuracies in data provided by third parties such as topographic surveys or Ordnance Survey mapping.
- Do not scale, work to figured dimensions only. All dimensions are in millimeters unless noted otherwise and all levels are in metres from the topographic survey datum.
- Any information given regarding existing underground services is given in good faith after consultation with the relevant authority, however accuracy is not certain.

PRELIMINARY NOT FOR CONSTRUCTION

This map is based on or reproduced from Ordnance Survey material with the permission of Ordnance Survey on behalf of the controller of Her Majesty's Stationary Office (c) Crown Copyright. This drawing is based upon Ordnance Survey mapping - BPC accept no liability for any inaccuracies with the data. (c) Crown Copyright 2018. All rights reserved. Licence number 100022432

Rev.	Amendments	Date
A	Lower contours updated	21/10/2021
-	Original Issue	15/10/2021



BRIGHT PLAN CIVILS
Transport Planning and Infrastructure Design Consultants
2 West Barn, Norton Lane, Chichester, West Sussex PO20 3AF
Tel: 01243 210418
www.bpcivils.co.uk enquires@bpcivils.co.uk

Drawing Status: **PRELIMINARY**

Client: **Havant Housing Association**

Project: **The Burrows, West Street, Havant, PO9 1LR**

Drawing Title: **Proposed Levels & Contours**

Scale	Date	Drawn By	Checked By
1:200	15/10/21	MJA	MJA

Drawing No.	Rev.
D2023-PL100	A