


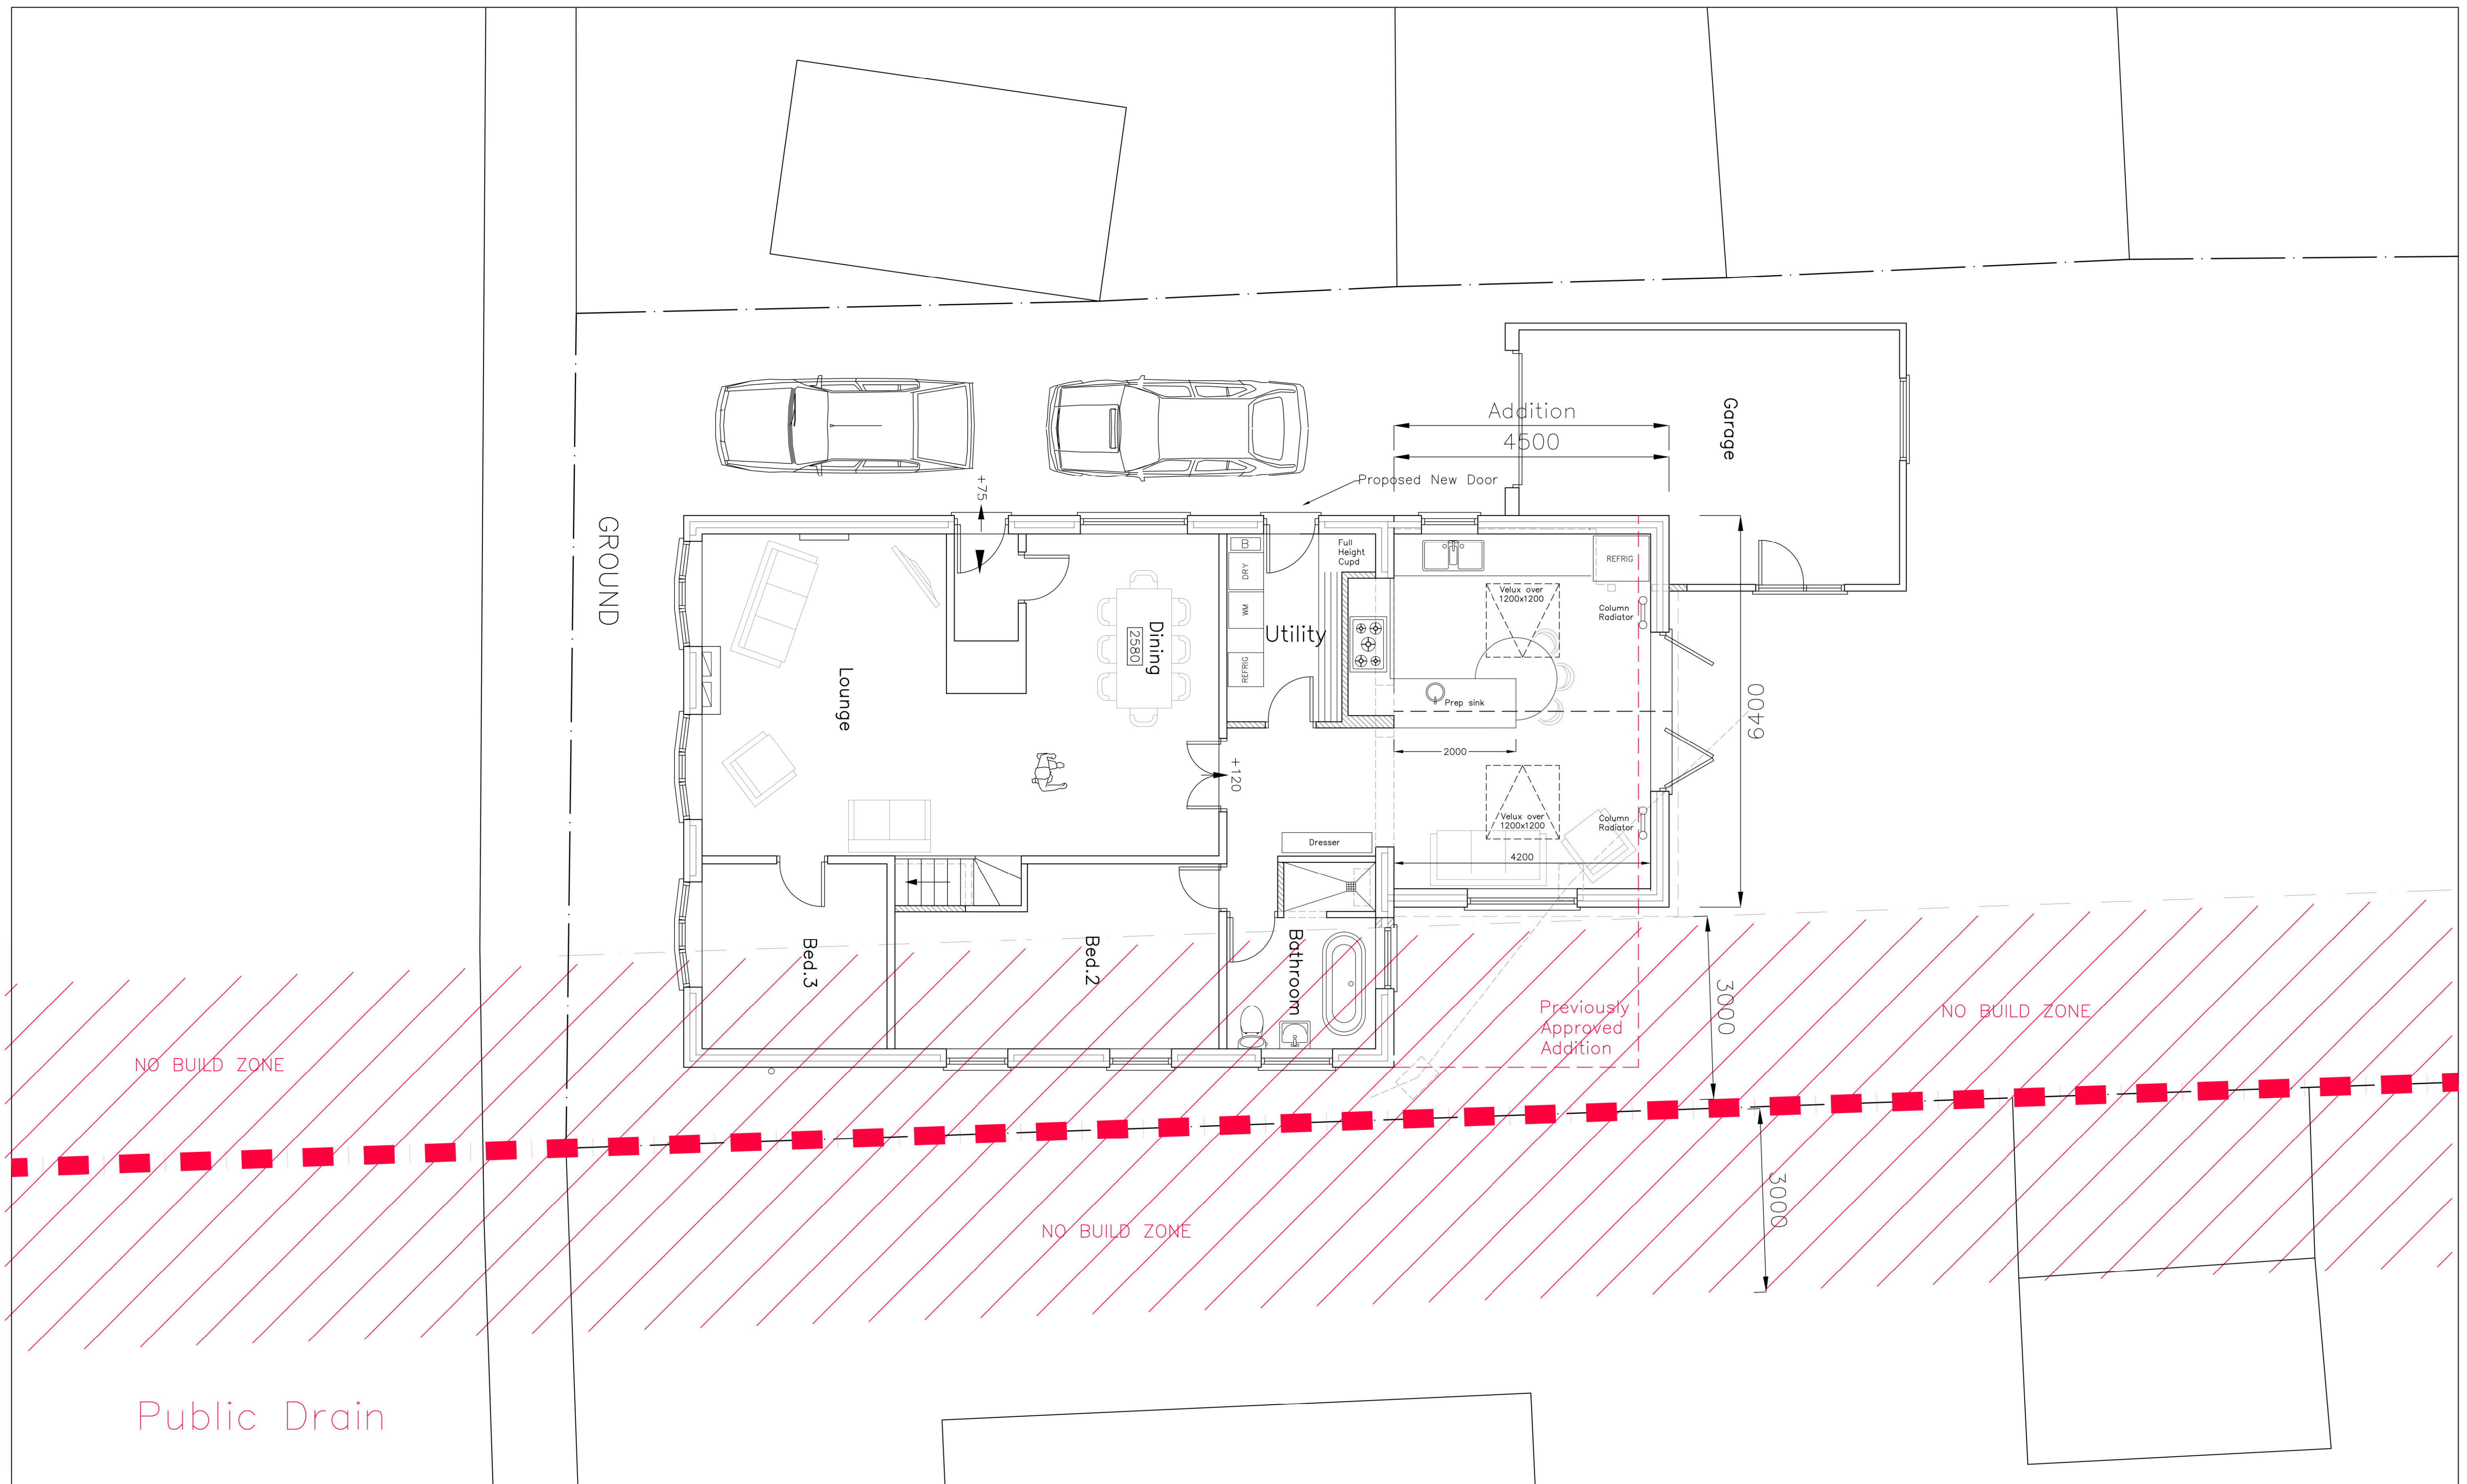

1 New Cut,
Hayling Island,
Hampshire,
PO11 0ND

SITE PLAN – March 2022

Revisions
a)
b)
c)
d)

CAD

Critchley Architecture And Design
Contact: 02392 474 919 | info@caad.online

The Old Brewery, 15E South Street, Havant, PO9 1BU



Scale A3 = 1:100
Drawn SAR/CAL/LNR
Date 18/02/2022

18071-432⁰

10m

20m

30m

40m