


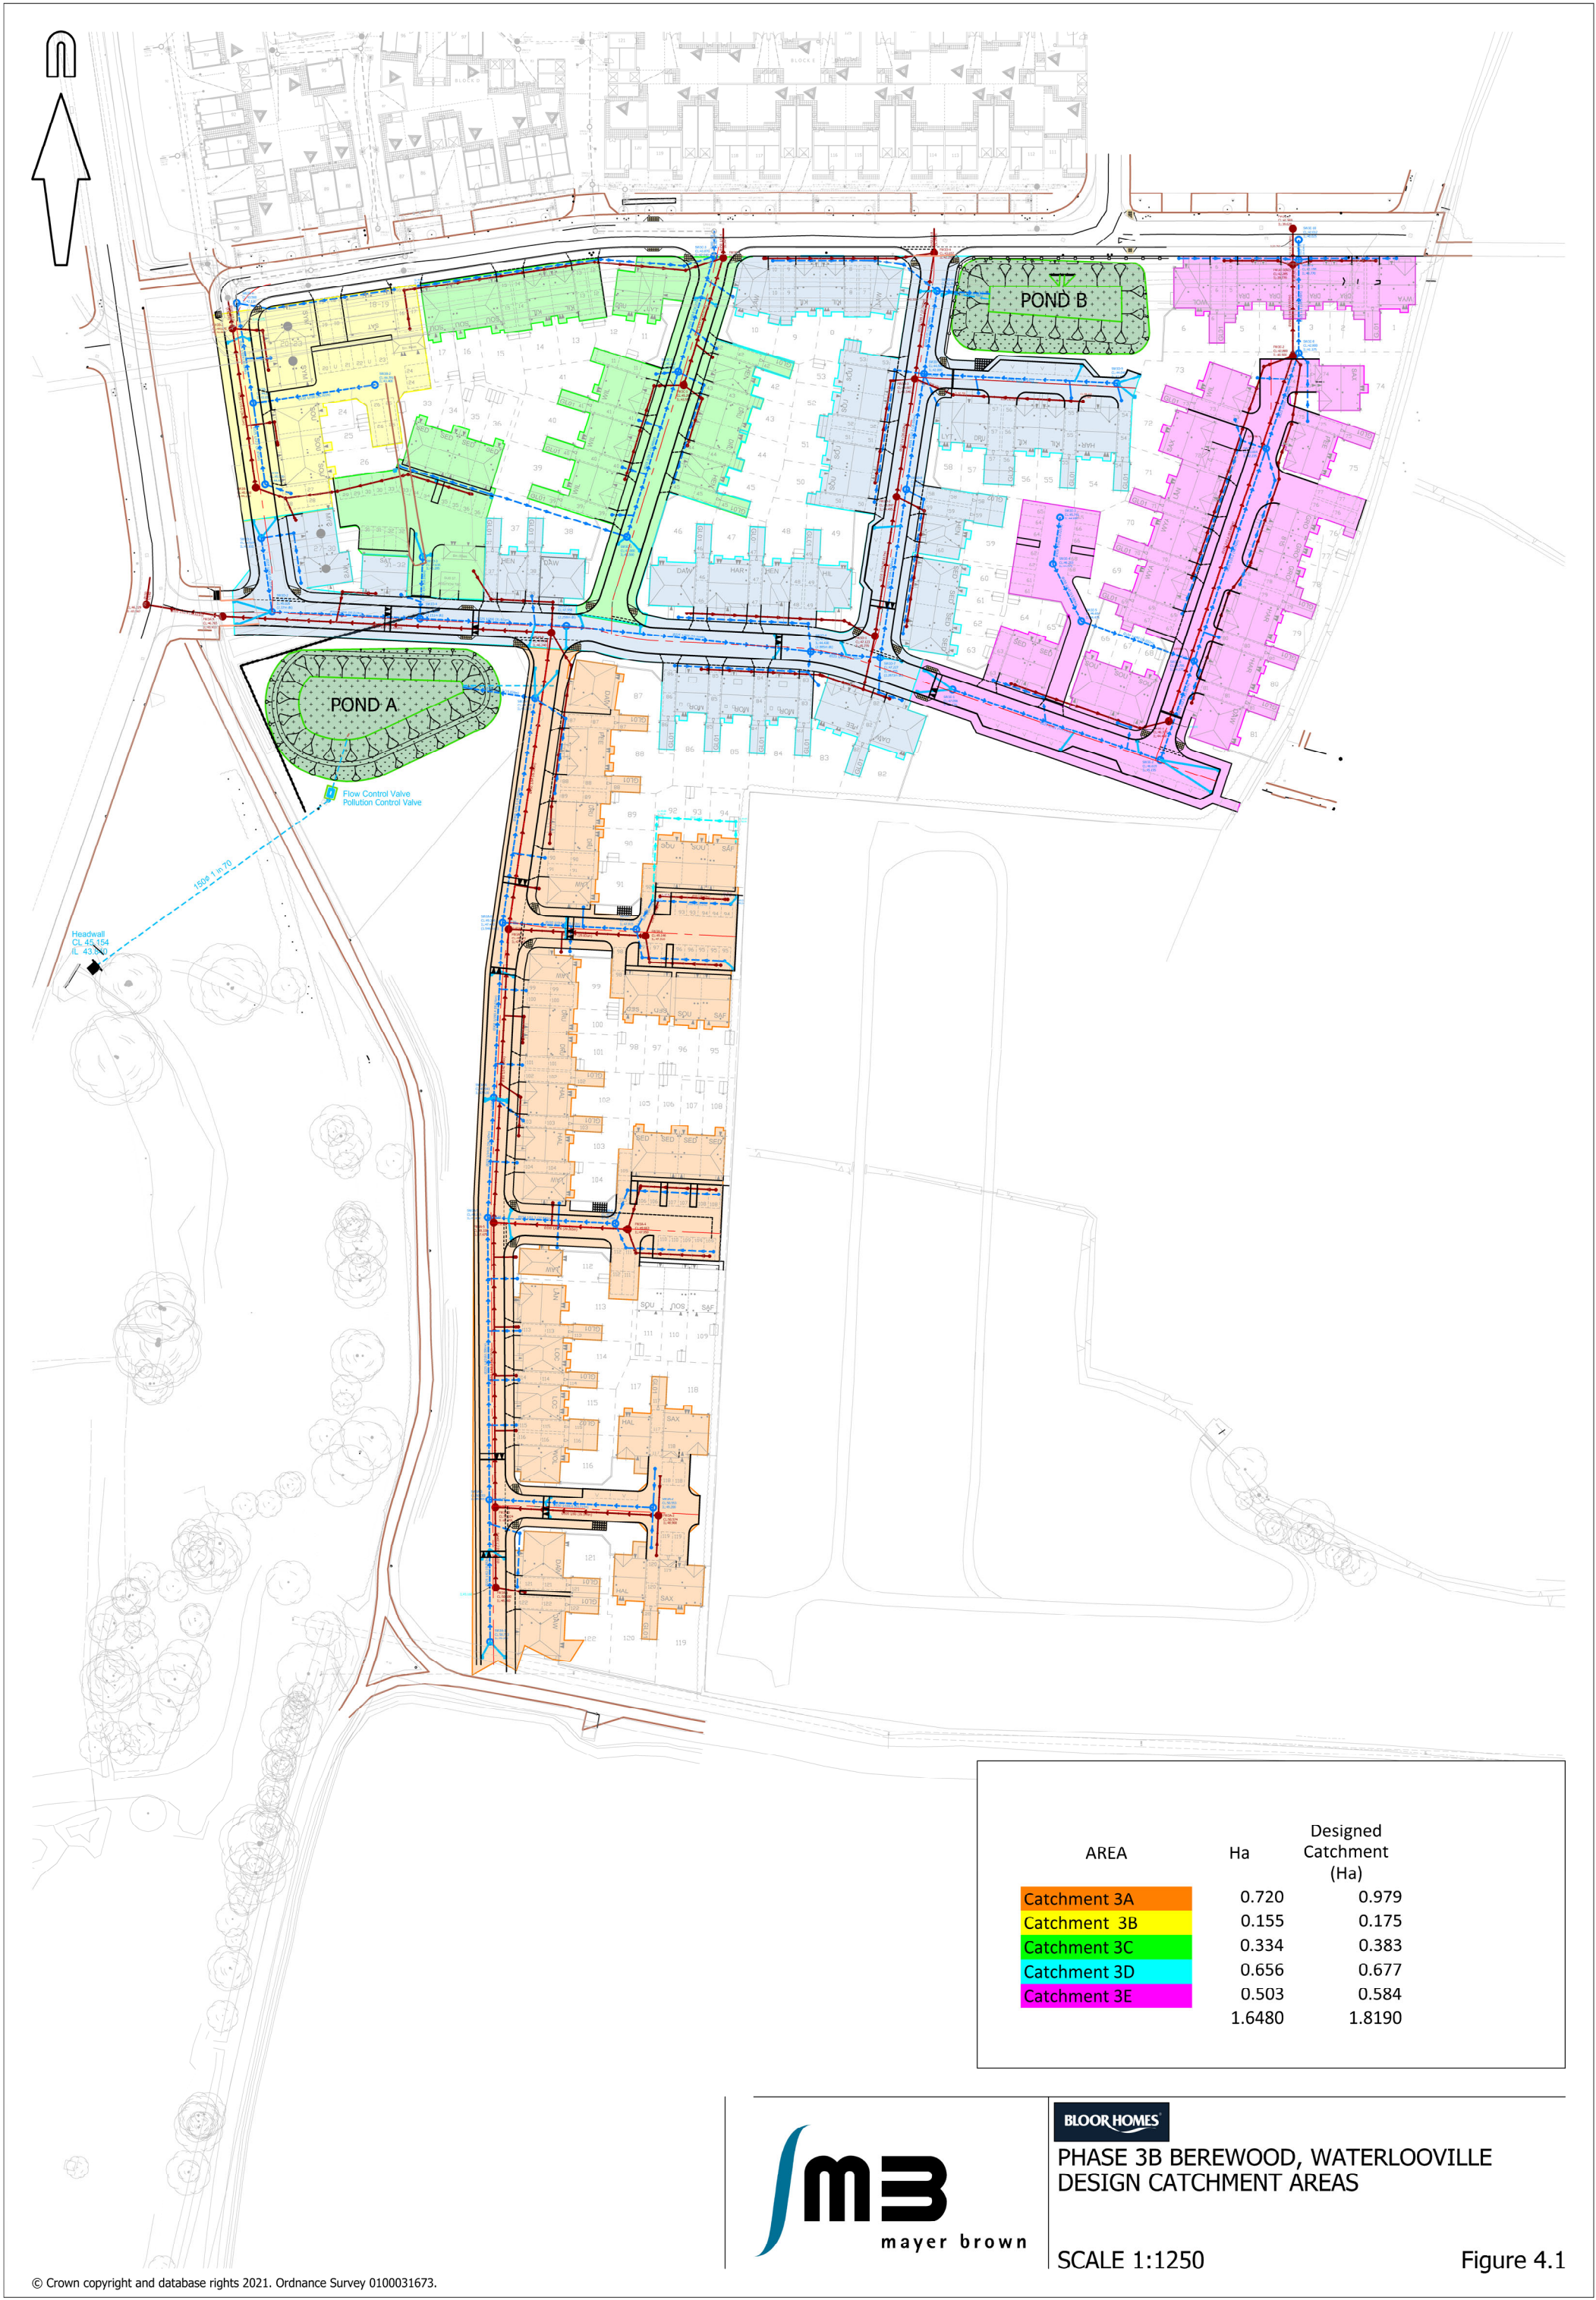

AREA	Ha	Designed Catchment (Ha)
Catchment 3A	0.720	0.979
Catchment 3B	0.155	0.175
Catchment 3C	0.334	0.383
Catchment 3D	0.656	0.677
Catchment 3E	0.503	0.584
	1.6480	1.8190