


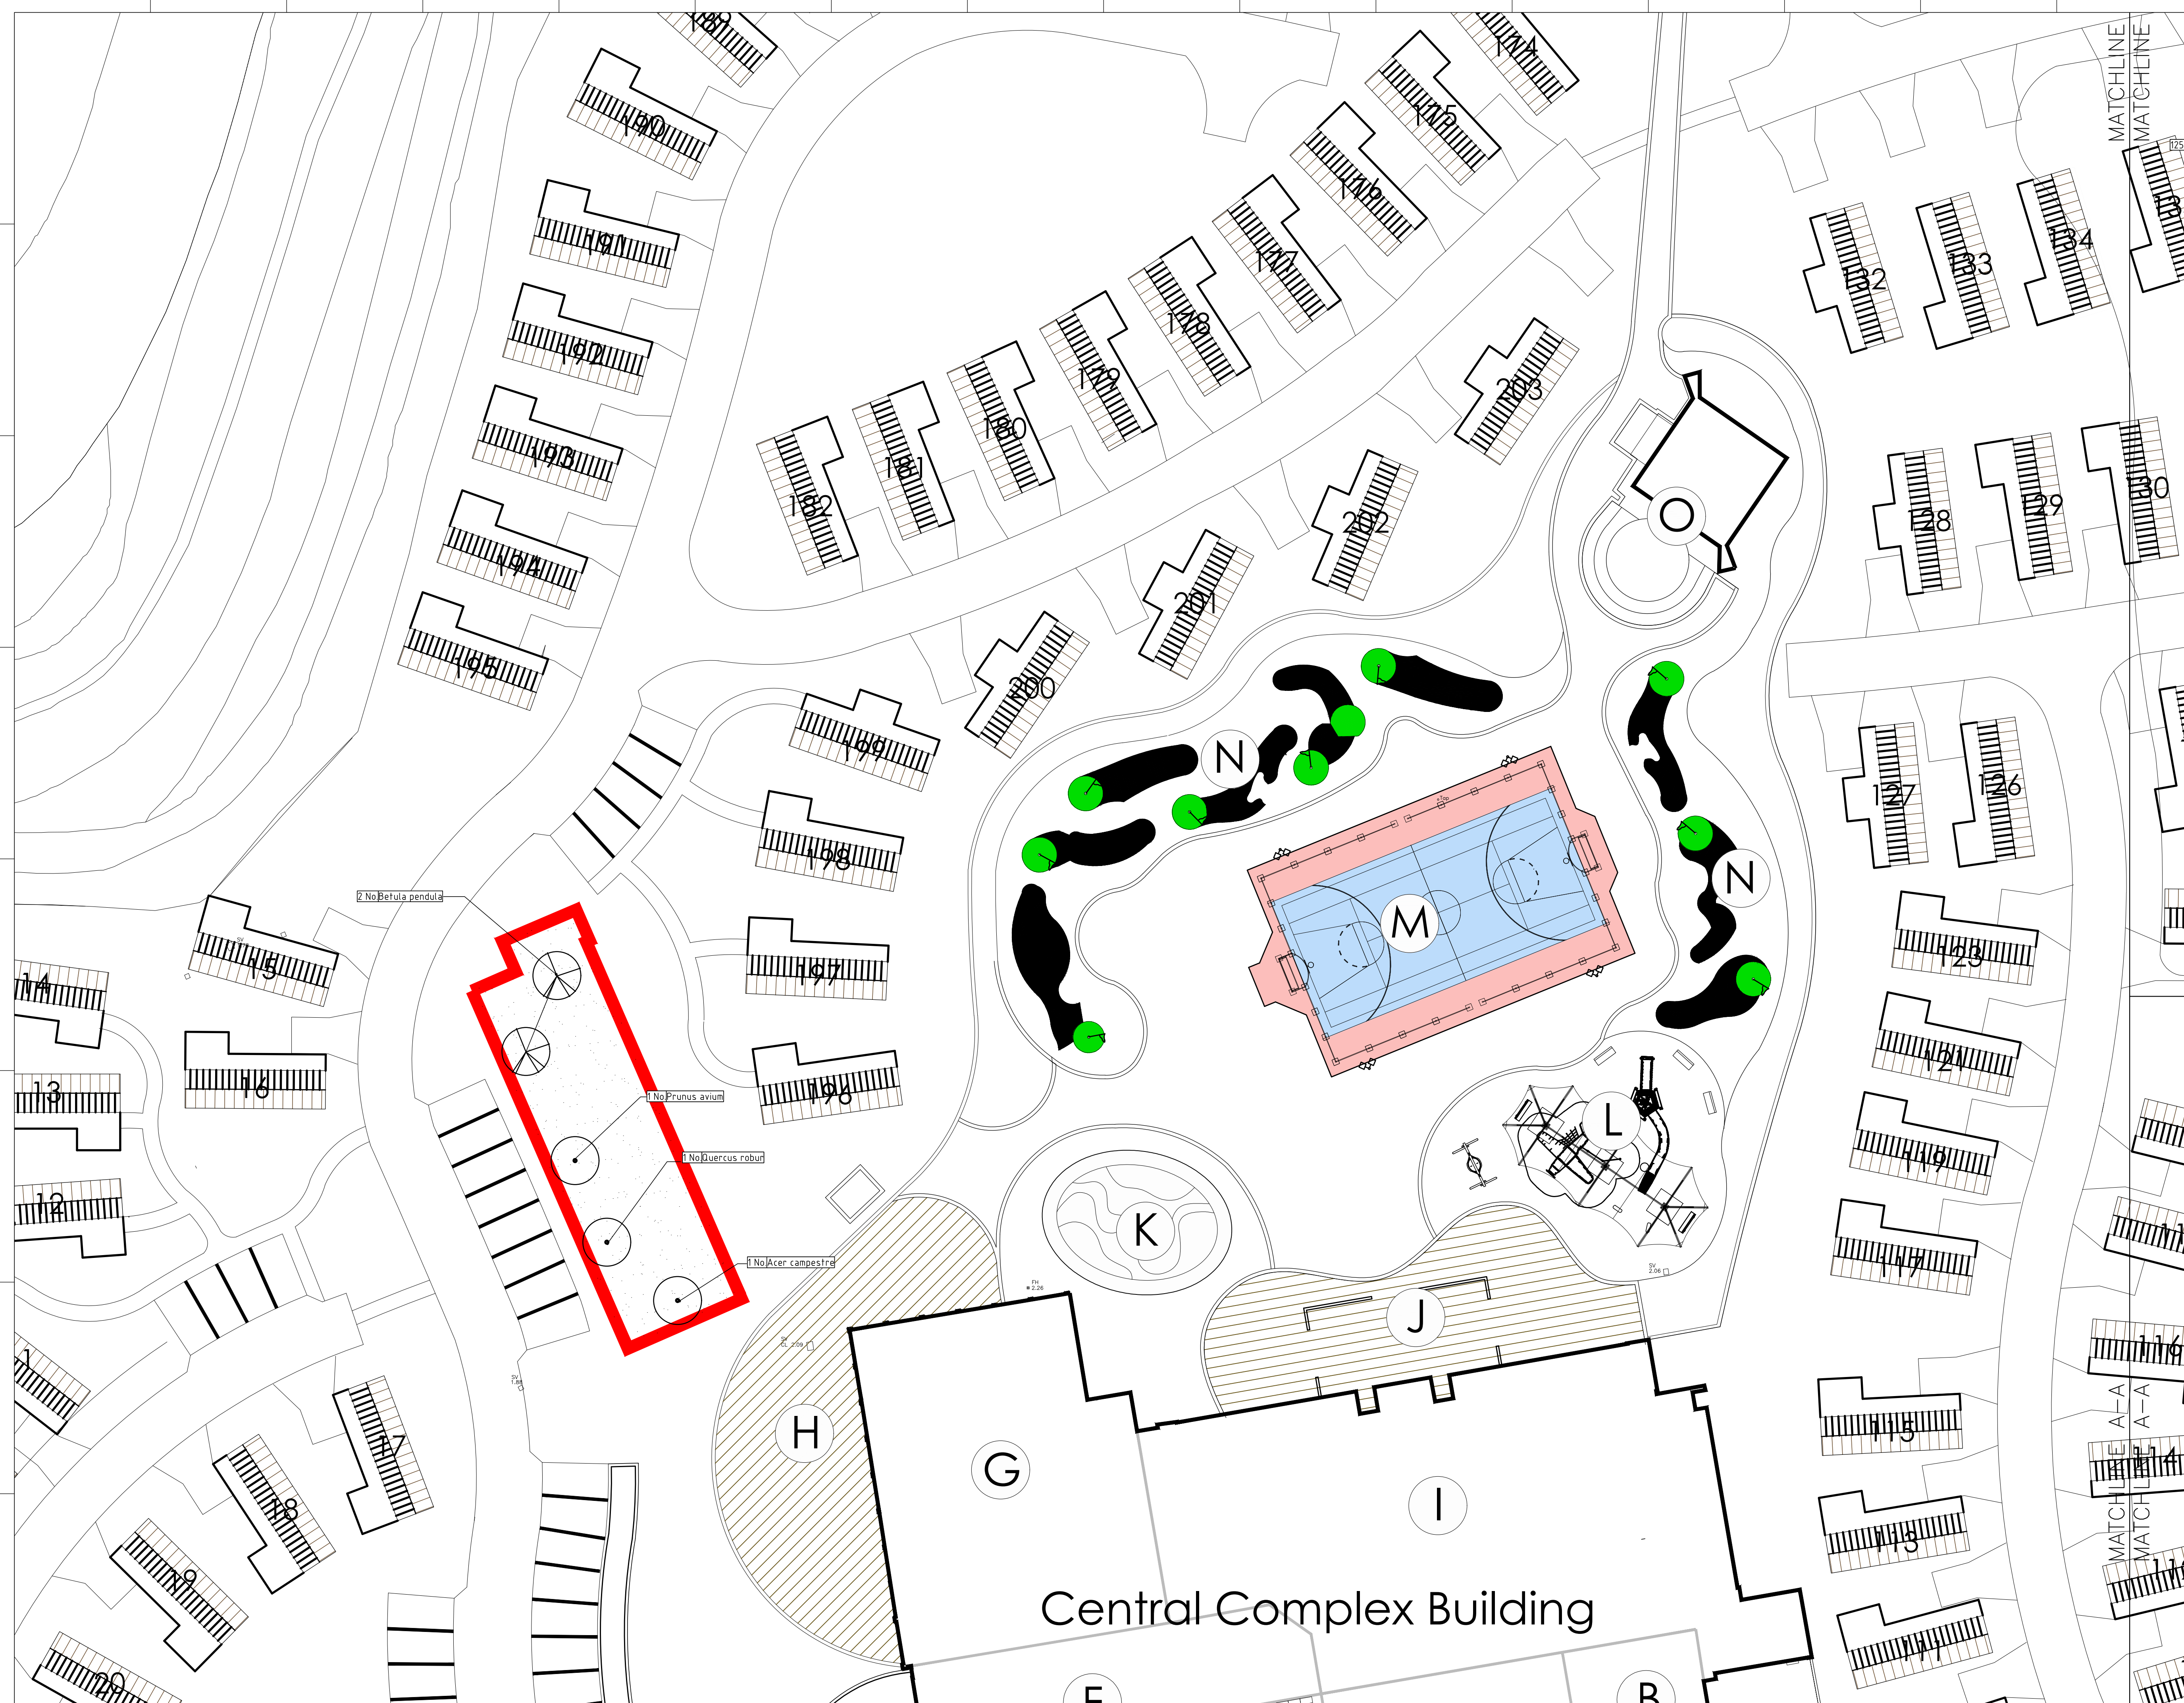

KEY PLAN:



NOTES

1. THIS DRAWING IS NOT VALID FOR CONSTRUCTION OR OTHER PURPOSES UNLESS APPROVED AND CERTIFIED.
2. DO NOT SCALE DRAWING. USE THE WRITTEN DIMENSIONS ONLY.
3. ALL DIMENSIONS ARE IN MILLIMETERS UNLESS NOTED OTHERWISE.
4. ALL DIMENSIONS SHALL BE VERIFIED ON SITE BEFORE PROCEEDING WITH WORK. REPORT ALL OMISSIONS & ANY DISCREPANCIES TO THE ARCHITECTS.
5. THIS DRAWING MUST BE READ IN CONJUNCTION WITH ALL RELEVANT CONTRACTS, SPECIFICATIONS, REPORTS, AND DRAWINGS.
6. THIS DRAWING AND DESIGN IS COPYRIGHTED AND NO PORTION MAY BE REPRODUCED WITHOUT THE PRIOR PERMISSION OF THE LANDSCAPE ARCHITECTS.
7. ALL WORK TO BE CARRIED OUT IN ACCORDANCE WITH BUILDING REGULATIONS AND THE REQUIREMENTS OF THE LOCAL AUTHORITY.

© COPYRIGHT OF THIS DRAWING IS VESTED IN EAMONN BYRNE LANDSCAPE ARCHITECTS LTD.

0	.	1.12.2021
REVISION:	DESCRIPTION:	DATE:

CONSULTANT: LANDSCAPE ARCHITECT



ebla eamonn byrne
landscape architects

5-6 King's Court, York, YO1 7LD, UK

CLIENT:
AWAY RESORTS

PROJECT:
MILL RYTHER
HOLIDAY VILLAGE

DRAWING TITLE:
PLANTING PLAN
(SHEET 6 OF 6)

STATUS:	DESIGN DEVELOPMENT
---------	--------------------

SCALE @ A1: 1:250	DATE: 1.12.2021	DRAWN: MM	CHECKED: EB	APPROVED: EB
PROJECT NO.: 21070		DRAWING NO.: PP-0-06		REVISION: 0

FII 8