

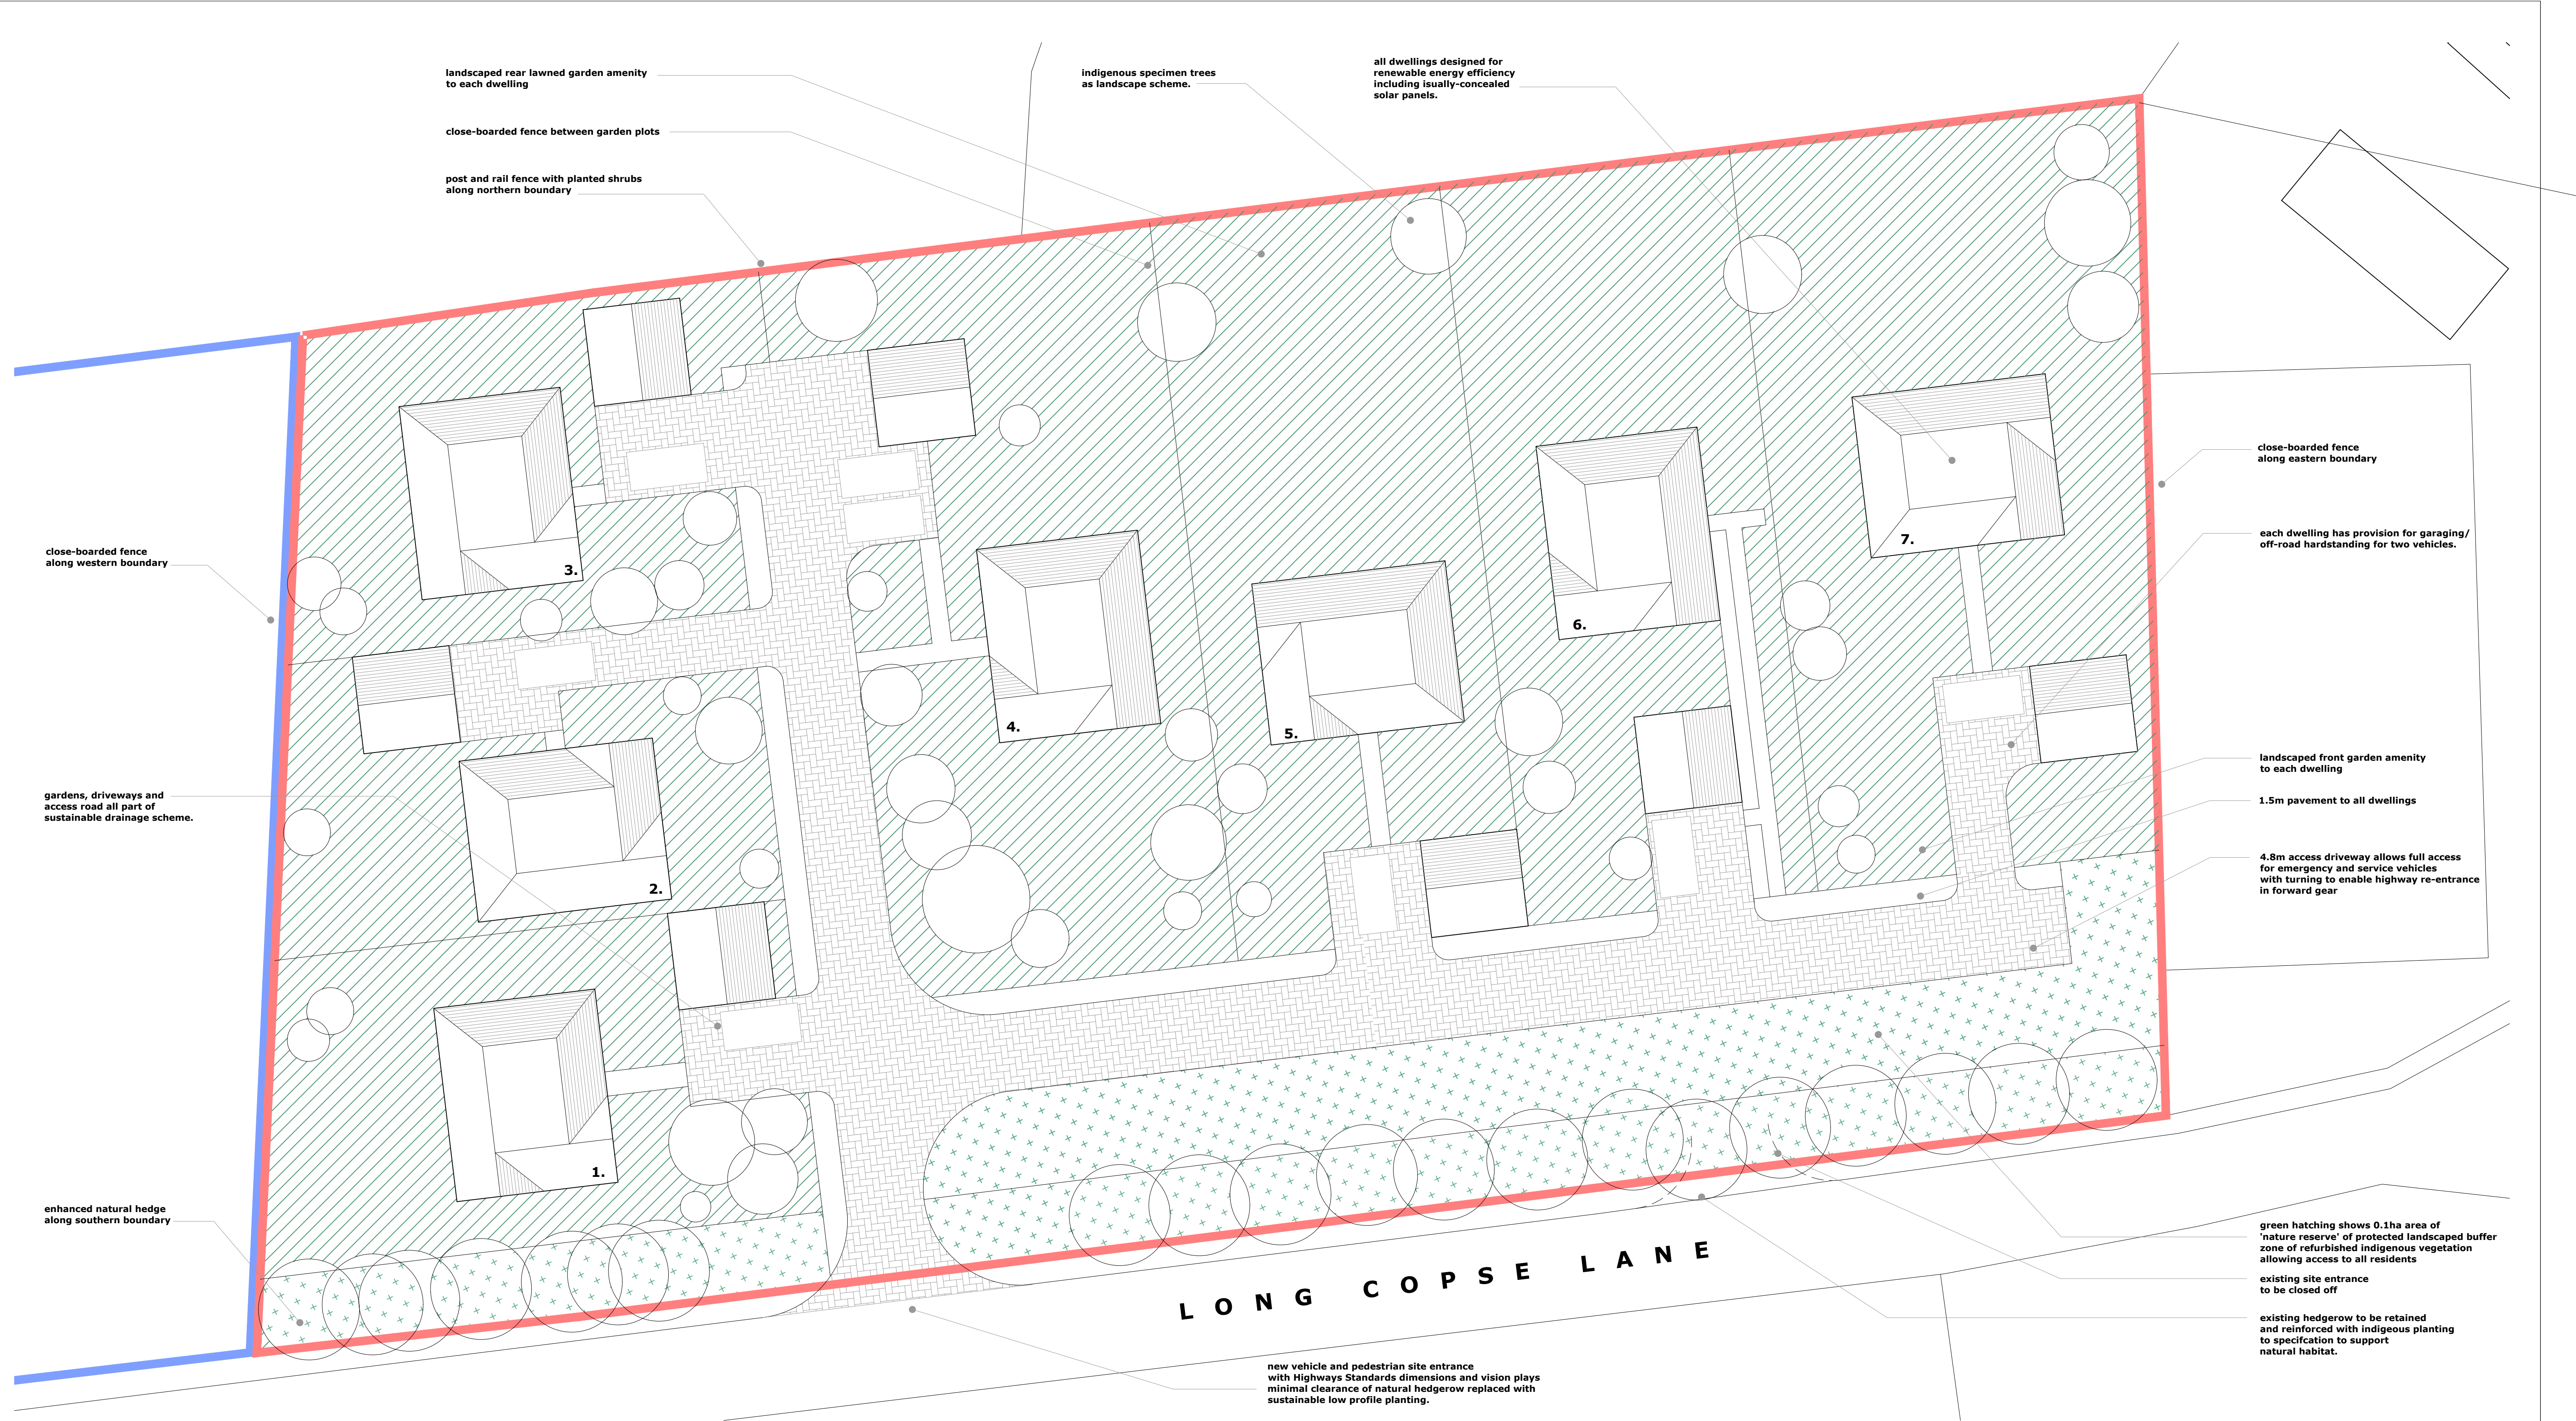
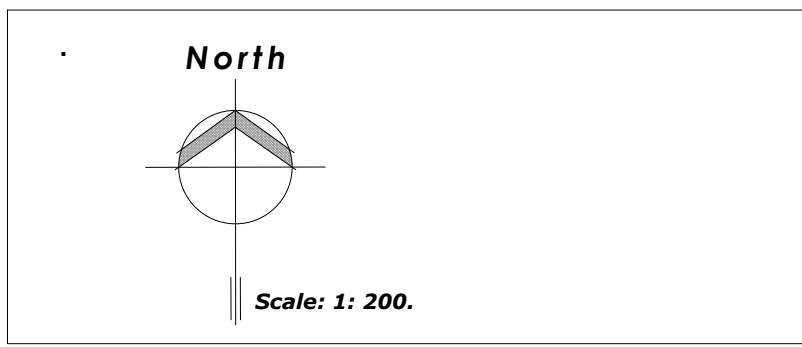
 
 
 


 

SITE ARRANGEMENT AS PROPOSED. SCALE : 1:200

 

NOTE:
ALL EXISTING AND PROPOSED DIMENSIONS AND LEVELS MUST BE VERIFIED ON-SITE BEFORE COMMENCING WORK AND ANY DISCREPANCIES OR OMISSIONS NOTIFIED TO MCLAREN ASSOCIATES. ALL BOUNDARIES SUBJECT TO SITE SURVEY. THIS DRAWING MUST NOT BE SCALED.

MCLAREN ASSOCIATES
architectural and development consultants

MCLAREN ASSOCIATES
24-26 ST LEONARDS ROAD
WINDSOR
BERKSHIRE SL4 3BB
contact@mclaren-associates.com

L A N D A T L O N G C O P S E L A N E

PROPOSED DEVELOPMENT AT:
LAND AT
LONG COPSE LANE
EMSWORTH
OS REF: SU7507NW

SITE ARRANGEMENT
AS PROPOSED

SCALE:
1:200 [A1]

AUTHOR :
DCP

DATE:
OCTOBER 2021

PROJECT:

DRAWING:

REVISION:

954

21

.