
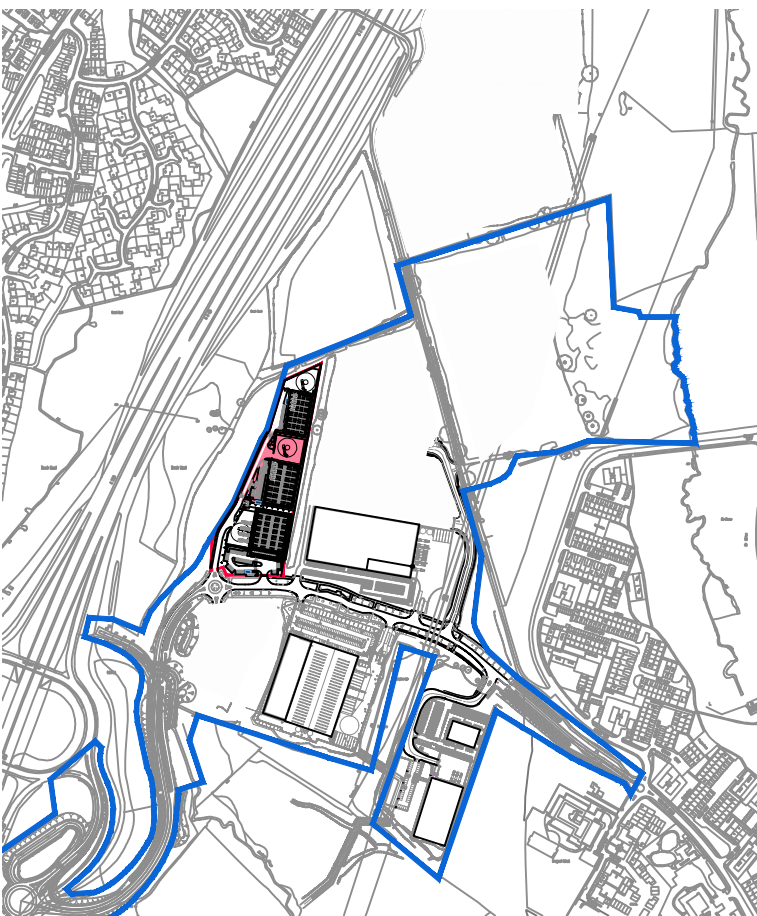


- Dimensions are in millimeters, unless stated otherwise.
- Scaling of this drawing is not recommended.
- It is the recipients responsibility to print this document to the correct scale.
- All relevant drawings and specifications should be read in conjunction with this drawing.

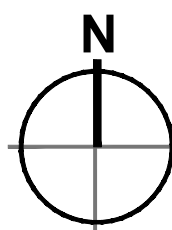

Key Plan_ 1:10,000 @ A1


Key

- Site Boundary
[80.71 Acres / 32.66 Hectares]
- Plot 5 Boundary
[4.85 Acres / 1.96 Hectares]
- Cycle Shelter Location


10 no. Cycle Spaces to be provided within 1 no. cycle shelters provided and installed in accordance with manufacturers requirements.




Cycle Shelter 3D View

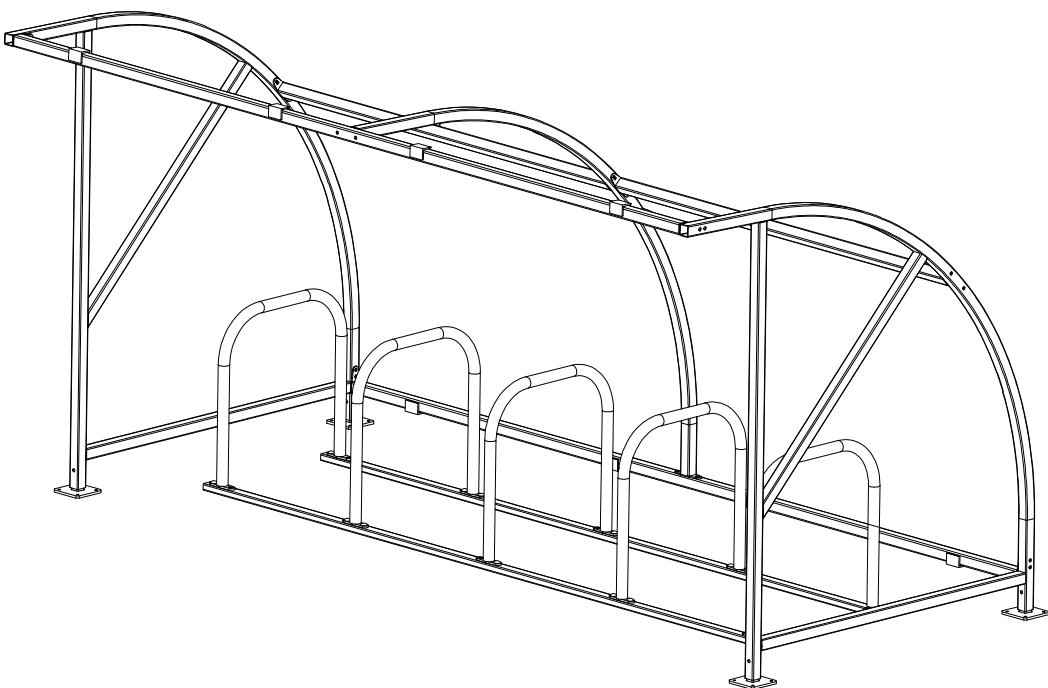

Cycle Shelter 3D View

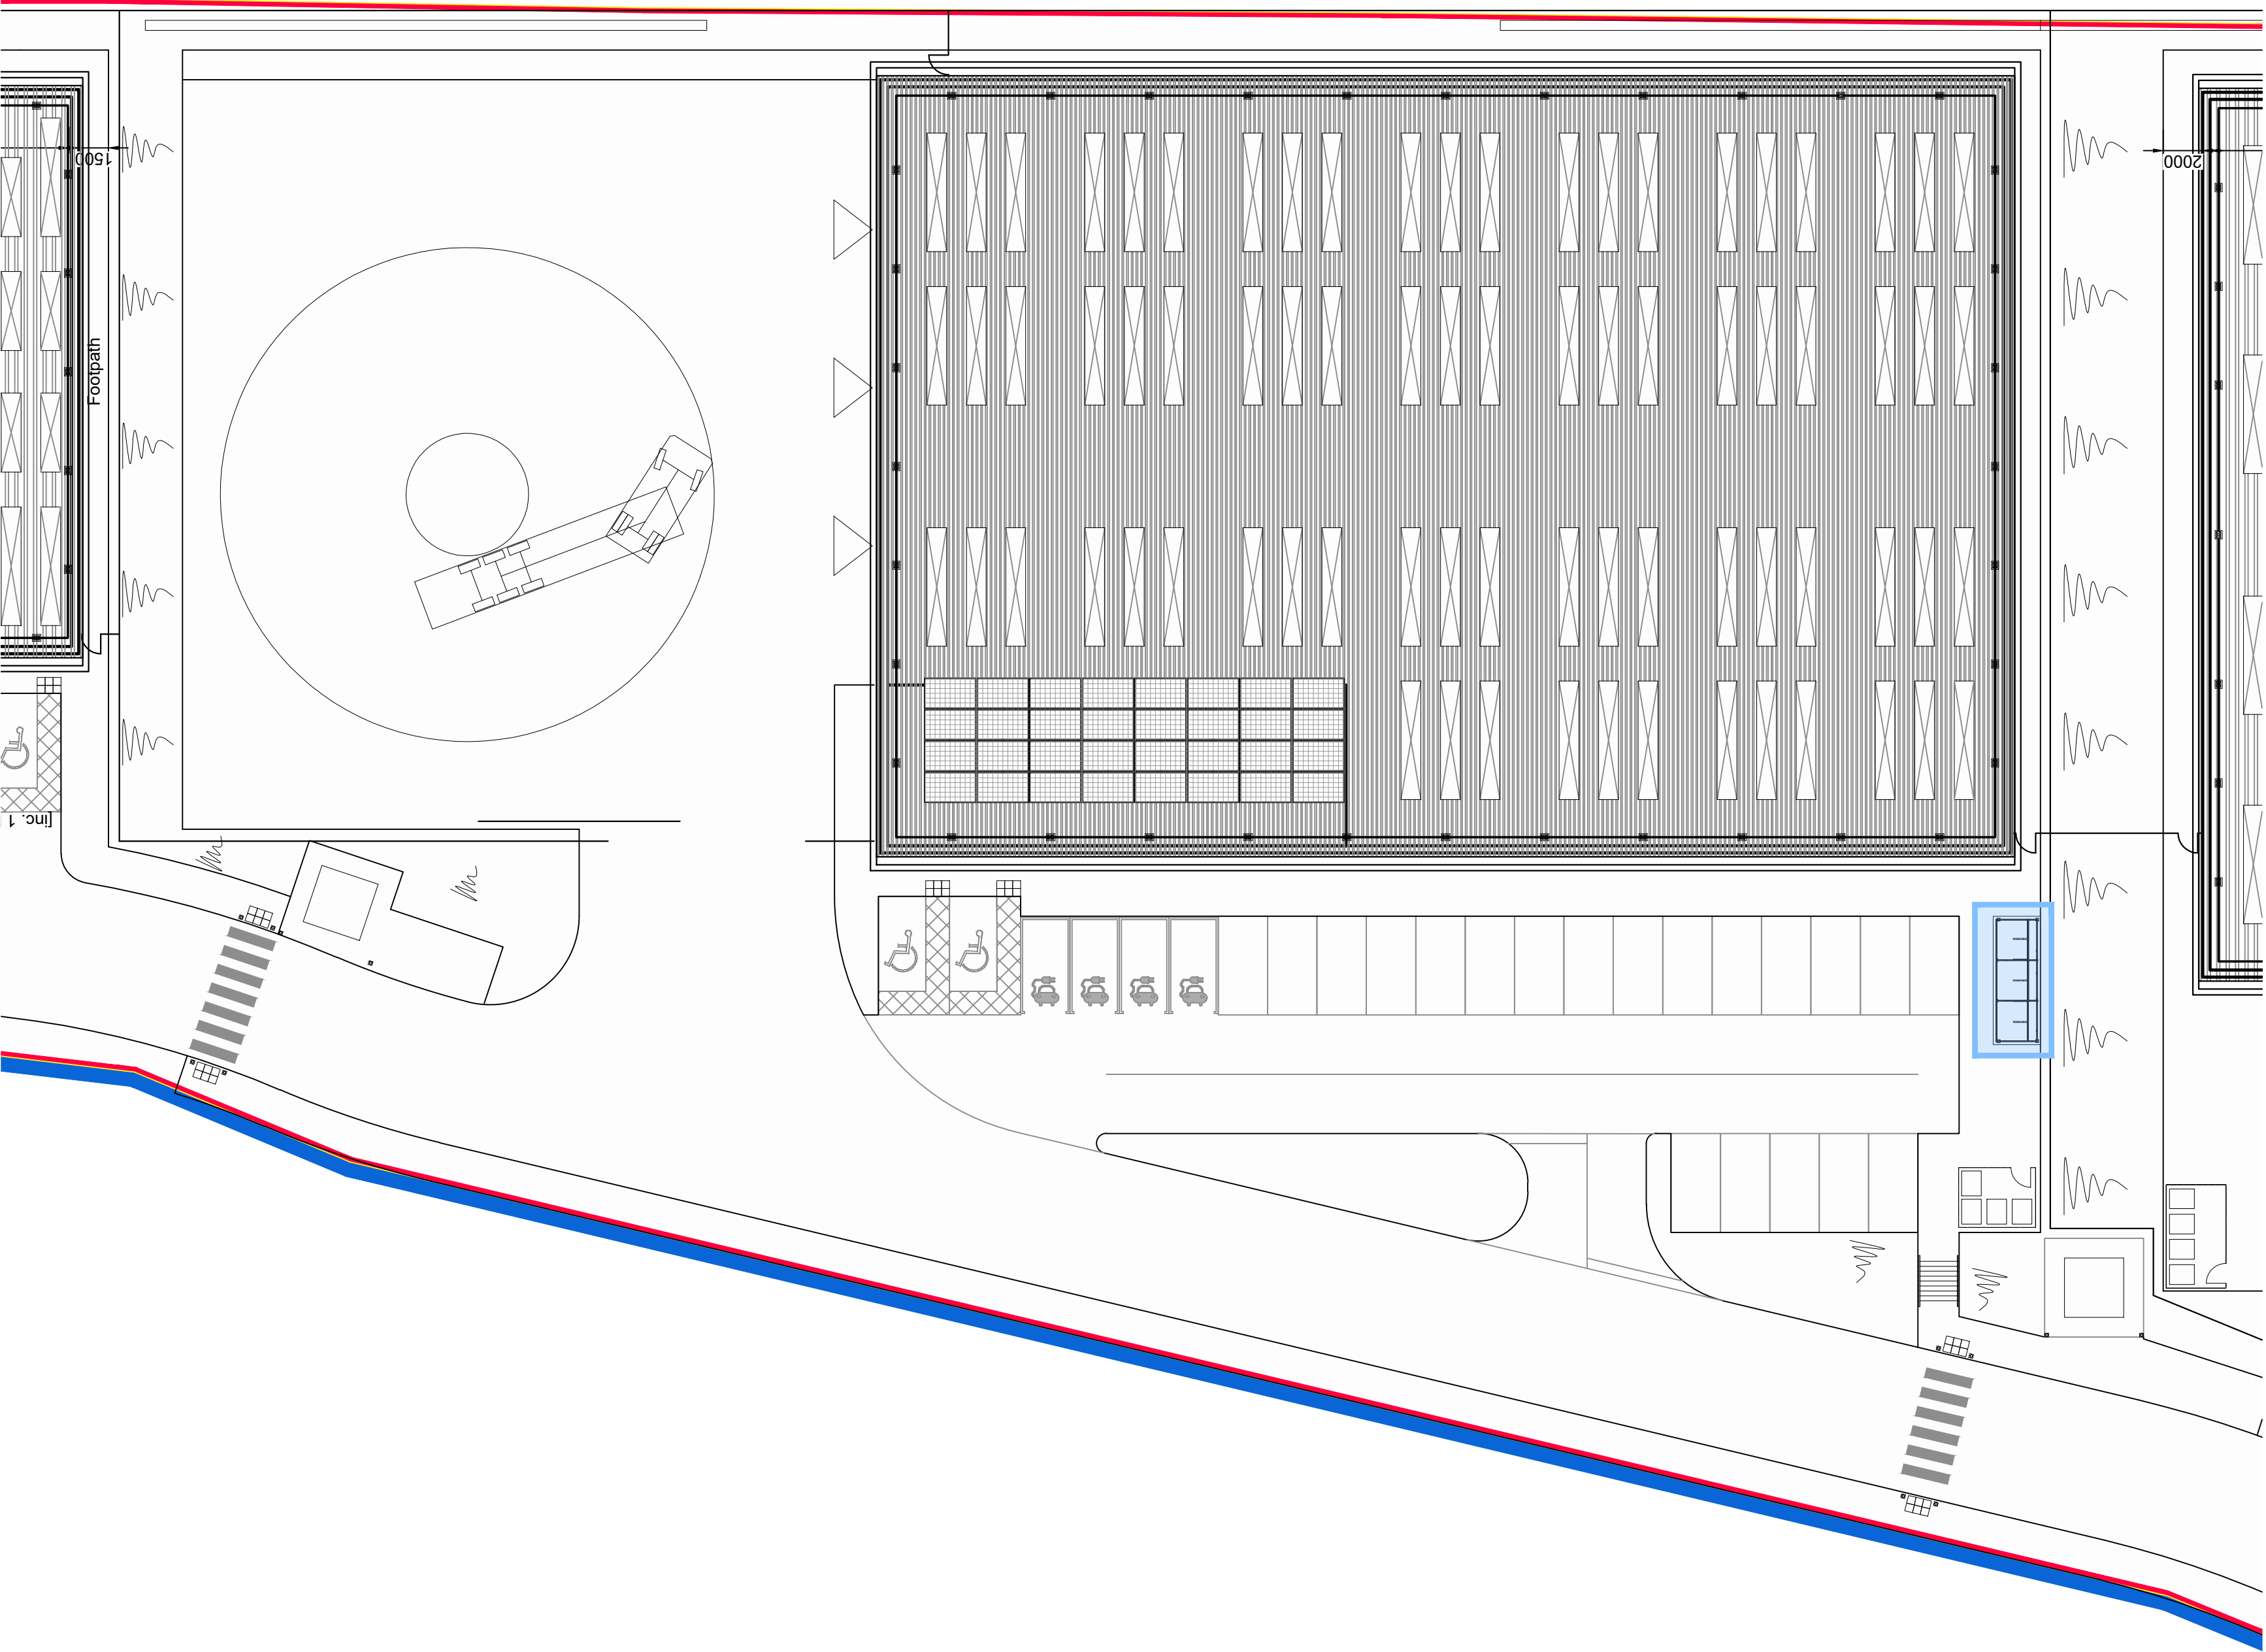

Site Layout Scale 1:250

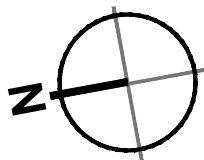

5m SCALE 1:250

C	AMENDED TO SHOW SECOND SUBSTATION	DS	MDS	20.12.21
B	STAGE 3 ISSUE	RW	DS	07.10.21
A	DRAFT STAGE 3 ISSUE	RW	DS	01.10.21
rev	amendments	by	ckd	date

DUNSBURY PARK, MASTERPLAN,
PORTSMOUTH
UNIT 501, CYCLE SHELTER DETAILS



Newark Beacon, Cafferata Way, Newark, Nottinghamshire NG24 2TN
t. +44 (0)1636 653027 e. info@umcarchitects.com

RIBA PoW Stage:	3 - Spatial Coordination
Document Suitability:	S1
Drawn / Checked:	RW / MDS
Date:	01.10.2021
Scale:	1:250 A1
UMC Project Number:	20179
Document Reference:	Drawing no: Revision:
DP - UMC - 501 - XX - DR - A	1063 C