


Appendix 8 – Drainage Strategy Plans

- CLXX(52)2001 Drainage Strategy Plan Sheet 1 of 2
- CLXX(52)2002 Drainage Strategy Plan Sheet 2 of 2

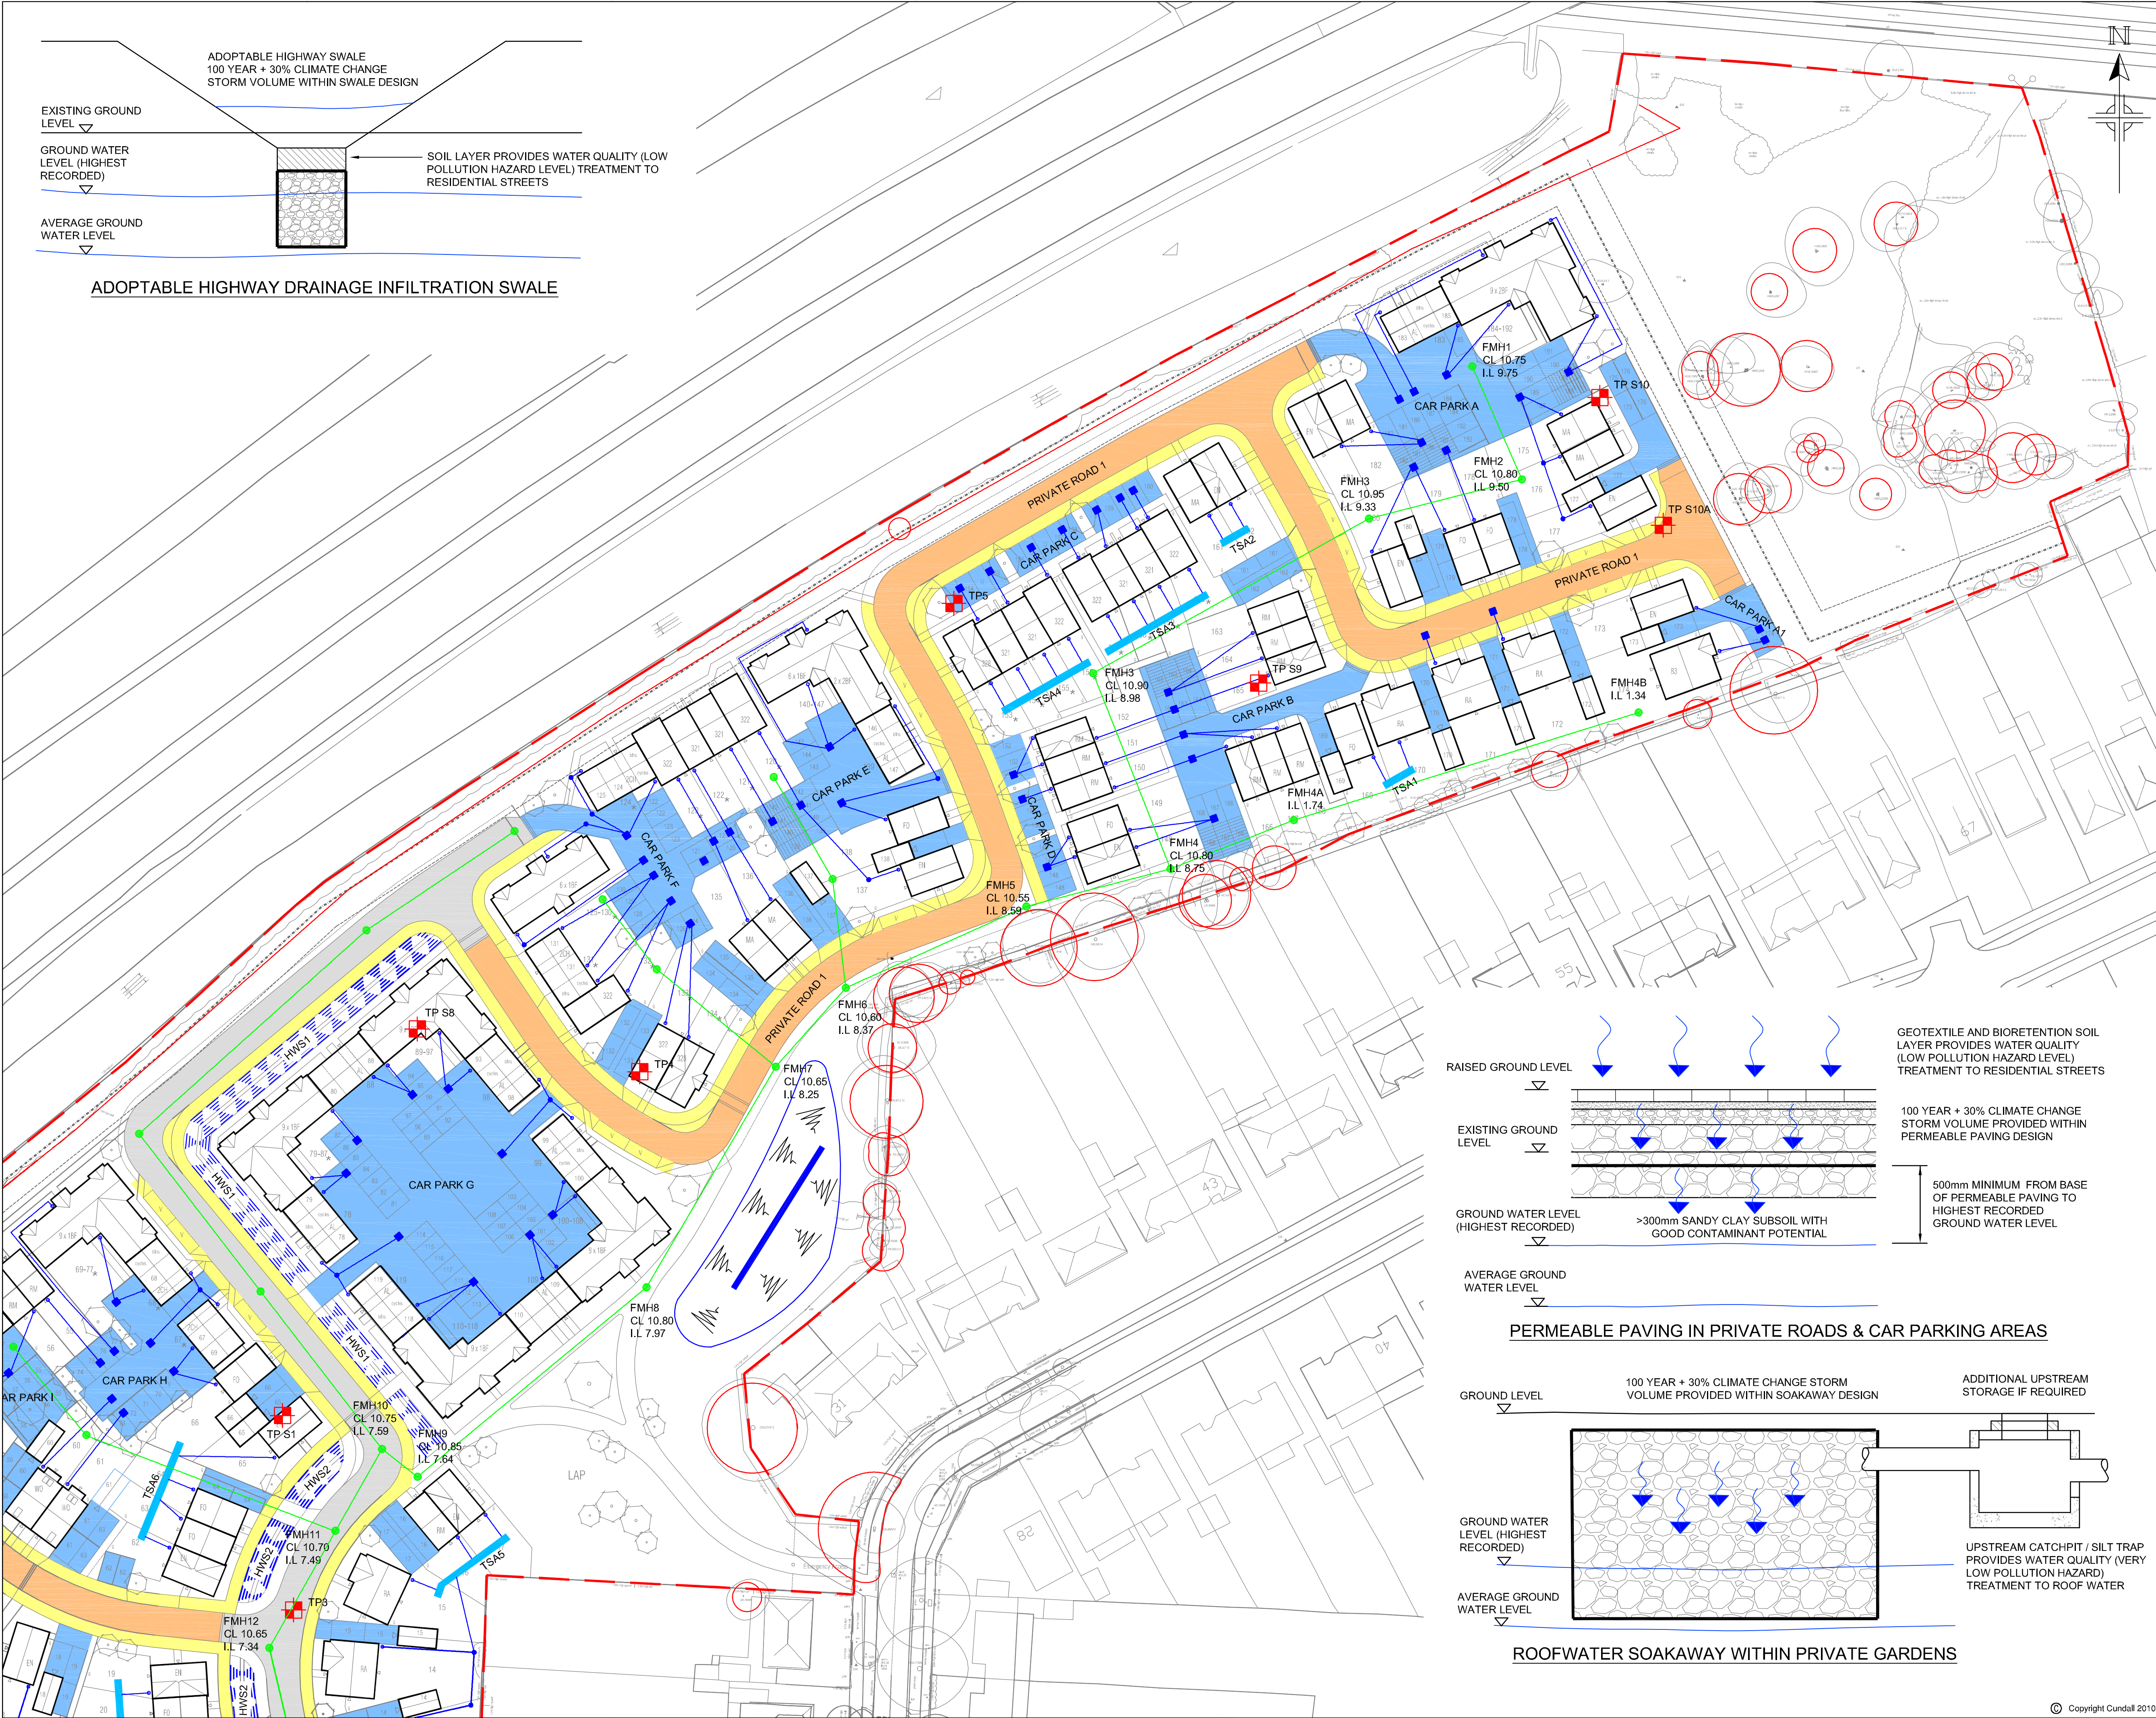

1012052

A1

Based on:
Architects Orig No.
Structural Orig No.
Survey Orig No.
Other Orig No.
Other Orig No.

Rev
Rev
Rev
Rev
Rev

DO NOT SCALE FROM THIS DRAWING

Notes

KEY

PLOT

ADOPTABLE ROAD DRAINING TO HIGHWAY SWALE

PRIVATE ROAD (1 - 3) PERMEABLE CONSTRUCTION

SERVICE CORRIDOR (2M WIDE)

CAR PARKING (A - K) PERMEABLE CONSTRUCTION

SURFACE WATER DRAIN

FOUL WATER DRAIN

ADOPTABLE HIGHWAY SWALE (HWS1 - HWS4)

SHALLOW BASIN WITH LAND DRAINAGE TRENCH

PRIVATE SOAKAWAY TRENCH (TSA1 - TSA9)

FOUL WATER DRAIN

ROOT PROTECTION ZONES

TP S7 WILSON BAILEY TRIAL PITS

SHEET 1 OF 2

SHEET 2 OF 2

P1	21/07/2016	ISSUED FOR PLANNING	LK	AMF	AMF
-	14/07/2016	ISSUED FOR COMMENT	SJ	AMF	AMF
Issue	Date	Description	By	Chkd	Verfd

Project

LAND AT HAVANT ROAD, EMSWORTH

Client

BDW SOUTHAMPTON

Architect

SIMON COOPER ASSOCIATES

Title


DRAINAGE STRATEGY PLAN SHEET 1 OF 2

Drawing No.	CLXX(52)2001	Drawing Status	PLANNING
Job No.	1012052	Scale	1:500 @A1
Originator	SJ	Checked	AMF
		Verified	AMF
		Issue	P1

CUNDALL

One Carter Lane
London EC4V 5ER
Telephone: +44 (0)20 7438 1600

Website: www.cundall.com

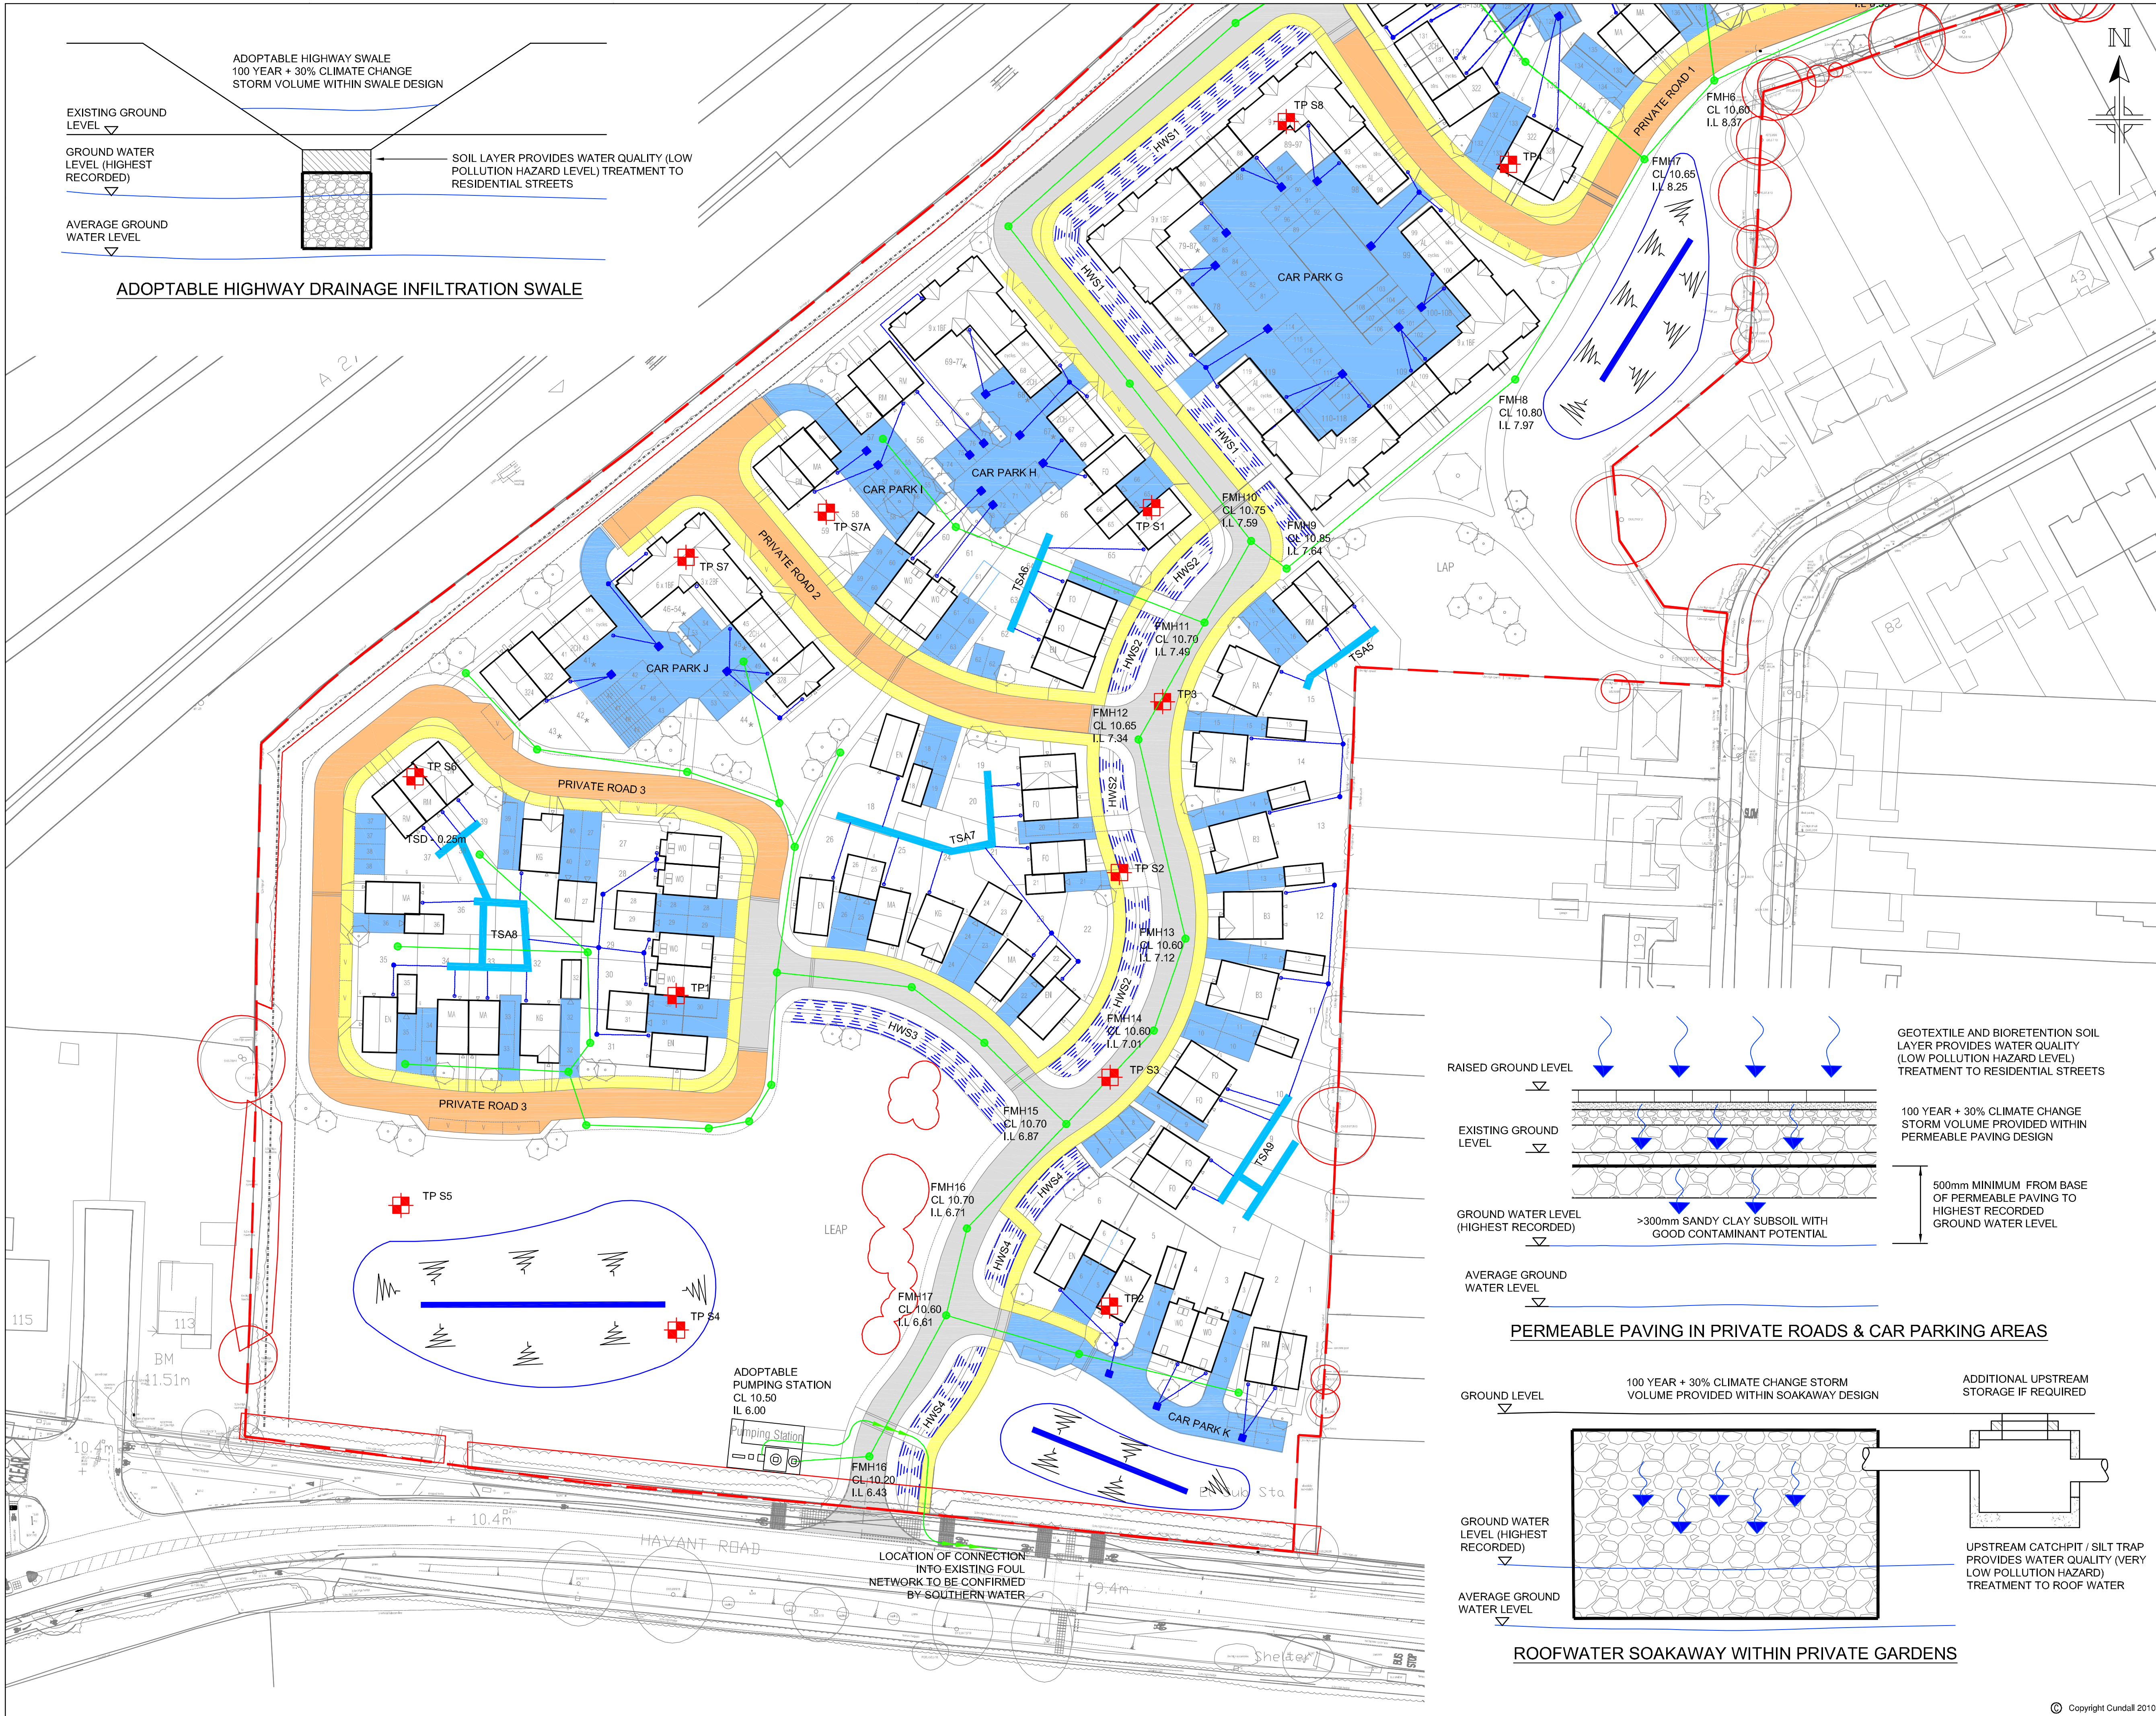

1012052

A1

Based on:
Architects Orig No.
Structural Orig No.
Survey Orig No.
Other Orig No.

Rev
Rev
Rev
Rev
Rev

DO NOT SCALE FROM THIS DRAWING

Notes

KEY

PLOT

ADOPTABLE ROAD DRAINING TO HIGHWAY SWALE

PRIVATE ROAD (1 - 3)
PERMEABLE CONSTRUCTION

SERVICE CORRIDOR (2M WIDE)

CAR PARKING (A - K)
PERMEABLE CONSTRUCTION

SURFACE WATER DRAIN

FOUL WATER DRAIN

ADOPTABLE HIGHWAY SWALE (HWS1 - HWS4)

SHALLOW BASIN WITH LAND DRAINAGE TRENCH

PRIVATE SOAKAWAY TRENCH (TSA1 - TSA9)

FOUL WATER DRAIN

ROOT PROTECTION ZONES

TP S7 WILSON BAILEY TRIAL PITS

SHEET 1 OF 2

SHEET 2 OF 2

P1	21/07/2016	ISSUED FOR PLANNING	LK	AMF	AMF
-	14/07/2016	ISSUED FOR COMMENT	SJ	AMF	AMF
Issue	Date	Description	By	Chkd	Verfd

Project

LAND AT HAVANT ROAD, EMSWORTH

Client

BDW SOUTHAMPTON

Architect

SIMON COOPER ASSOCIATES

Title

DRAINAGE STRATEGY PLAN
SHEET 2 OF 2

Drawing No.	CLXX(52)2002	Drawing Status	PLANNING
Job No.	1012052	Scale	1:500 @A1
Originator	SJ	Checked	AMF
		Verified	AMF
		Issue	P1

CUNDALL

One Carter Lane
London EC4V 5EP
Telephone: +44 (0)20 7438 1600

Website: www.cundall.com

