

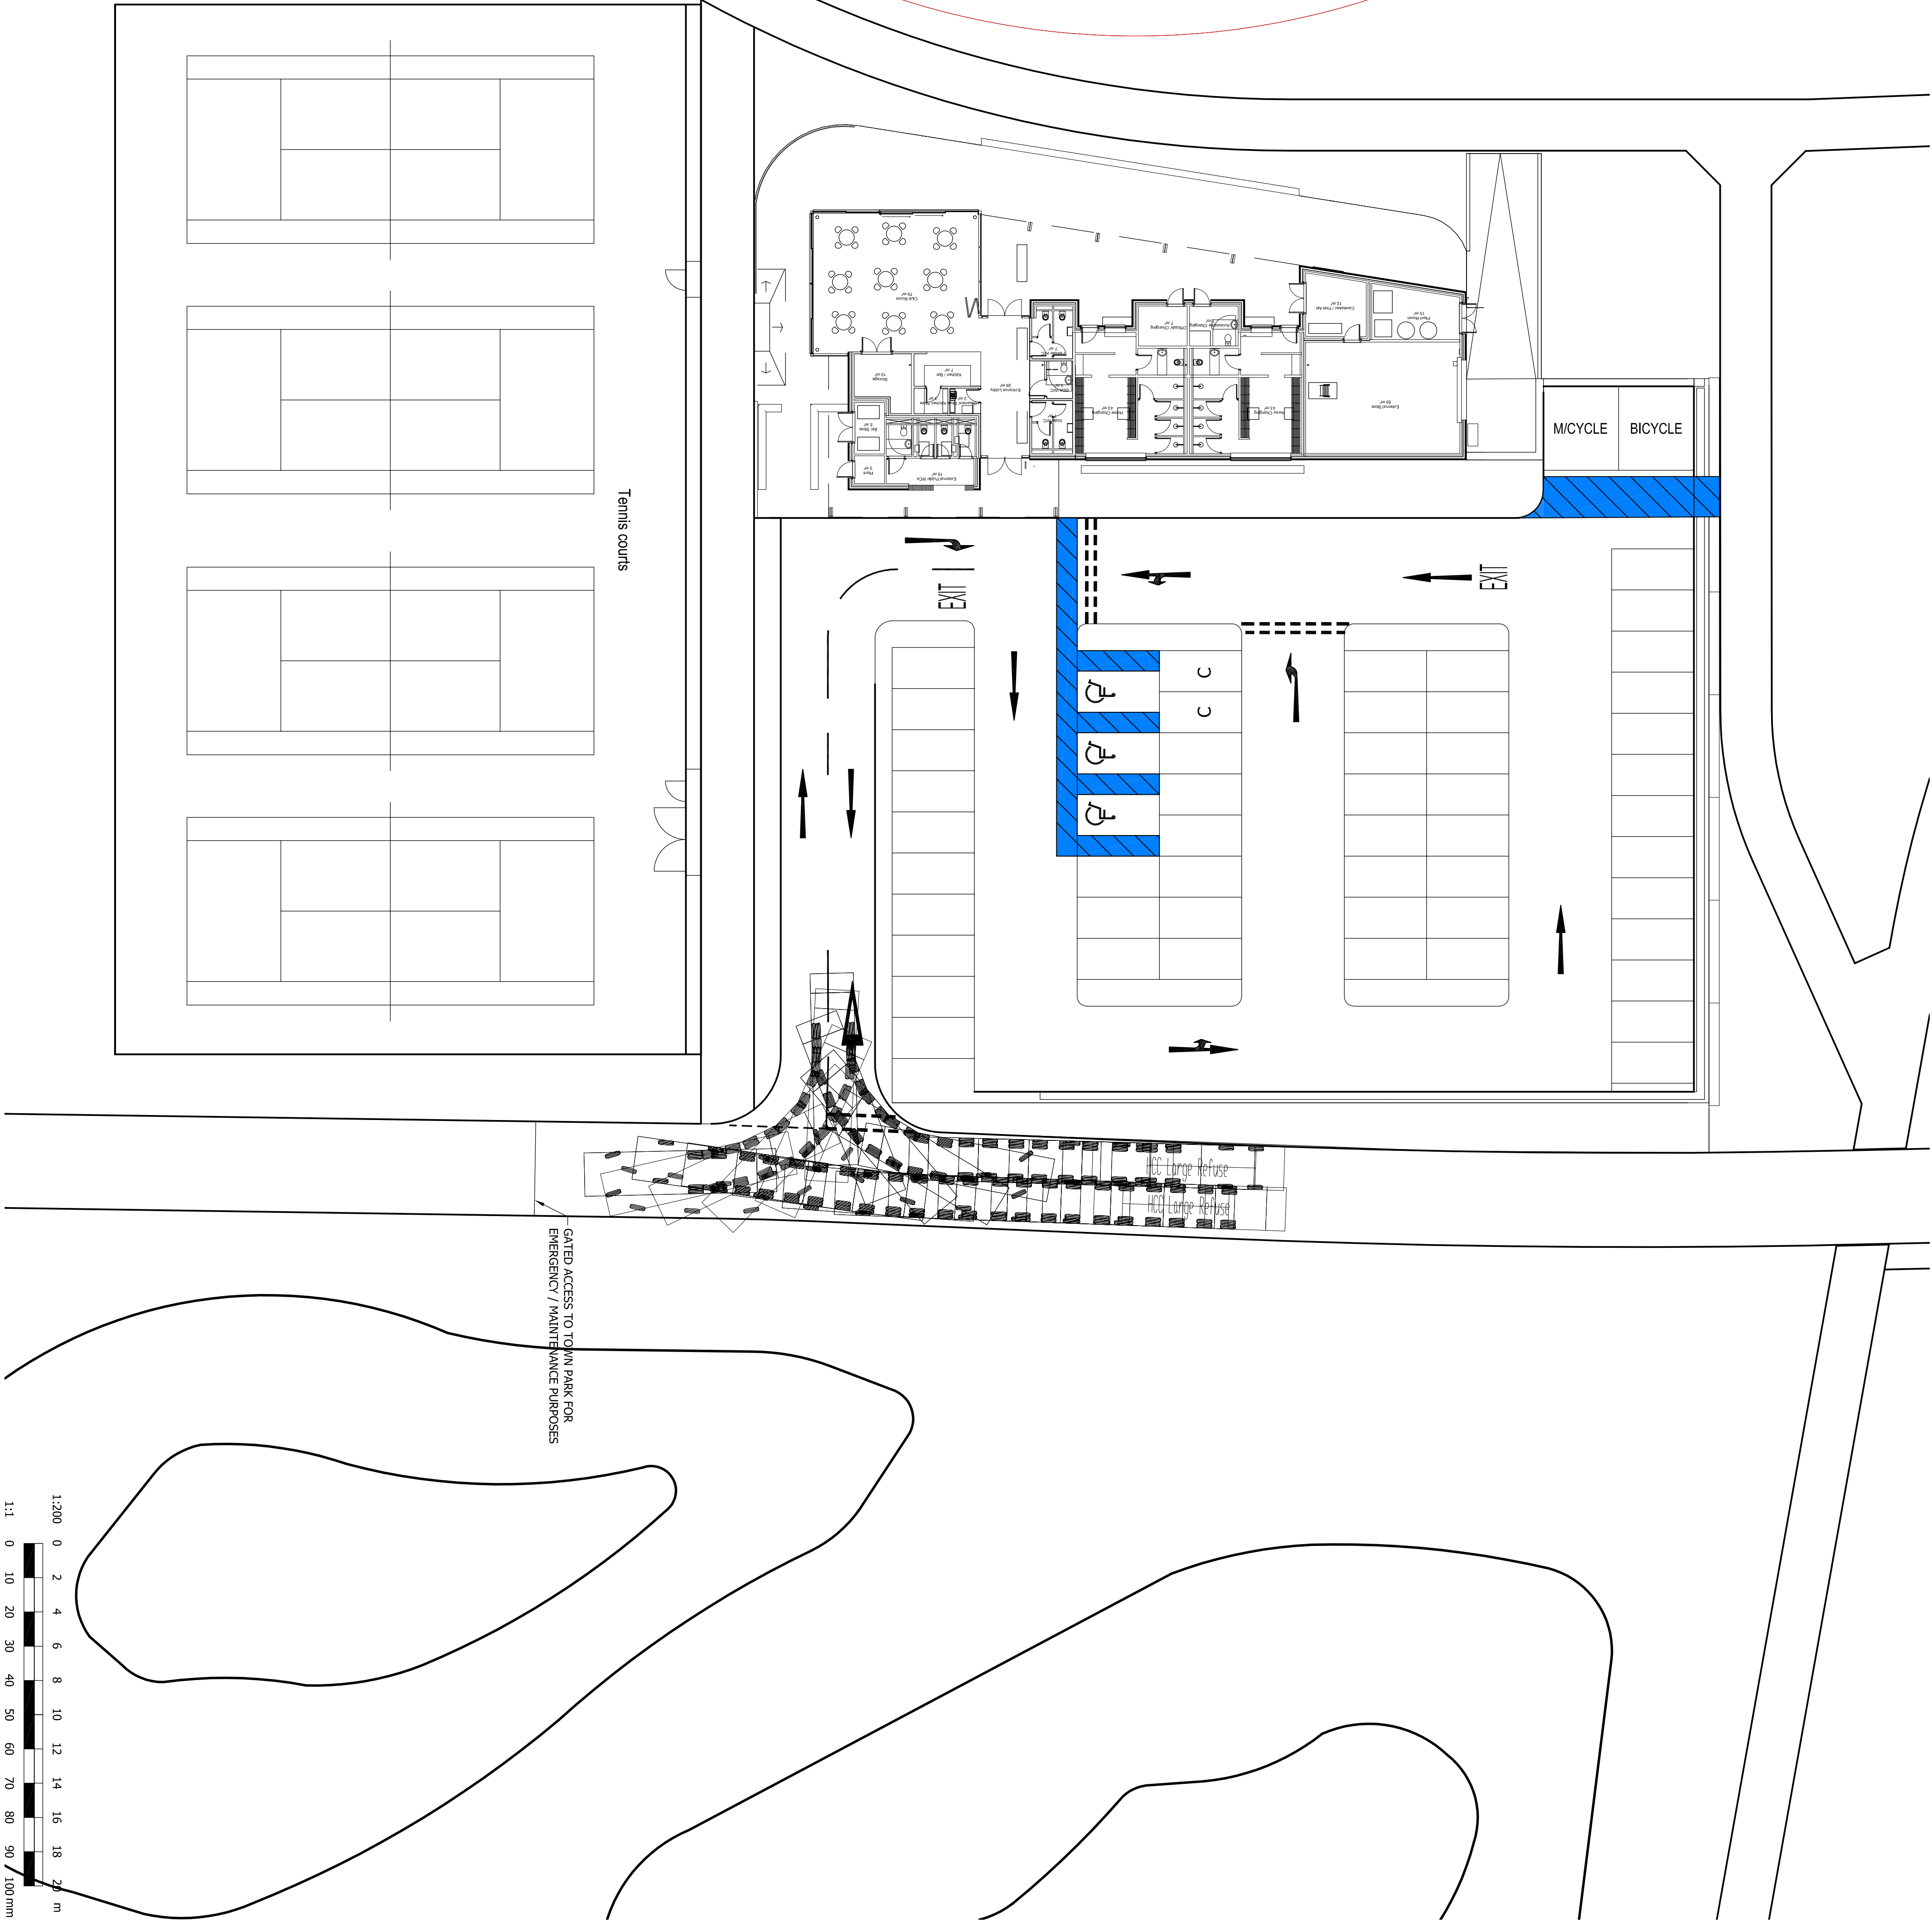


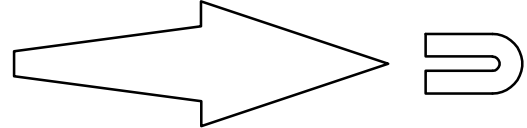

© Mayer Brown Limited Copyright. The drawings, information and data recorded in this document ("the Information") is the property of Mayer Brown. This document may not be used, copied or reproduced in whole or part for any purpose other than which it was prepared. Mayer Brown, its employees, agents, consultants and subcontractors shall not be liable for any loss or damage, whether in whole or in part, arising from the use of this document or the Information.

A1 ORIGINAL

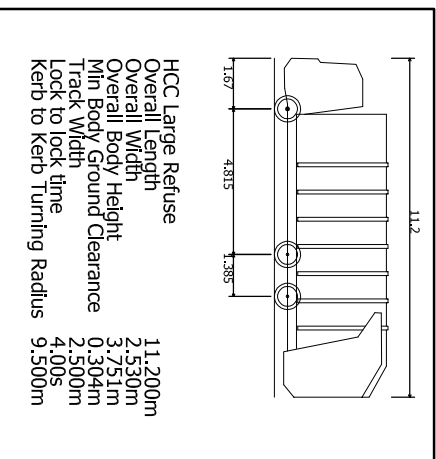

BEREWOOD
HAMPSHIRE

FOR INFORMATION
NOT FOR CONSTRUCTION

rev.	amendment	checked	date
A	Updated following HCC comments.	RHA	09/11/2021

m3
mayer brown

Mayer Brown Limited
One London Road, London, Surrey, GU14 7JH, UK
Tel: +44 (0)1483 444333
www.mayerbrown.co.uk

granger plc

Project
BEREWOOD, WATERLOOVILLE
TOWN PARK PHASE B

scale	1:200	drawn by	NT	checked by	RHA
date	APRIL 2021	cd file	VT_01-02.dwg		

PAVILLION REFUSE VEHICLE ACCESS

drawing number	GTWVILLE_TP2/VT/01	rev.	A
----------------	--------------------	------	---