



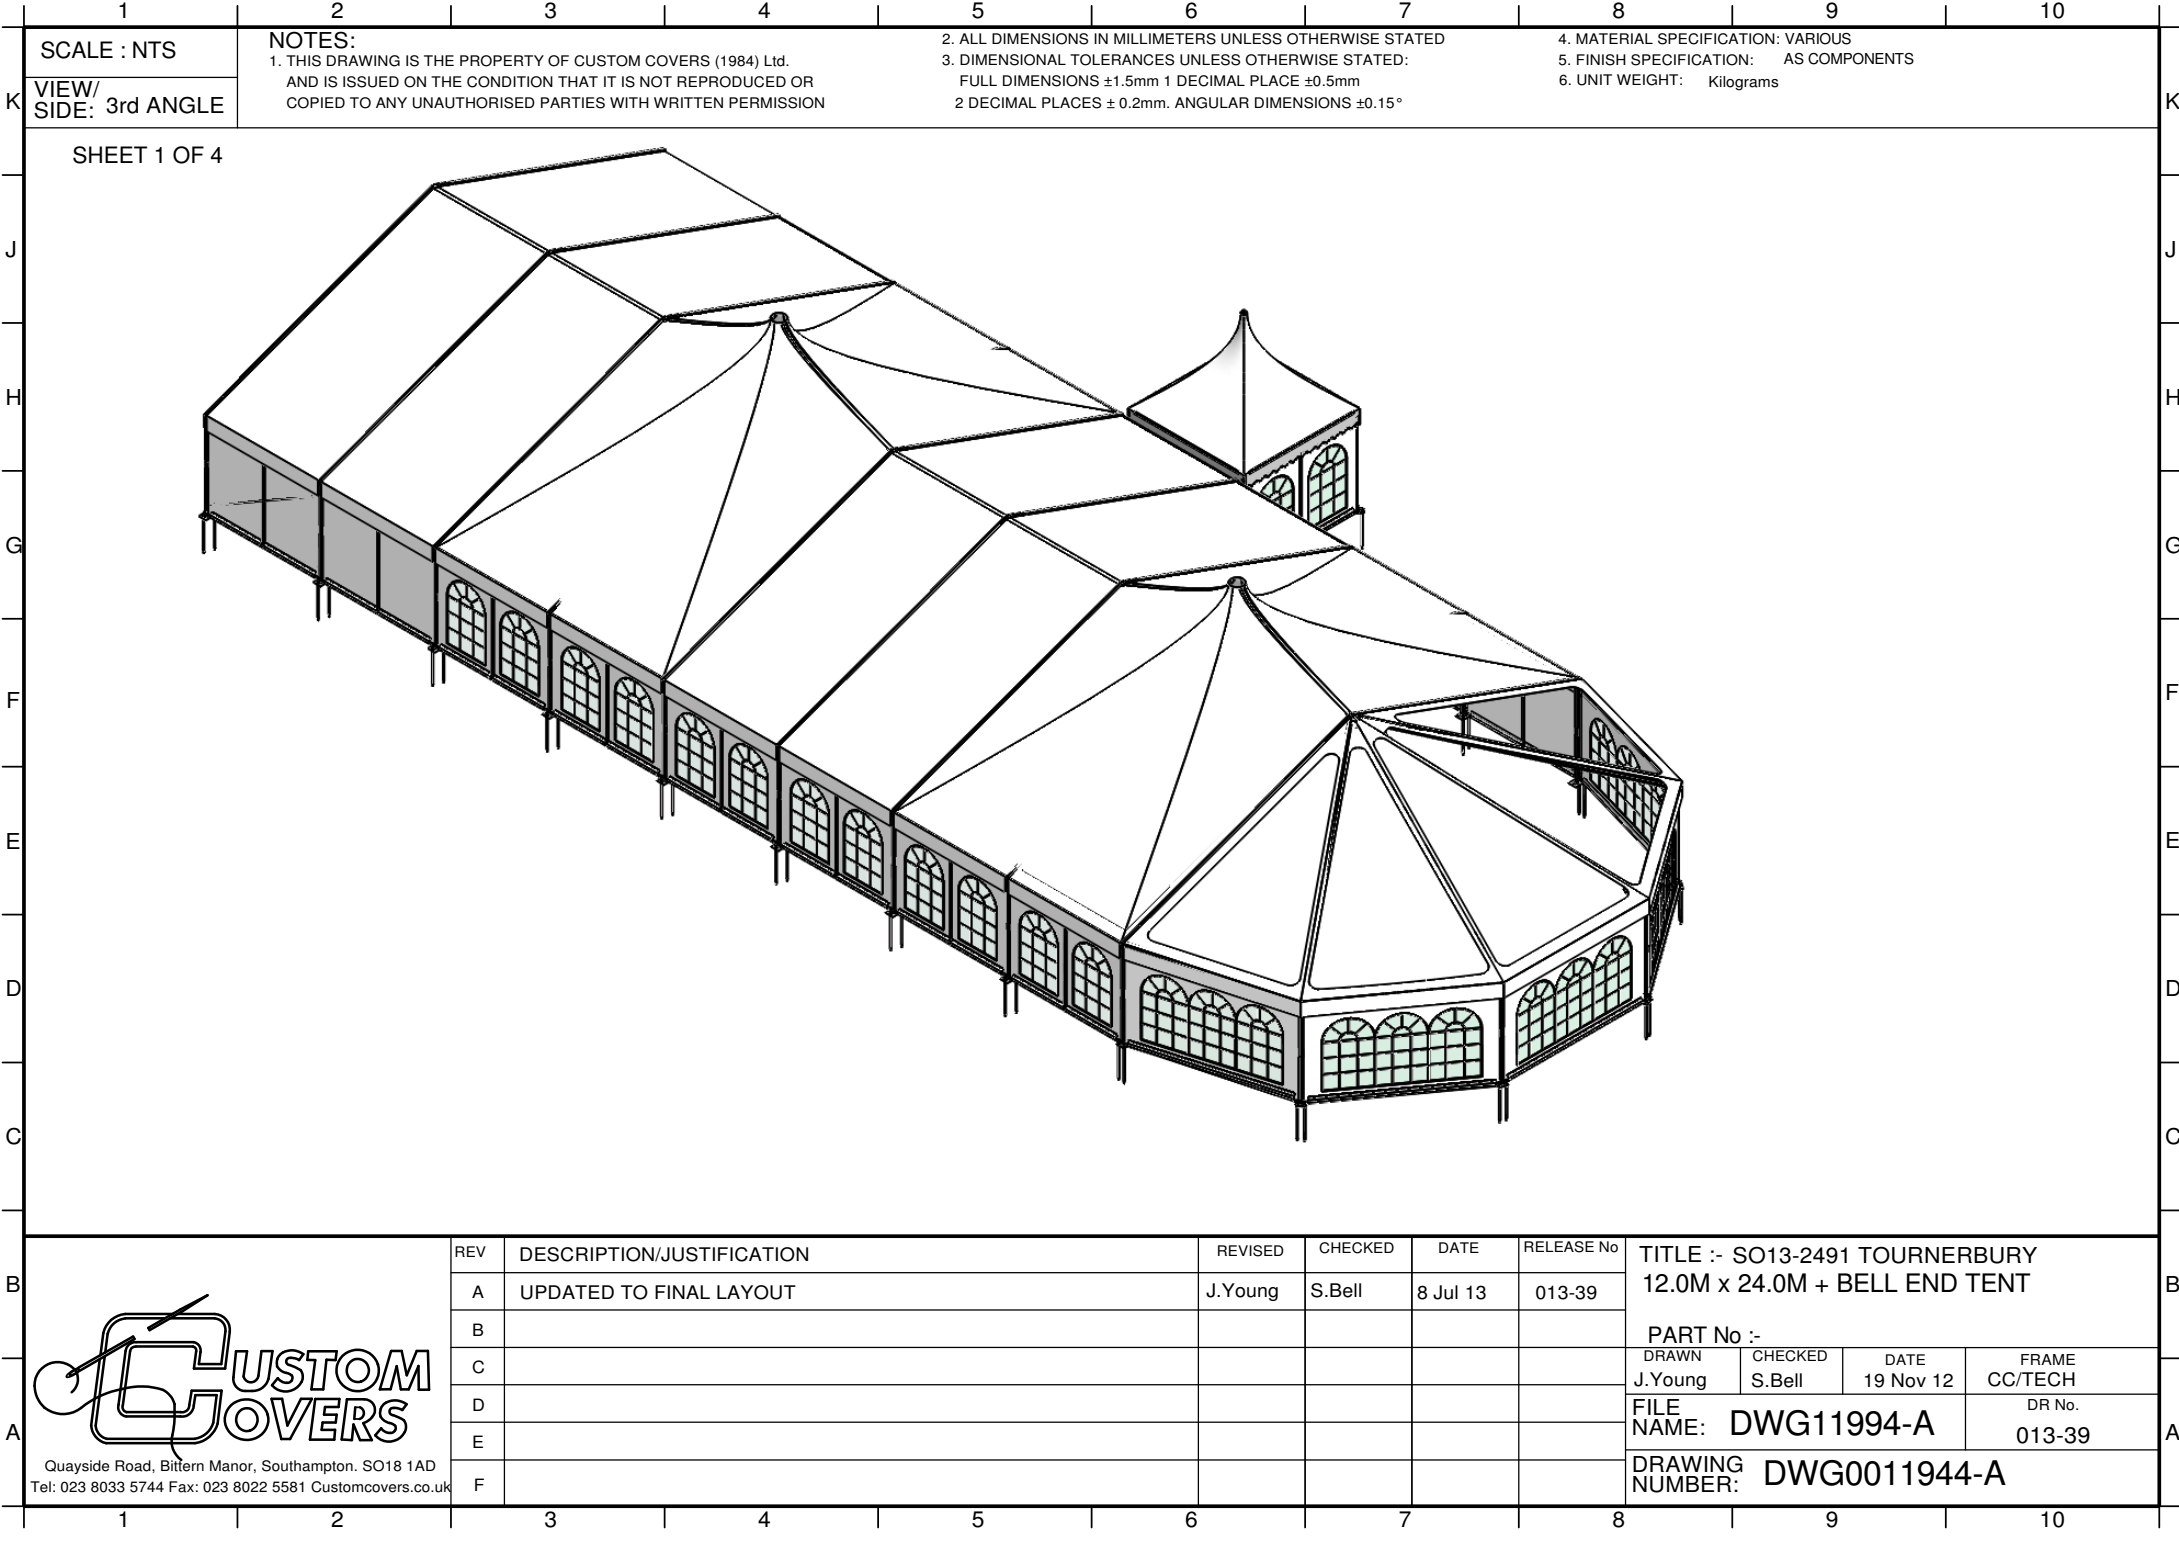


1	2	3	4	5	6	7	8	9	10		
SCALE : NTS		NOTES: 1. THIS DRAWING IS THE PROPERTY OF CUSTOM COVERS (1984) Ltd. AND IS ISSUED ON THE CONDITION THAT IT IS NOT REPRODUCED OR COPIED TO ANY UNAUTHORISED PARTIES WITH WRITTEN PERMISSION			2. ALL DIMENSIONS IN MILLIMETERS UNLESS OTHERWISE STATED 3. DIMENSIONAL TOLERANCES UNLESS OTHERWISE STATED: FULL DIMENSIONS ±1.5mm 1 DECIMAL PLACE ±0.5mm 2 DECIMAL PLACES ± 0.2mm. ANGULAR DIMENSIONS ±0.15°		4. MATERIAL SPECIFICATION: VARIOUS 5. FINISH SPECIFICATION: AS COMPONENTS 6. UNIT WEIGHT: Kilograms				
VIEW/ SIDE: 3rd ANGLE											
SHEET 1 OF 4											
 Quayside Road, Bittern Manor, Southampton. SO18 1AD Tel: 023 8033 5744 Fax: 023 8022 5581 Customcovers.co.uk		REV	DESCRIPTION/JUSTIFICATION	REVISED	CHECKED	DATE	RELEASE No	TITLE :- SO13-2491 TOURNERBURY 12.0M x 24.0M + BELL END TENT			
		A	UPDATED TO FINAL LAYOUT	J.Young	S.Bell	8 Jul 13	013-39	PART No :-			
		B						DRAWN	CHECKED	DATE	FRAME
		C						J.Young	S.Bell	19 Nov 12	CC/TECH
		D						FILE		DR No.	
		E						NAME: DWG11994-A		013-39	
		F						DRAWING NUMBER: DWG0011944-A			
1	2	3	4	5	6	7	8	9	10		

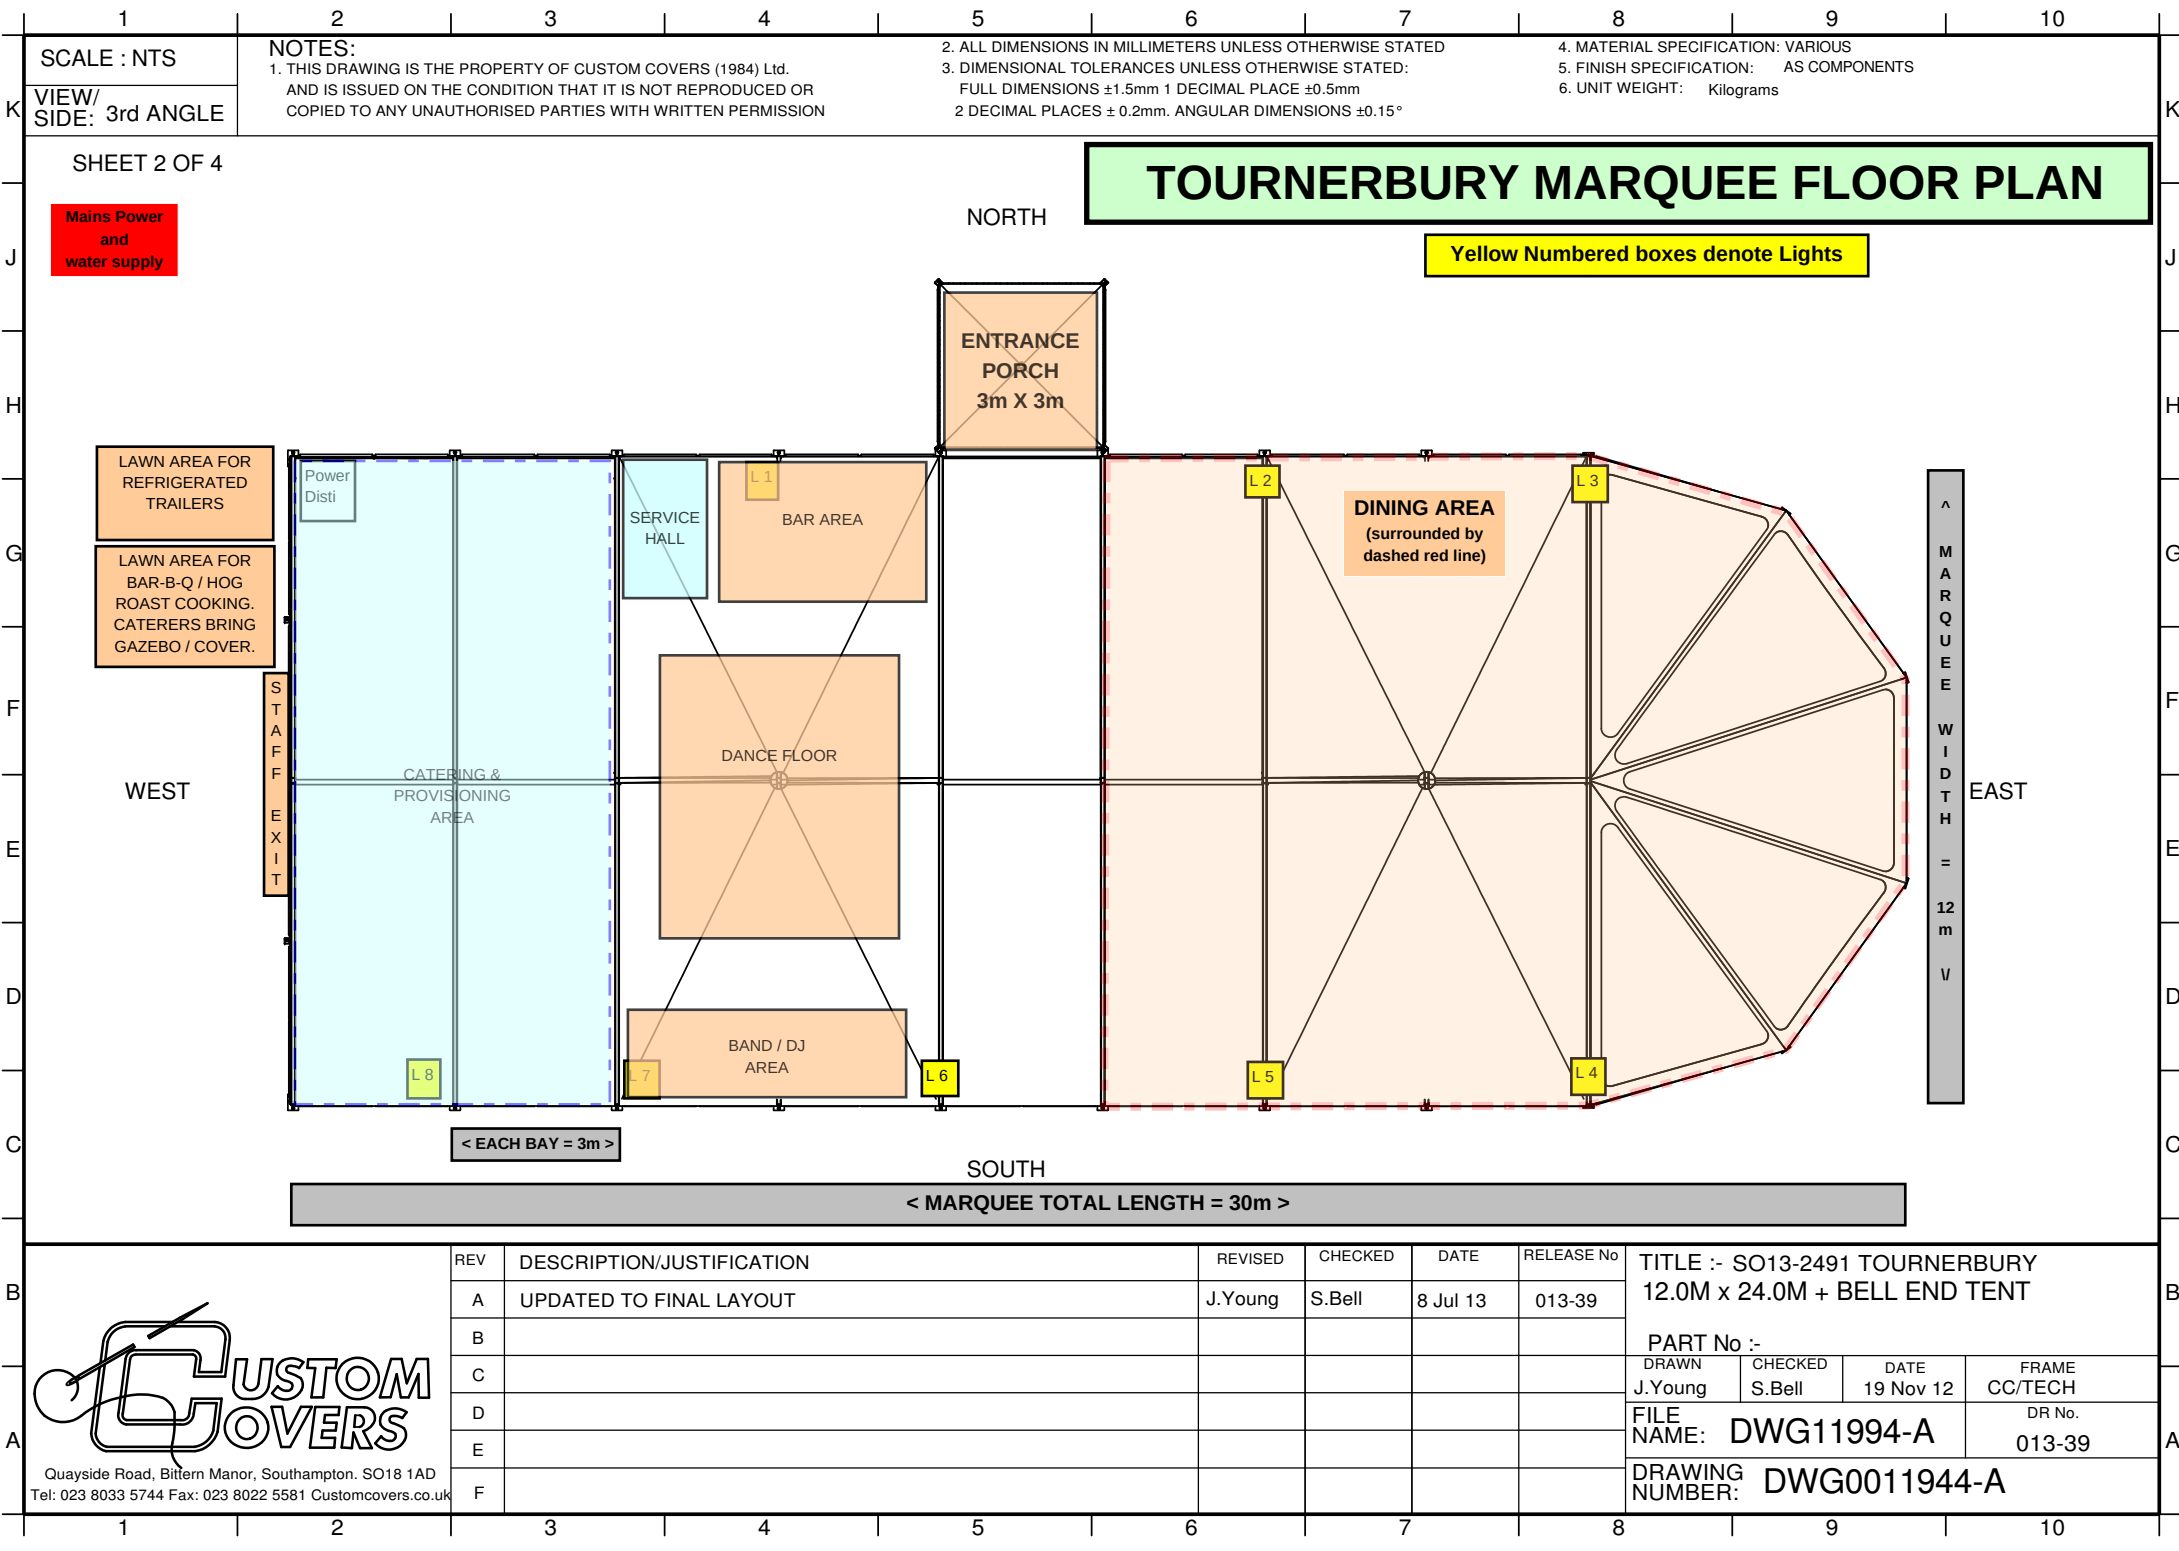



REV	DESCRIPTION/JUSTIFICATION	REVISED	CHECKED	DATE	RELEASE No
A	UPDATED TO FINAL LAYOUT	J.Young	S.Bell	8 Jul 13	013-39
B					
C					
D					
E					
F					

TITLE :- SO13-2491 TOURNERBURY 12.0M x 24.0M + BELL END TENT				B
PART No :-				
DRAWN J.Young	CHECKED S.Bell	DATE 19 Nov 12	FRAME CC/TECH	
FILE NAME: DWG11994-A			DR No. 013-39	A
DRAWING NUMBER: DWG0011944-A				

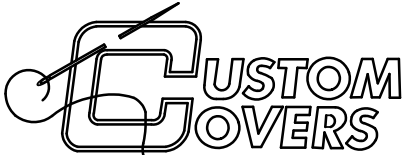

Quayside Road, Bittern Manor, Southampton. SO18 1AD
Tel: 023 8033 5744 Fax: 023 8022 5581 Customcovers.co.uk

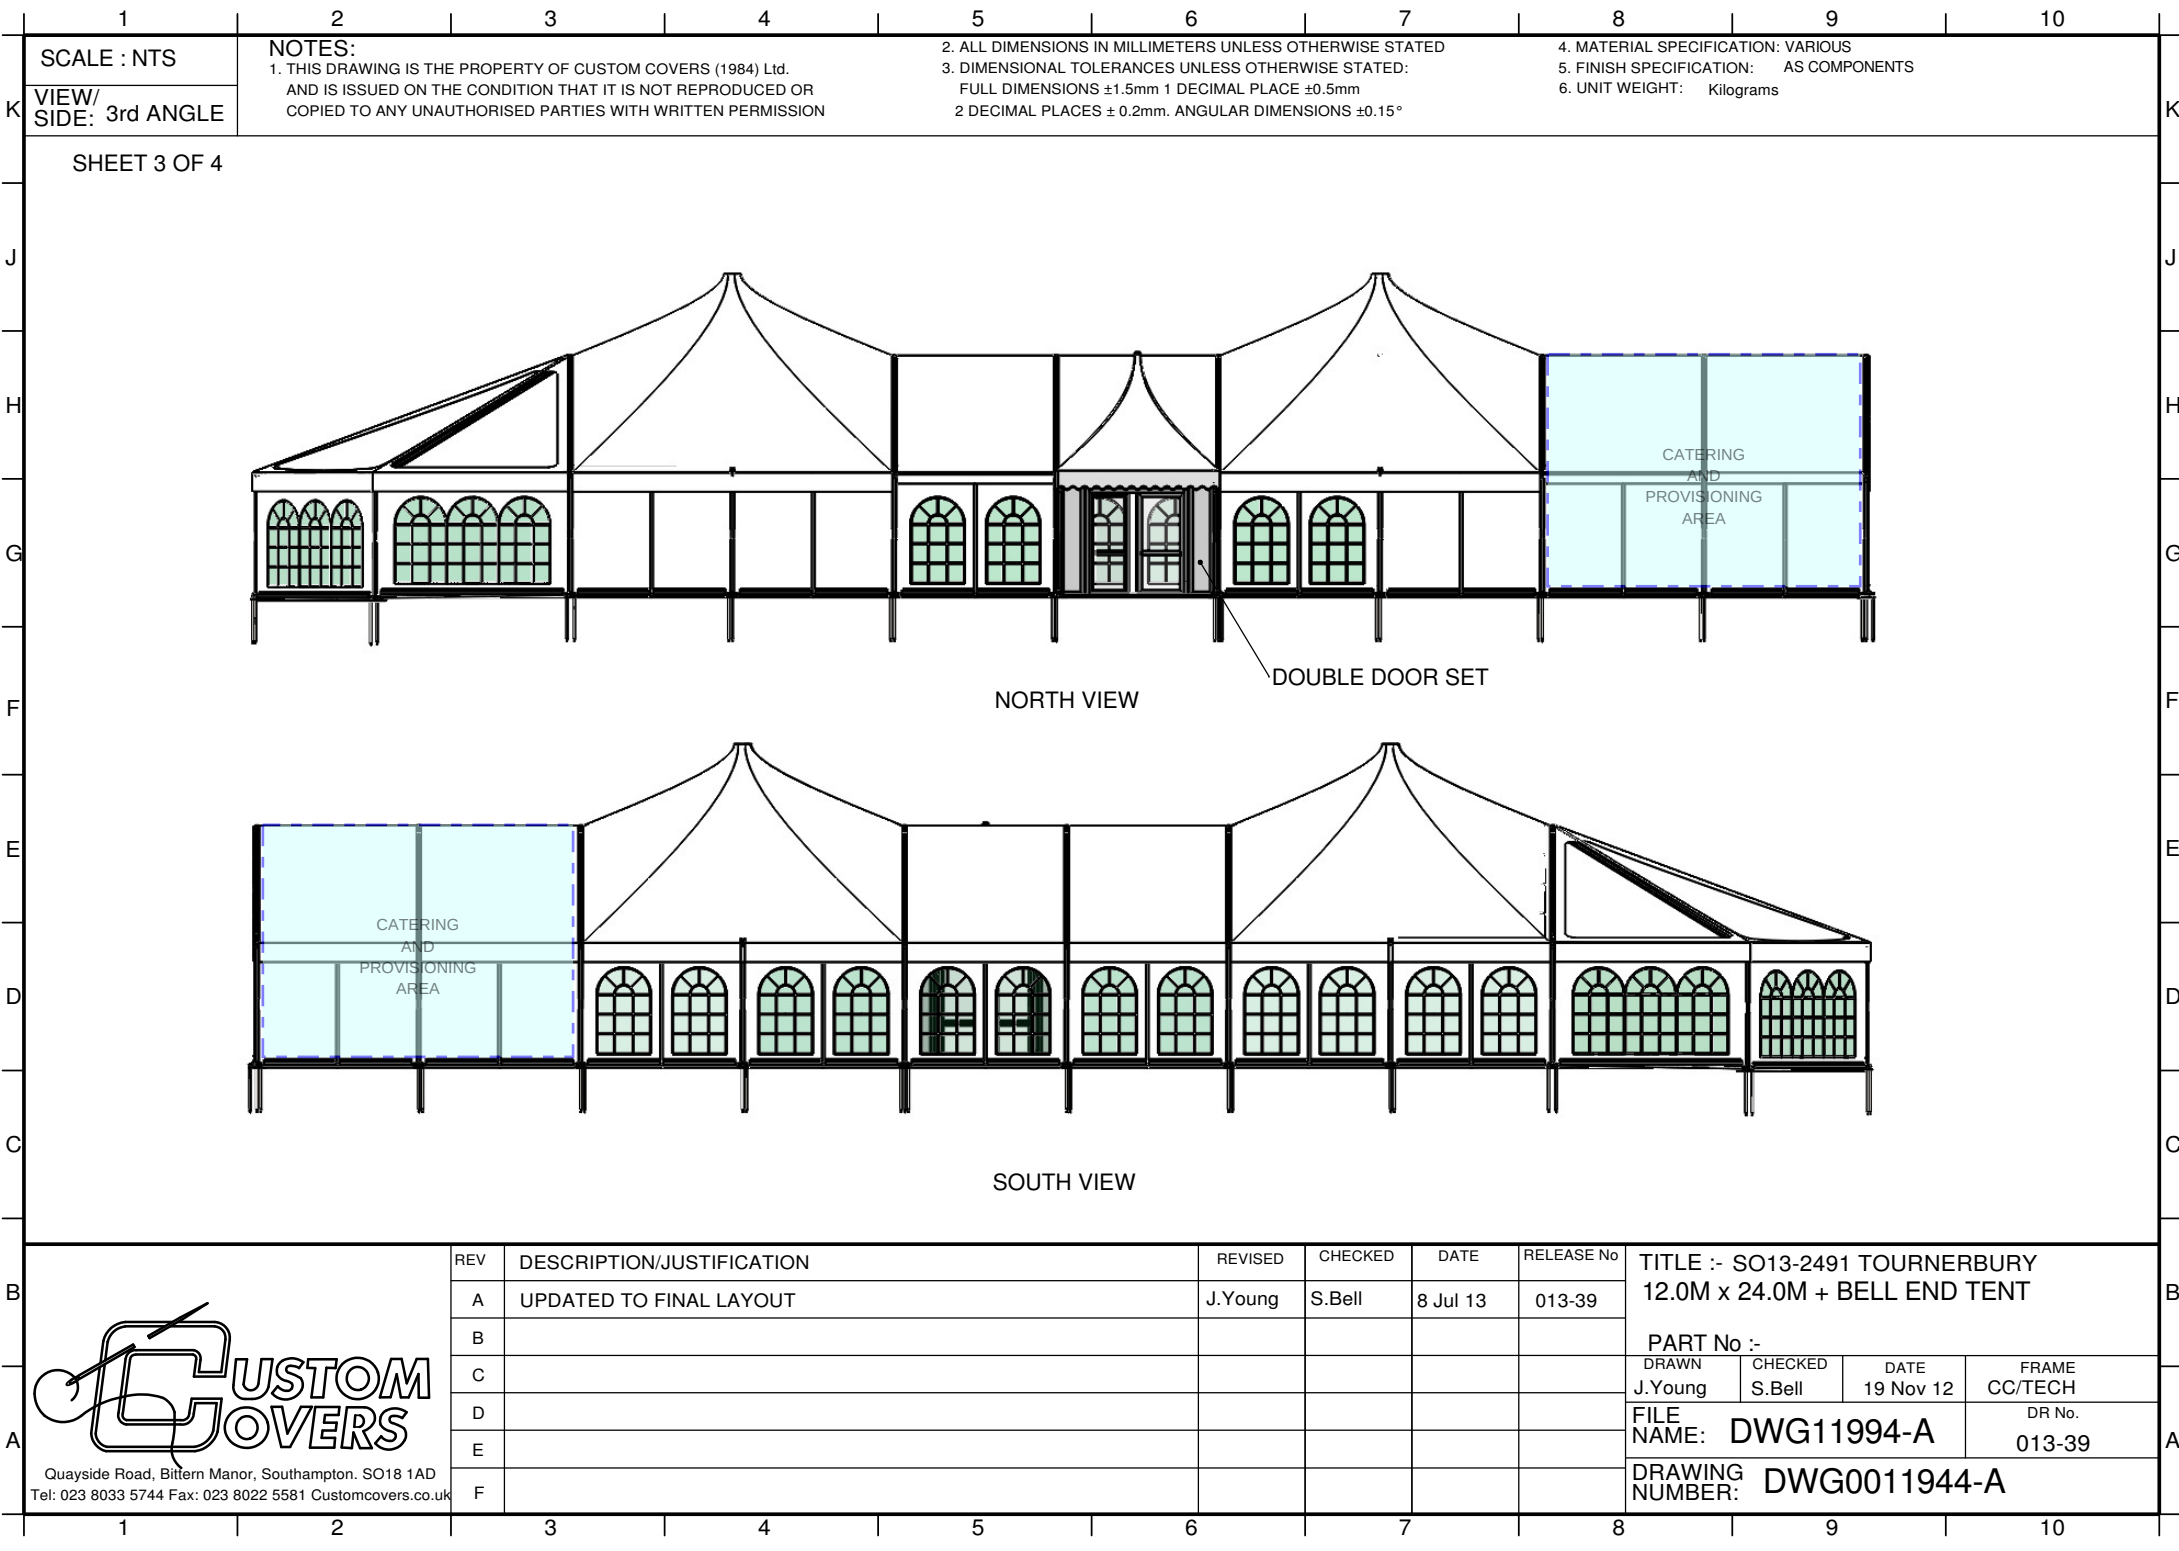

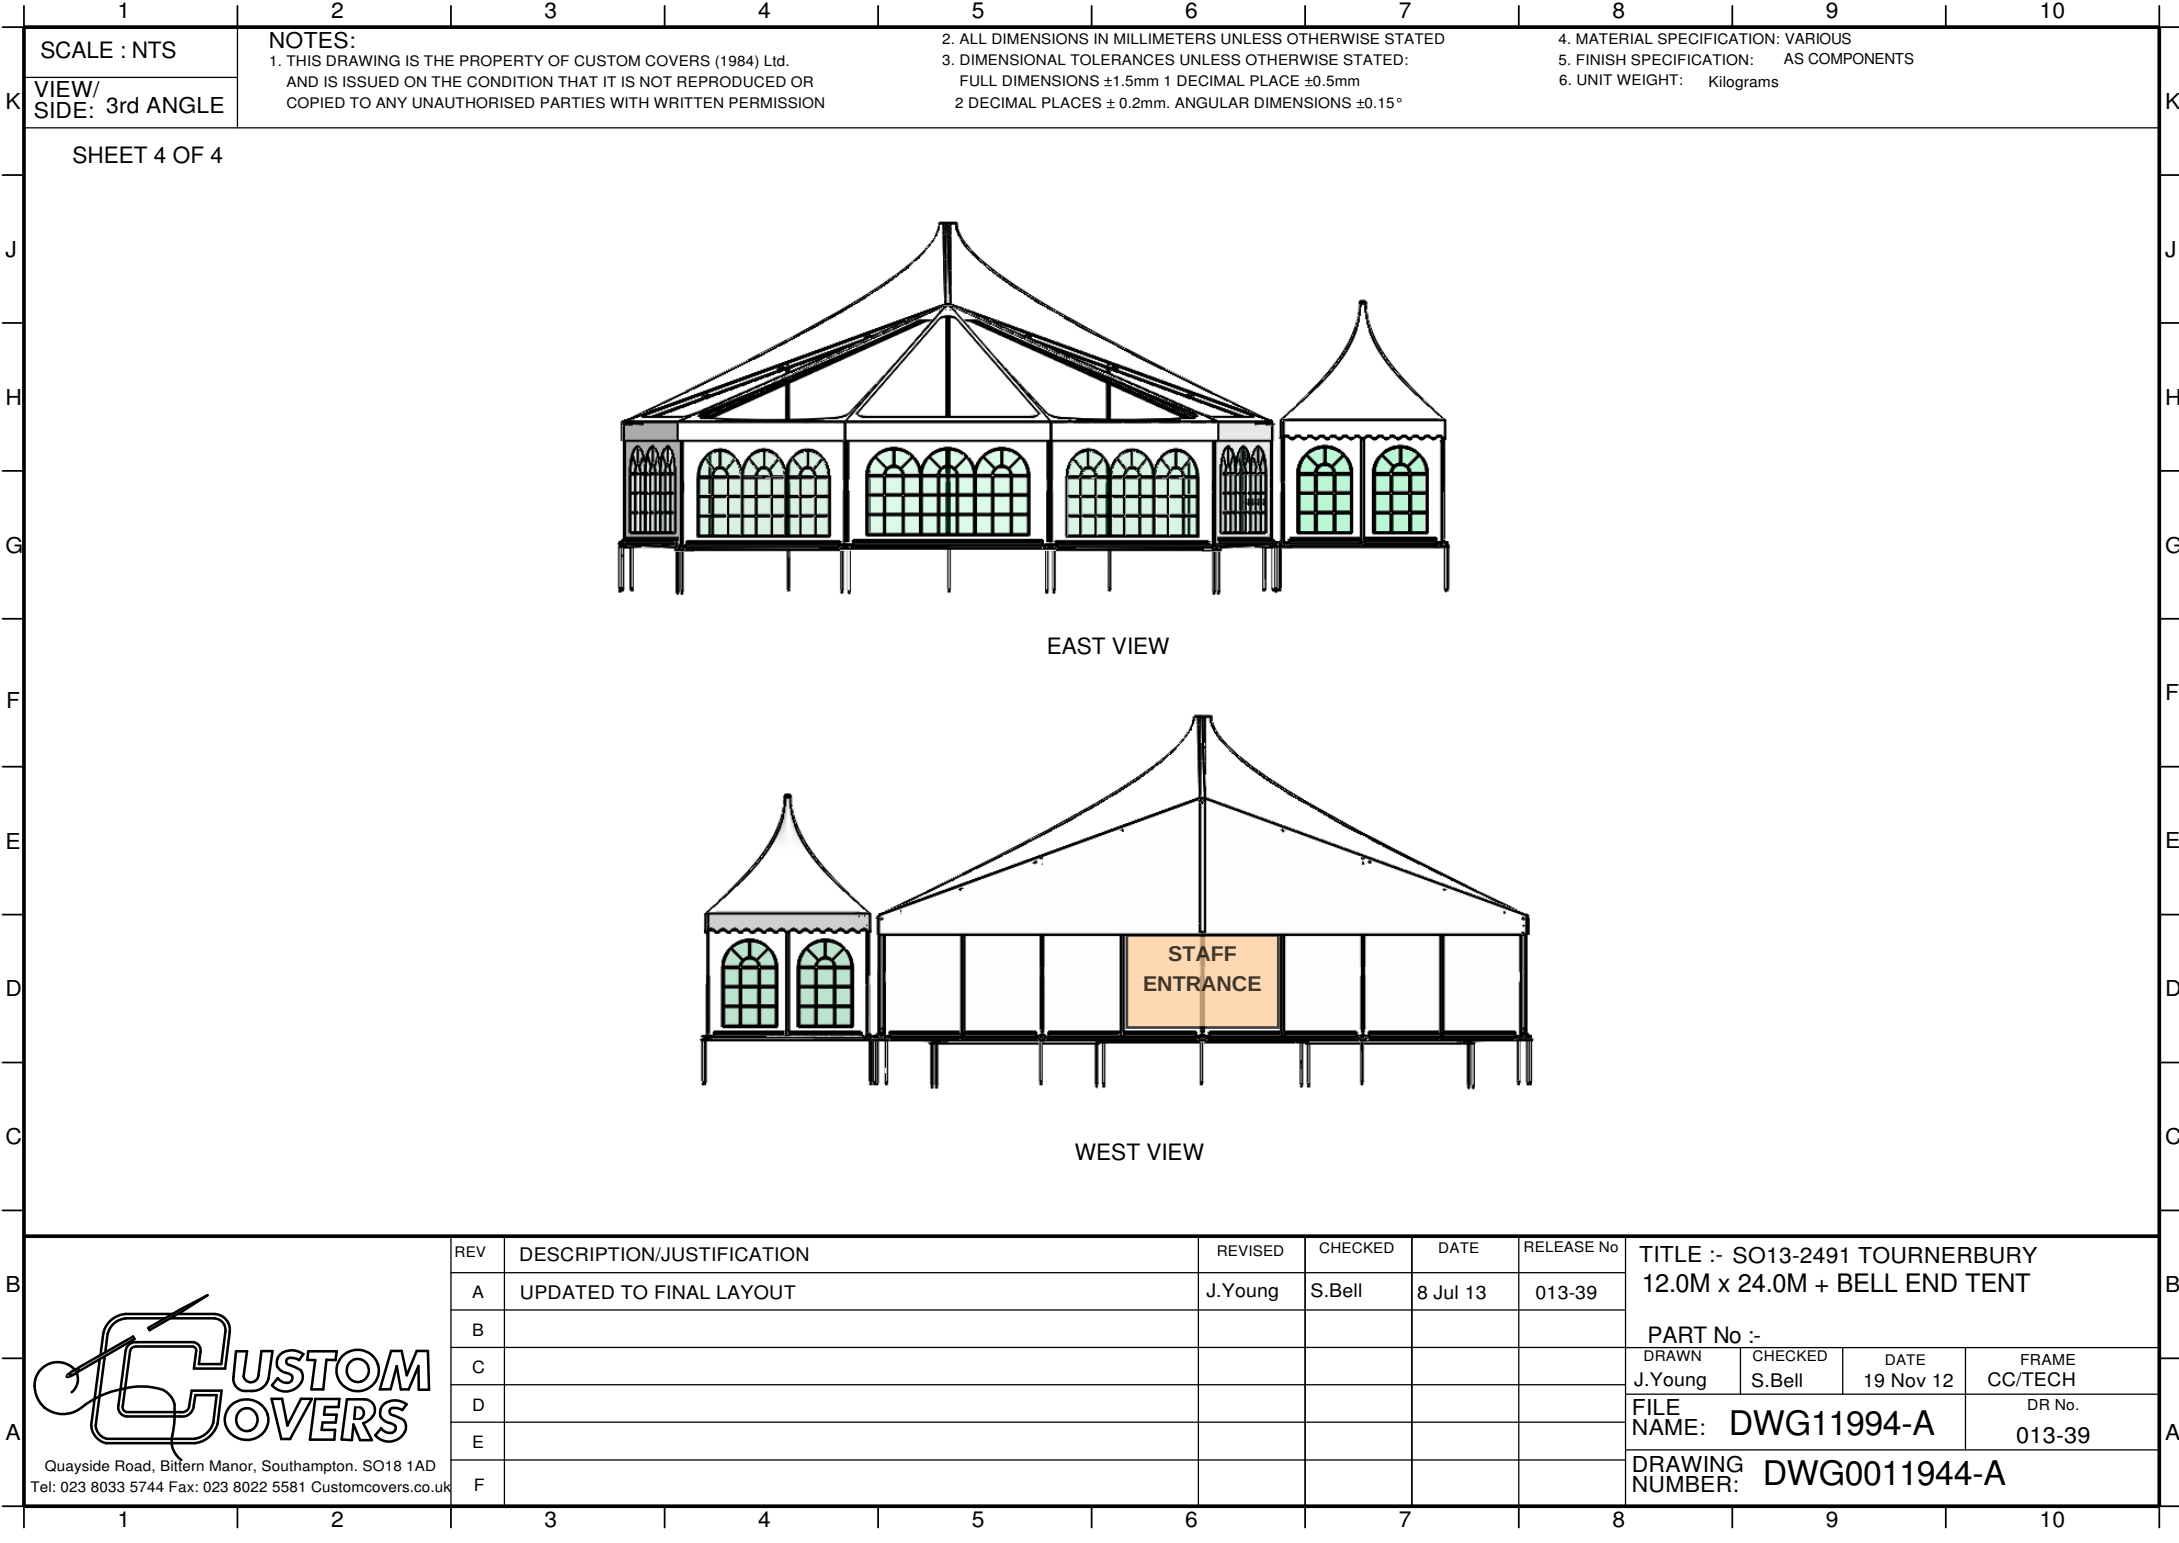

SCALE : NTS

VIEW/
SIDE: 3rd ANGLE

NOTES:

1. THIS DRAWING IS THE PROPERTY OF CUSTOM COVERS (1984) Ltd.
AND IS ISSUED ON THE CONDITION THAT IT IS NOT REPRODUCED OR
COPIED TO ANY UNAUTHORISED PARTIES WITH WRITTEN PERMISSION

2. ALL DIMENSIONS IN MILLIMETERS UNLESS OTHERWISE STATED


3. DIMENSIONAL TOLERANCES UNLESS OTHERWISE STATED:
FULL DIMENSIONS ±1.5mm 1 DECIMAL PLACE ±0.5mm
2 DECIMAL PLACES ± 0.2mm. ANGULAR DIMENSIONS ±0.15°

4. MATERIAL SPECIFICATION: VARIOUS


5. FINISH SPECIFICATION: AS COMPONENTS

6. UNIT WEIGHT: Kilograms


SHEET 4 OF 4

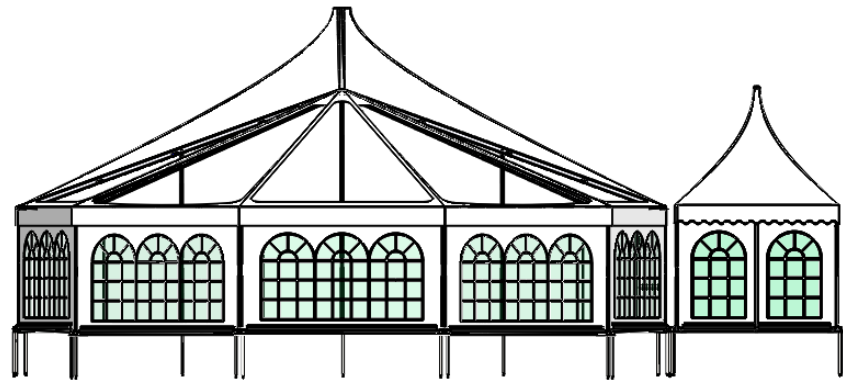

EAST VIEW

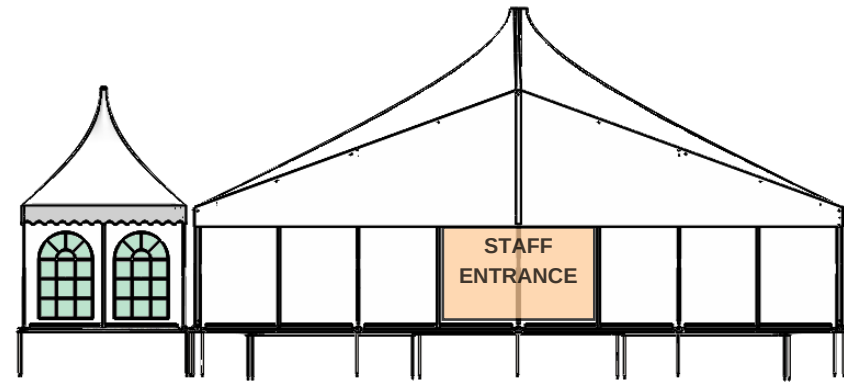

WEST VIEW

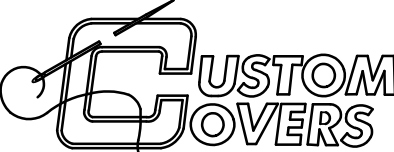 Quayside Road, Bittern Manor, Southampton. SO18 1AD Tel: 023 8033 5744 Fax: 023 8022 5581 Customcovers.co.uk	REV	DESCRIPTION/JUSTIFICATION	REVISED	CHECKED	DATE	RELEASE No	TITLE :- SO13-2491 TOURNERBURY 12.0M x 24.0M + BELL END TENT			
	A	UPDATED TO FINAL LAYOUT	J.Young	S.Bell	8 Jul 13	013-39	PART No :-			
	B						DRAWN	CHECKED	DATE	FRAME
	C						J.Young	S.Bell	19 Nov 12	CC/TECH
	D						FILE NAME: DWG11994-A			DR No.
	E									013-39
	F						DRAWING NUMBER: DWG0011944-A			