

Condition.7.
Landscaping plan

Notes:
 Landscaping Implementation Guidelines.
 This approved landscape scheme for the whole site shall be carried out prior to occupation of the building or during the first planting season following the full completion of building works, whichever is sooner.

All planting and landscaping operations should comply with the requirements specified in BS 3096 (1990) Nursery Stock Part One, BS 4428 (1989) Code of Practice for General Landscaping Operations (excluding hard surfaces) and BS5845 'Trees from nursery to independence in the landscape'. Tropical to meet BS5845:2015.

The replacement or removal shall be carried out in the same place in the same planting season with similar species unless the LPA gives written consent to any variation.


Proposed Tree Planting

Proposed Shrub and Hedge Planting
 Hedgerow and shrub planting to be planted as shown in the plan. 

Proposed Turfing / Seeding
 Turfing / Seeding to be carried out in the first available seeding / turfing season following the occupation of the building or the completion of the development (whichever is sooner), in a minimum 150mm depth of clean topsoil.

Additional Notes
 Existing trees and vegetation to be retained are to be protected during construction to BS 5837:2012. Any necessary tree works to be carried out by an approved tree surgeon to BS 3998.

New fencing should be installed to meet with all new walls and existing boundaries in accordance with the latest NBS recommendations. Proposed tree positions are to be approved by the structural engineers responsible for foundation design.

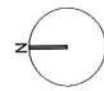

Prepared for: P1 ISSUED FOR PLANNING May/21

Consent No: 21/00000

ijla










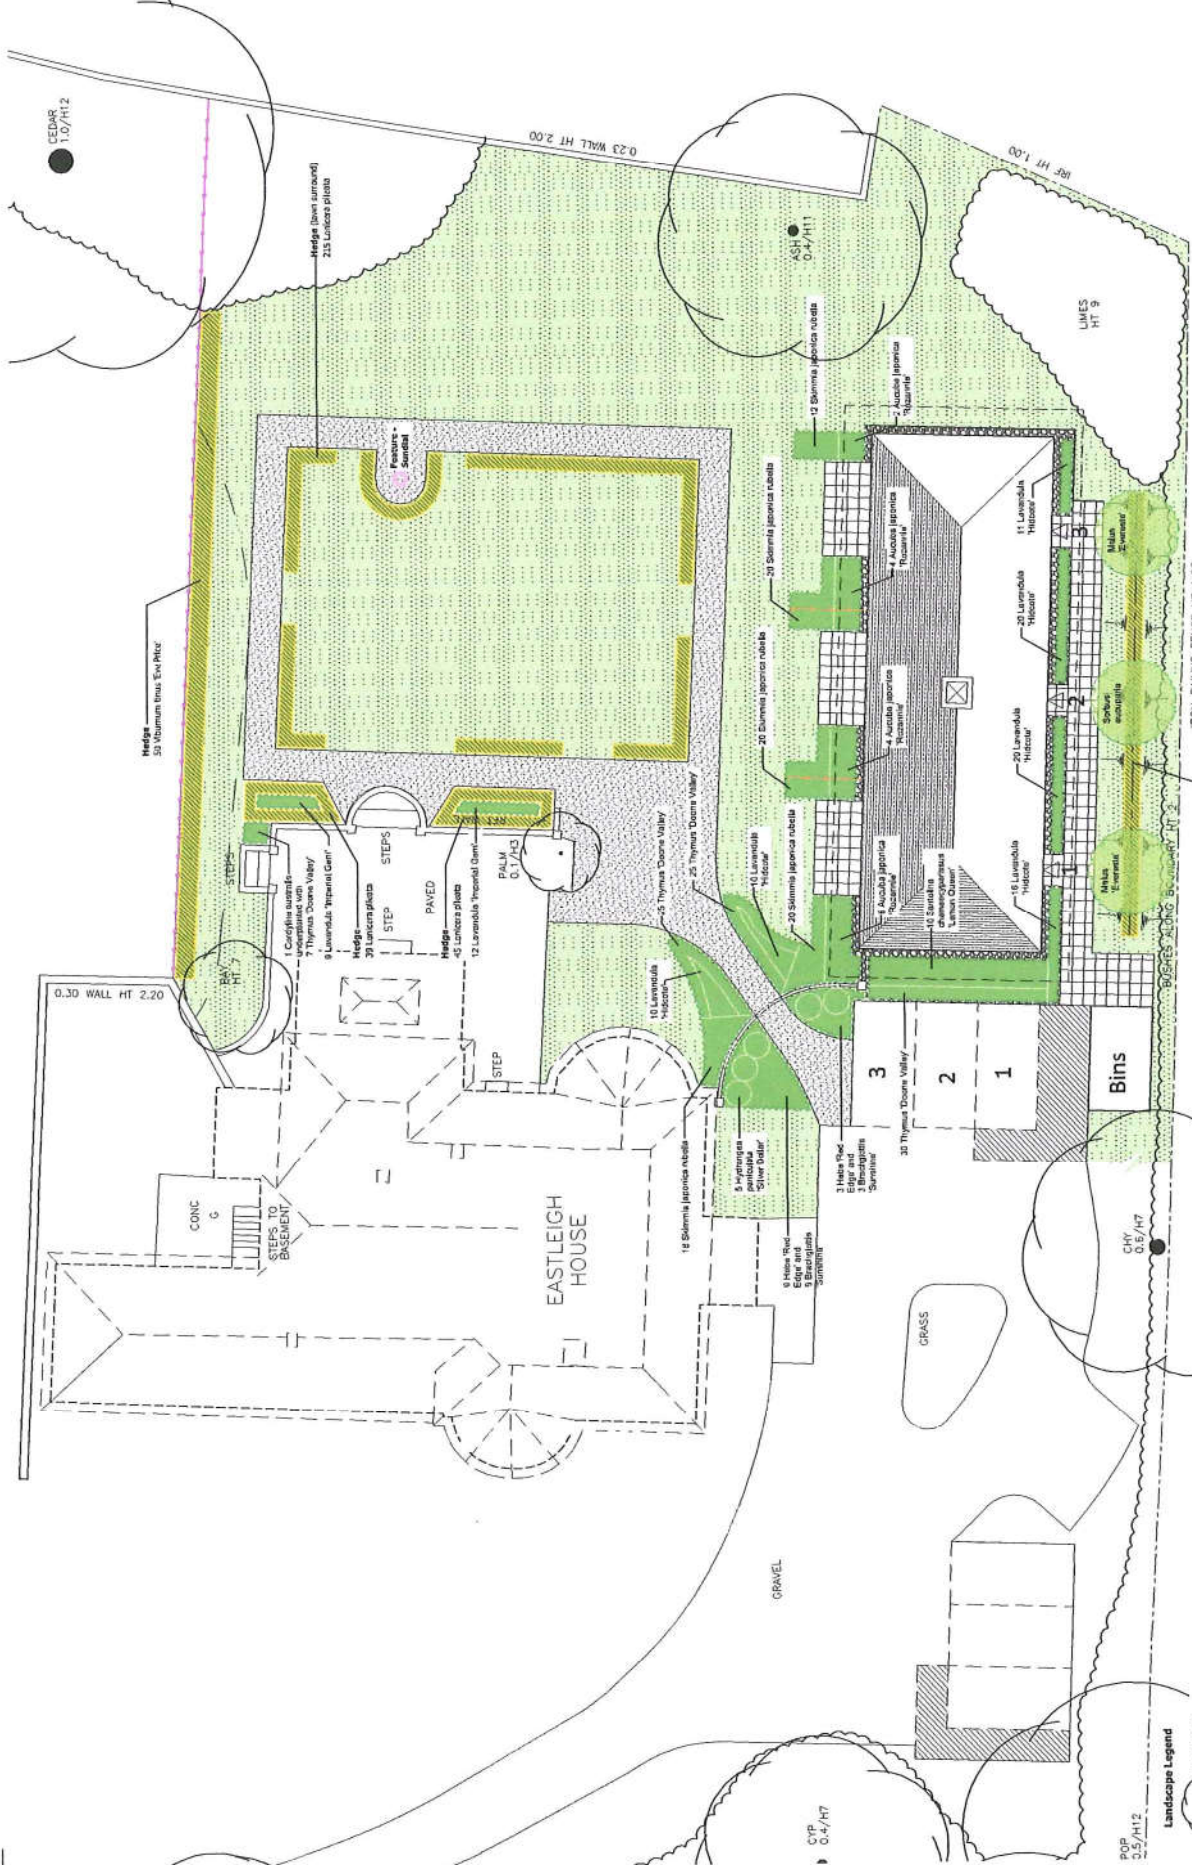

PLANT SCHEDULE	Size & Spec.	Spacing	No
Tree			
H 50L 12-14m, 3.3-4.0m height, 2m clear diam		as shown	2
H 50L 12-14m, 3.3-4.0m height, 2m clear diam		as shown	1
Shrub			
