


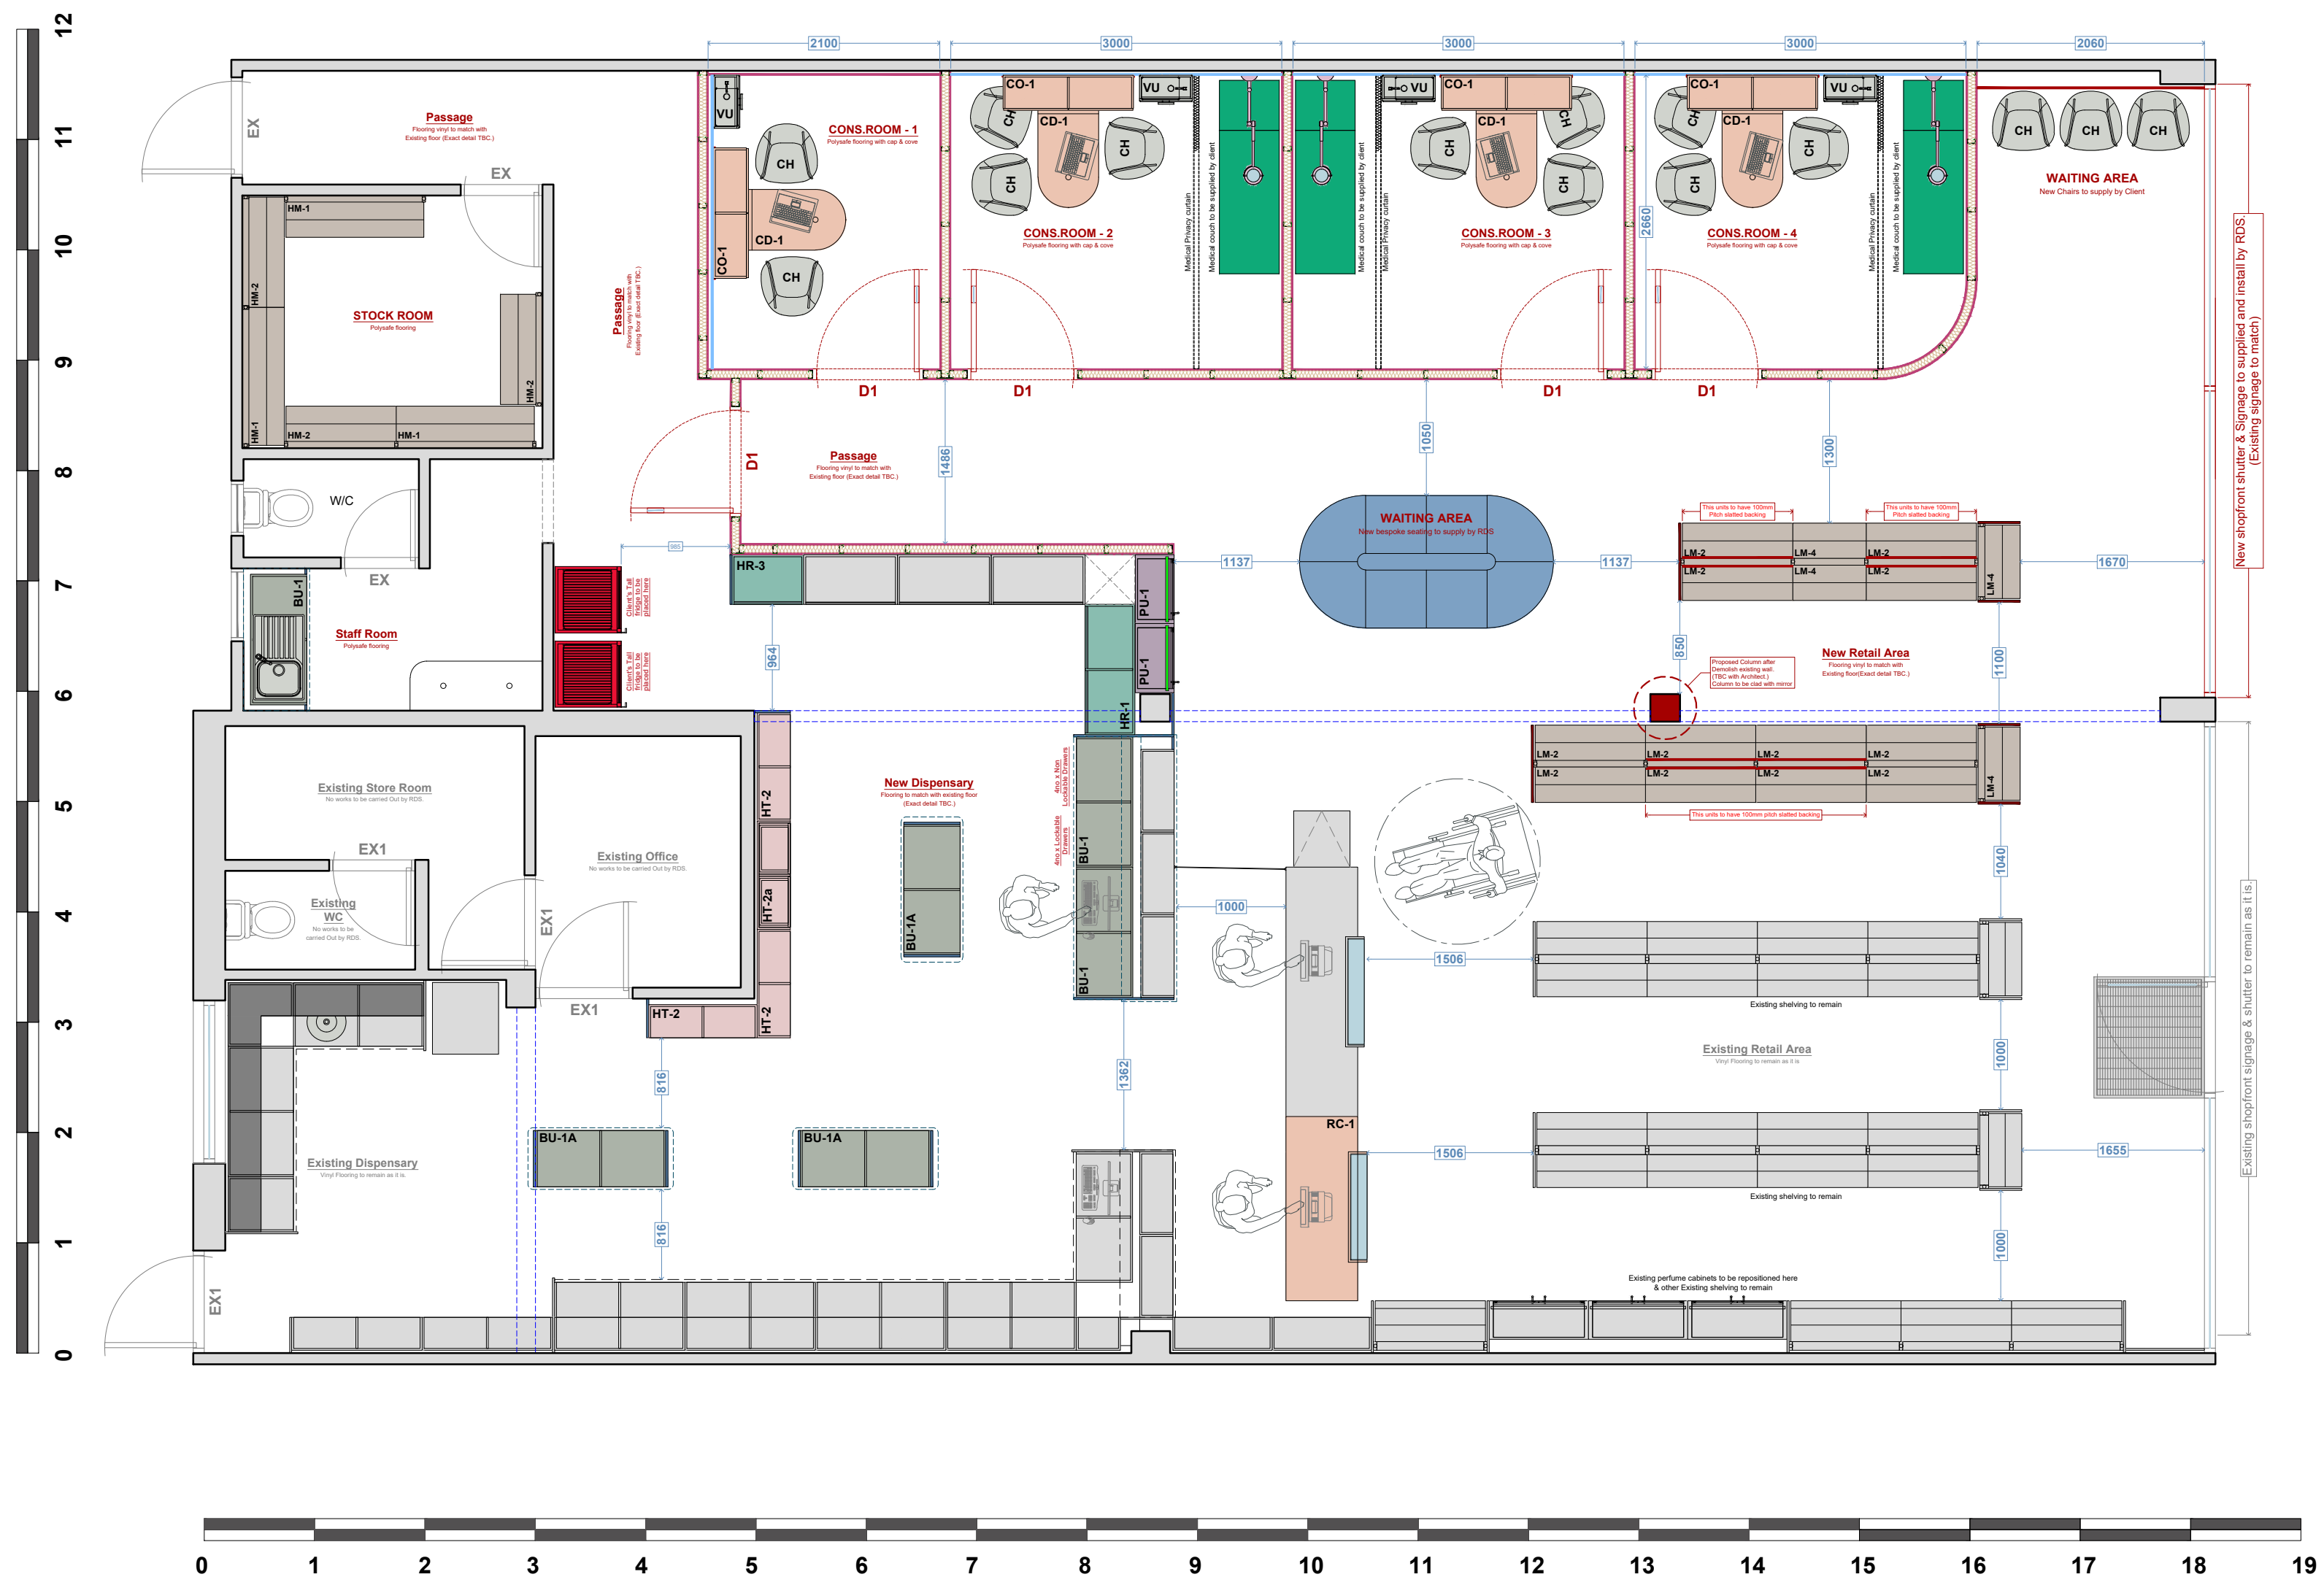

CODE	DESCRIPTION	QTY.
HM-1	1250(w) x 300(d) x 2410 HT metal shelving Unit with B + 7nos.adj.metal shelves.	03nos.
HM-2	1000(w) x 300(d) x 2410 HT metal shelving Unit with B + 7nos.adj.metal shelves.	03nos.
LM-2	1000(w) x 300(d) x 1210 HT metal shelving Unit with B + 4no.adj.Glass shelves.	12nos.
LM-4	665(w) x 300(d) x 1210 HT metal shelving Unit with B + 4no.adj.Glass shelves.	04nos.
RC-1	1670(w) x 650(d) x 950 HT Retail counter with Fast selling Display unit.	01no.

CODE	DESCRIPTION	Q'ty
PU-1	625(w) x 350(d) x 2400 HT G.SJ unit with B + 6nos.adj.10mm thick toughnered Glass shelves. Unit with inset LED light.	02nos.
CD-1	New consultation desk with folded worktop And storage cupboard underneath.	04nos.
CO-1	1182 (W) x 300(D) x 800 HT New Overhead Cupboard unit with overhanging doors.	04nos.
CH	All chairs to be supplied by client.	15nos.
VU	Vanity unit with hot & cold water supply.	04nos.
BU-1	1182(w) x 510(d) x 770 HT Base unit With 2 + 2no.adj.shelves	03nos.

CODE	DESCRIPTION	QTY.
BU-1A	1182(w) x 510(d) x 770 HT Base unit With 2 + 2no. adj. shelves. Unit access for both side.	03nos.
HR-1	1182(w) x 450(d) x 2400 HT Ready scripts Unit with 6 + 6no. adj. shelves.	01no.
HR-3	650(w) x 450(d) x 2400 HT Ready scripts Unit with 6no. adj. shelves.	01no.
HT-2	982(w) x 300(d) x 2400 HT Tablet unit with B + 9 + 9no x 18mm thick MDF adj. shelves.	03nos.
HT-2	982(w) x 300(d) x 2400 HT Tablet unit with B + 7 + 7no x 18mm thick MDF adj. shelves. Unit to have 1 + 1no. non lockable drawers.	01no.
D1	926 x 2400 W x 44mm thick New 30min FR New door with 1no x Long vision panel.	05nos.

CODE	DESCRIPTION	QTY.
EX	Existing doors to be painted in WHITE.	07nos.
WALLPART	New 100mm thick plasterboard partition to be fitted with sound insulation & fire rated. Wall to be skim finished and painted.	-
	20mm thick Acoustic Wood Wall Panels.	-
	18mm thick end panel - MDF	-
	18mm thick slat panel with 100 pitch - MDF	-
	12.5mm thick plasterboard	-

