
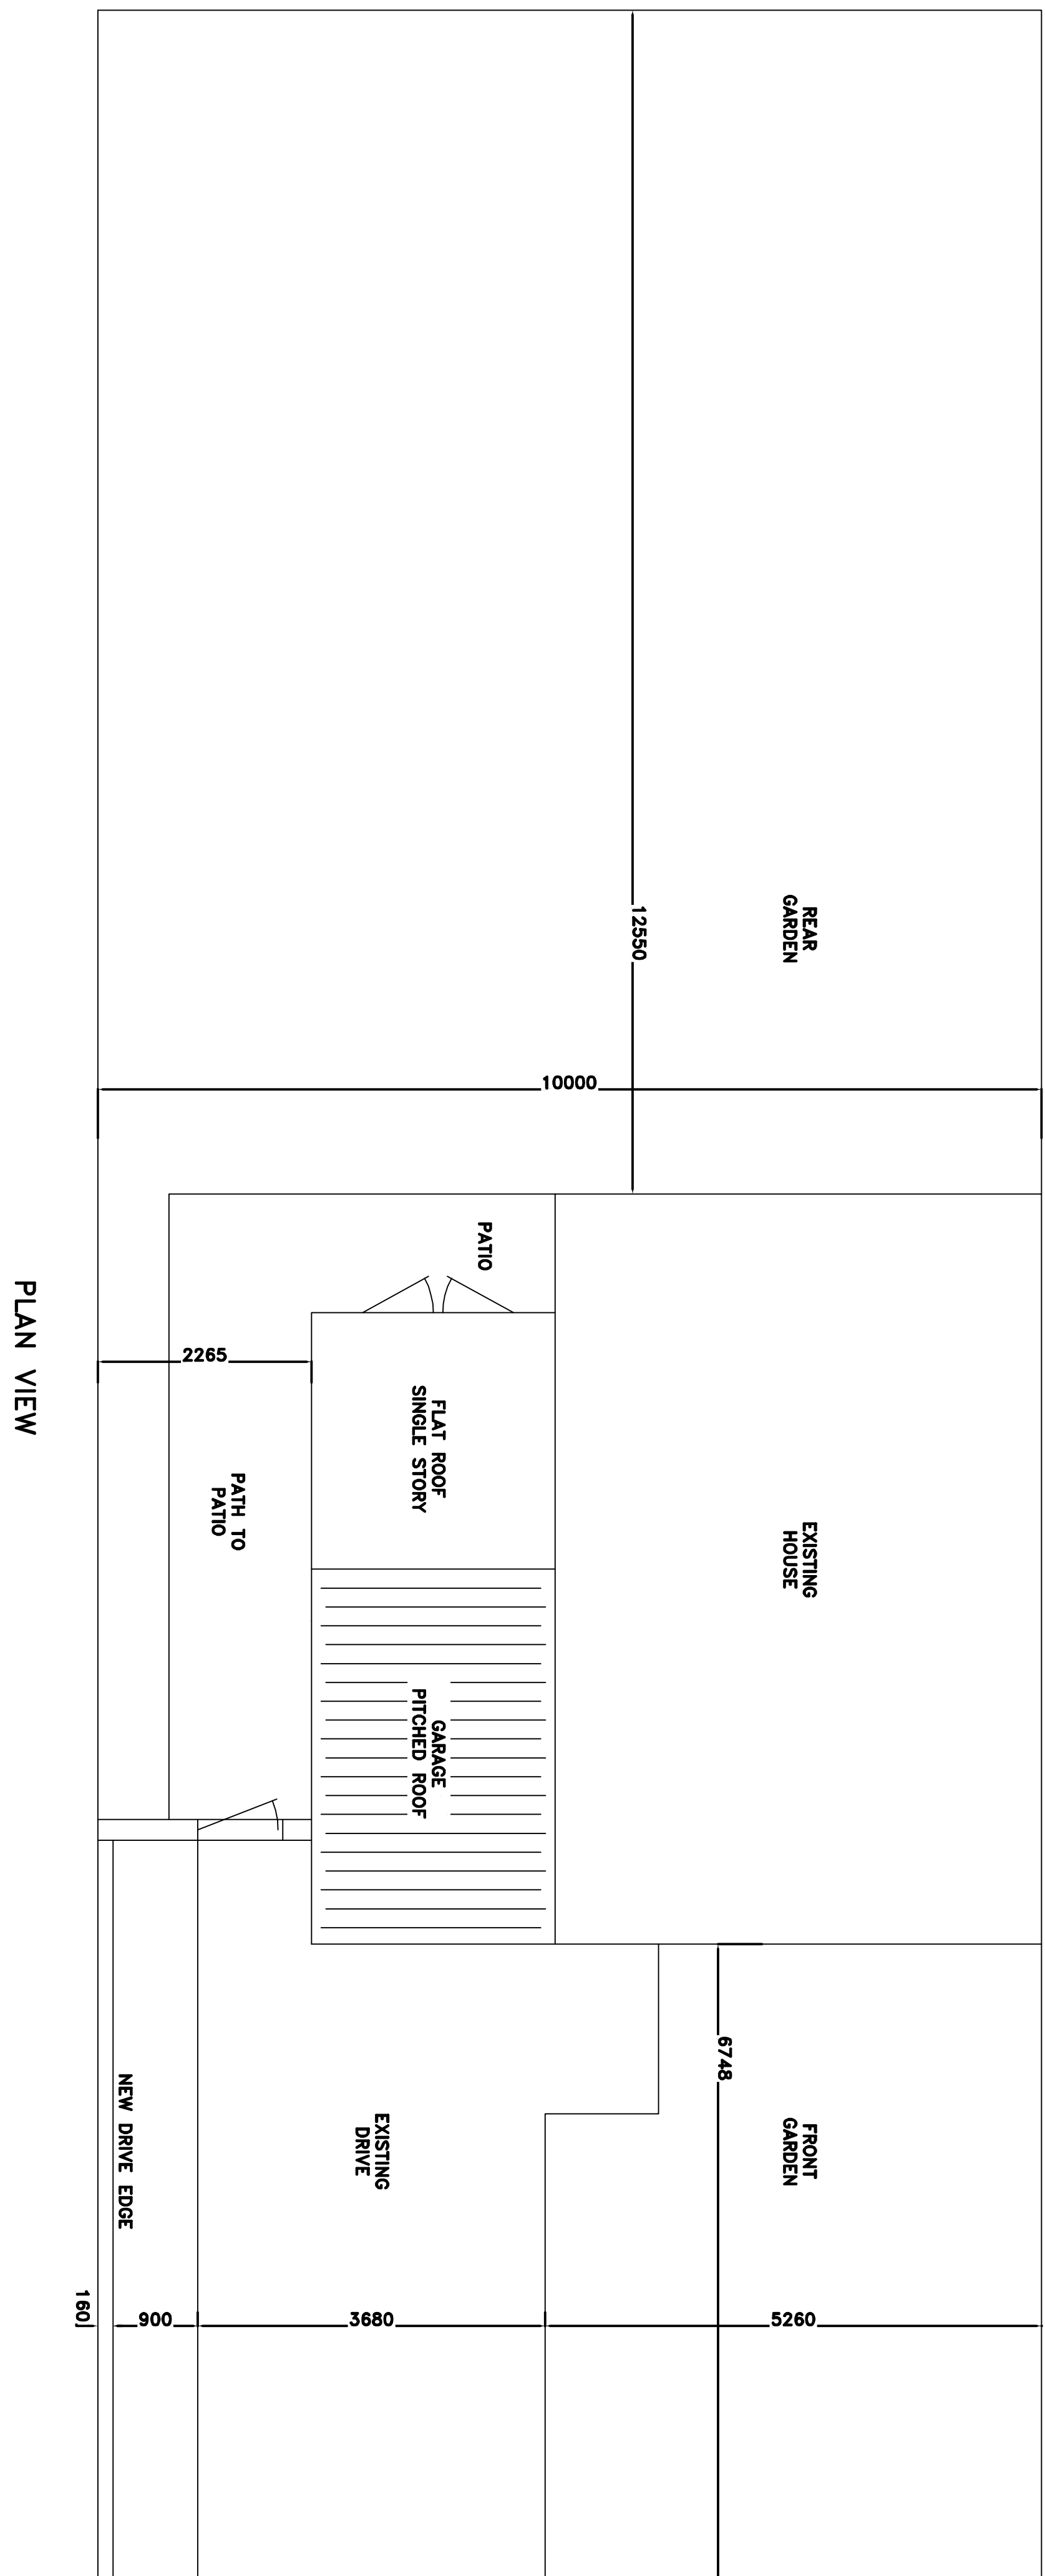
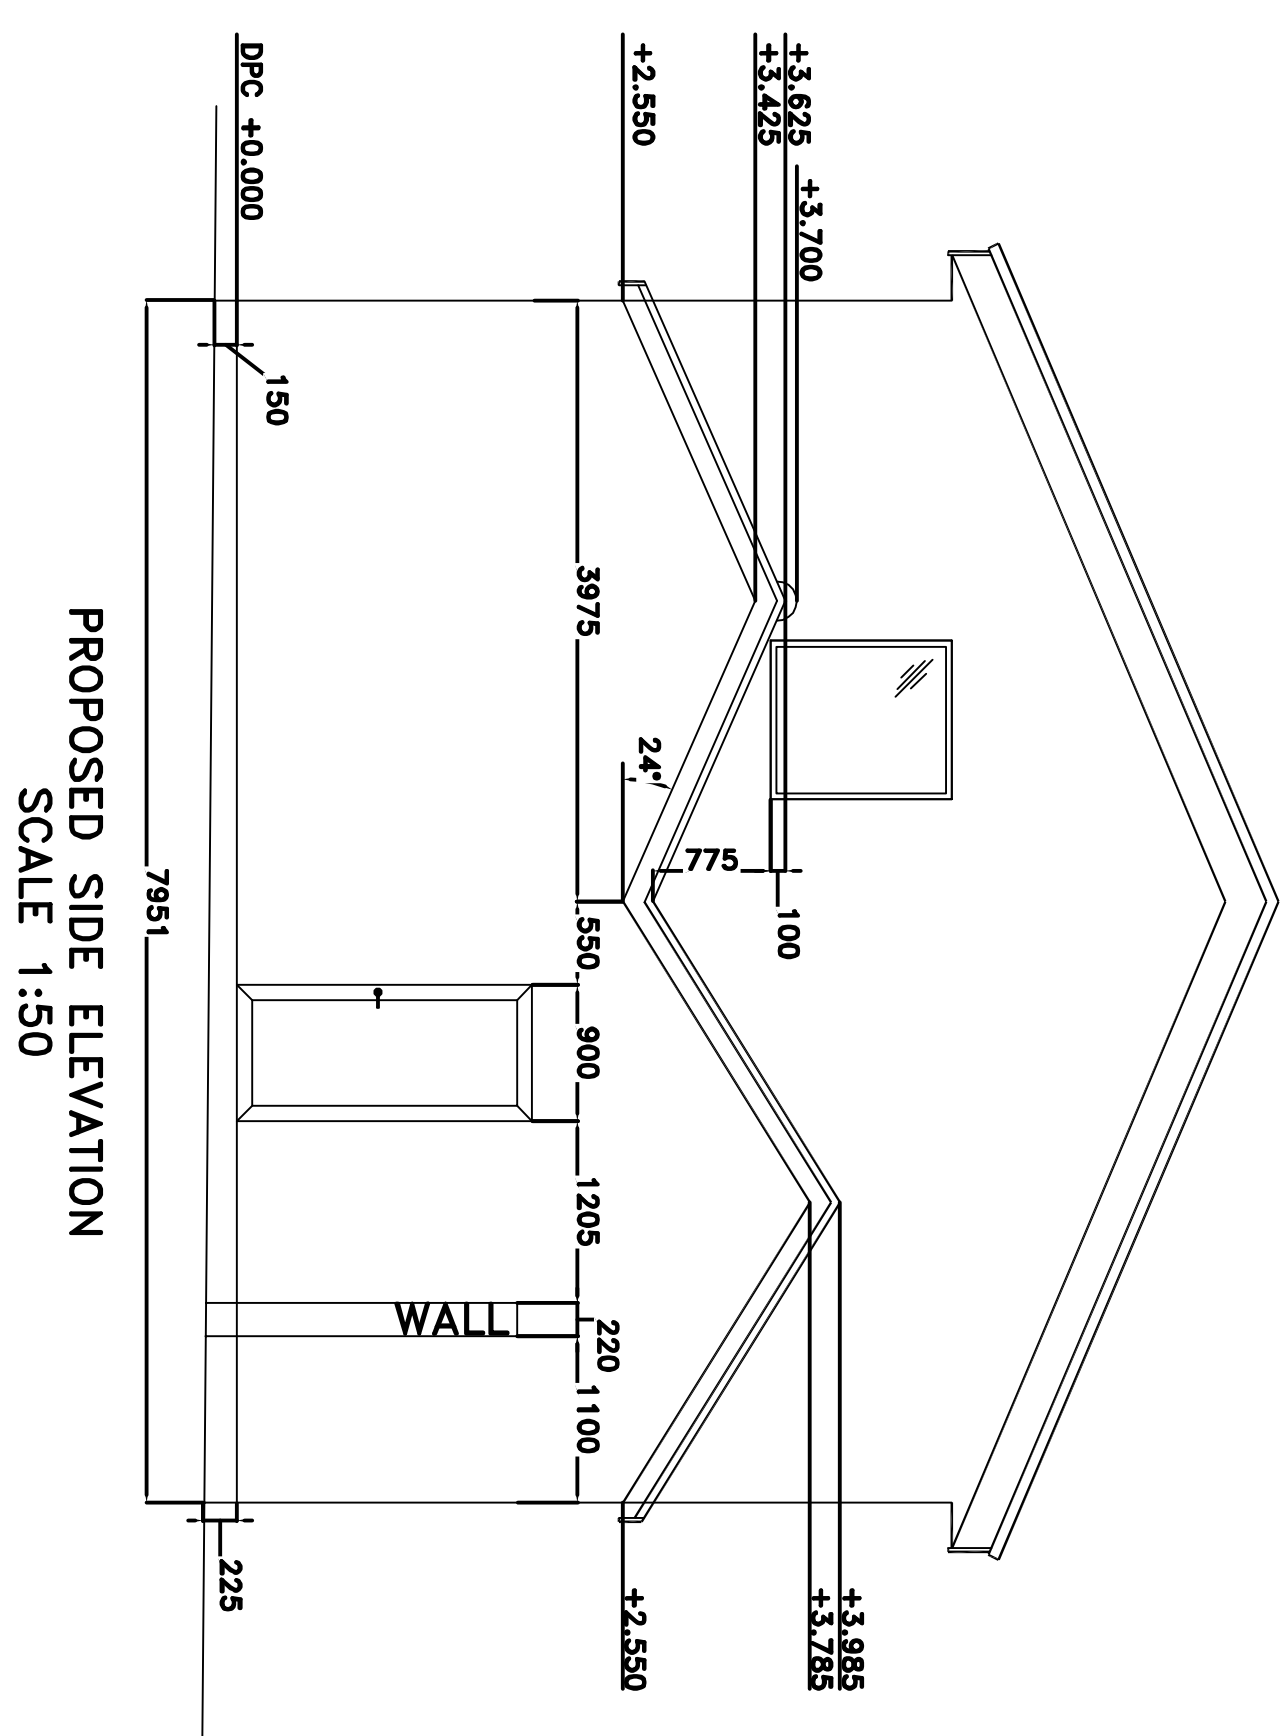
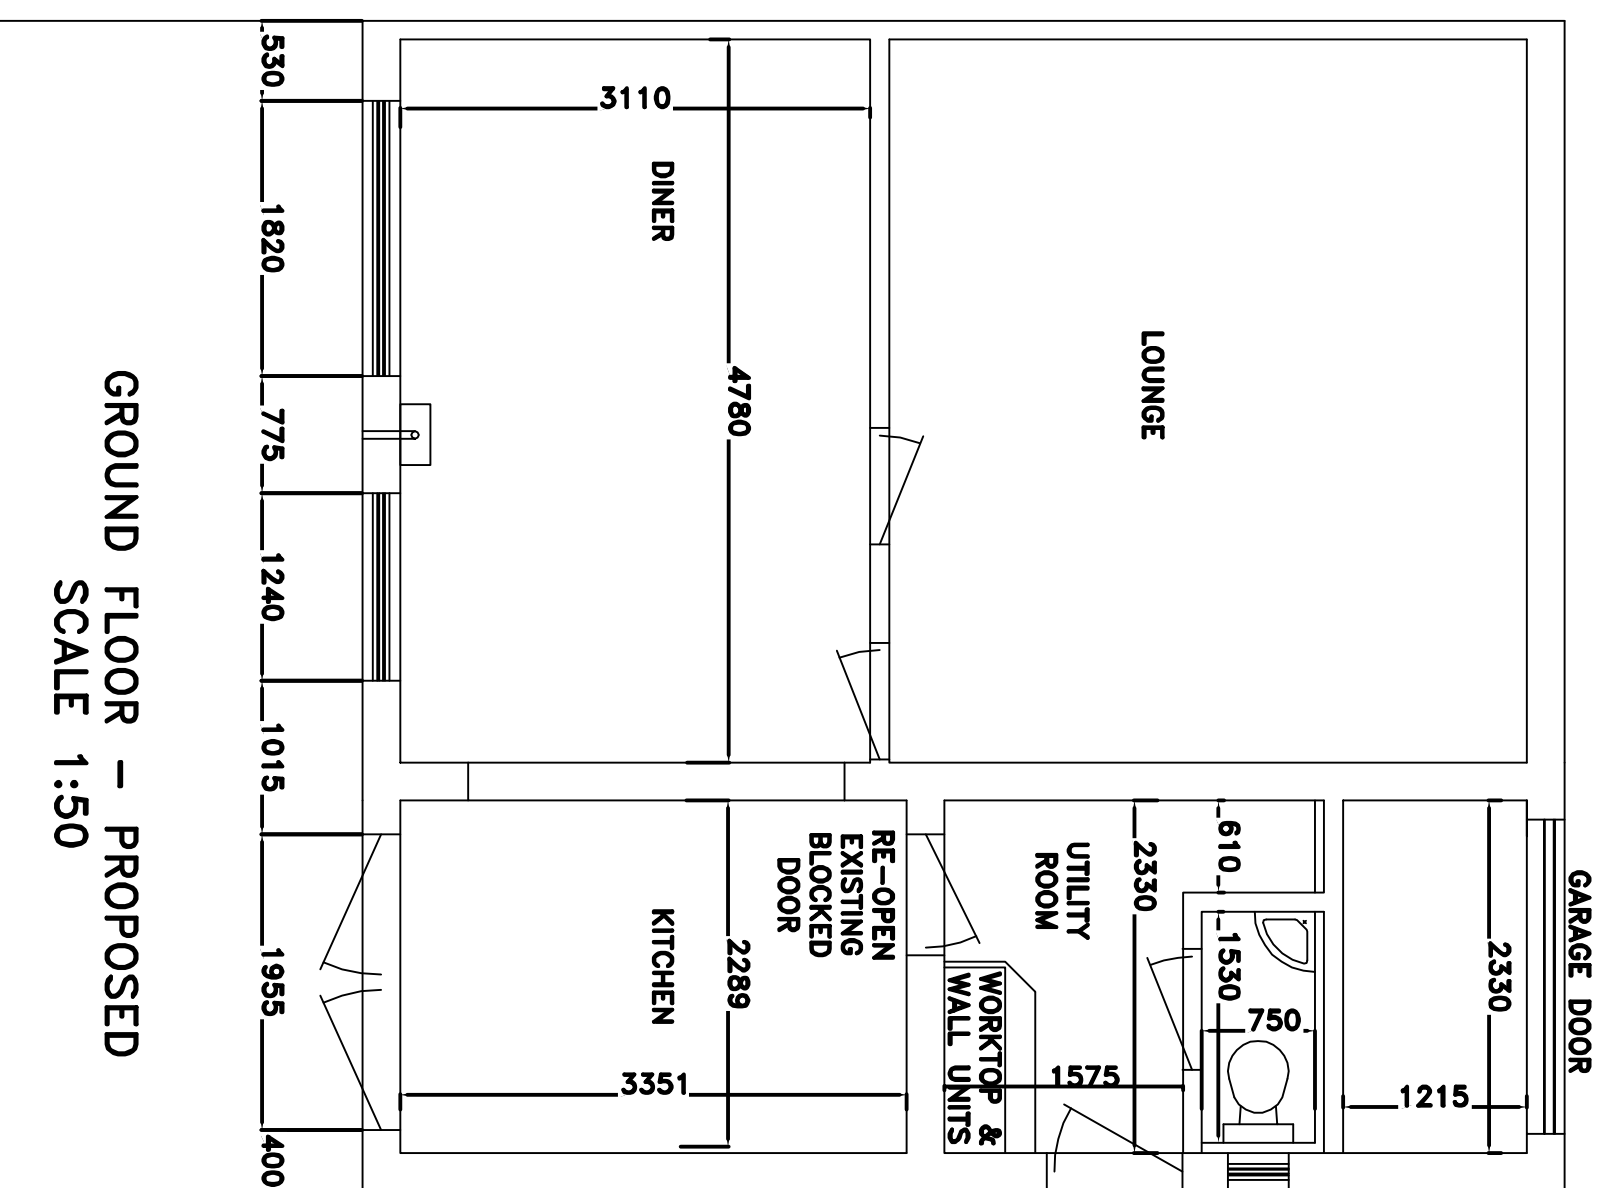
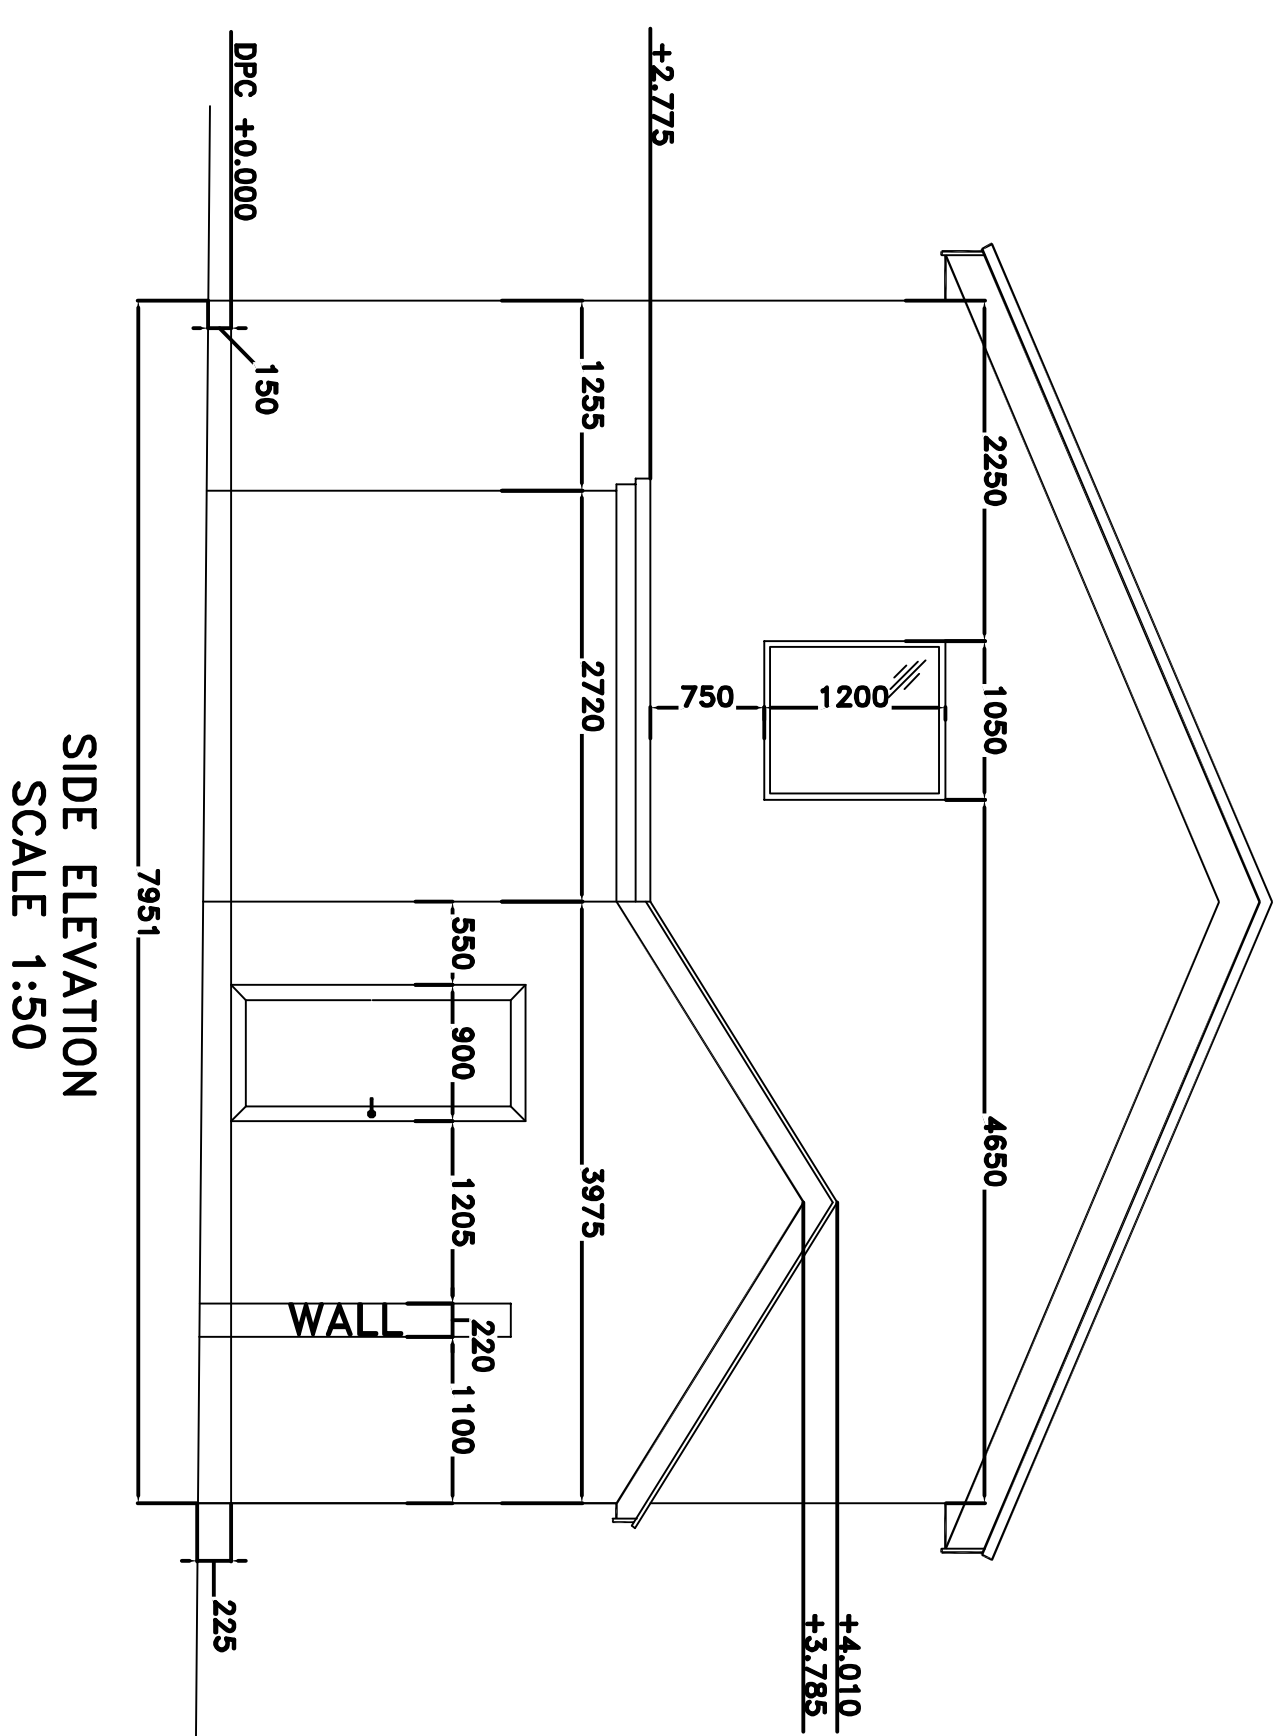


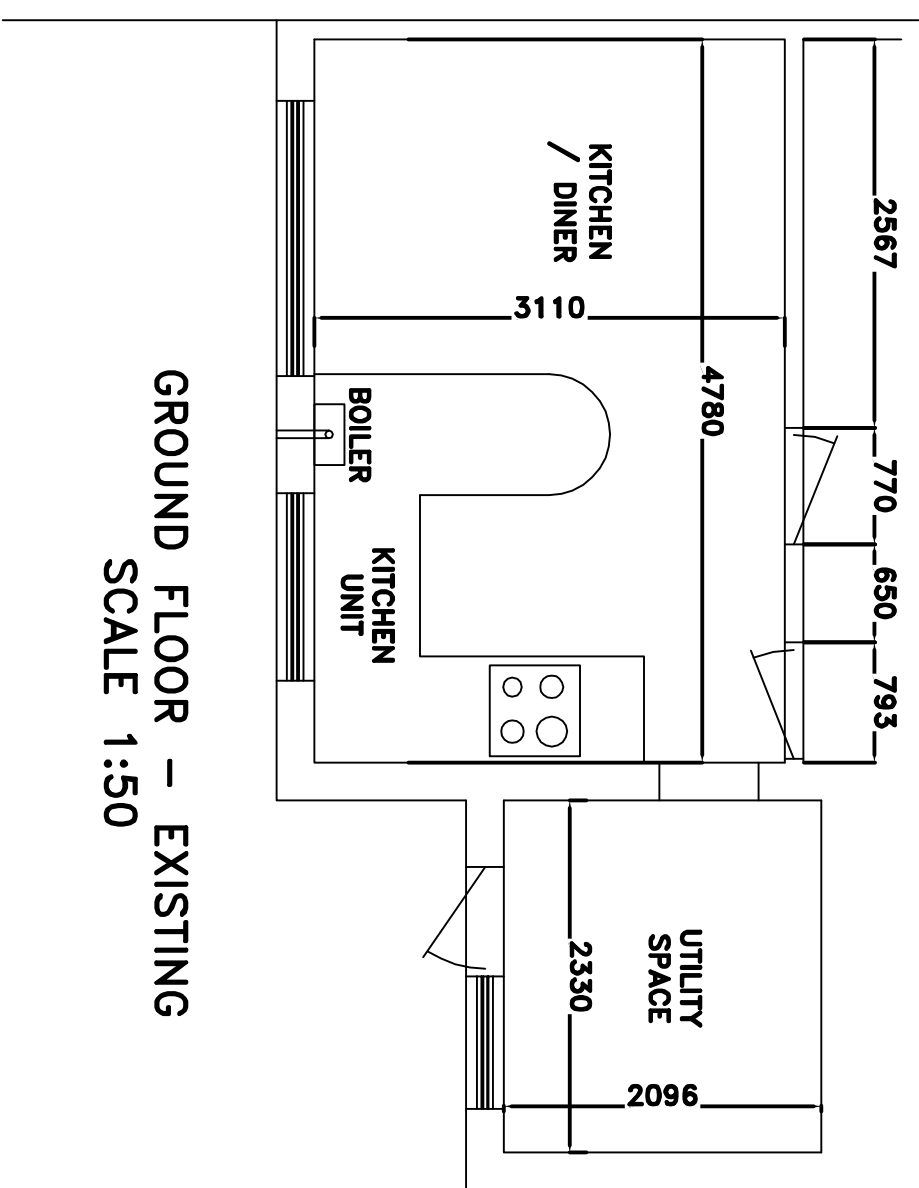

Rev	Revision	Date
C	NOTES UPDATED	04.08.15
B	UTILITY ROOM ADDED	30.07.15
A	FIRST ISSUE.	15.05.15

Client

Project

Drawn By:
A.J.M.
Checked By:
G.G.
Date:
15.05.16
Scale:
1:50 @ A0
Drawing No
AJ/M/GG/04-001
Rev
C