
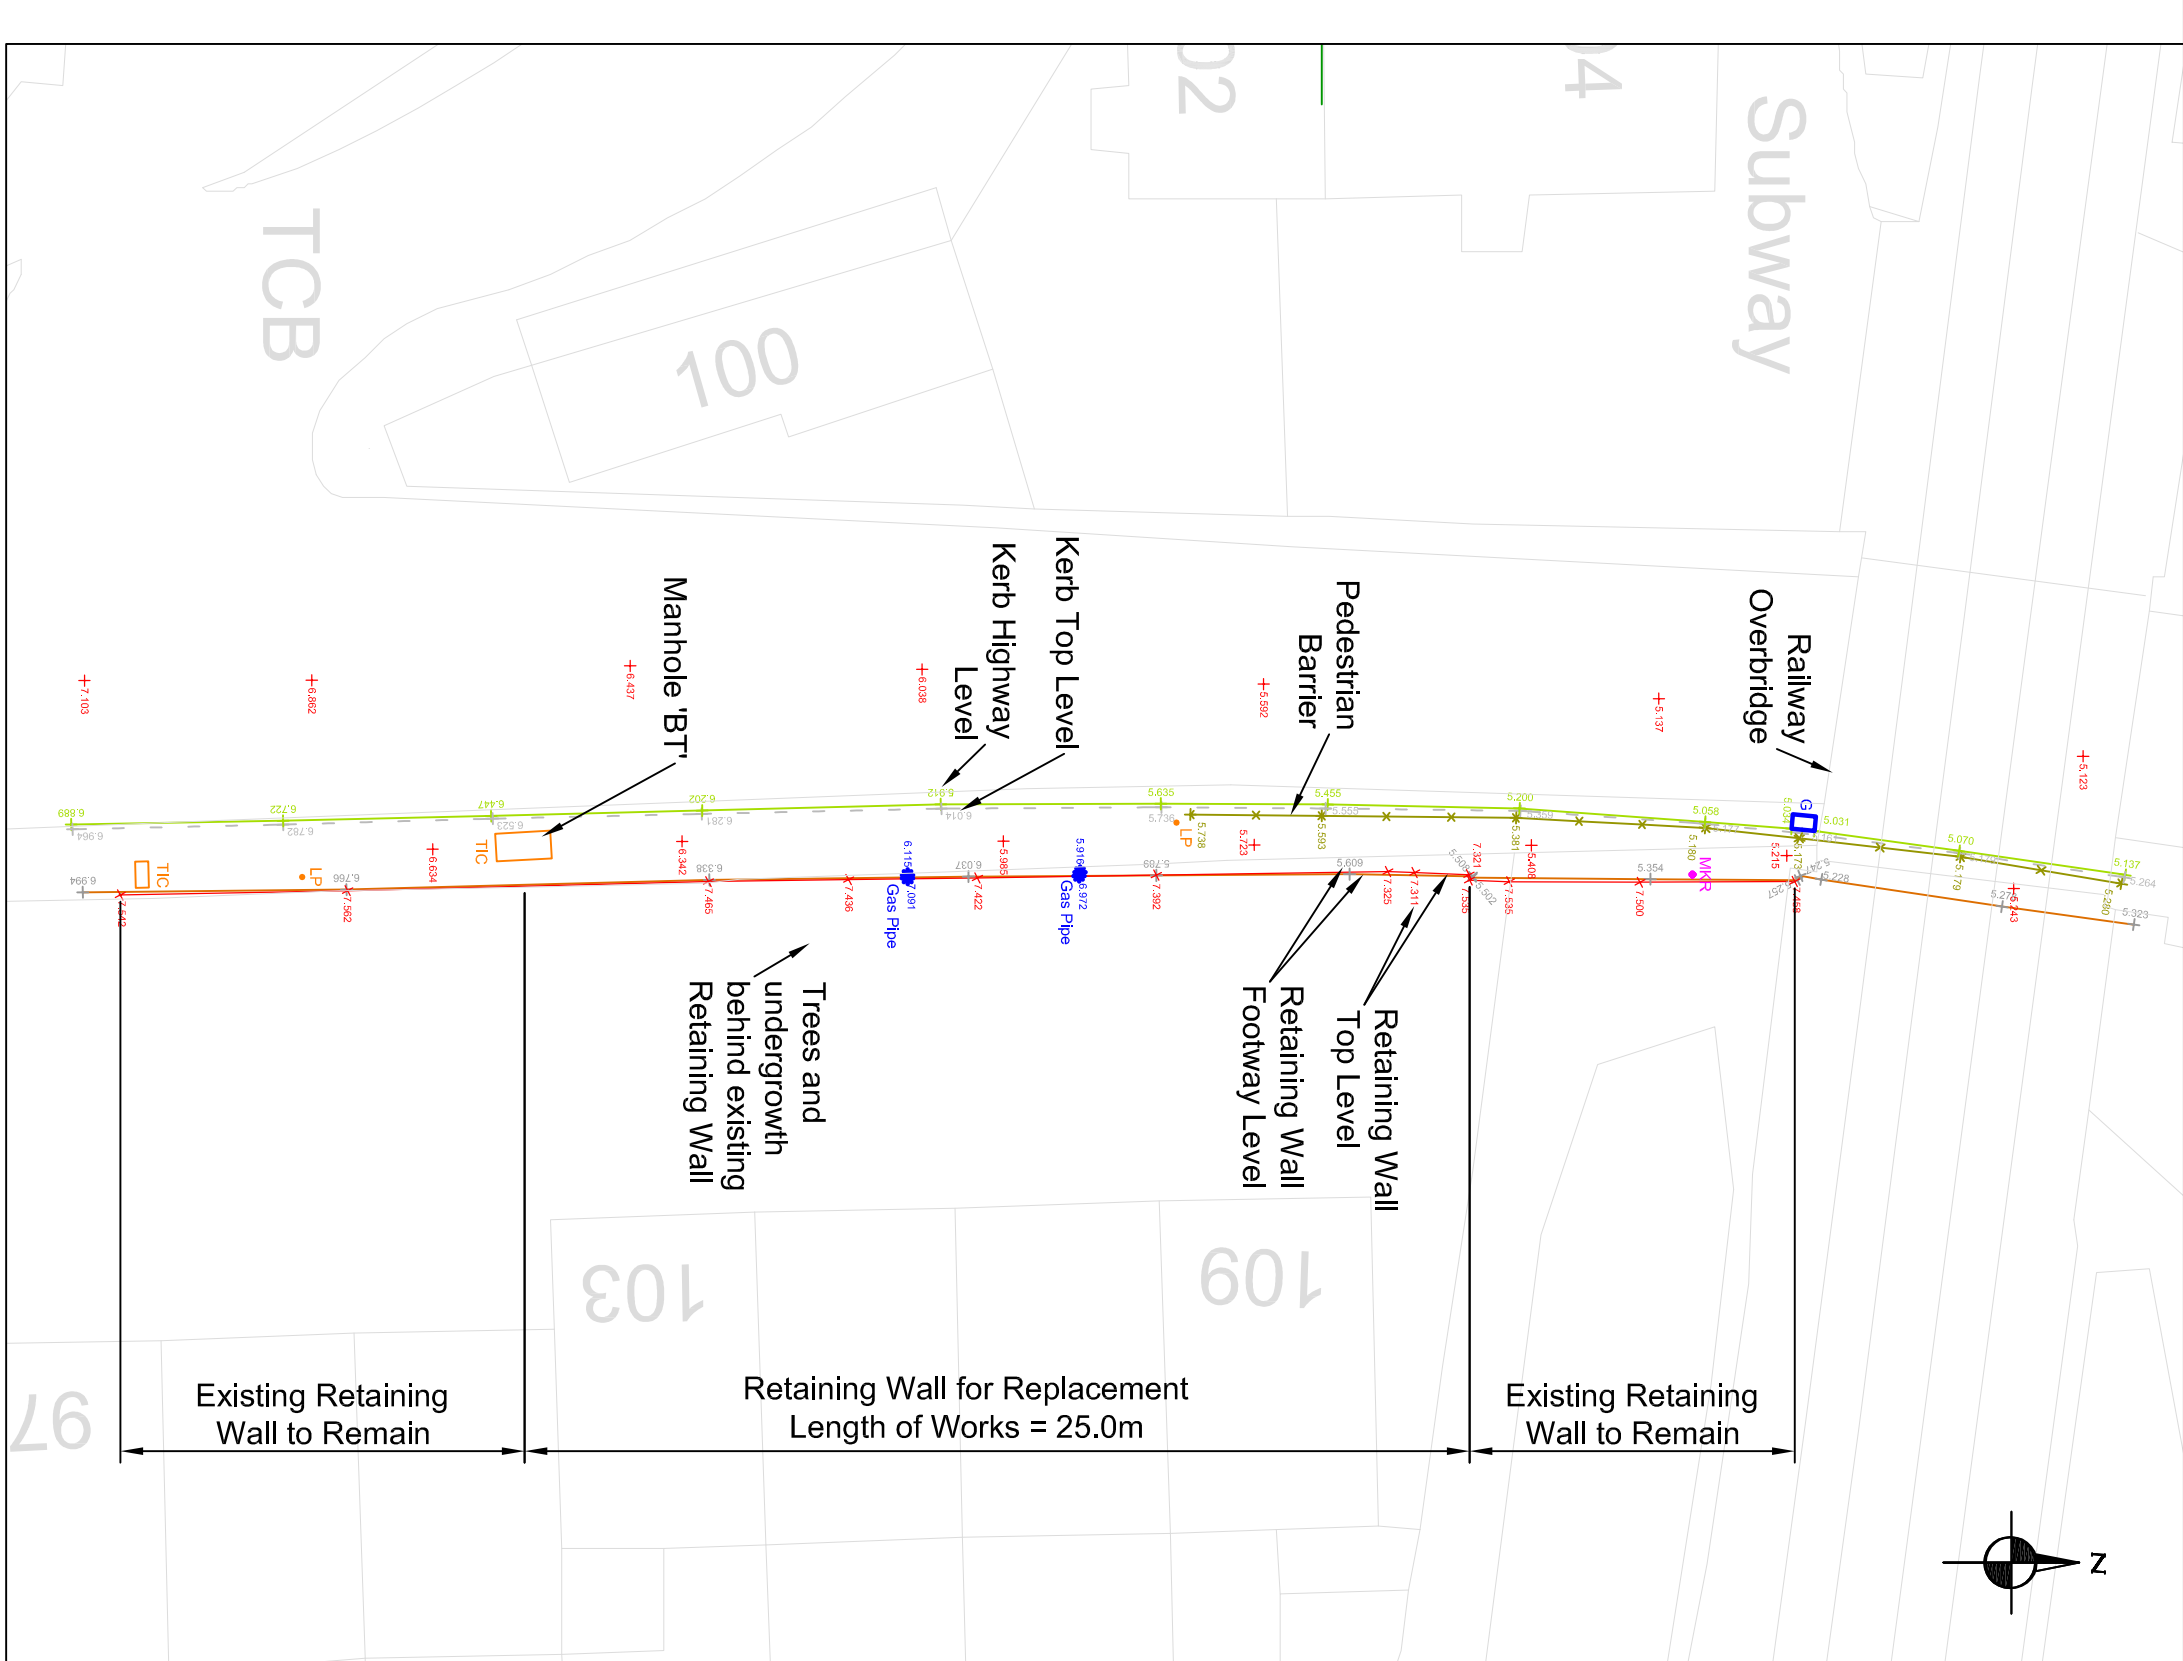
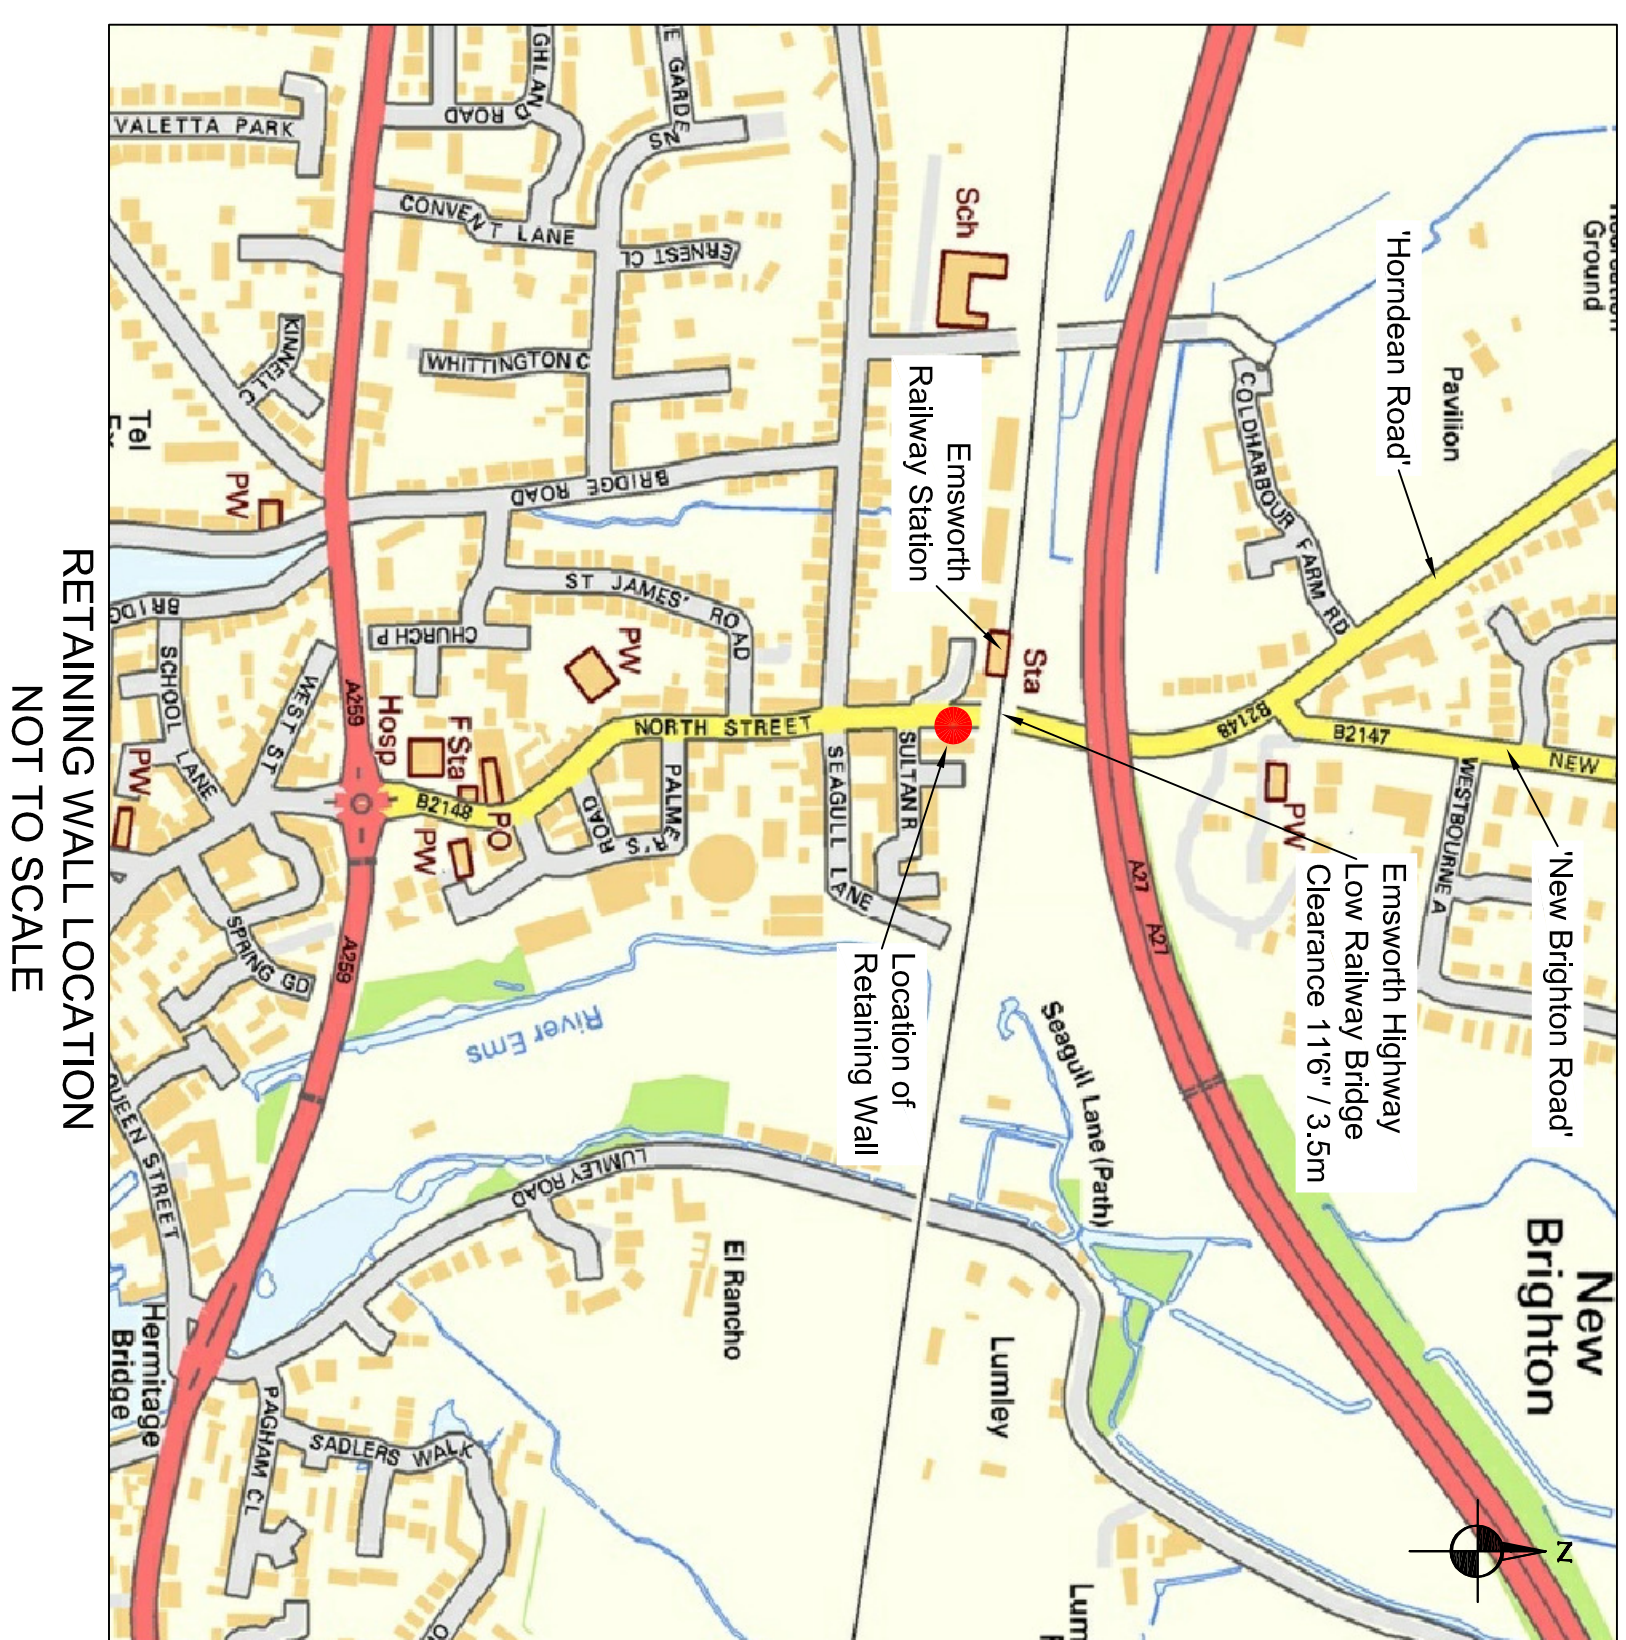
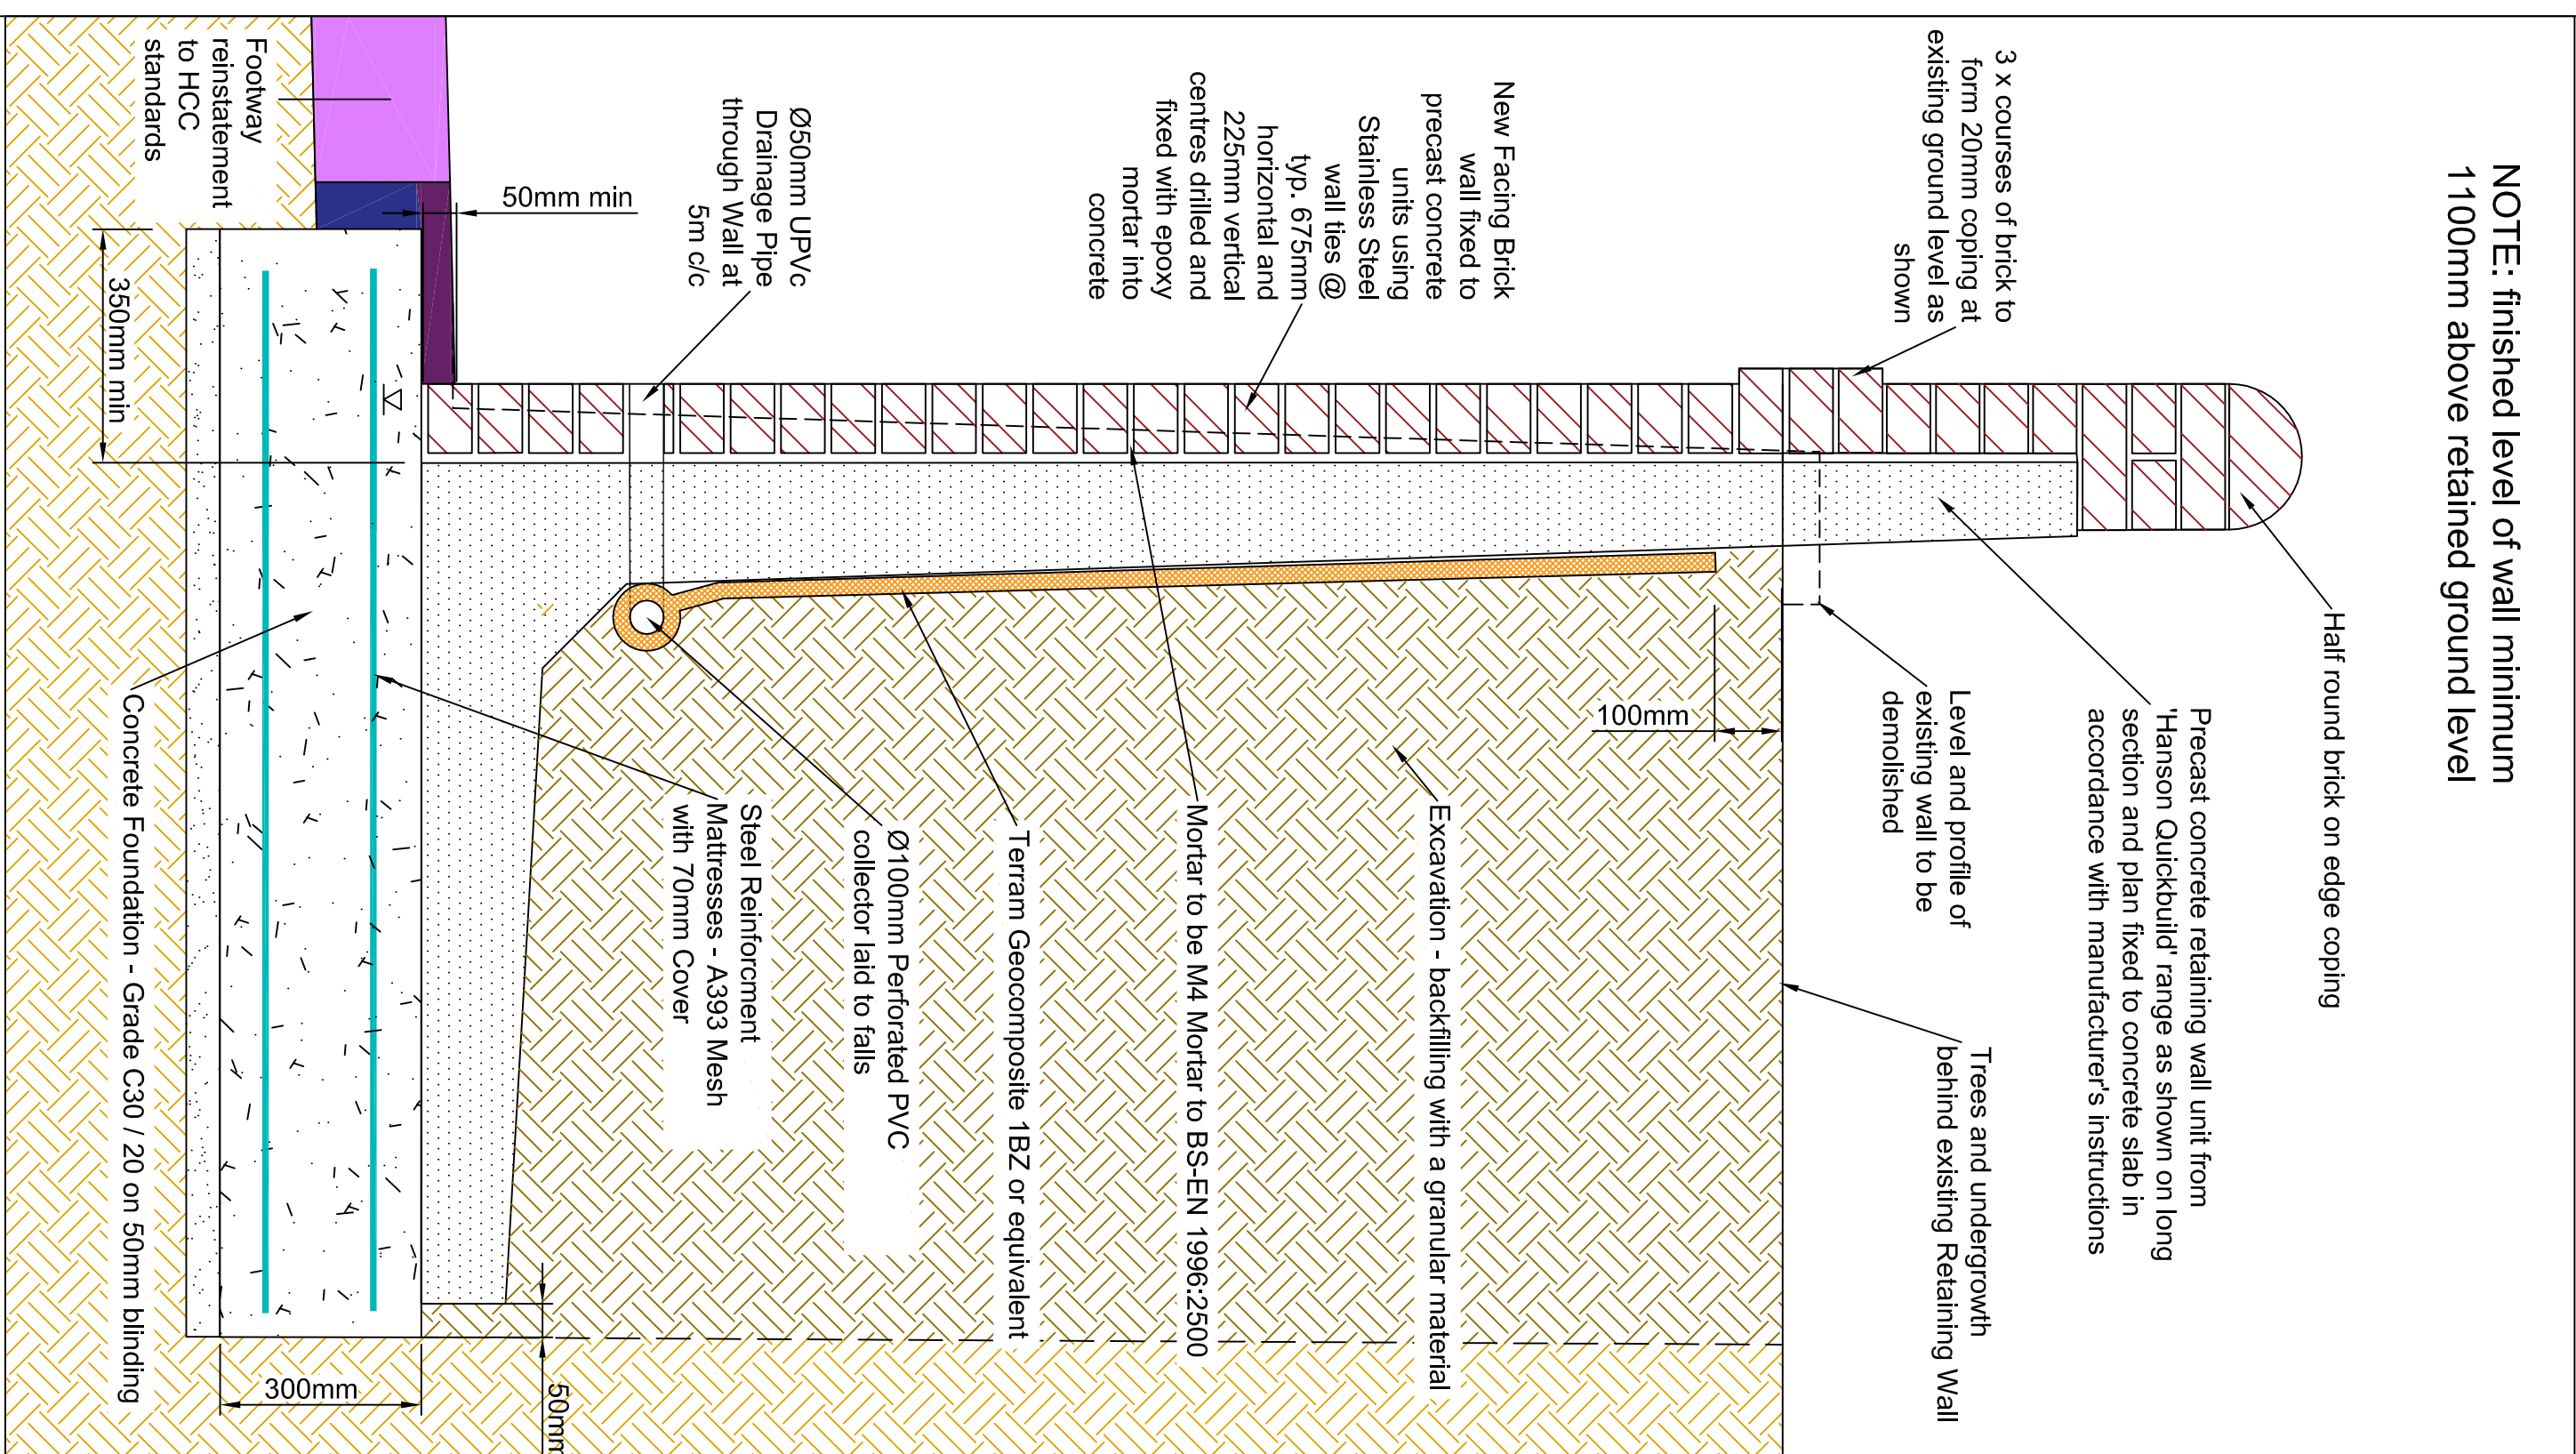
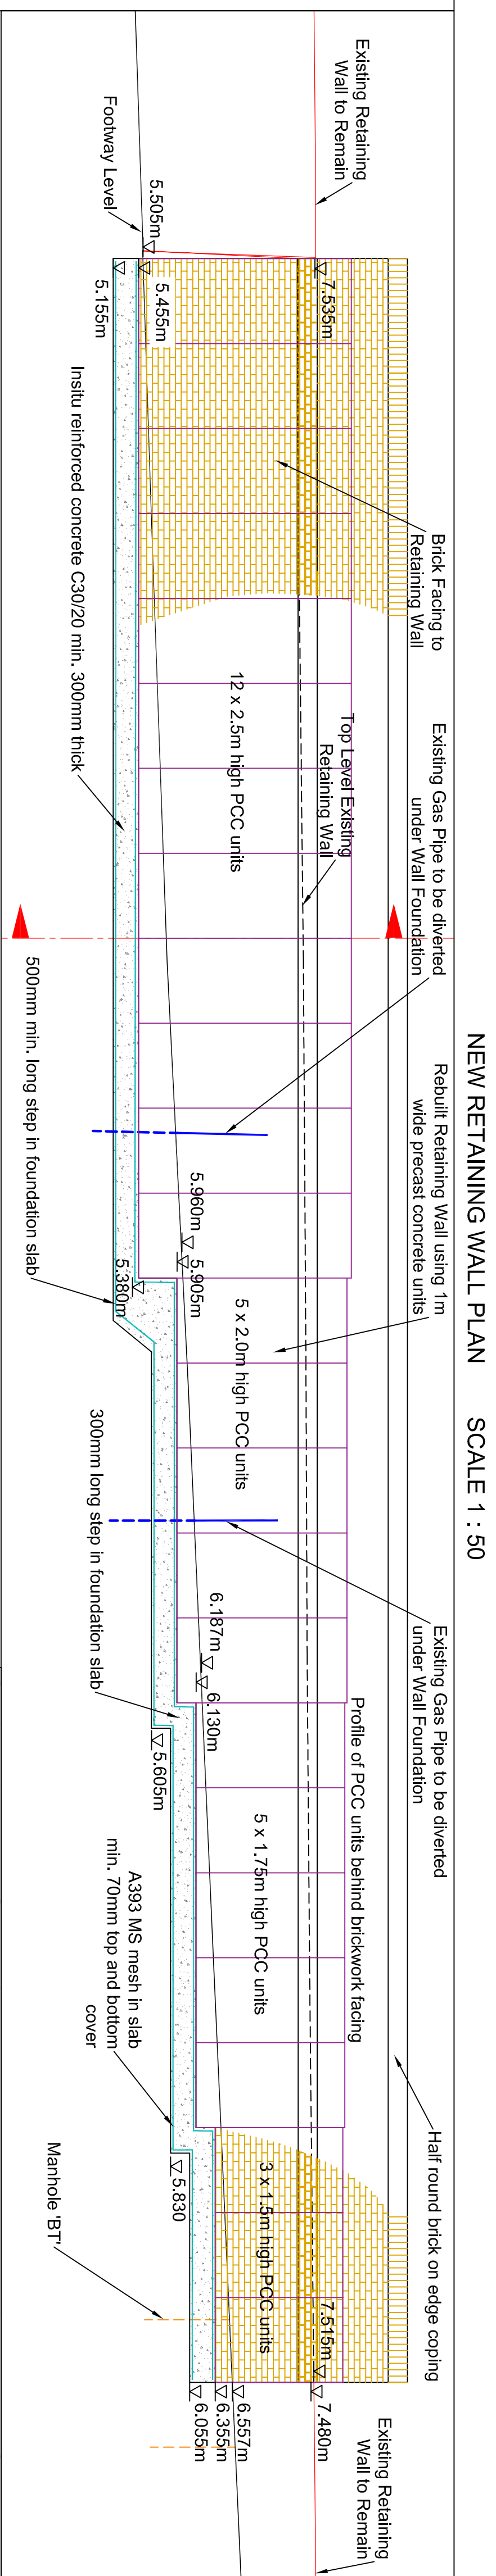


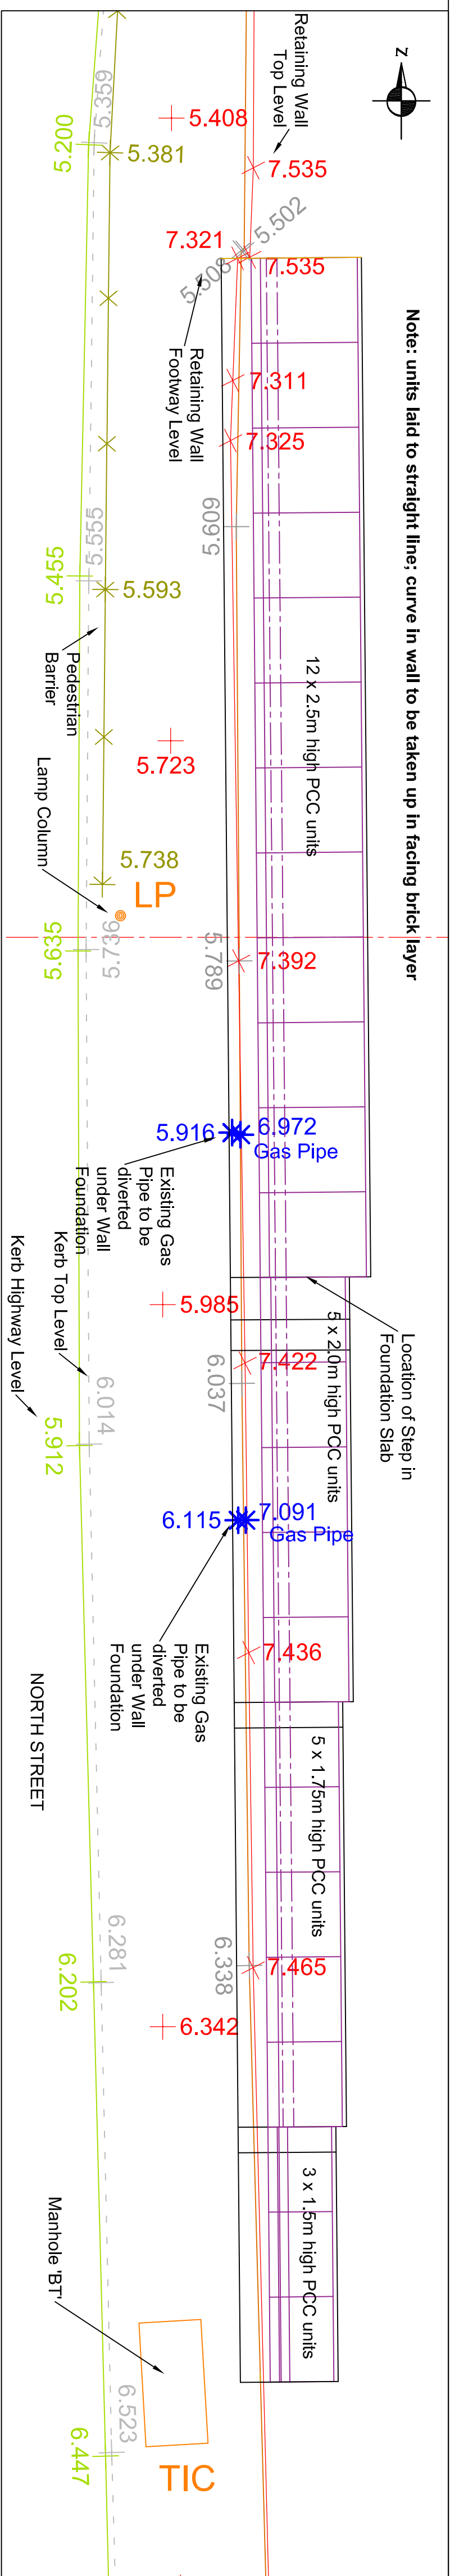

NOTES:-

- All dimensions in metres unless otherwise specified.
- All Levels are metres AODn.