


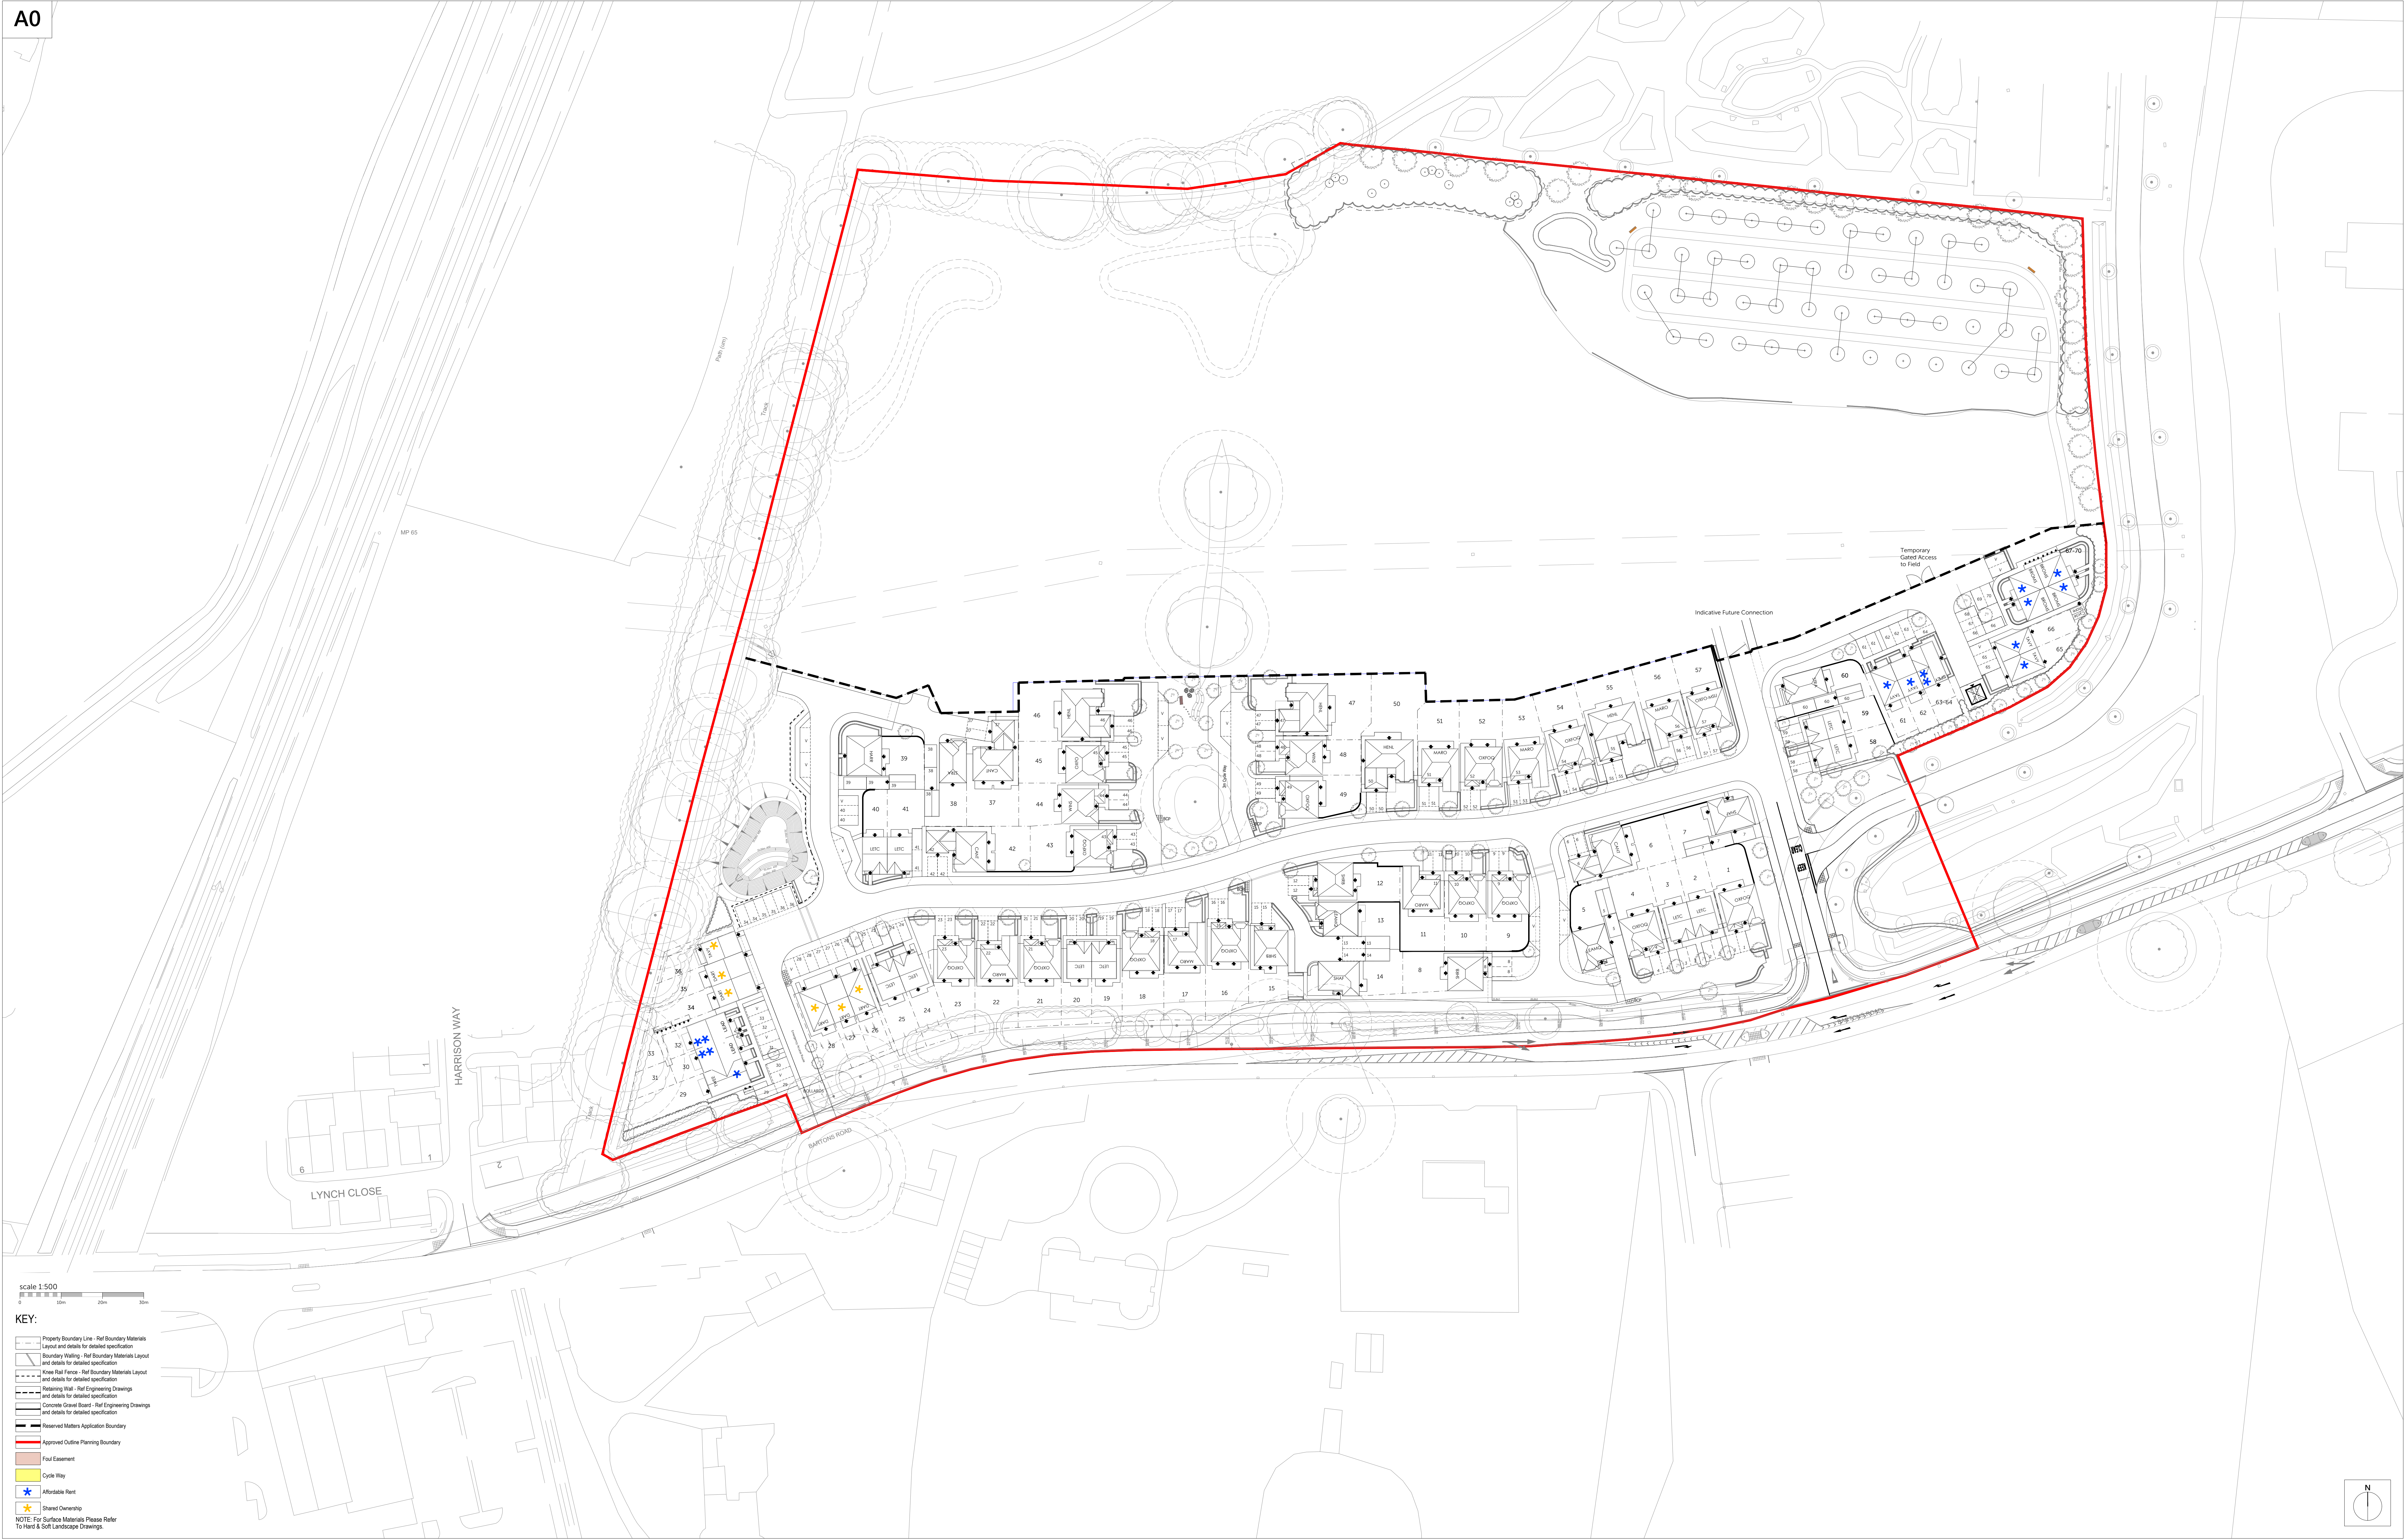

Romsey Portishead
T:01794 367703 F:01794 367276
T:01794 367703 F:01794 367276

www.thrivearchitects.co.uk

This drawing is the copyright of Thrive Architects Ltd © All rights reserved. Ordnance Survey Data © Crown. Copyright. All rights reserved. Licence No. 1000017359. Permission is granted to scale from this drawing for the purposes of Local Authority Planning Approval only. For all other purposes DO NOT scale from this drawing. Contractors and suppliers are to check all relevant dimensions and levels of the site and building before commencing any shop drawings or building work. Any discrepancies should be recorded to the Architect. Where applicable this drawing is to be read in conjunction with the Consultants' drawings.

Rev	Description	Date	Au	Ch	Rev	Description	Date	Au	Ch
A	Planning Issue	24.01.22	JF						
B	Option created based on SL01 Rev G	02.02.22	JF						
	Planning Issue. Affordable parcels updated.								
	Issued to client.	03.02.22	JF						
	Planning Issue. Affordable parcels updated.								
	Issued to client.	04.02.22	JF						
C	Planning Issue. Affordable parcels updated.								
	Issued to client.	07.02.22	JF						
	Landscaping updated. Planning Issue.								

Project Camps Field, Barton Road, Southleigh
Drawing Coloured Site Layout

Client	Redrow Southern Counties	Date	24.01.22
Job no.	REDR200818	Rev.	C
Dwg no.	CSL02	Scale	1:500 at A0
Author	MK/CP/JF	Checked	
Status	PLANNING	Office	Romsey
Client ref.			

