

© Mayer Brown United Copyright. The drawings, information and data recorded in this document ("this information") is the property of Mayer Brown. This document may not be used, copied or reproduced in whole or part for any purpose other than which it was intended for. Mayer Brown, its employees, agents, consultants, advisors and other personnel shall not be held responsible for any third party who may use or rely upon this document or the information.

A1 ORIGINAL

Notes:

1. Sewer arrangements subject to SSE approval under S104 of the Water Industry Act.
2. Highway drainage subject to Hampshire County Council approval under S38 of the Highways Act.
3. Works shall be undertaken in accordance with Sewers for Adoption 7th Edition & Specification For Highway Works as appropriate.
5. All drainage runs shall be laid from the downstream outfall or connection and proceed in an upstream direction.
6. Refer to Drawing No. GTWVILLE_P38/GA/03 for Pond B setting out coordinates.
7. For full details of the drainage structures, refer to Mayer Brown / HCC Standard Construction Details provided with the drawings package.




Berewood
HAMPSHIRE

FOR CONSTRUCTION

A	Pond outfall and pipework revised	RHA	08/09/2020
rev.	amendment	checked	date

m**3**
mayer brown
Mayer Brown Limited, Lion House
Oriental Road, Basingstoke, Hampshire RG24 8AG
Telephone: 01256 337200 Fax: 01256 337443 337437
web: gifford@mayerbrown.co.uk www.mayerbrown.co.uk


client			
project	BEREWOOD, WATERLOOVILLE PHASE 3B INFRASTRUCTURE		
scale	1:200 & 1:100	drawn by	NT
date	AUGUST 2020	cdt file	DR_01_02.dwg
title	SUDS POND B CROSS SECTION DETAILS		
drawing number	GTWVILLE3B/DR/02	rev.	A

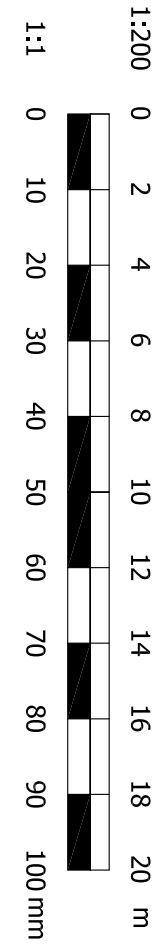

B

A

A

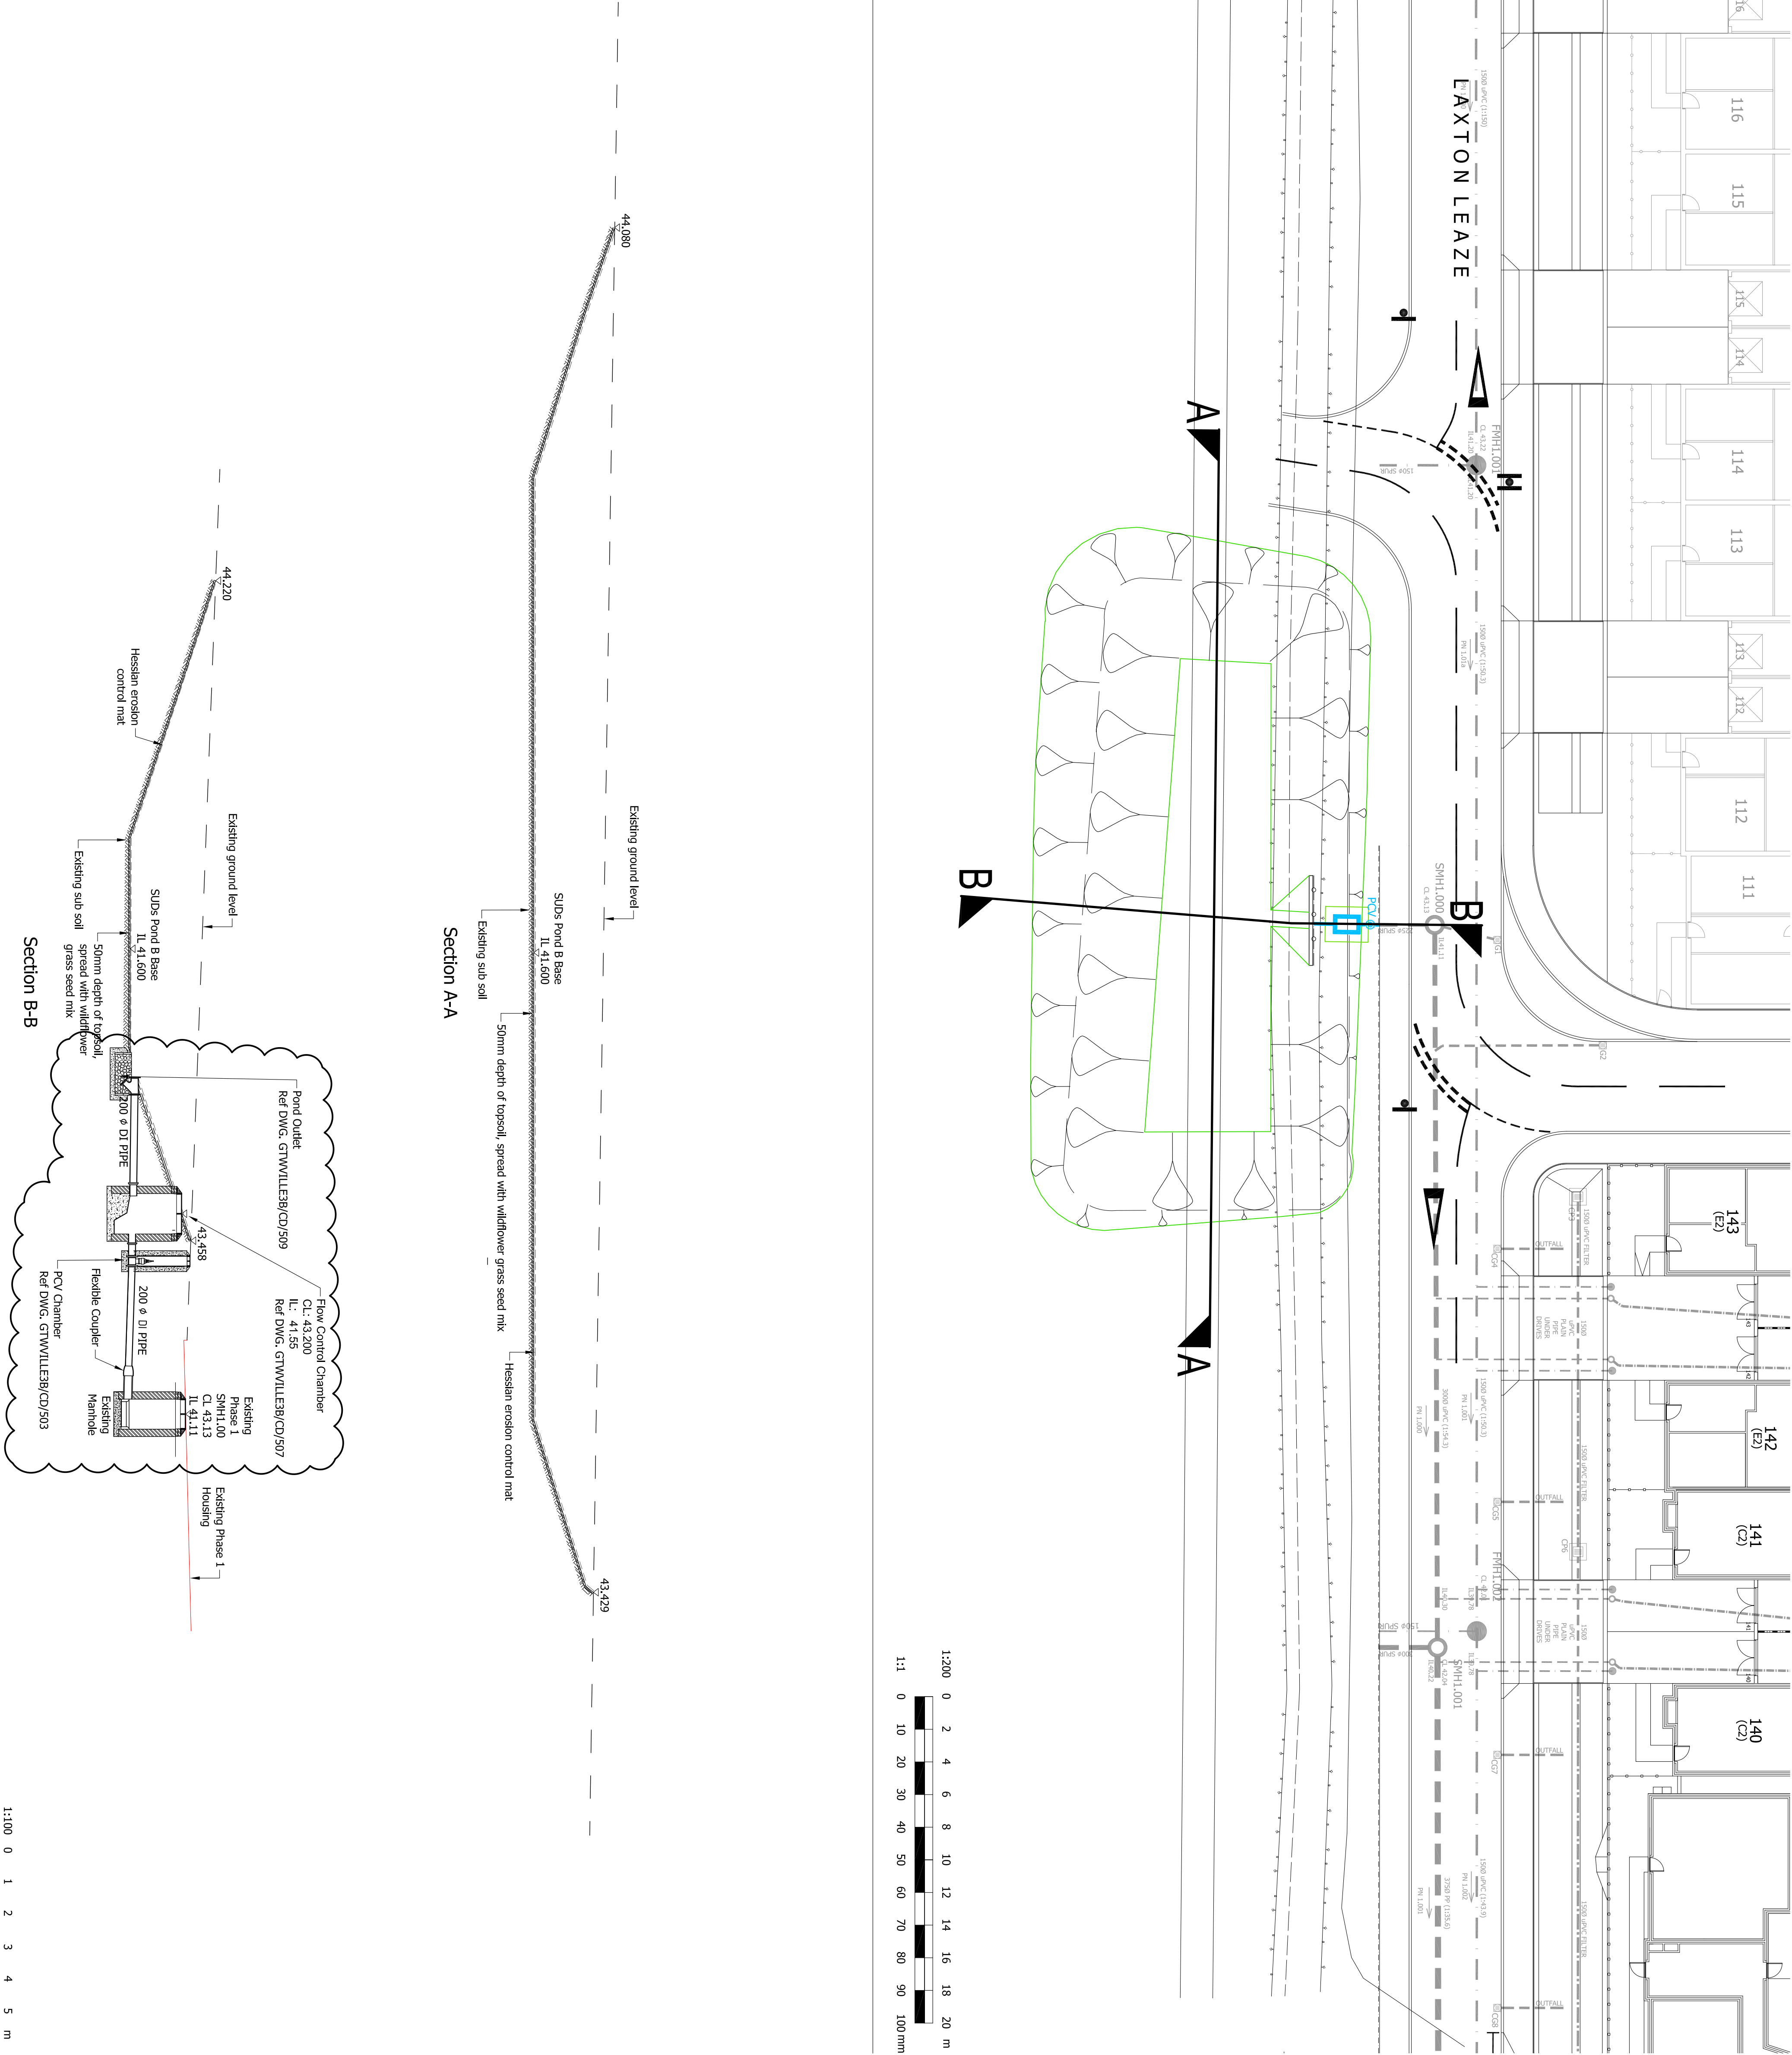

Section A-A

Section B-B