

KEY:


Adoptable Carriageway

Adoptable Footway

Adoptable Verge

Indicative Future Connection

Temporary Gated Access to Footway

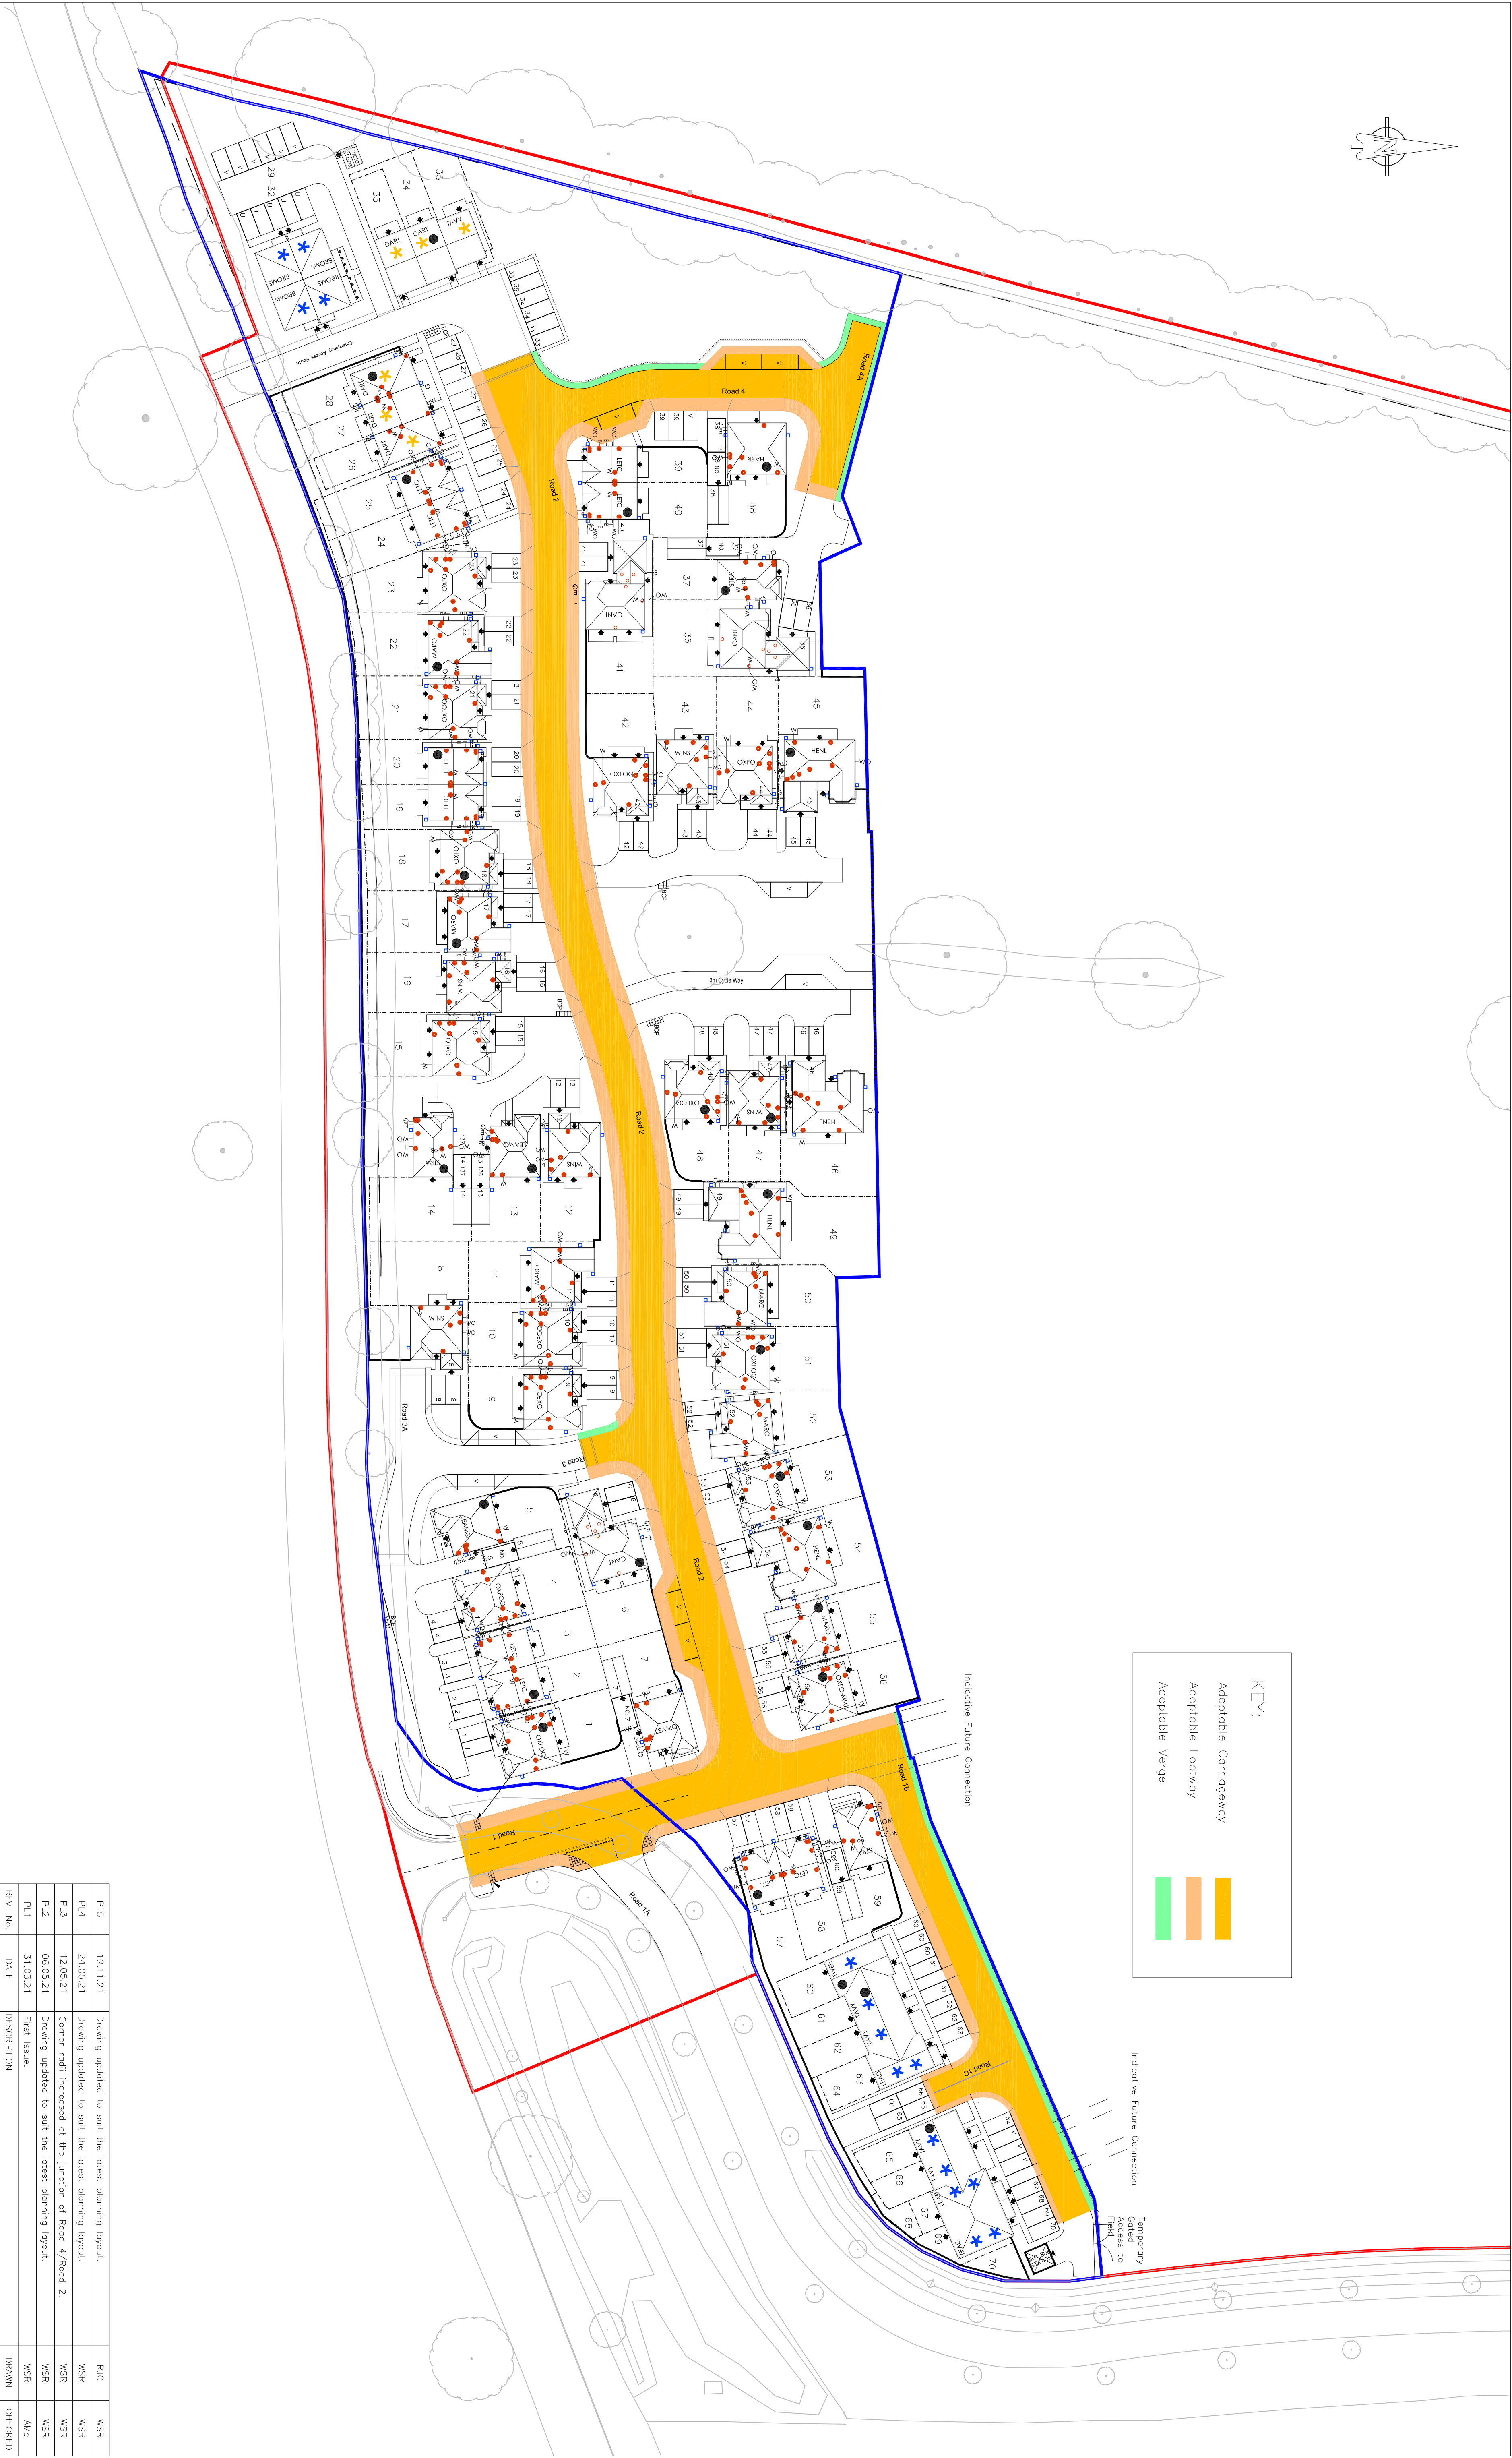

PL5	12.11.21	Drawing updated to suit the latest planning layout.	RJC	WSR
PL4	24.05.21	Drawing updated to suit the latest planning layout.	WSR	WSR
PL3	12.05.21	Corner radii increased at the junction of Road 4/Road 2.	WSR	WSR
PL2	06.05.21	Drawing updated to suit the latest planning layout.	WSR	WSR
PL1	31.03.21	First Issue.	AMC	AMC
REV. No.	DATE	DESCRIPTION	DRAWN	CHECKED

Client

MJA CONSULTING
CIVIL & STRUCTURAL ENGINEERS

Project: Bortons Road,
Hovant

Address: Ipsium Court, 24 The Quadrant,
Abington Science Park, Abington
Abingdon, Oxfordshire OX14 3EJ
Tel: 01235 537373
Email: mja@mjaconsulting.co.uk

Title	Scale	Status	Drawn	Project Engineer	MJA Project No:	Date	Project Number	Rev:
Highway Adoptions Plan	1:500 @ A1	PRELIMINARY	WSR	AMC	6383	02/2021	6383-MJA-SW-XX-DR-C-860	PL5