

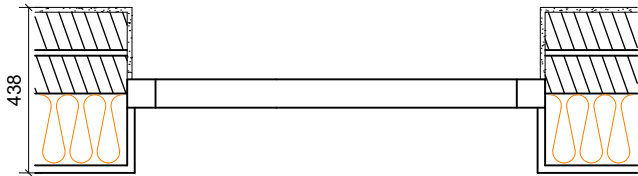


scale 1:20

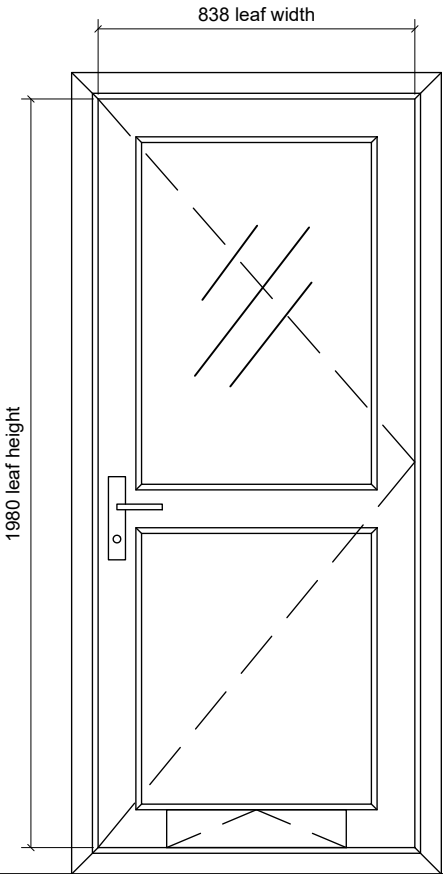

Notes

All fire door ironmongery shall be to comply with BS EN 1158:1997

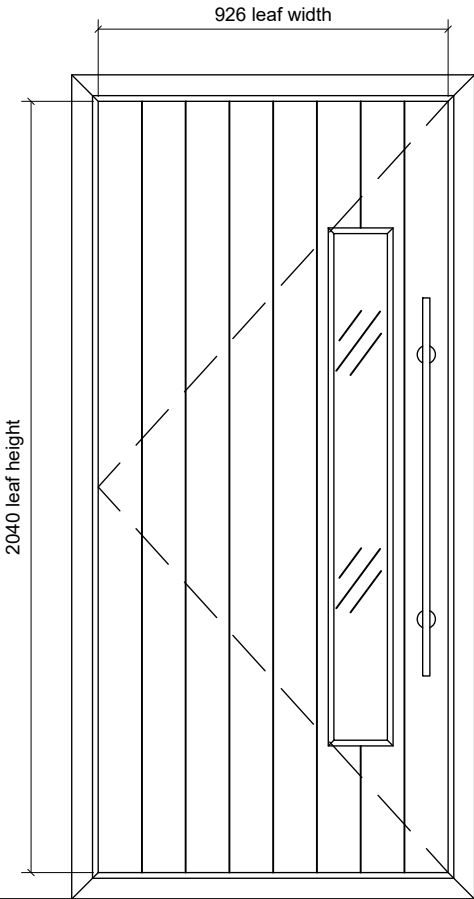

RK 'Entre' PPC Aluminium External Single Door

Type E1: Communal Entrance / Unit - Staff Entrance
2040x926x44mm
RK 1500

ED.001, ED.002

Howdens 'Hemlock' Softwood Stile and Rail External Glazed Single Door

Type E2: Unit - Main Entrance
6'6"x2'9" x 44mm
DXT0170

ED.005

Communal Entrance Ironmongery Set
RK 'Entre' PPC Aluminium External Single Door

Handle:
Guardsman pull handle 19 x 600mm
ZCSG600BS

Hinges:
1.5pair 4" SSS ball bearing hinge grade 11

Locks:
Union 2200S Strongbolt BS3621:2007 5
Lever Sashlock - 81mm Case - 57mm
Backset - Satin Stainless Steel

Unit - Main Entrance Ironmongery Set
Howdens 'Hemlock' Softwood Stile and Rail External Glazed Single Door

Handle:
Lecco Satin Stainless Steel Rose door handle with a tubular mortice latch.

Hinges:
1.5pair 4" SSS ball bearing hinge grade 11

Auto-closers:
Dorma TS91 Cam Action Door Closer with hold open facility

Locks:
Union 2200S Strongbolt BS3621:2007 5
Lever Sashlock - 81mm Case - 57mm
Backset - Satin Stainless Steel

Letterbox:
80mm x 252mm Satin Nickel Victorian Letterbox

Decoration

Paint:
All doors for decoration will require one primer coat, two undercoats and two layers of top coat. System shall be Dulux Weathershield Quick Dry Exterior Satin. All knots shall be treated with compatible knotting solution prior to any decoration.

-	Planning issue	SW	DS	XX.12.20
Rev.	Description	by	check	date

REVISIONS

Project name: The Town Brewery, 2 West Street, Emsworth PO10 7DY	Project no.: 20011	Drawing no.: P32-300	Revision: -	Status: PLANNING	This drawing is copyright of Cover Storey Architects LLP All dimensions must be verified on site prior to construction Do not scale this drawing except for planning application purposes
Drawing name: External Door Elevations - Types E1 - E2	Scale @ A3 1:20	Drawn by SW	Checked by DS	Date DEC 2020	

Cover Storey

Architects

Cover Storey Architects LLP
Tel. 02392 006266

The Studio, 18 St Georges Avenue, Havant
Info@coverstorey.co.uk

PO9 2RX
www.coverstorey.co.uk