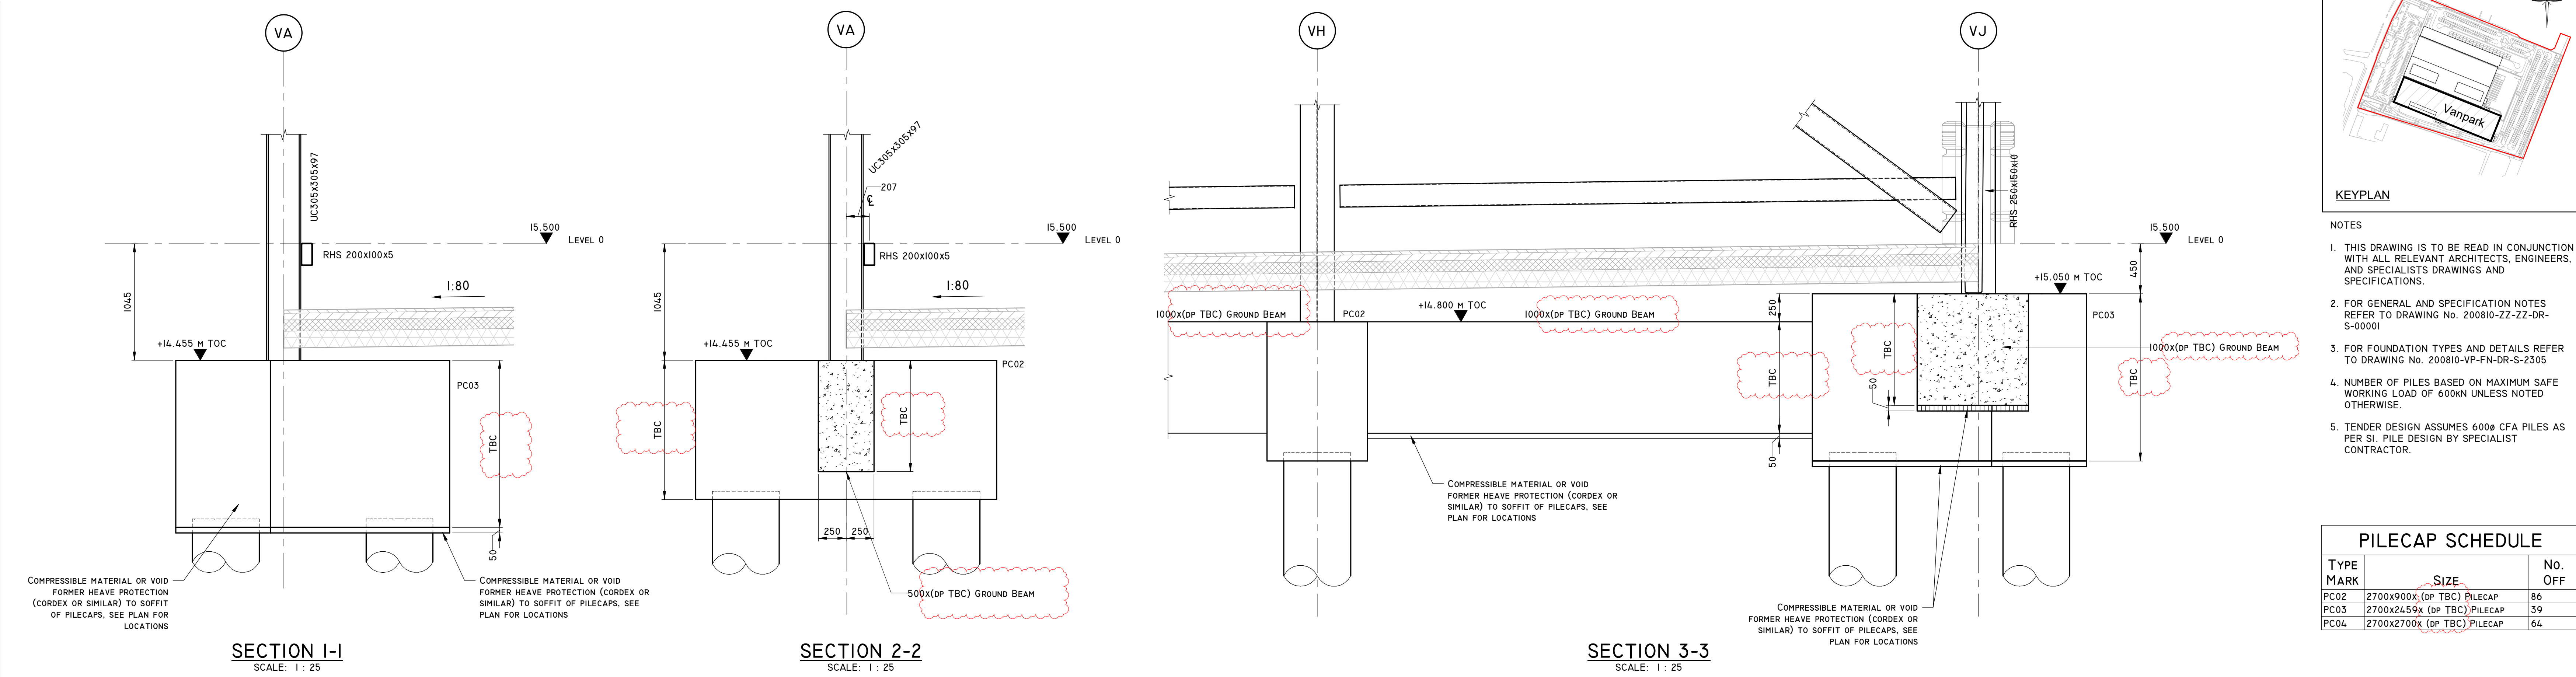
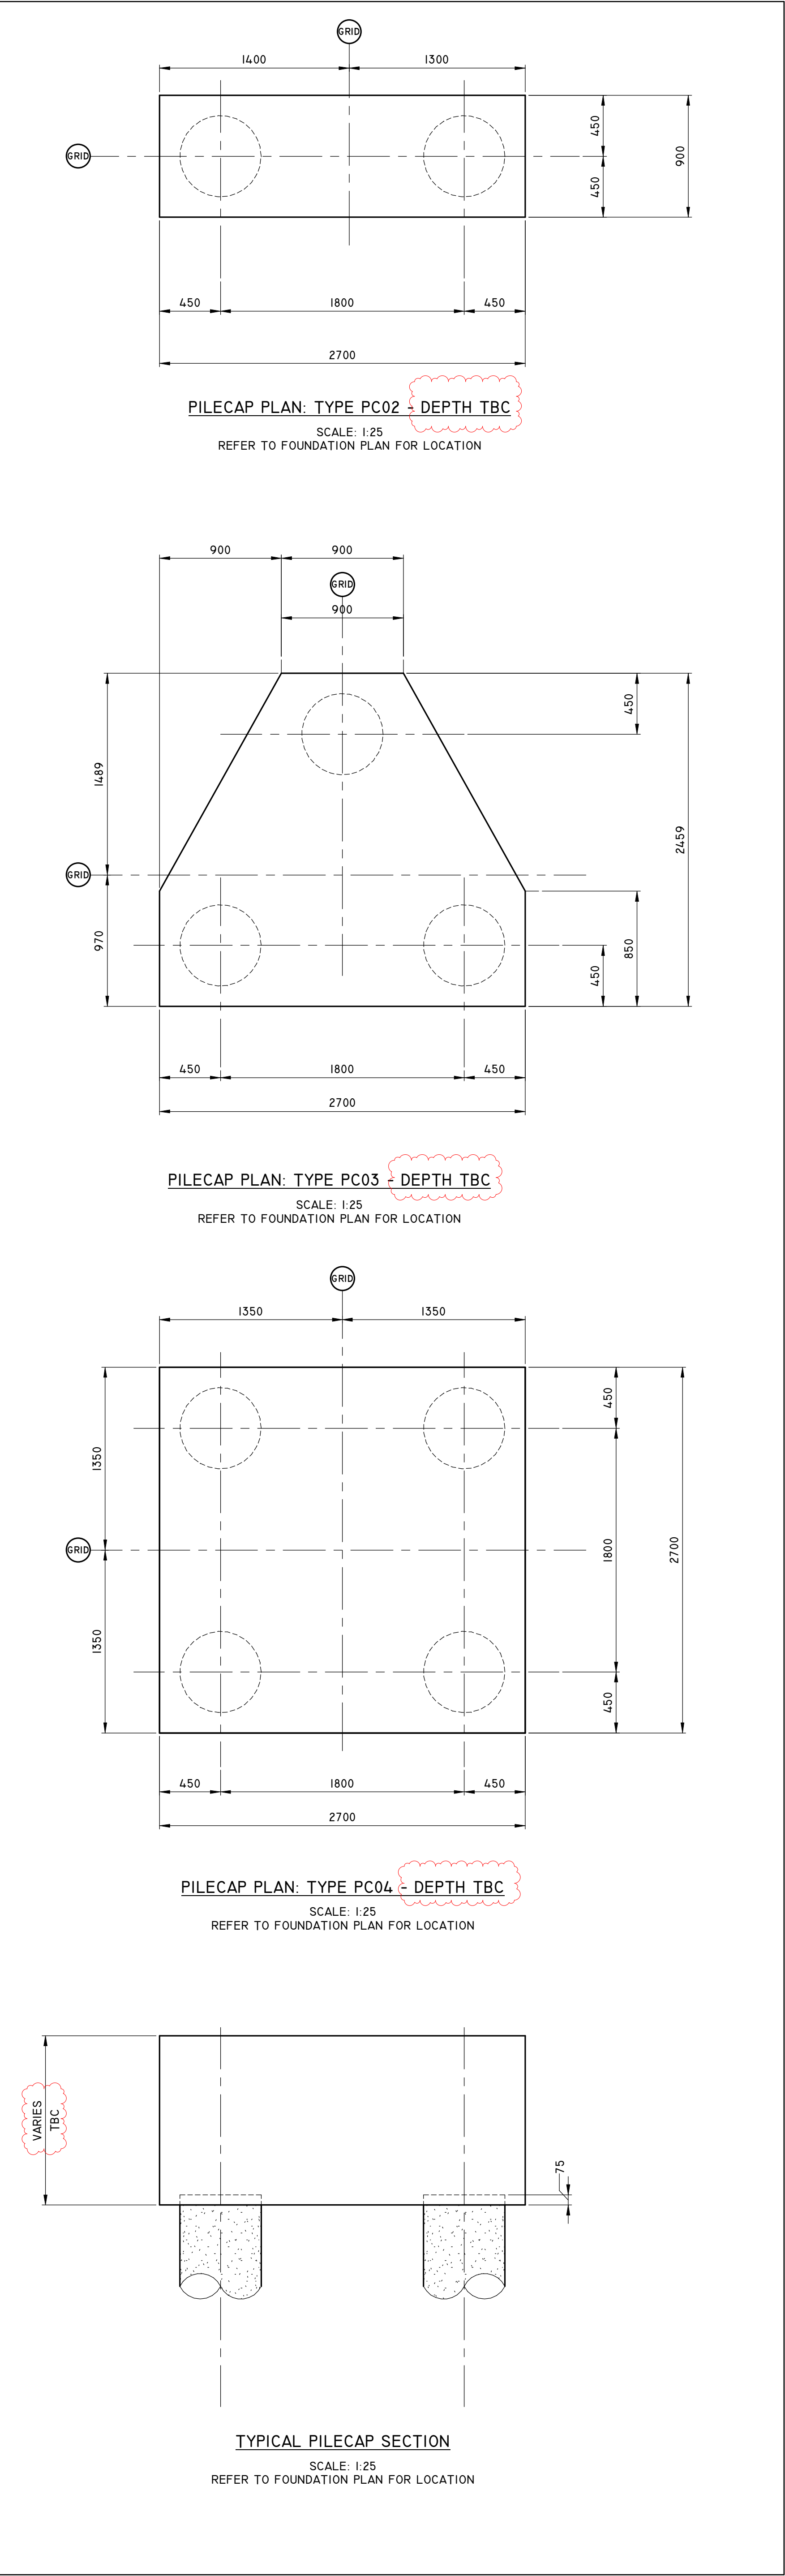


REV	DESCRIPTION	BY	CHK	DATE
P2	TENDER ISSUE	JWW	ZT	10.08.21
P1	TENDER ISSUE	JWW	ZT	10.05.21

HAVANT PROPERTY INVESTMENT LLP

HAVANT, NEW LANE

FOUNDATION SECTIONS AND DETAILS

PINNACLE CONSULTING ENGINEERS

MERCURY HOUSE ALCHEMY, BESSEMER ROAD, WELWYN GARDEN CITY, HERTS. AL7 1HE. TELEPHONE: 01707 527 630 NORWICH | LONDON | DUBLIN | THE HAGUE

SCALE	DATE	DRAWN	CHECK
AS INDICATED	JUL'21	JWW	ZT
DRG NO.	200810-PIN-VP-FN-DR-S-02305	REV.	P2