


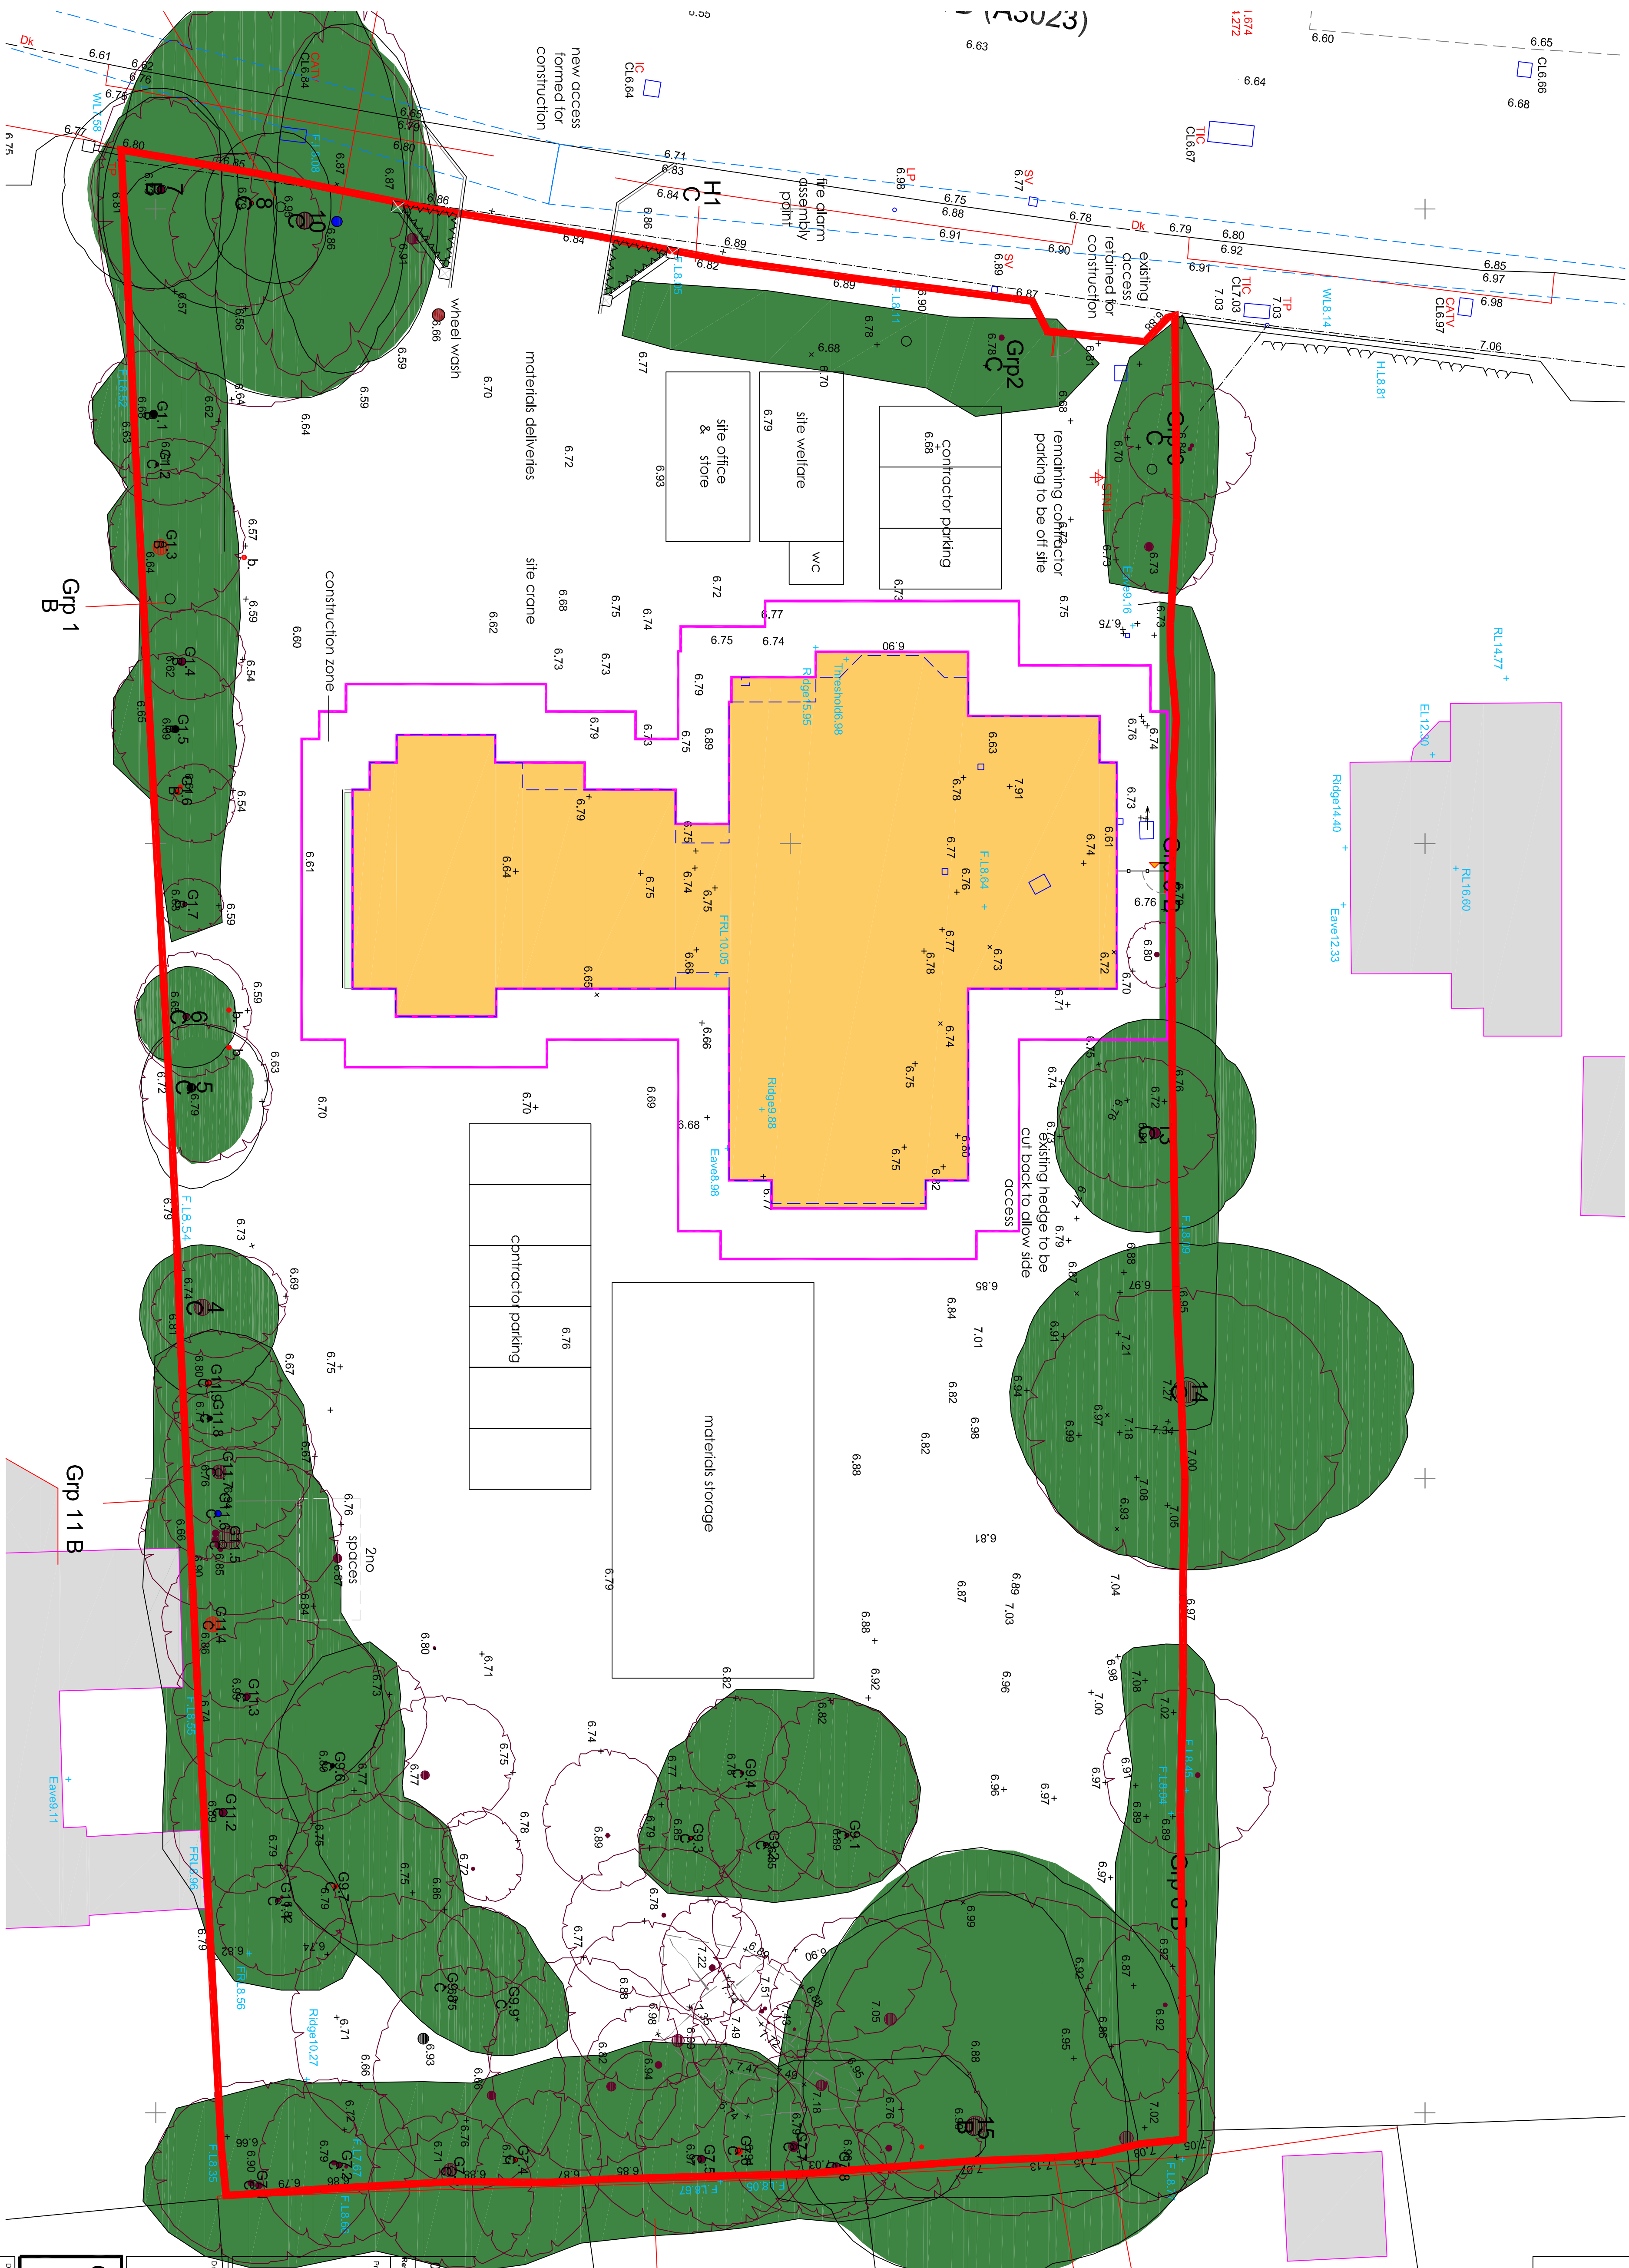

01	amended parking	app 21	CRF
Revision	Description	Date	By/AM

Project:
15
Langstone Road
Havant
Hampshire

Drawing Title:
Construction Management Plan

Chris Flint Associates Ltd
CHARTERED SURVEYORS - PROJECT MANAGERS
DEVELOPMENT CONSULTANTS

Drawn By	Date	SHEET SIZE	Approved By	Date
CF	01/07/21	A1		

Drawing No.	Revision:	Scale:
CFA FULL C7	01	nts

PLANNING

2 Emerald Close Waterlooville, Hants PO7 5NZ
tel: 023 92 432484 fax: 023 92 358554
Email: info@flintassociates.co.uk