
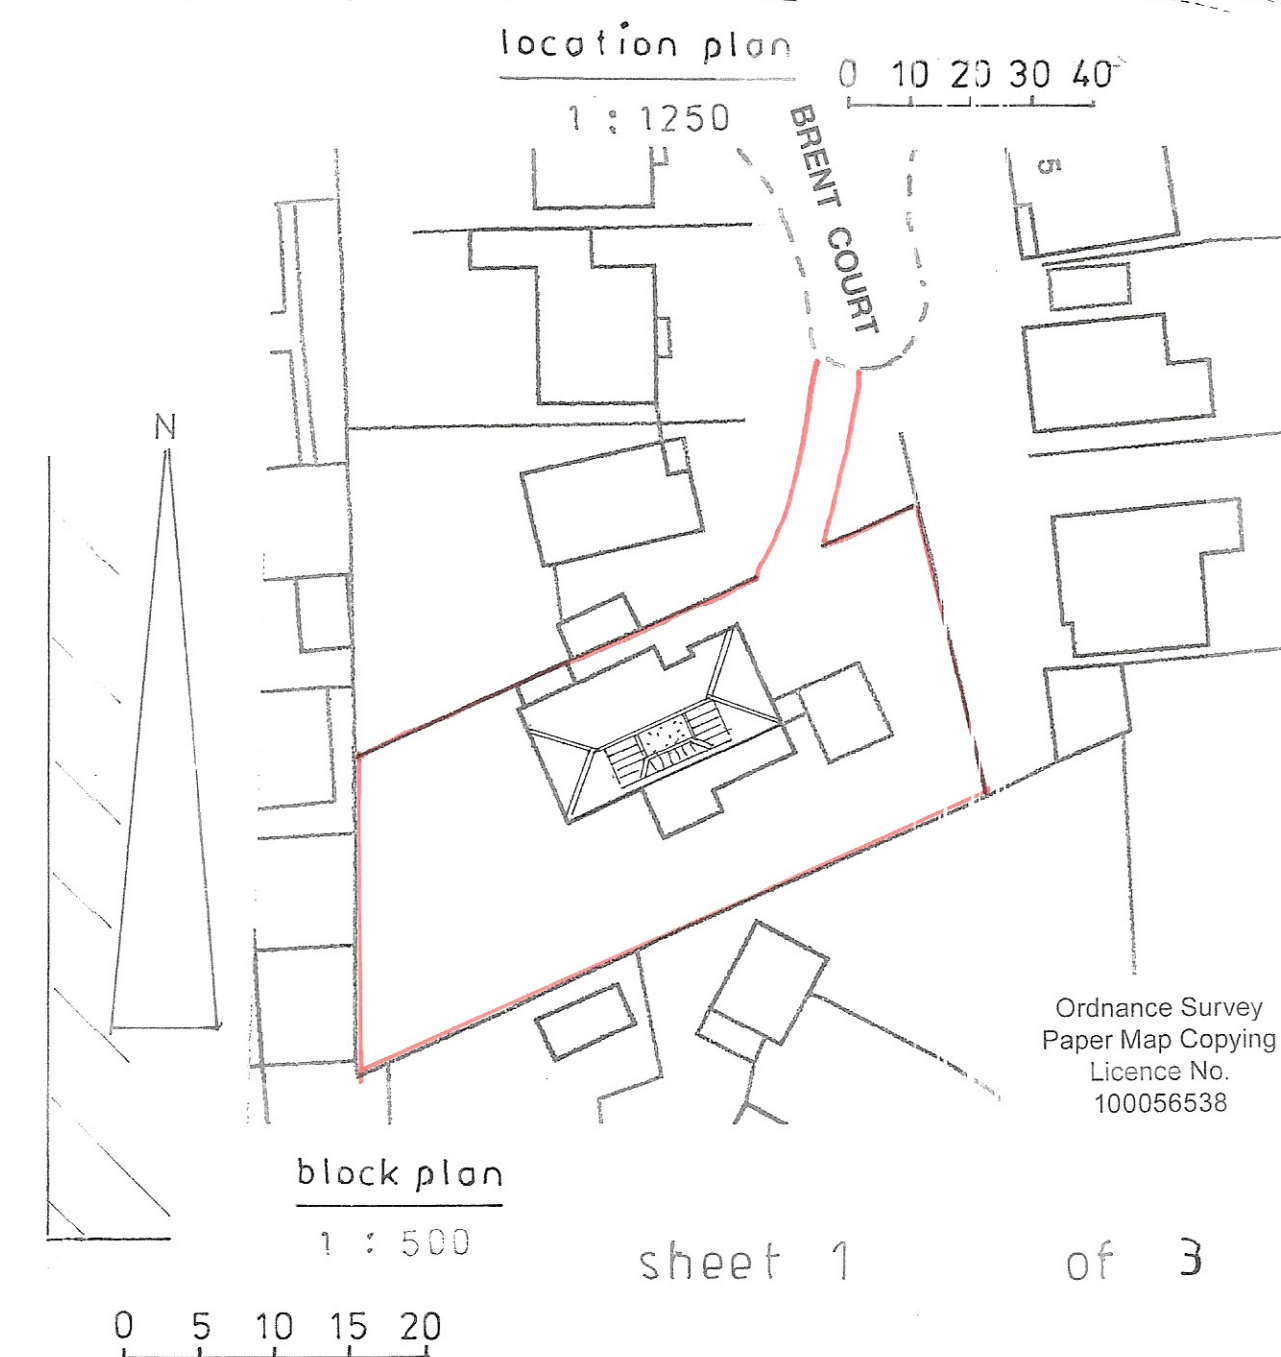


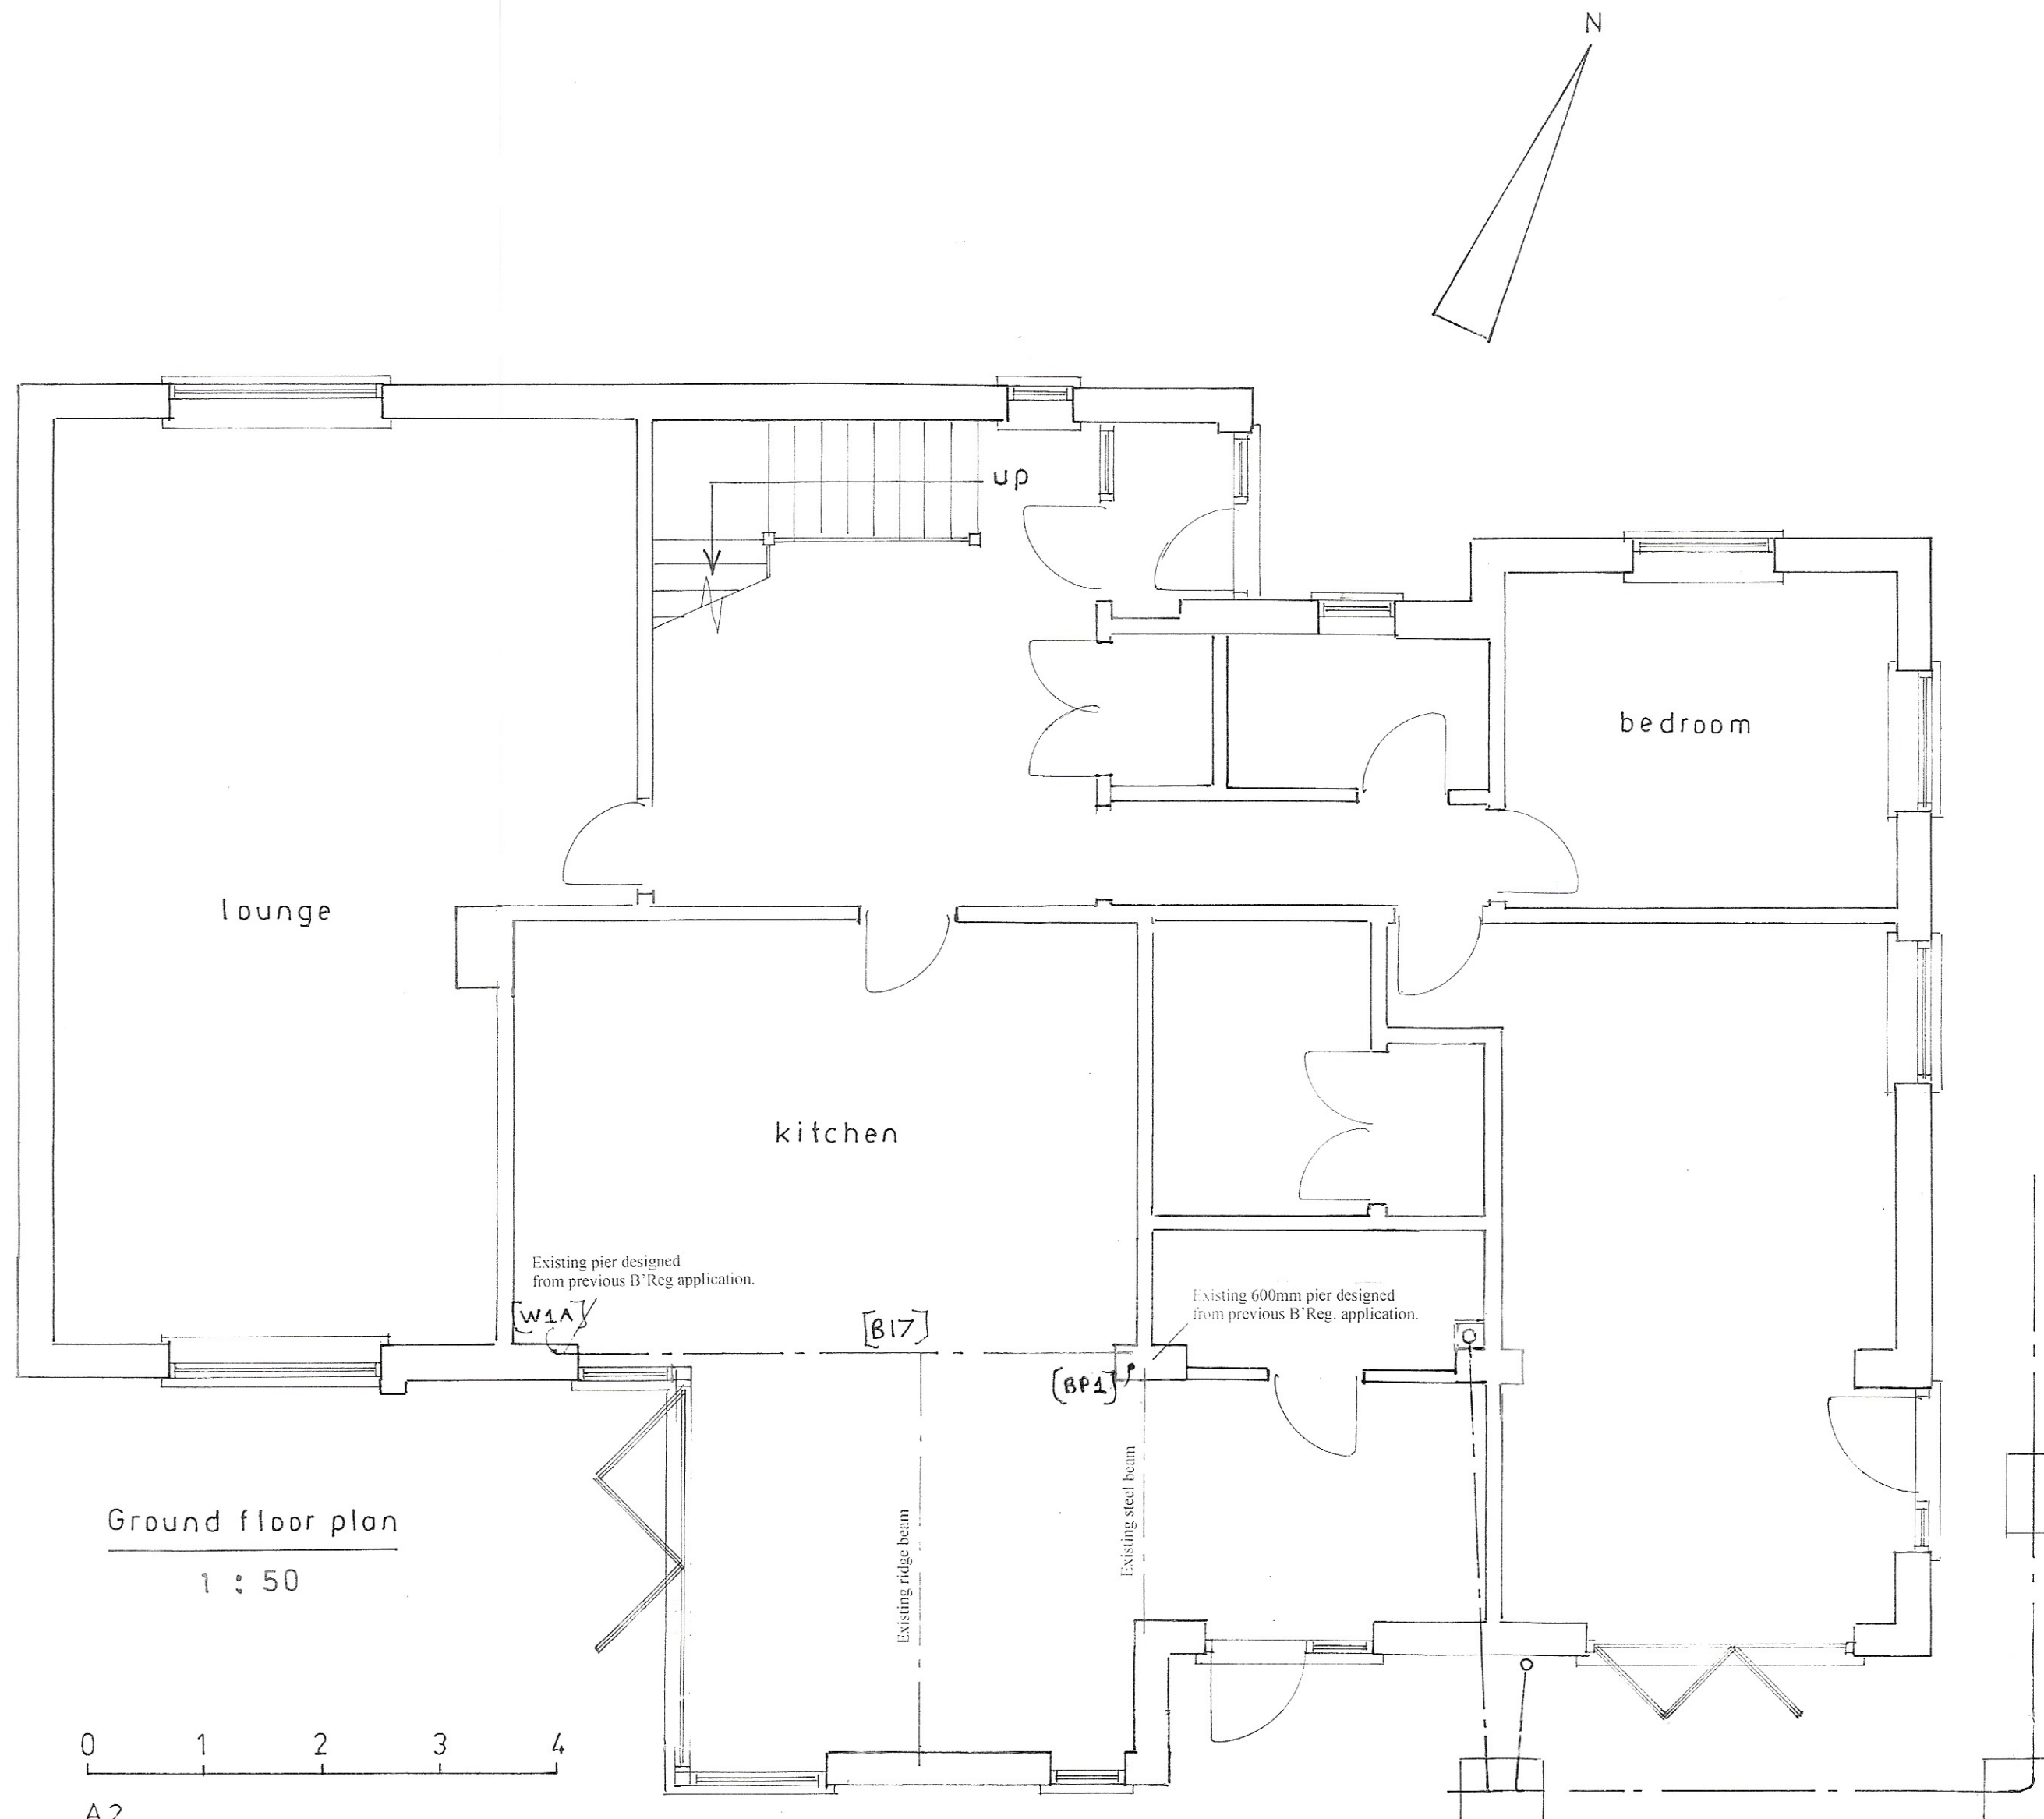

Proposed & Existing

PROPOSED LOFT CONVERSION TO FORM NEW 2ND FLOOR AT 8, BRENT COURT, EMSWORTH
FOR MRS. S. ARNETT.

Bryan Butcher
Rainbow Cottage
Nyetimber Lane
Bognor Regis PO21 3JX
01243 266871
07973 233442
bryan.butcher@btinternet.com
www.bryanibutcher.com