


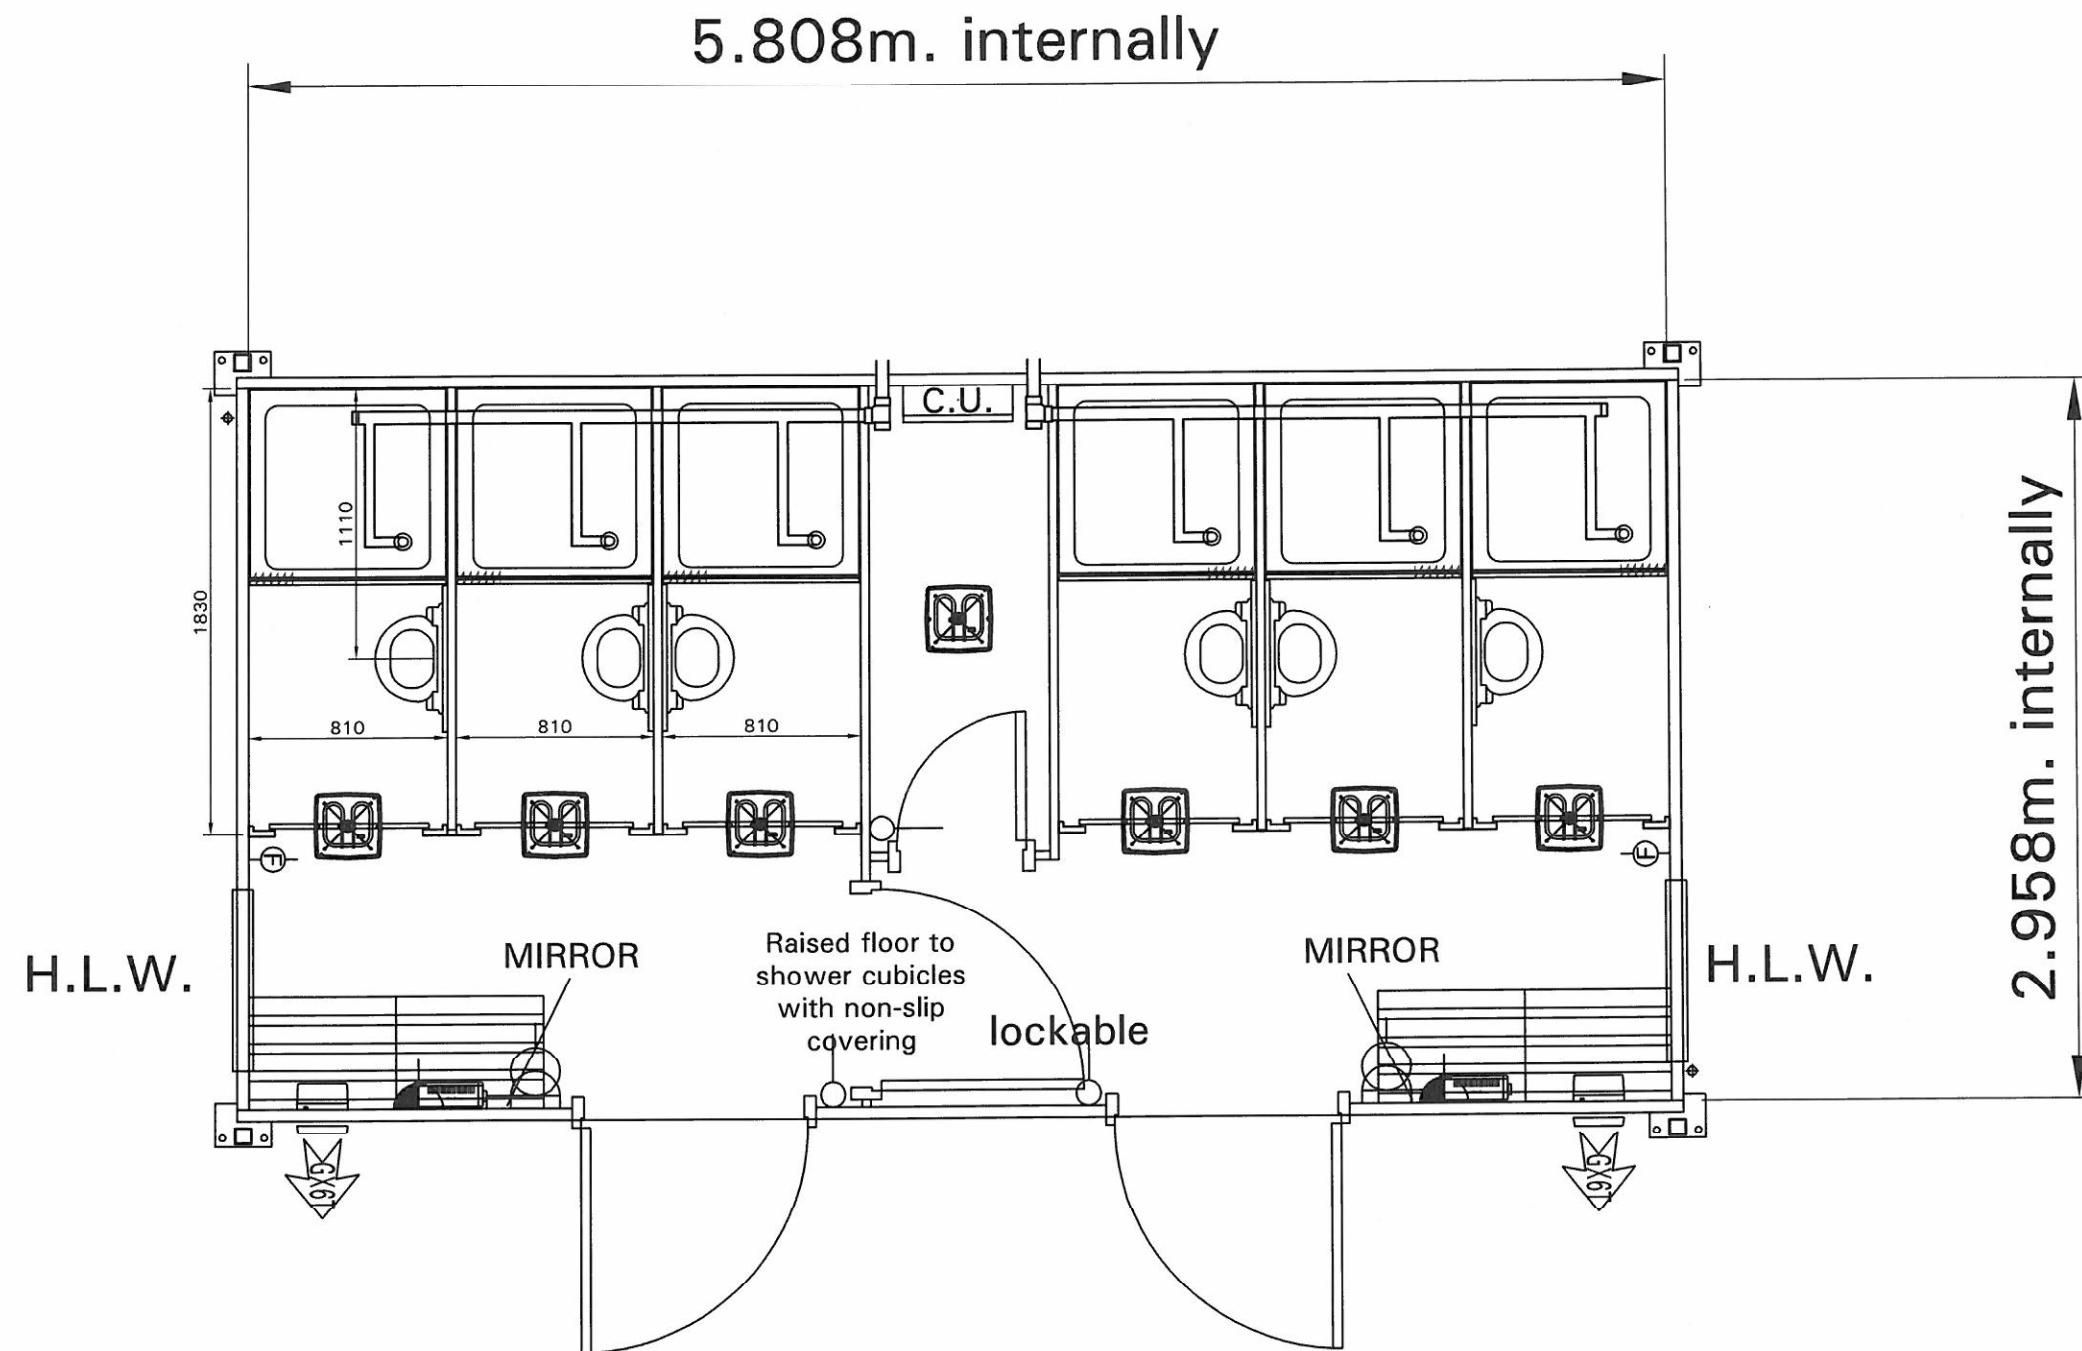

Portakabin Limited Huntington York YO32 9PT
Telephone 01904 611655 Fax 01904 611644

Project		
Client Portaloo		
Title Plan Type J 202	Date 06.08.03	Drawn M Clipperton
	Scale 1 : 30 @ A3	
	Drg. No. PL202J	Rev.