

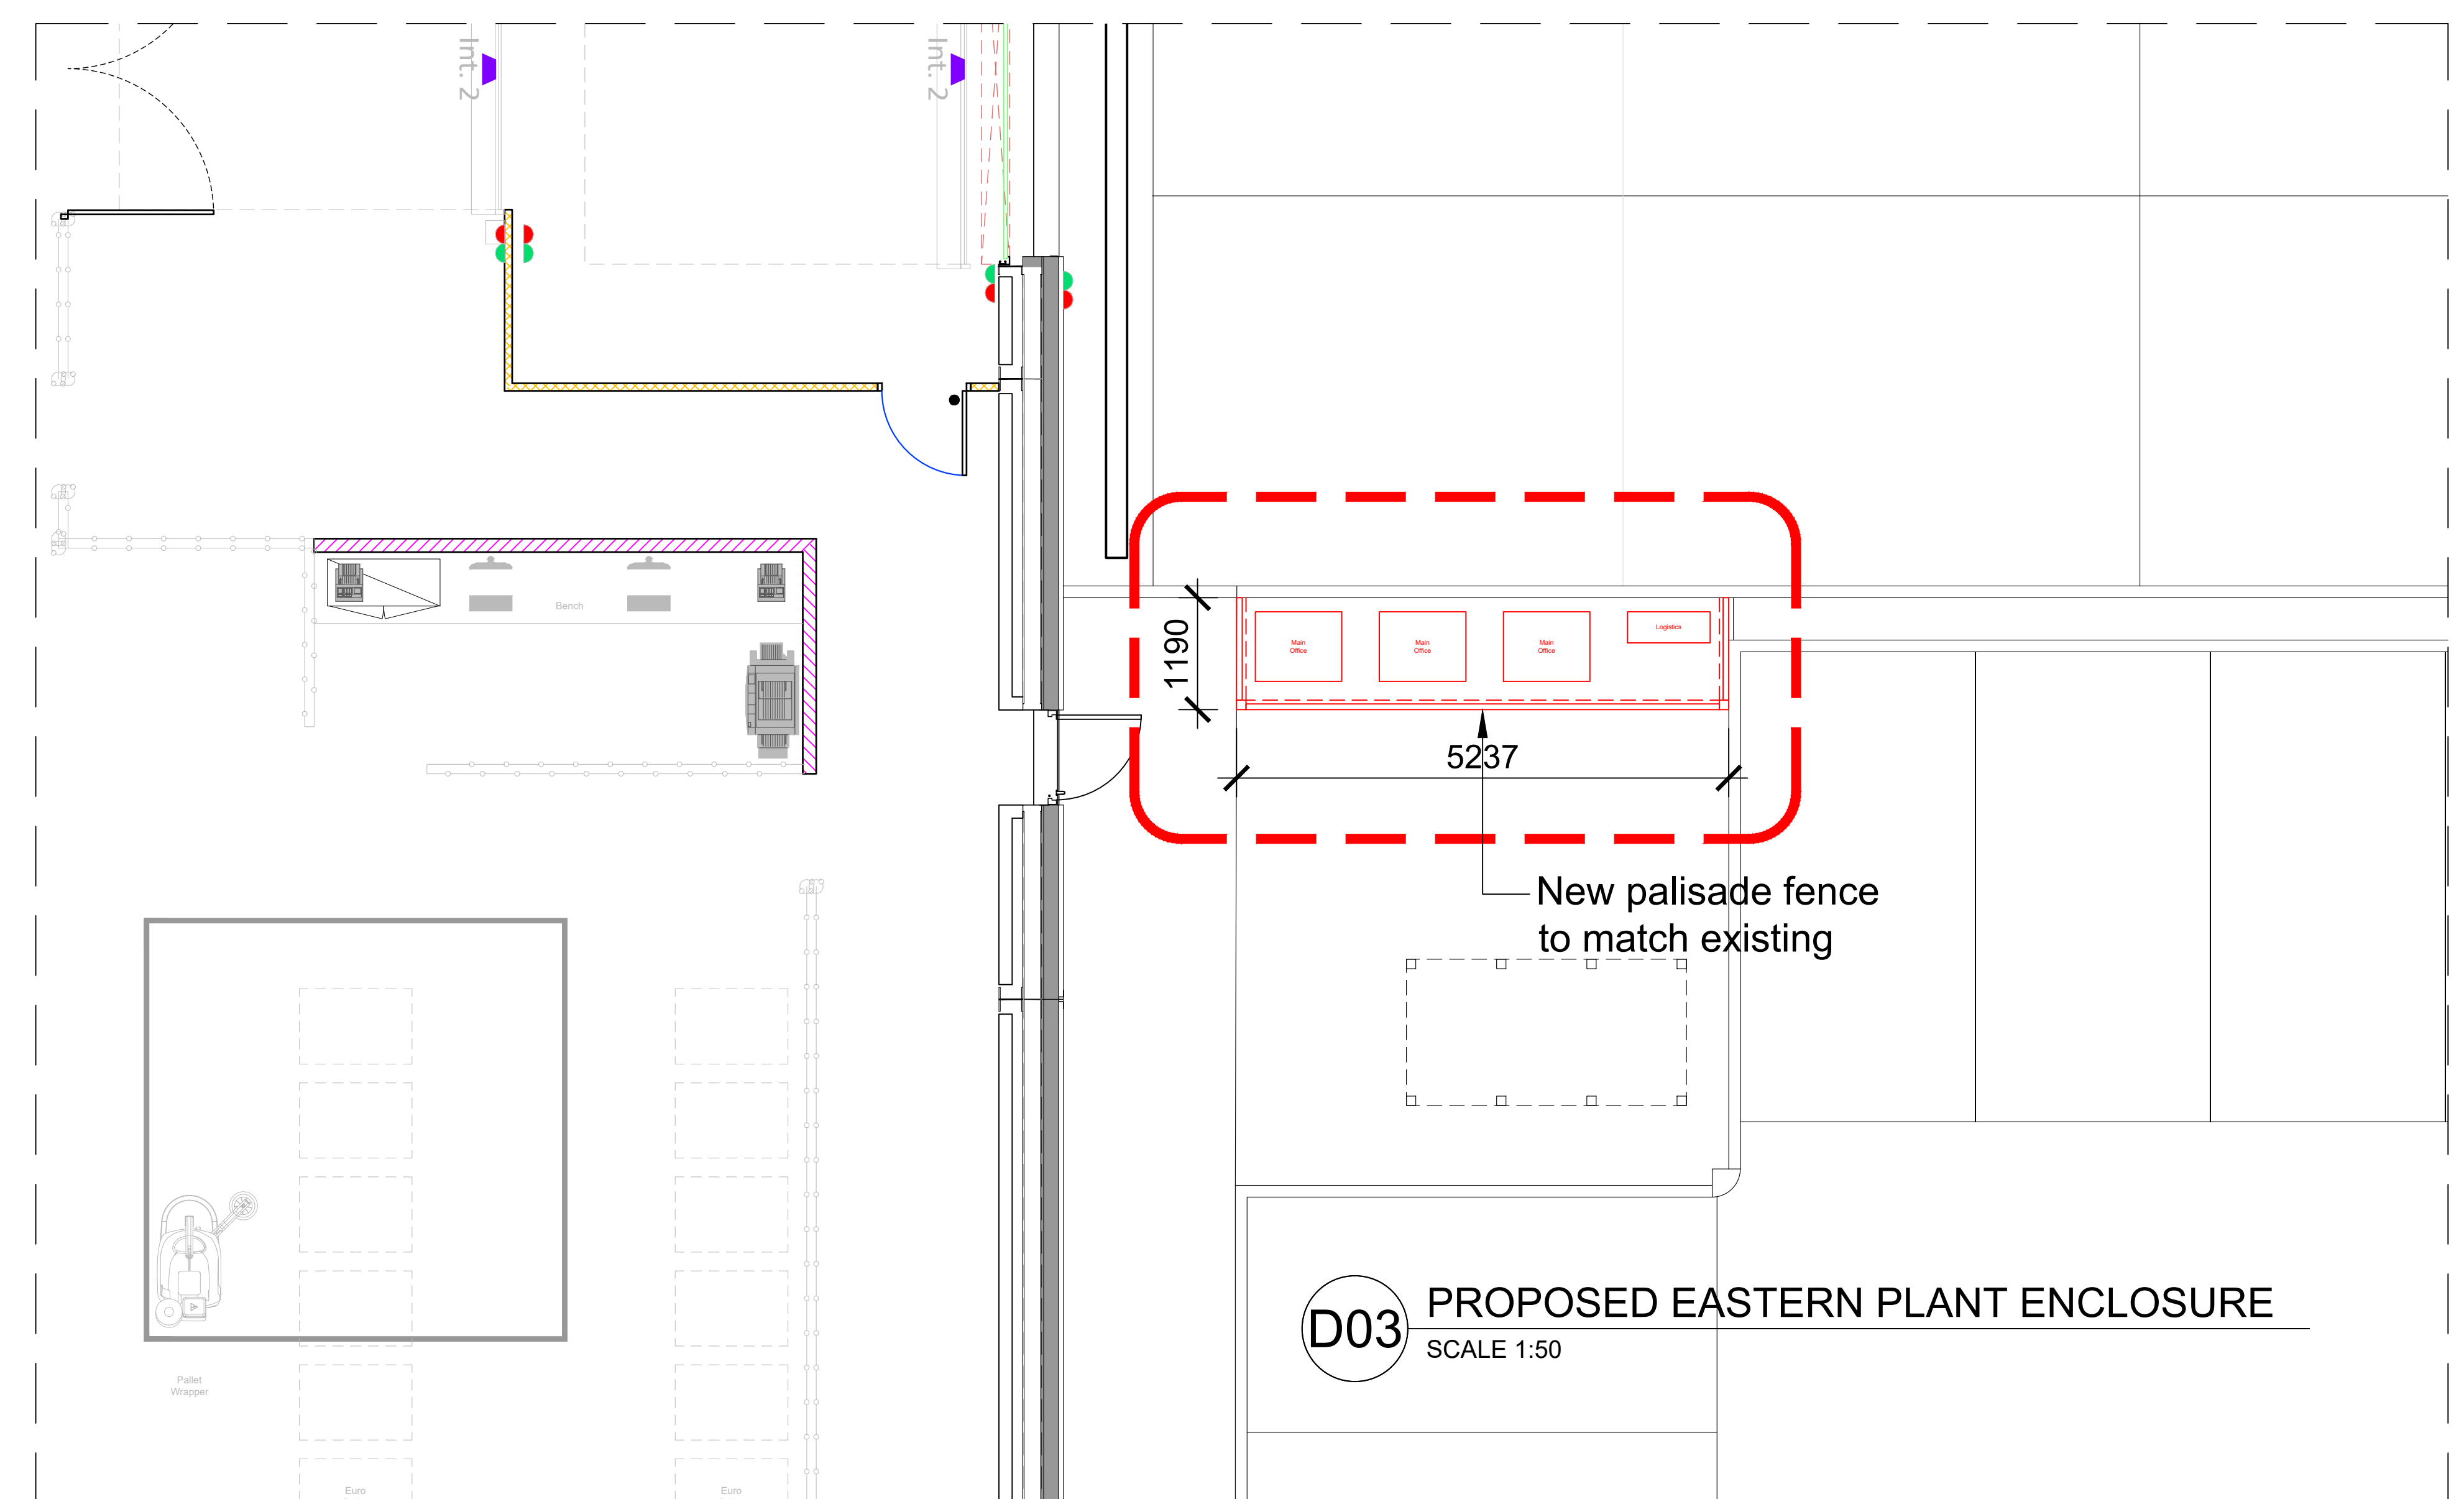
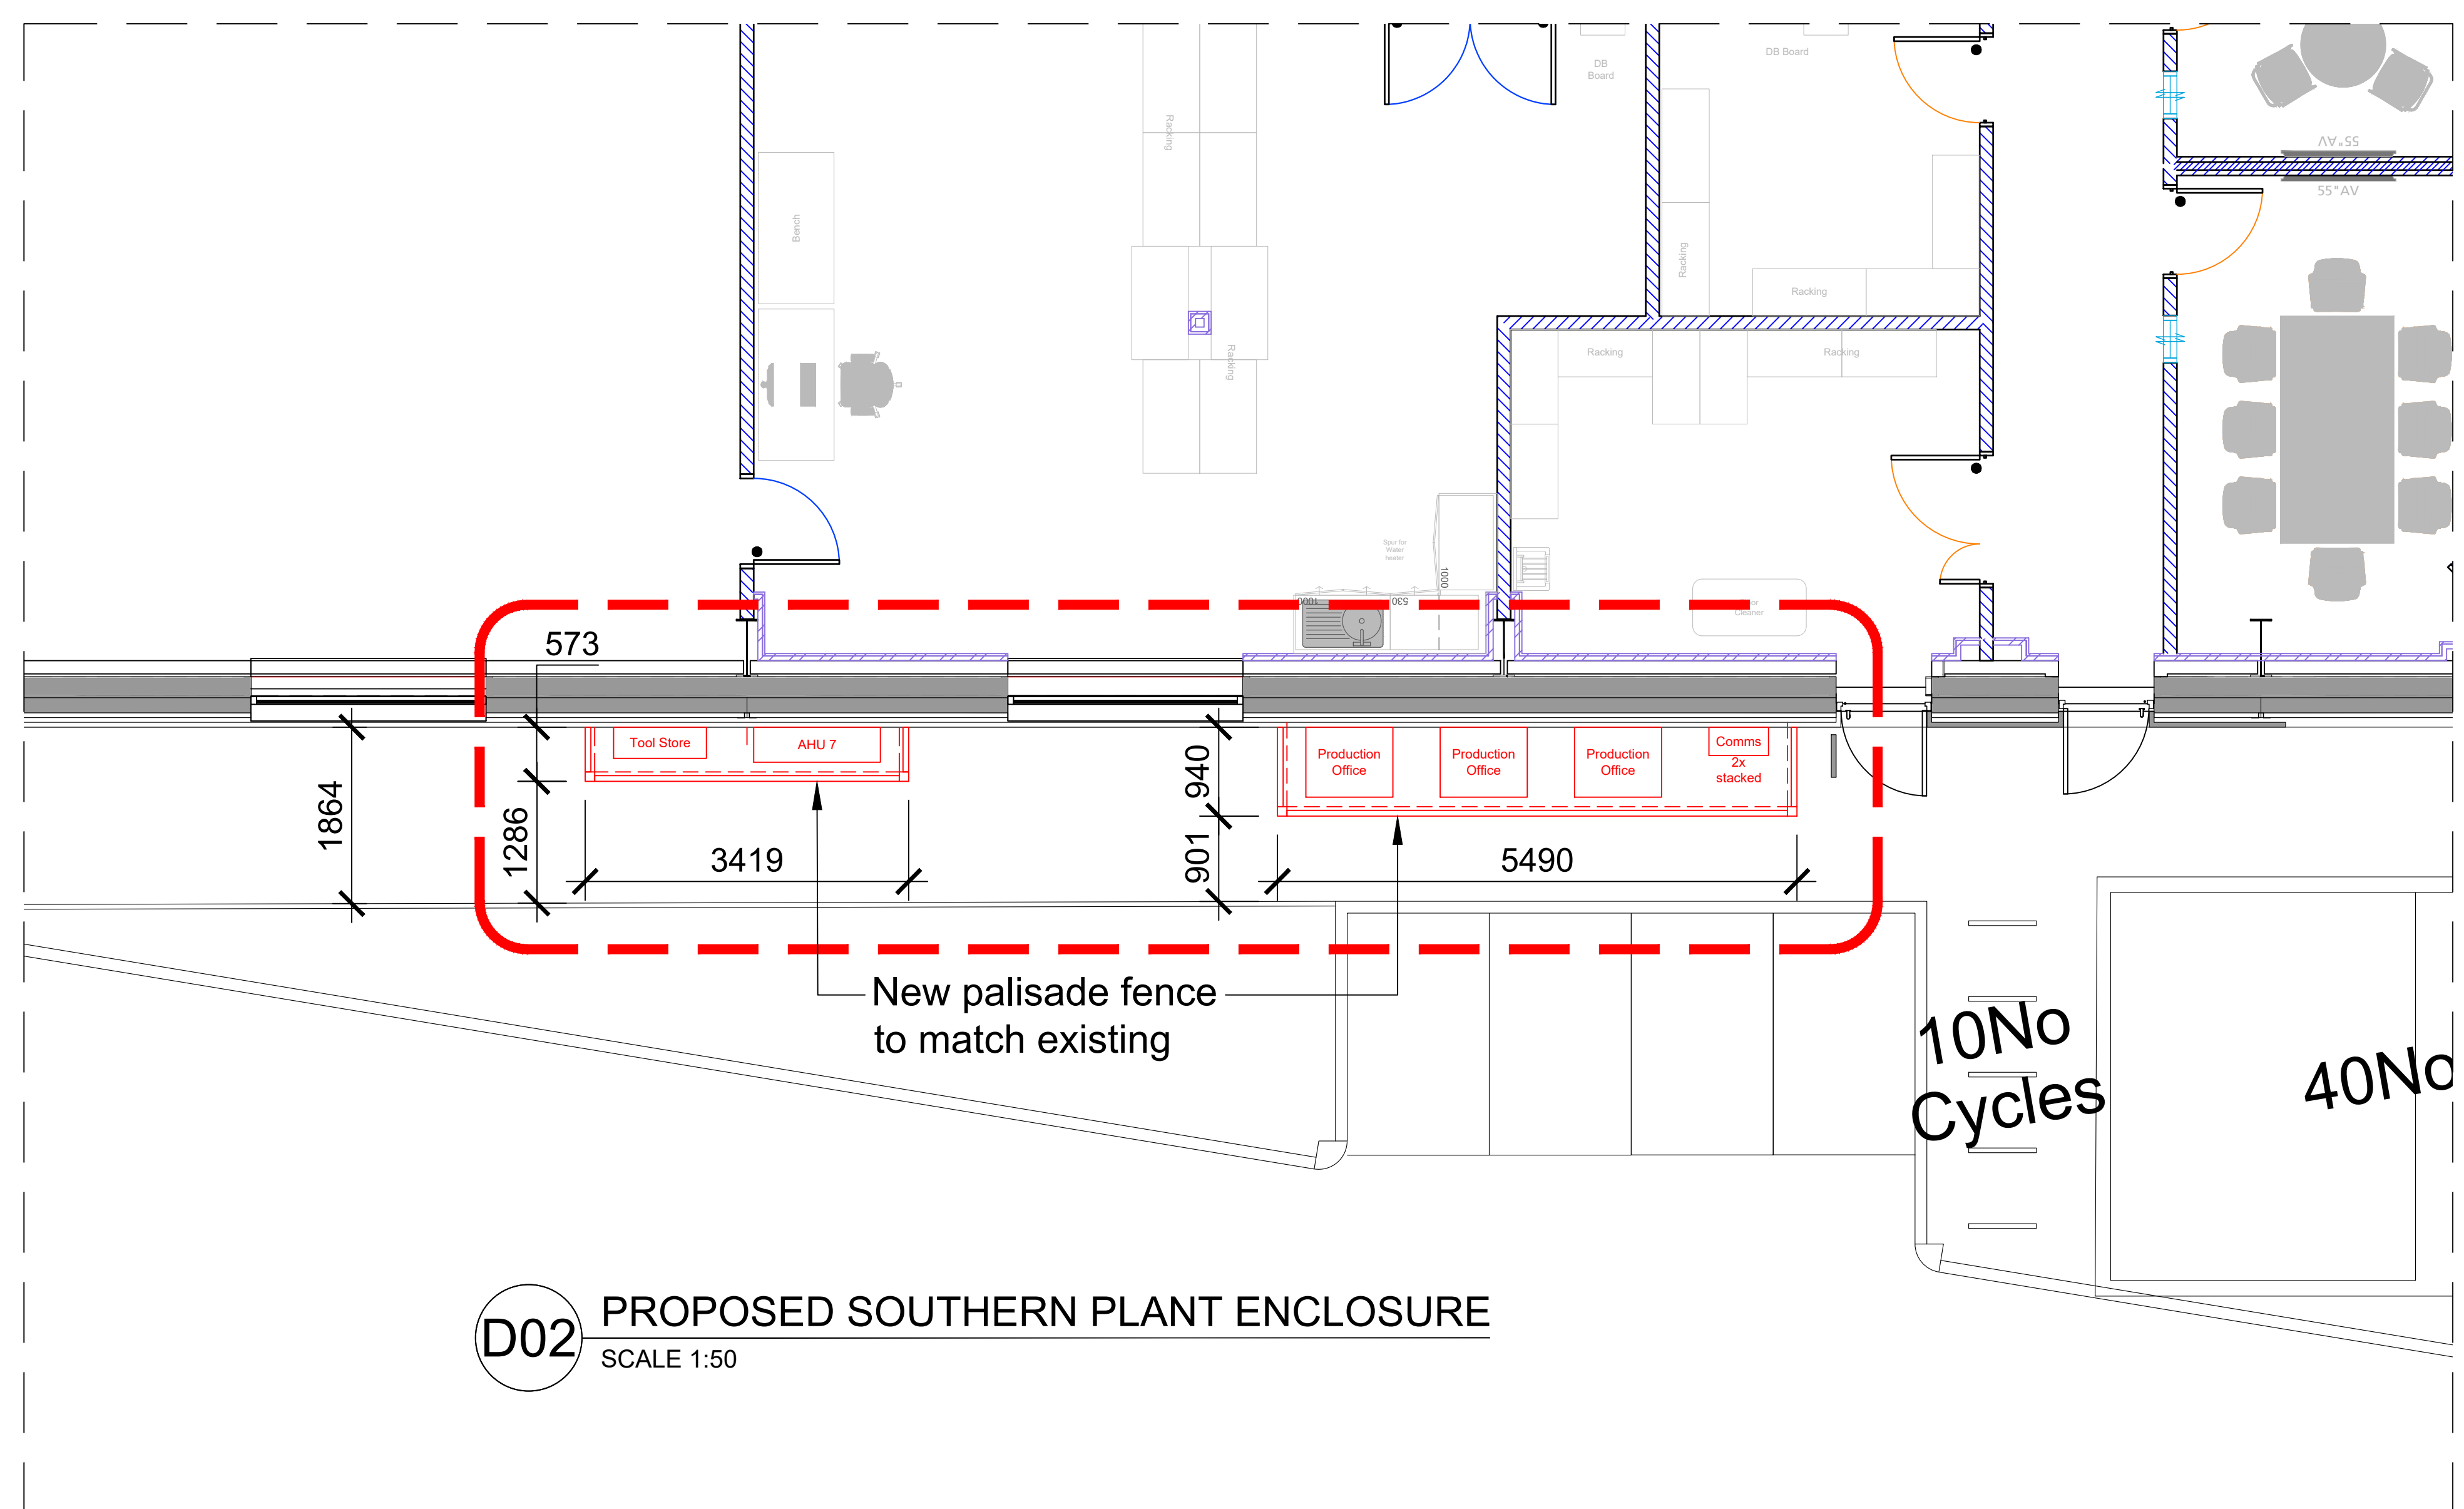
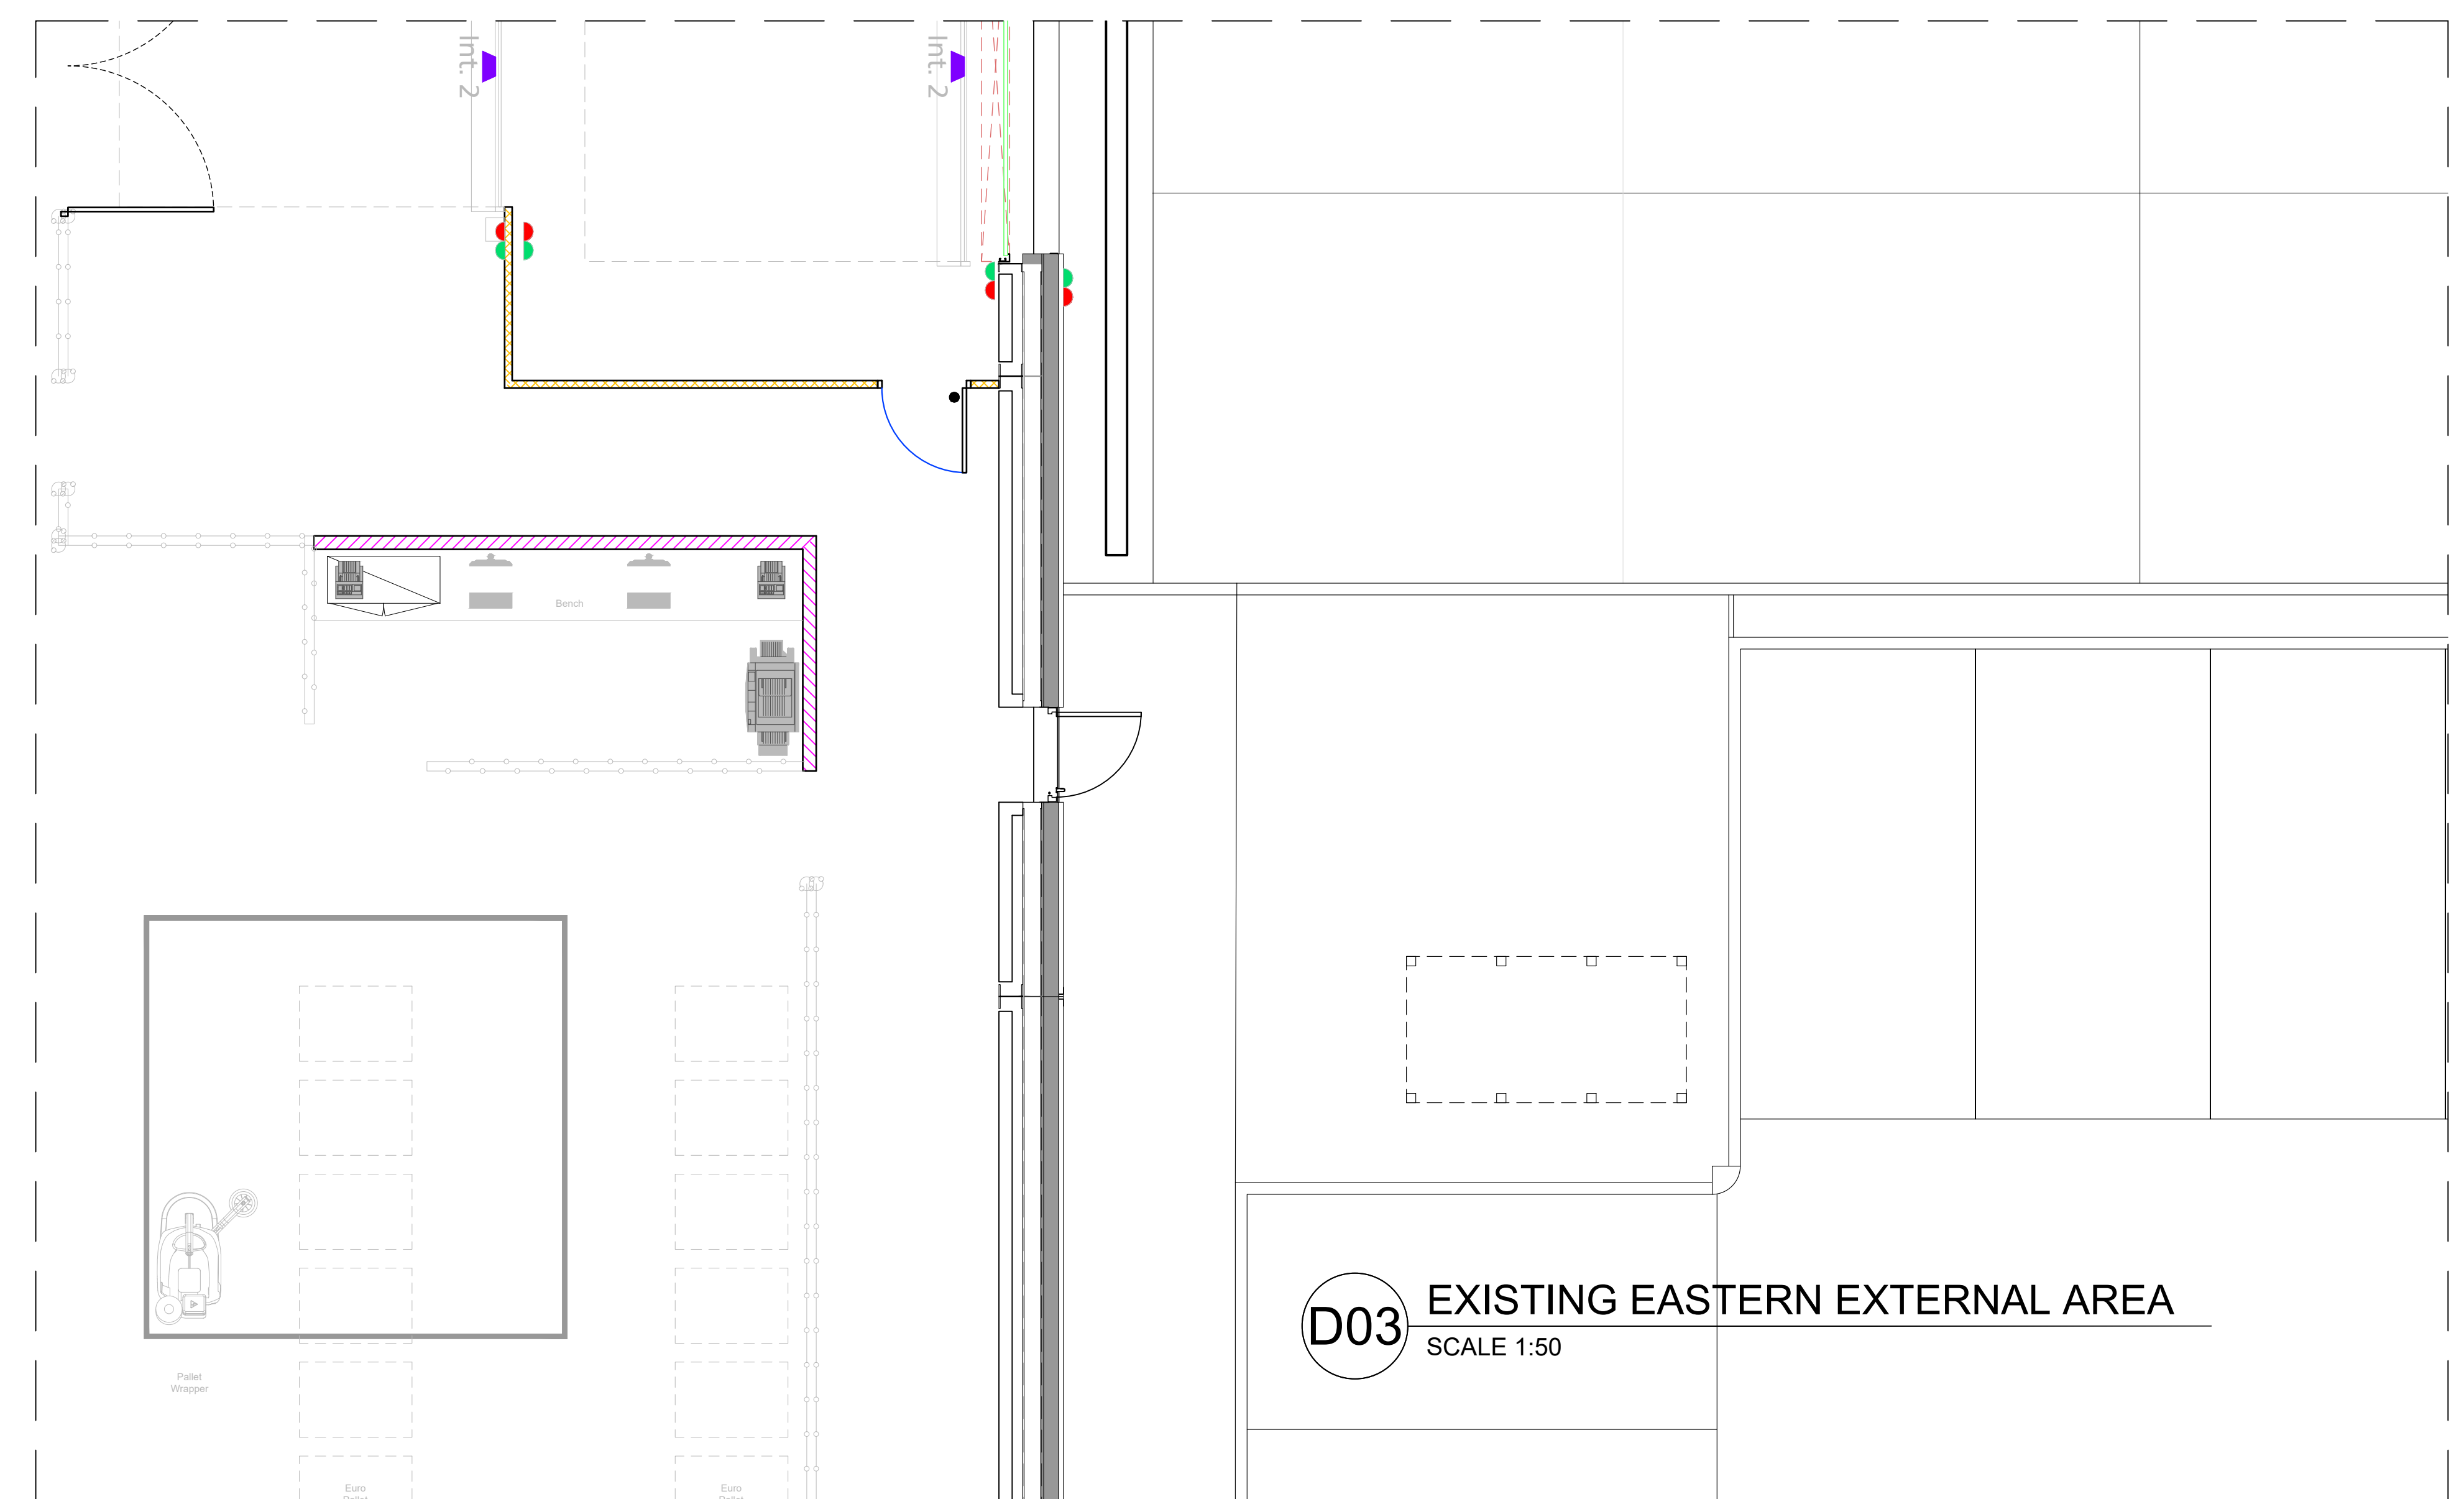


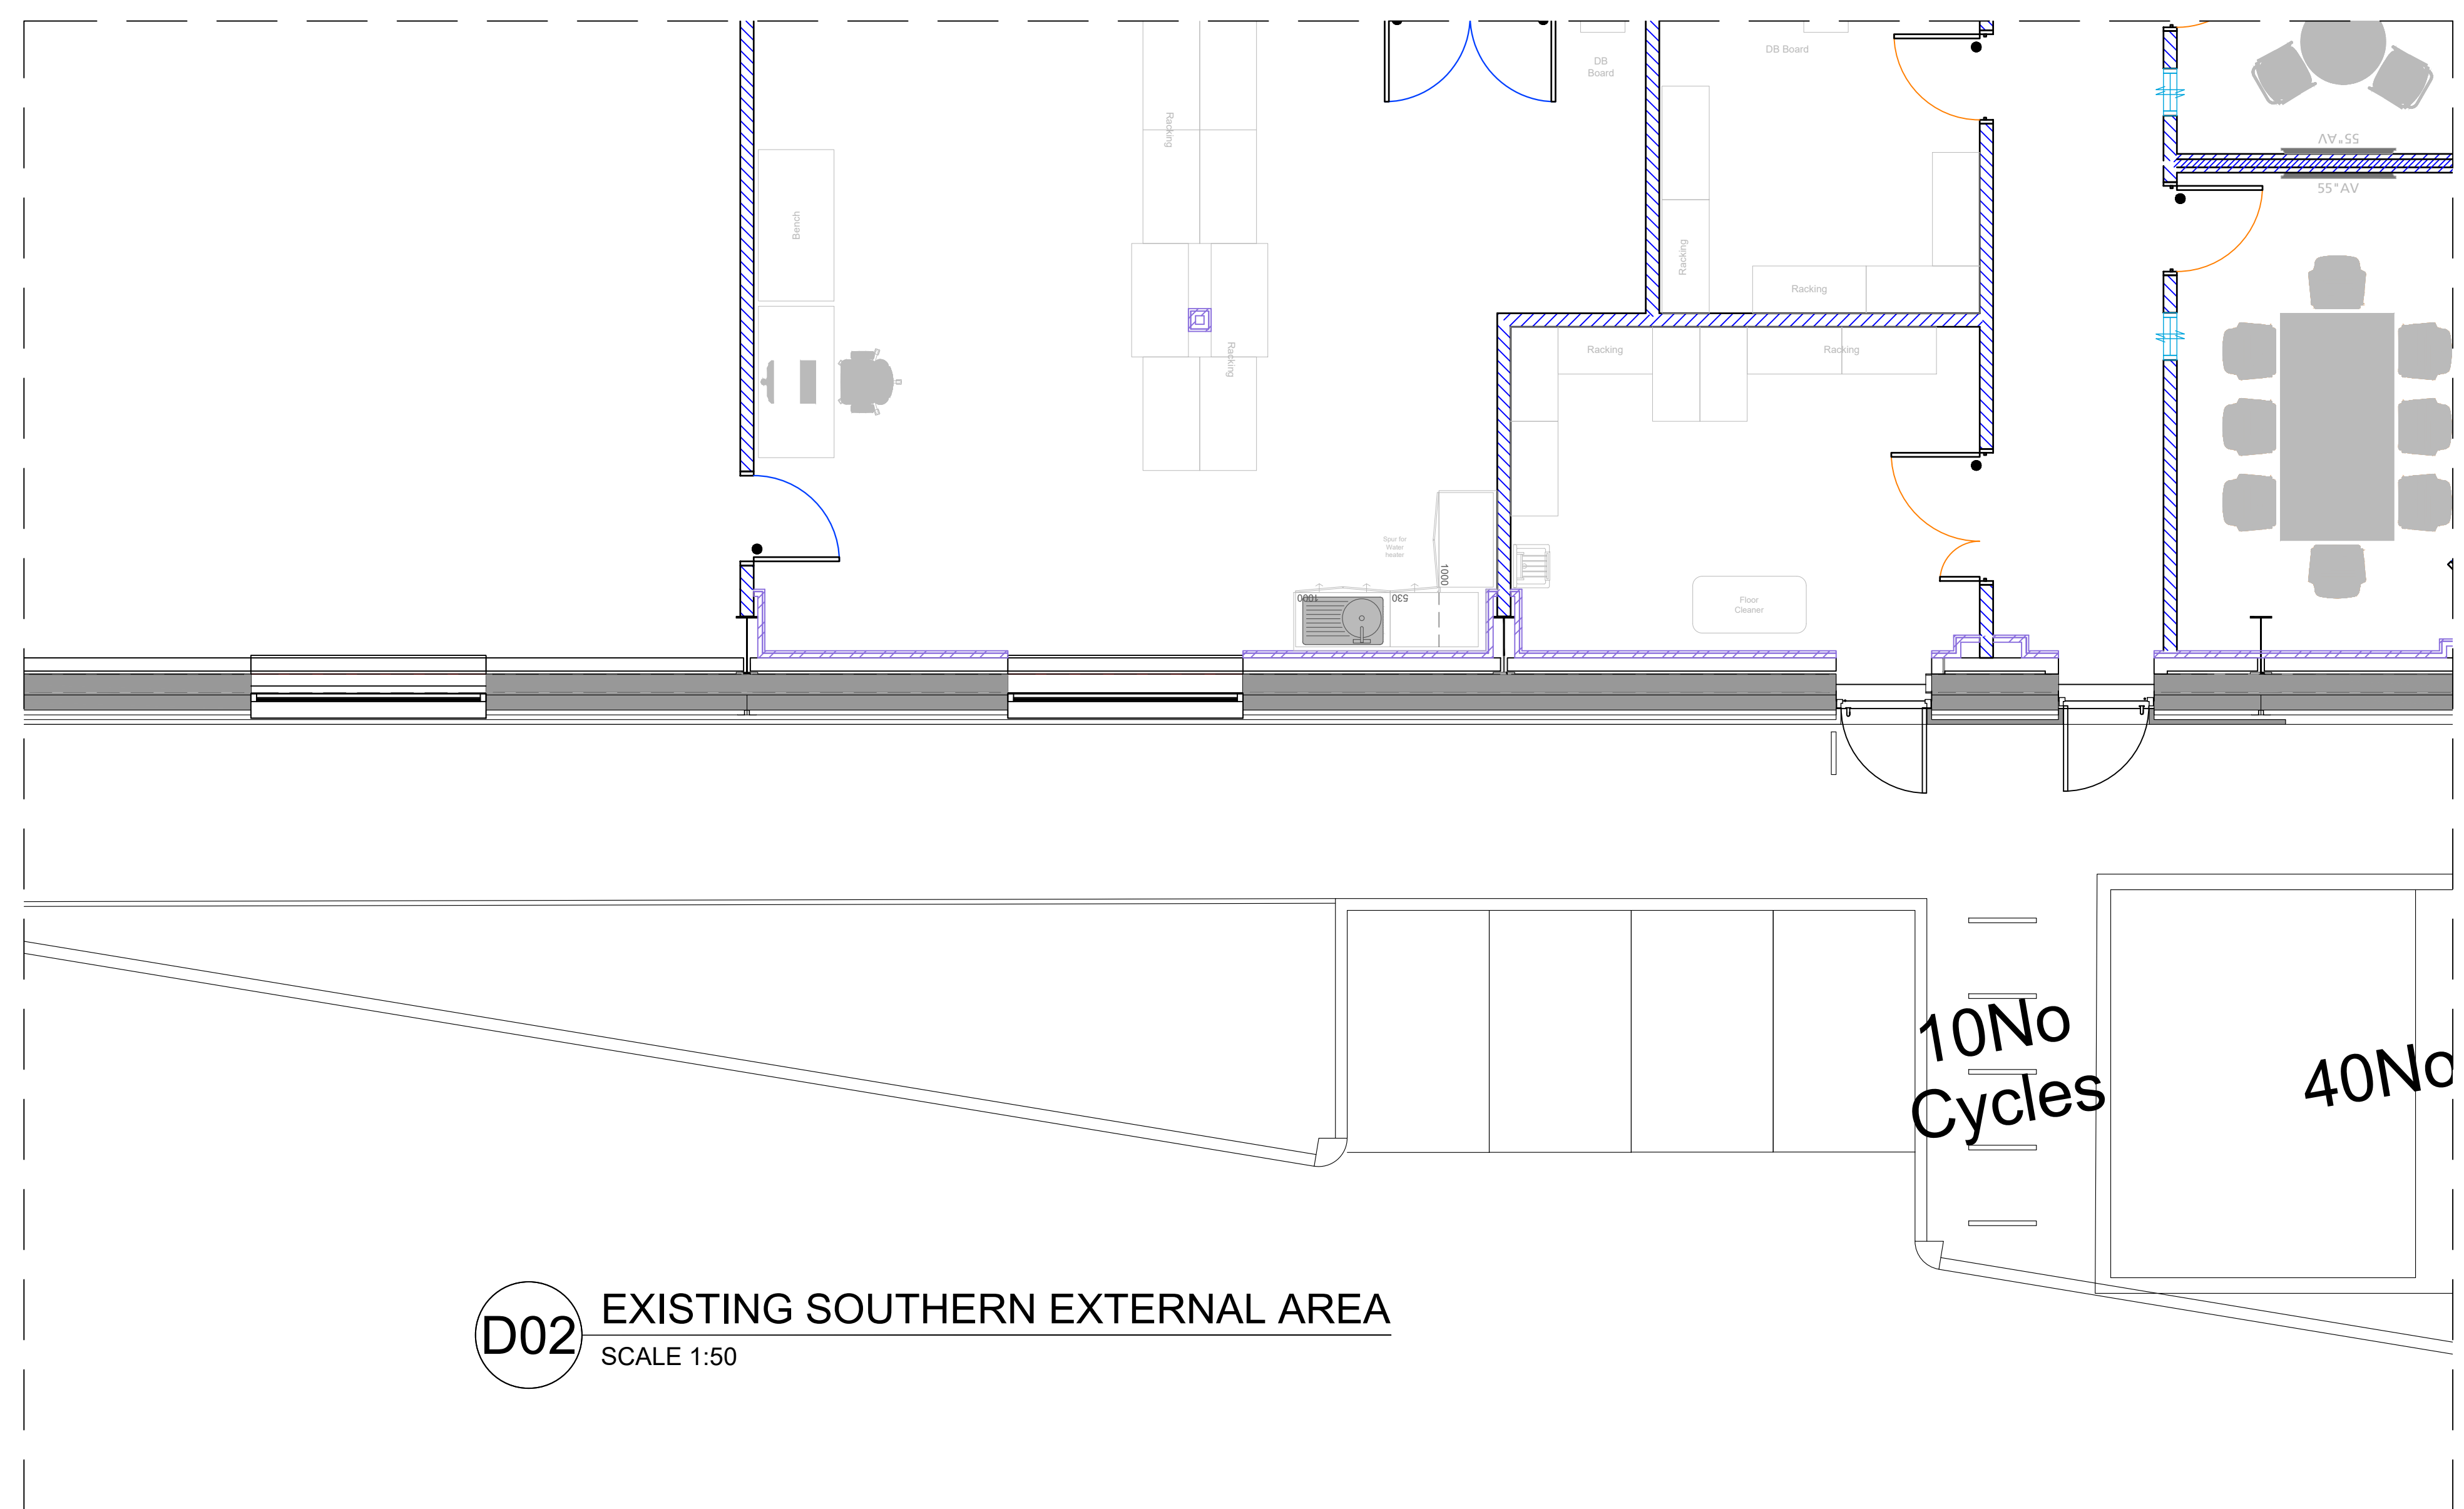

SOUTHERN & EASTERN PLANT COMPOUND

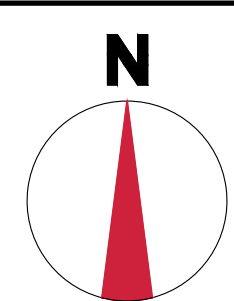


THIS DRAWING IS PROTECTED
UNDER COPYRIGHT.
THIS DRAWING IS NOT TO BE
REPRODUCED IN WHOLE OR
PART UNLESS AUTHORISED BY

 **reda**
© COPYRIGHT

THIS DRAWING IS NOT
TO BE SCALED

THE GENERAL CONTRACTOR IS
TO CHECK ALL DIMENSIONS AND
NOTIFY THE DESIGNERS OF ANY
VARIATIONS TO THE DIMENSIONS

DRAWING TO BE READ IN CONJUNCTION
WITH SCOPE OF WORKS

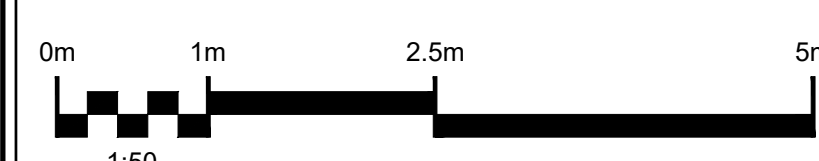[illegible]

The Old Post Office
33 Station Road,
Egham,
Surrey TW20 9LA
T. 01784 274000

Third Floor,
Chapter House,
18 Crucifix Lane,
London SE1 3JW

T. 020 3805 8855

info@area.co.uk

www.area.co.uk

DRAWING STATUS

FOR PLANNING

CLIENT

BIO PURE

PROJECT
PLOT 4A
DUNSBURY PARK
FITZWYGRAM WAY
PO9 4EE

TITLE
FOR PLANNING -
SOUTHERN & EASTERN EXTERNAL
PLANT COMPOUNDS

SCALE 1:50 @ A0

DATE	DRAWN	CHECKED
NOV 2021	KT	SJ

PROJECT NO	BLDG.	FLOOR	DETAIL	REV.
AR29179		PL	D02	1

1