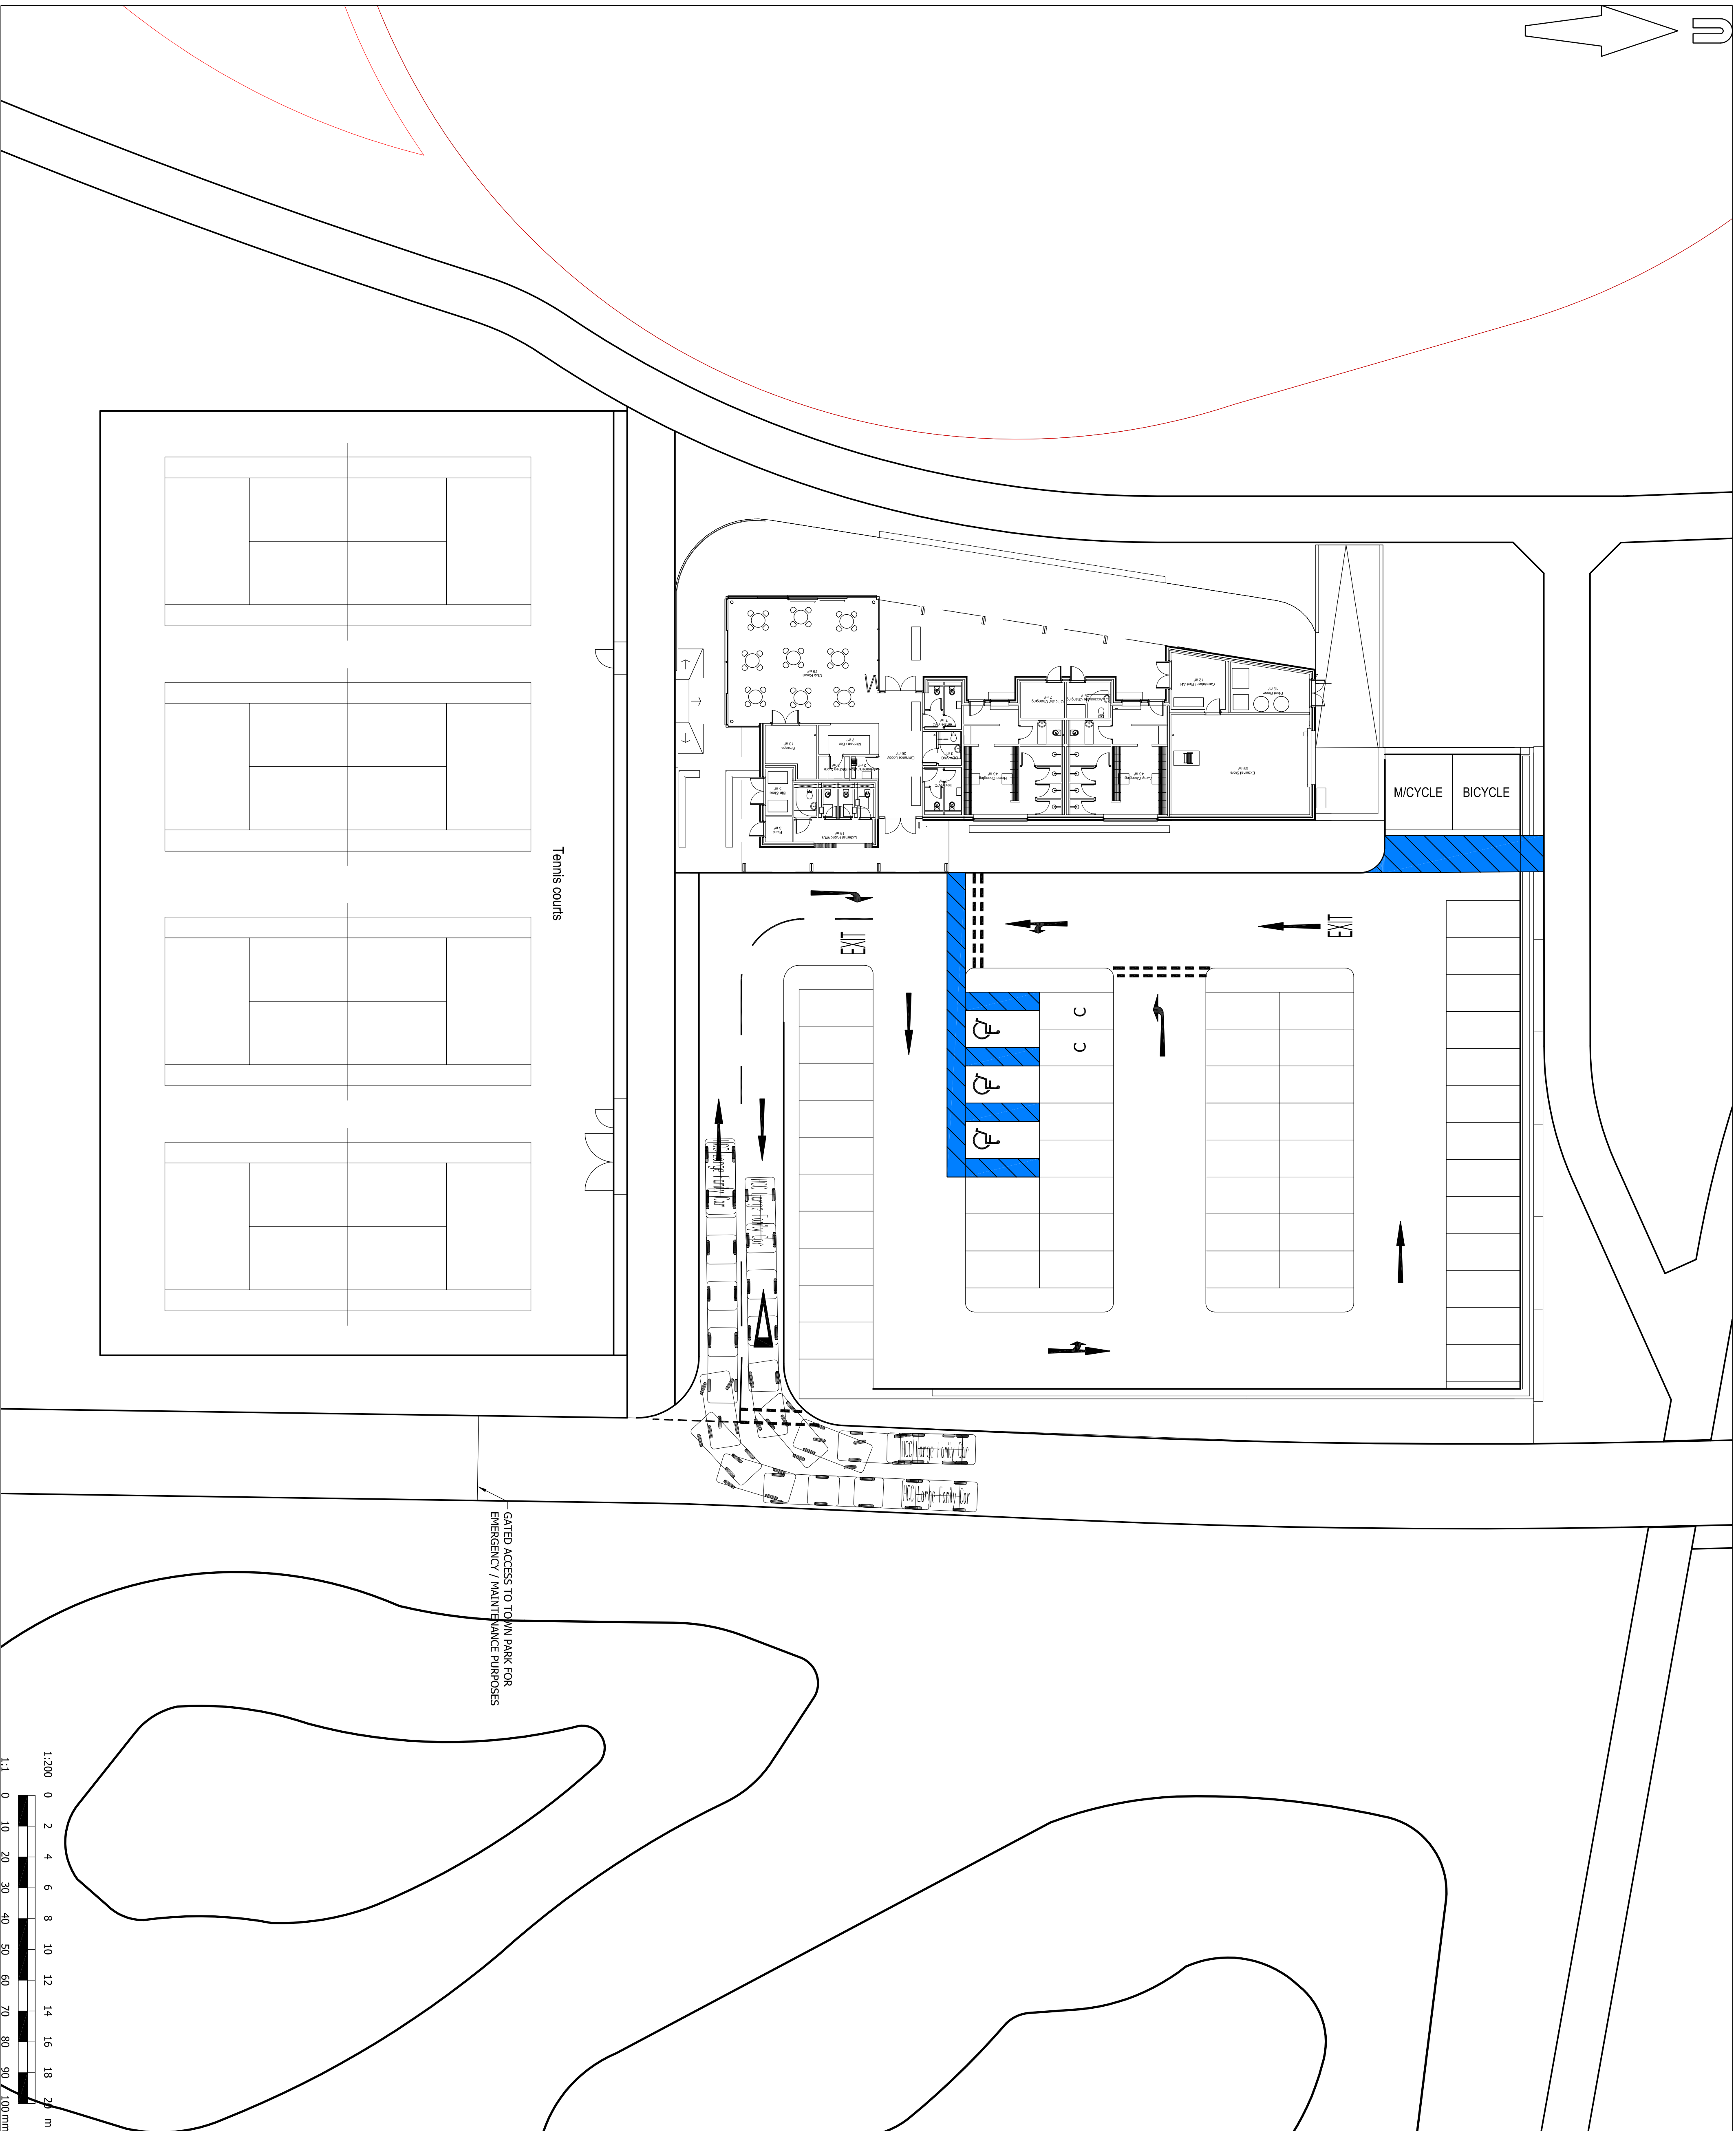
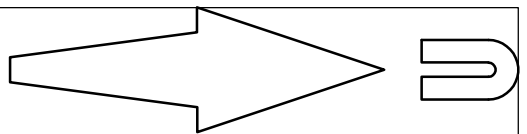


HCC Large Family Car	4.890mm
Overall Length	1.940m
Overall Width	1.850m
Overall Body Height	0.256m
Min Body Ground Clearance	1.940m
Track Width	1.400m
Lock to lock time	4.00s
Kerb to Kerb Turning Radius	5.900m


^c Mayer Brown Limited Copyright. The drawings, information and data recorded in this document ("information") are the property of Mayer Brown. This document and the information contained herein are solely for the use of the authorised recipient and this document may not be used, copied or reproduced in whole or part for any purposes other than which it was supplied by Mayer Brown. Mayer Brown makes no representation, undertakes no obligation and accepts no responsibilities to any third party who may use or rely upon this document or the information.

A1 ORIGINAL

BERKEWOOD
HAMPSHIRE

HAMPSHIRE

FOR INFORMATION
NOT FOR CONSTRUCTION

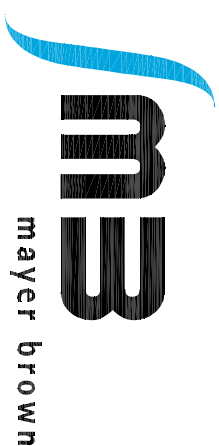[illegible]

Mayer Brown Limited Lion House
Oriental Road Woking Surrey GU22 8AR
Telephone 01483 750 508 Fax 01483 750 437
wokingoffice@mayerbrown.co.uk www.mayerbrown.co.uk

own.co.uk

Investing in horses since 1912
grainrger plc

project
BEREWOOD, WATERLOOVILLE
TOWN PARK PHASE B

scale	drawn by	checked by
1:200	KD	RHA

date	cad file
NOVEMBER 2021	VT_01-02.dwg

title

PAVILLION CAR VEHICLE ACCESS

drawing number

GTWVILLE_TP2/VT/02