



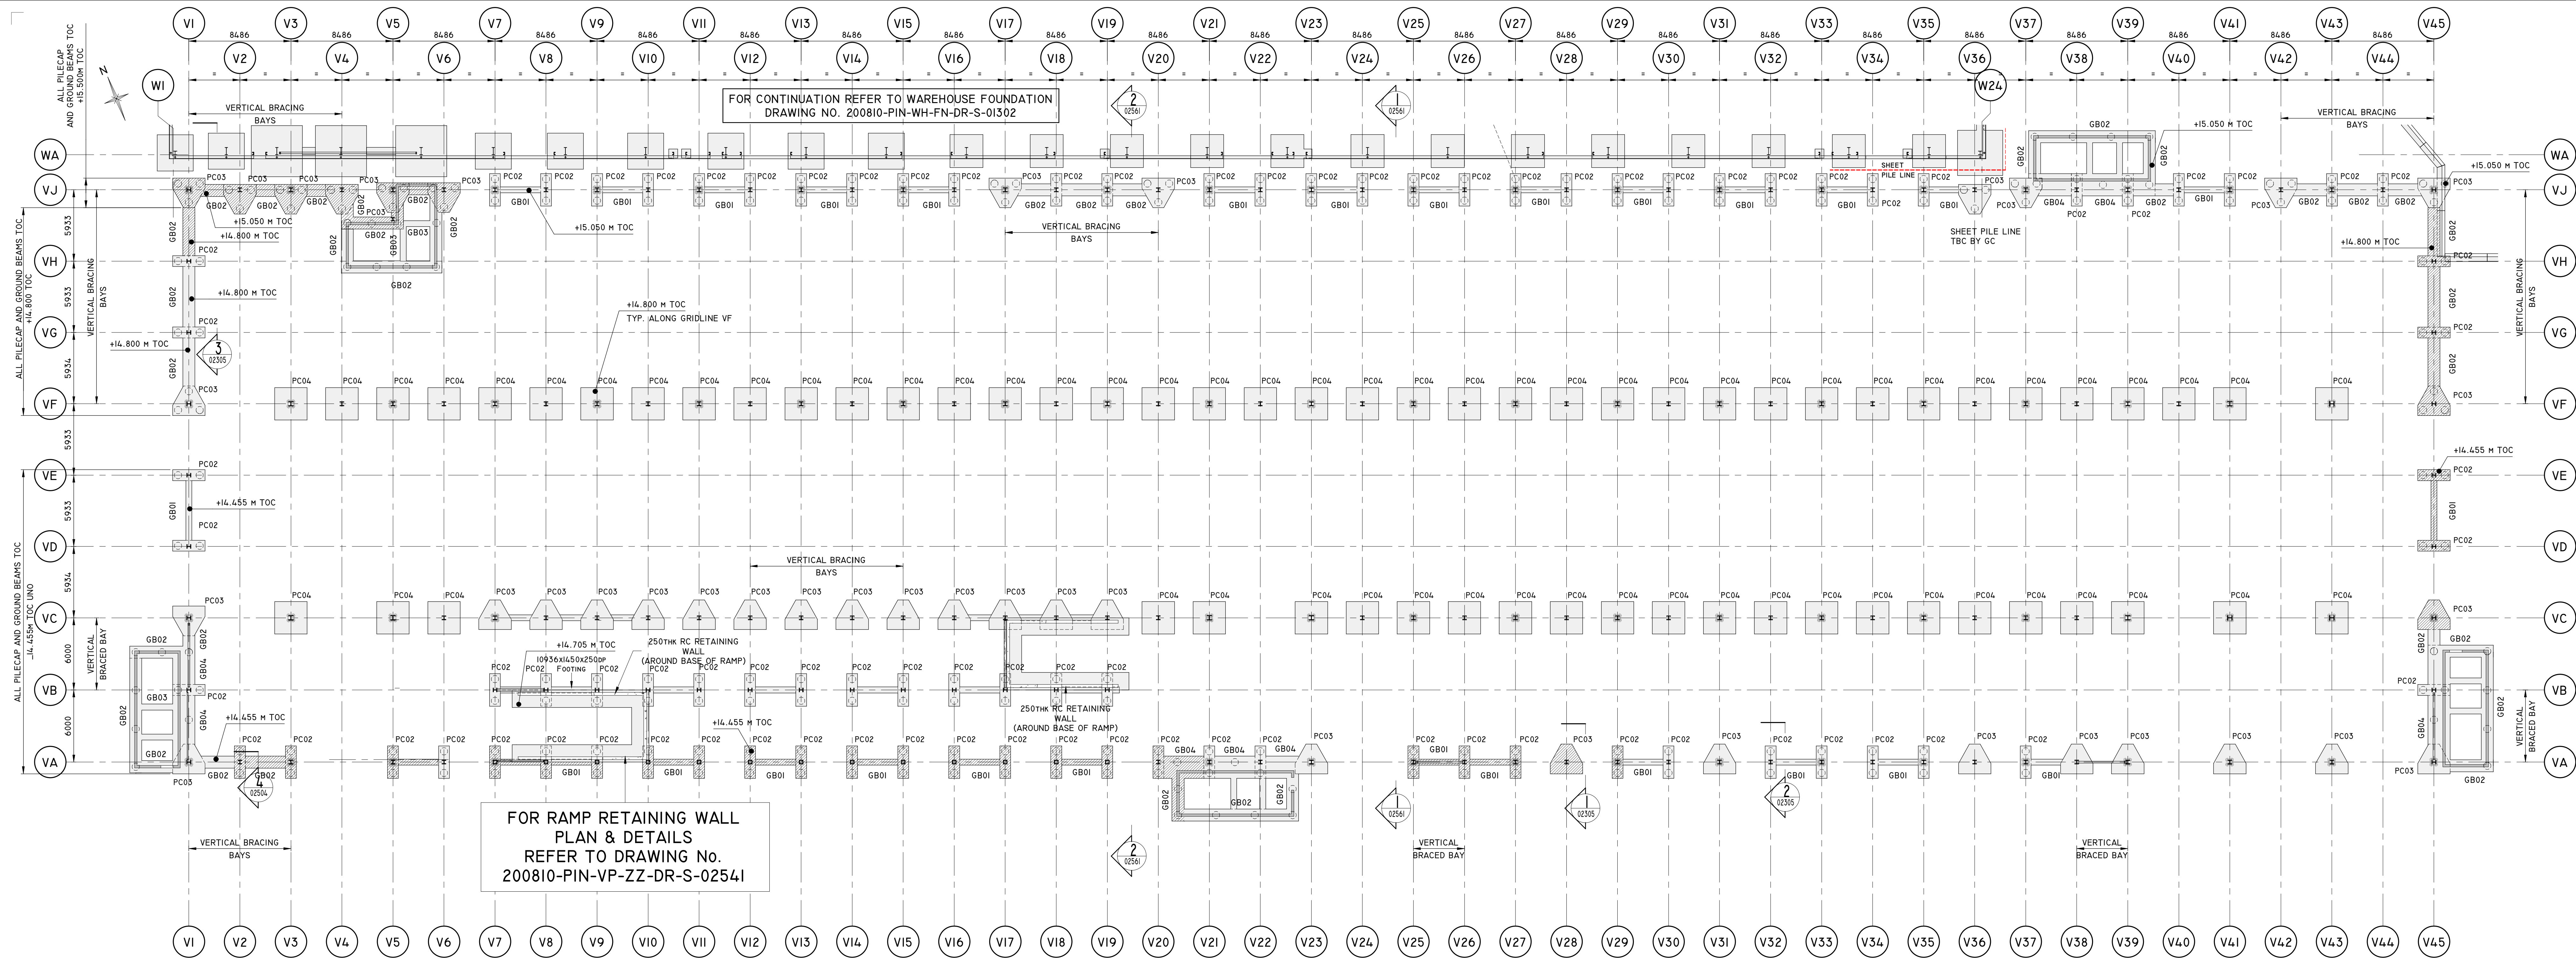


FOUNDATION LAYOUT

1 : 200

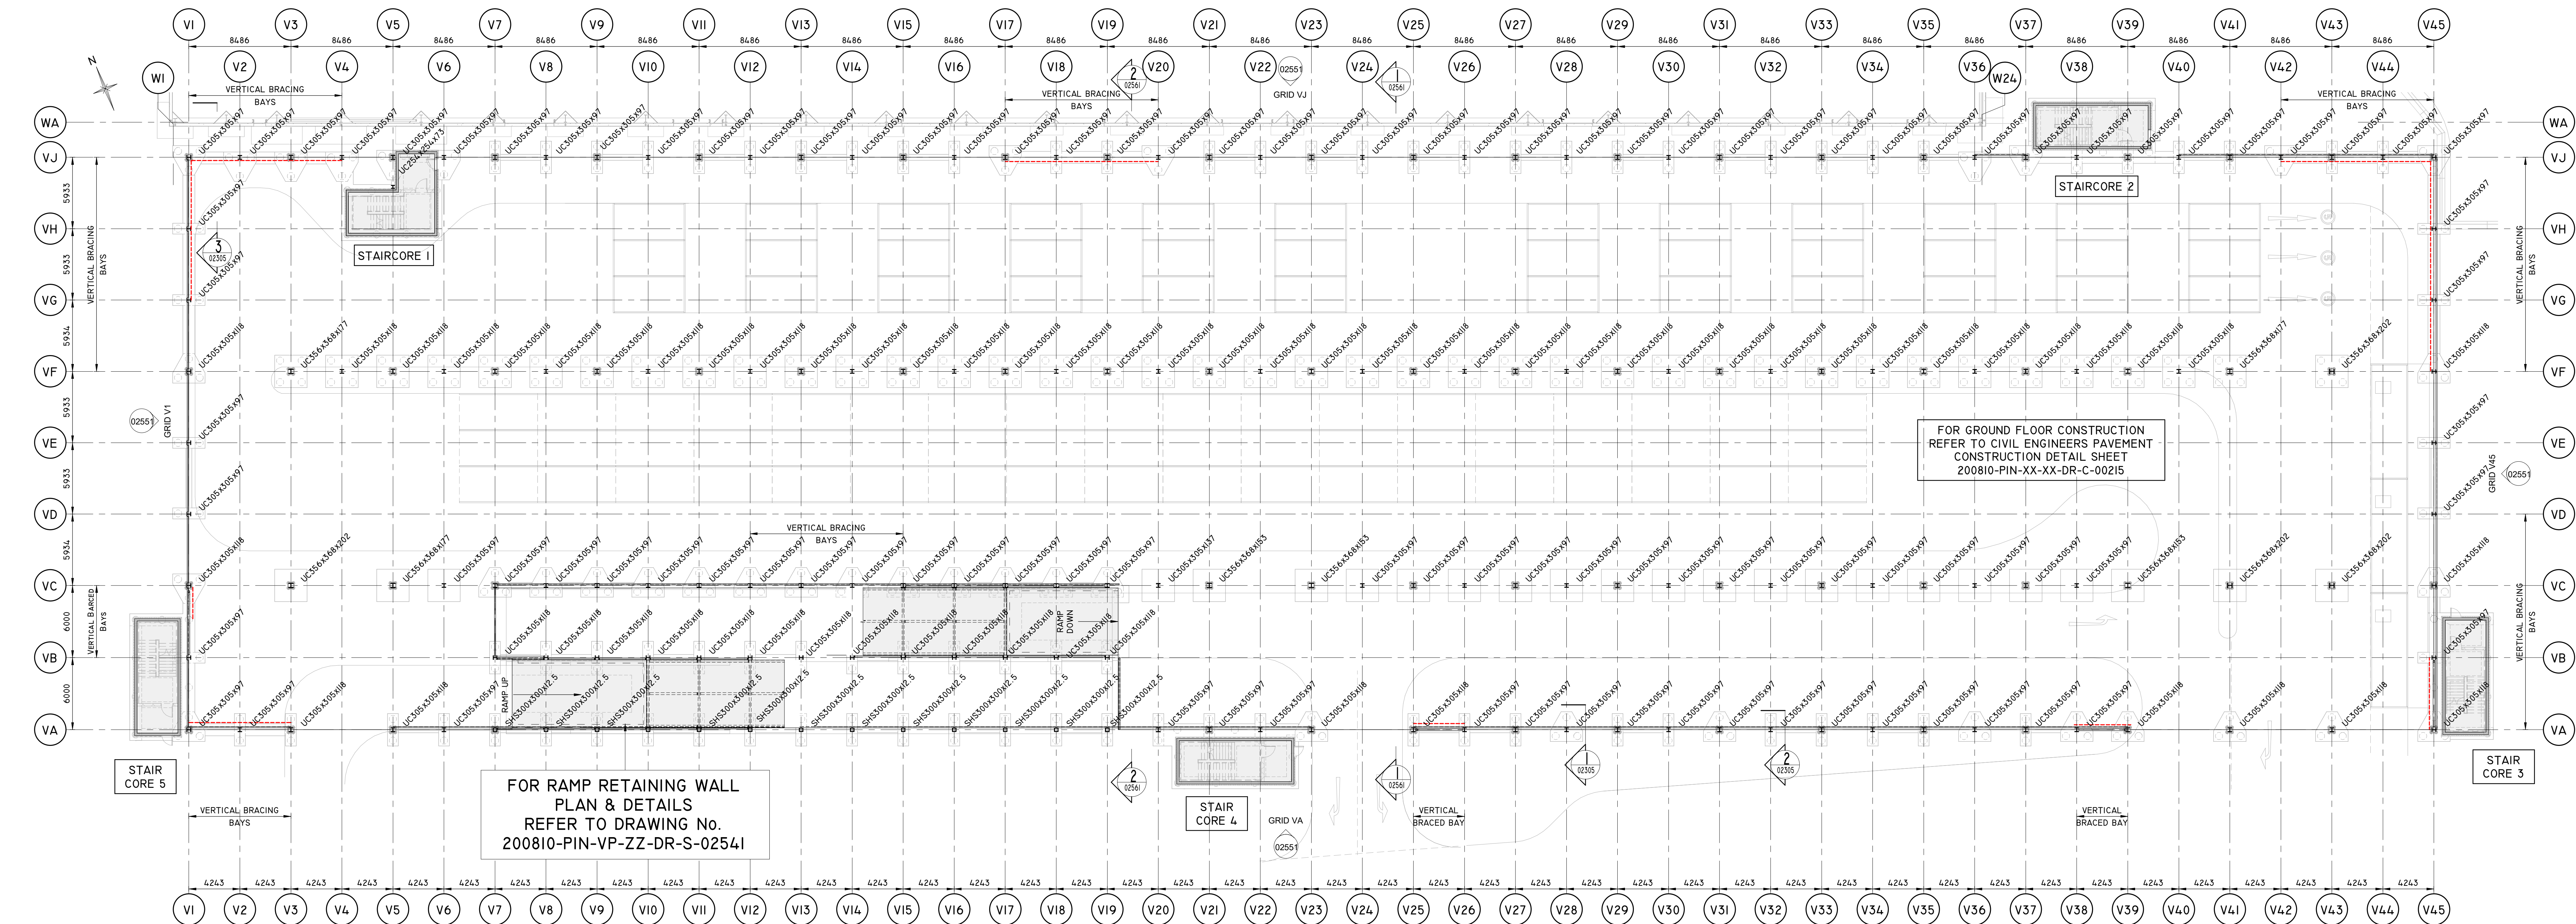

GROUND LEVEL/COLUMN LAYOUT

1 : 200

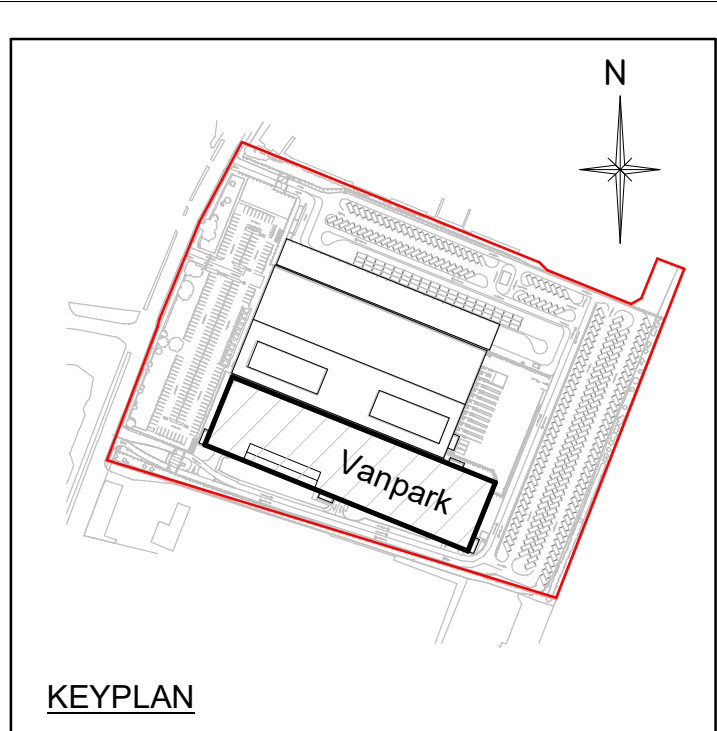

KEYPLAN


NOTES

- THIS DRAWING IS TO BE READ IN CONJUNCTION WITH ALL RELEVANT ARCHITECTS, ENGINEERS, AND SPECIALISTS DRAWINGS AND SPECIFICATIONS.
- FOR GENERAL AND SPECIFICATION NOTES REFER TO DRAWING NO. 200810-ZZ-ZZ-DR-S-00001
- FOR FOUNDATION TYPES AND DETAILS REFER TO DRAWING NO. 200810-VP-FN-DR-S-2301
- NUMBER OF PILES BASED ON MAXIMUM SAFE WORKING LOAD OF 600kN UNLESS NOTED OTHERWISE.

	DENOTES PILECAPS/GROUND BEAMS WITH 50MM THICK HEAVE PROTECTION FOR DETAIL REFER TO DRAWING NO. 200810-XX-GF-DR-S-01341
	DENOTES APPROX. LOCATION FOR ALLOWANCE FOR PERMANENT SHEET PILE WALL TO AVOID UNDERMINING OF FOUNDATIONS AT BOT CONSTRUCTION STAGE AND FUTURE WORK AT EITHER BUILDING.

PILECAP SCHEDULE		
TYPE MARK	SIZE	No. OFF
PC02	2700x900x6 (dp TBC) PILECAP	86
PC03	2700x2450x6 (dp TBC) PILECAP	39
PC04	2700x2700x6 (dp TBC) PILECAP	64

PILE SCHEDULE		
PILE SIZE	LOCATION	No. OFF
600B PILES	UNDER PILECAPS	545
600B PILES	UNDER STAIR CORES	35

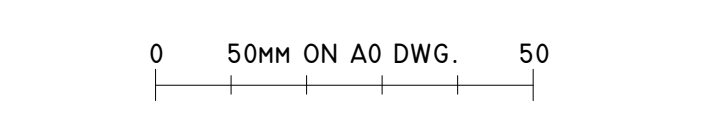

P2	TENDER ISSUE	JWW	ZT	10.08.21
P1	TENDER ISSUE	JWW	ZT	10.07.21
REV	DESCRIPTION	BY	CHK	DATE

HAVANT PROPERTY INVESTMENT LLP

PROJECT
HAVANT, NEW LANE

DRAWING TITLE
FOUNDATION AND GROUND LAYOUT

PINNACLE
CONSULTING ENGINEERS

MERCURY HOUSE ALCHEMY,
BESSEMER ROAD,
WELWYN GARDEN CITY,
HERTS.
AL7 1HE | TELEPHONE: 01707 527 630
NORWICH | LONDON | DUBLIN | THE HAGUE

TENDER			
SCALE # A0	DATE	DRAWN	CHECK
AS INDICATED	JUL '21	JWW	ZT
DRG NO.	200810-PIN-VP-ZZ-DR-S-02302	REV.	P2