
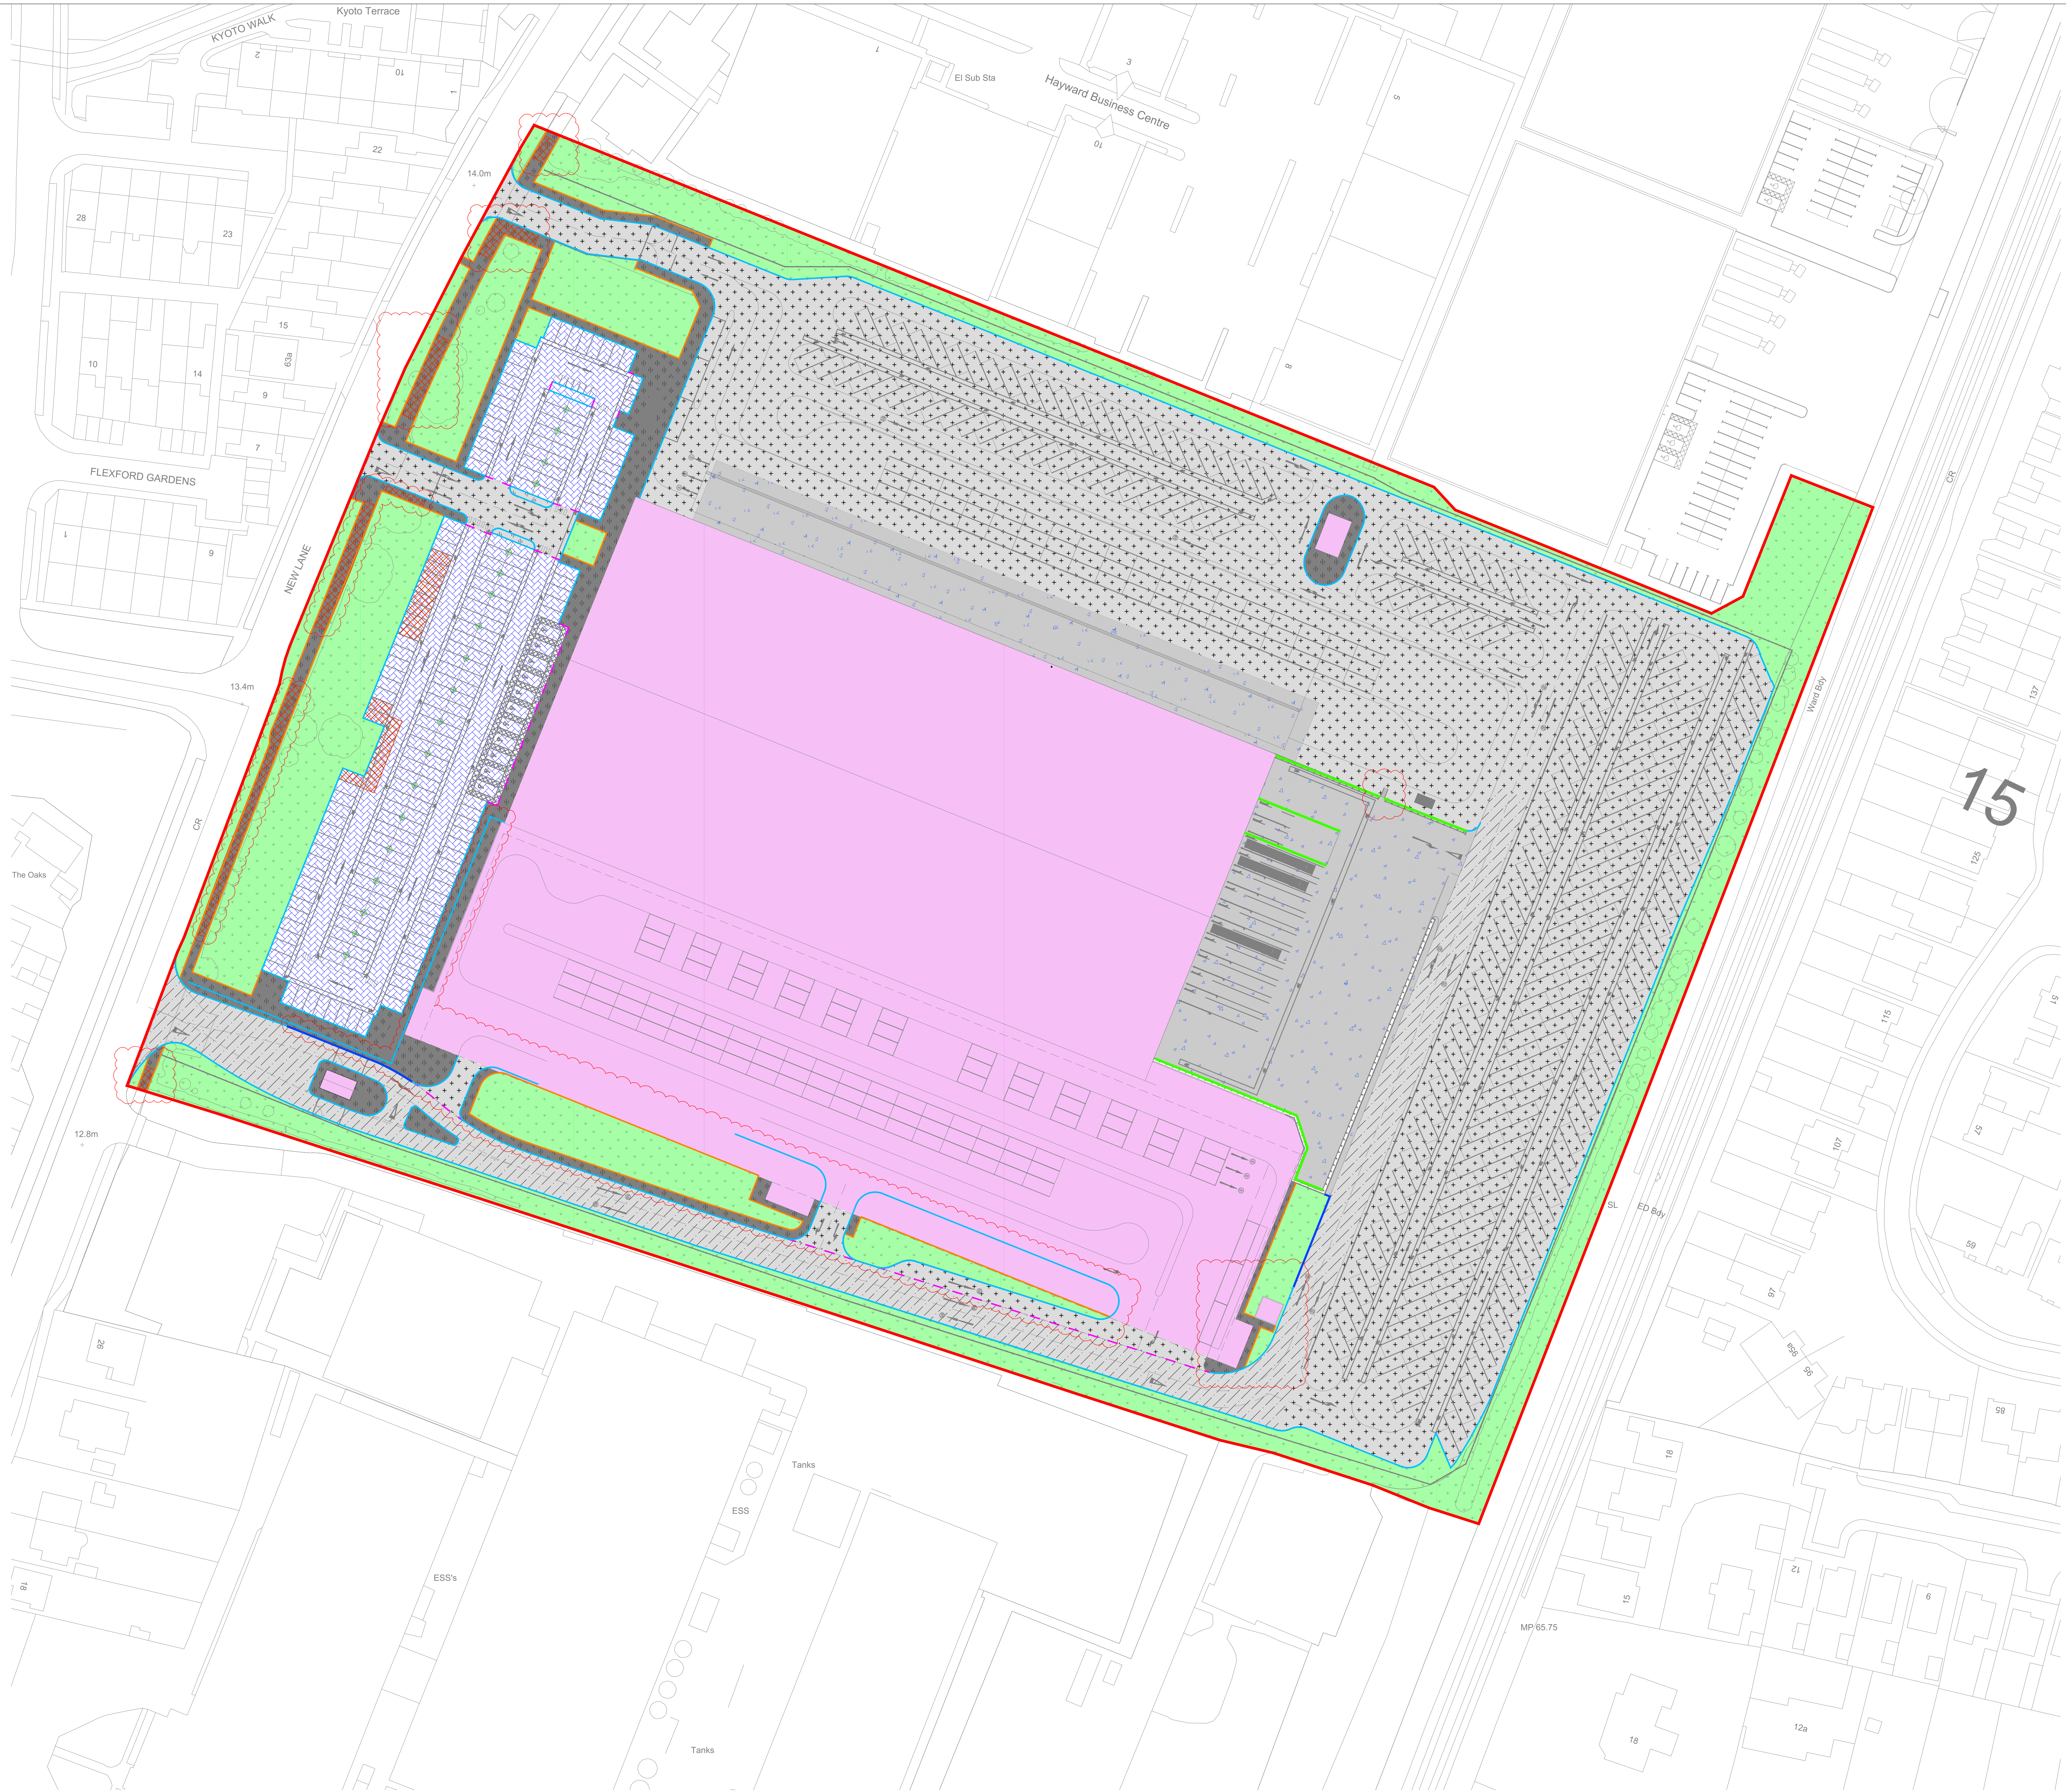


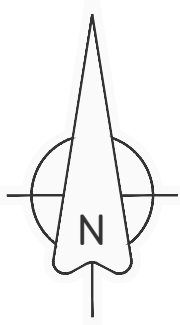

GENERAL NOTES

- DO NOT SCALE THIS DRAWING. WORK ONLY TO FIGURED DIMENSIONS.
- FOR ALL RELEVANT NOTES, REFER TO STRUCTURAL AND CIVIL ENGINEERING PERFORMANCE SPECIFICATION.
- ANY DISCREPANCIES ARE TO BE REPORTED TO PINNACLE CONSULTING ENGINEERS IMMEDIATELY.
- THIS DRAWING IS TO BE READ IN CONJUNCTION WITH ALL OTHER RELEVANT ENGINEERS ARCHITECTS AND SUB-CONTRACTORS DRAWINGS AND DETAILS.
- REFER TO DRAWING C200810-PIN-XX-XX-DR-C-0025 FOR THE TYPICAL CONSTRUCTION DETAILS.

LEGEND

- PROPOSED BUILDING
- HEAVY DUTY ASPHALT
REFER TO DETAIL 1
- CONCRETE HARDSTANDING
REFER TO DETAIL 2
- LIGHT DUTY PERMEABLE BLOCK PAVING
REFER TO DETAIL 3
- LIGHT DUTY ASPHALT
REFER TO DETAIL 4
- ASPHALT FOOTWAY / HARDSTANDING
REFER TO DETAIL 5
- LANDSCAPED AREAS
- NO DIG CONSTRUCTION AREA
CELLWEB SYSTEM OR EQUAL APPROVED
- CONCRETE EDGING (FLUSH)
- CS2 KERB 50x150mm (0mm UPSTAND)
- HB2 KERB 125x255mm (125mm UPSTAND)
- HIGH CONTAINMENT KERB
(300mm UPSTAND)
- RETAINING WALL

NOTES

- FOR PAVING CONSTRUCTION AND KERB TYPE DETAILS REFER TO PINNACLE DRAWING C200810-PIN-XX-XX-DR-C-00215.
- FOR DRAINAGE CONSTRUCTION DETAILS REFER TO PINNACLE DRAWING C200810-PIN-XX-XX-DR-C-00216.
- FOR DRAINAGE STRATEGY REFER TO PINNACLE DRAWING C200810-PIN-XX-XX-DR-C-00205.
- FOR SITE LEVELS STRATEGY REFER TO PINNACLE DRAWING C200810-PIN-XX-XX-DR-C-00206.



P02	FOR TENDER - EXTENTS OF "NO DIG" CONSTRUCTION & CS2 KERB POSITIONS REVISED	TWR	JJ	05/08/21
P01	FOR TENDER	JD	EO	16/07/21
REV	DESCRIPTION	BY	CHK	DATE

CLIENT
HAVANT PROPERTY INVESTMENT LLP

PROJECT
HAVANT 32 NEW LANE

DRAWING TITLE
PROPOSED EXTERNAL WORKS PLAN

PINNACLE
CONSULTING ENGINEERS

ALCHEMY,
BESSEMER ROAD,
WELWYN GARDEN CITY,
HERTS.
ALT 1HE TELEPHONE: 01707 527 630
NORWICH LONDON DUBLIN THE HAGUE

DRAWING STATUS			
TENDER			
SCALE: A0	DATE	DRAWN BY	CHECKED
1:500	JAN '21	JD	EO
DWG NO	REV	DATE	BY
C200810-PIN-XX-XX-DR-C-00211	P02		

COPYRIGHT PINNACLE