


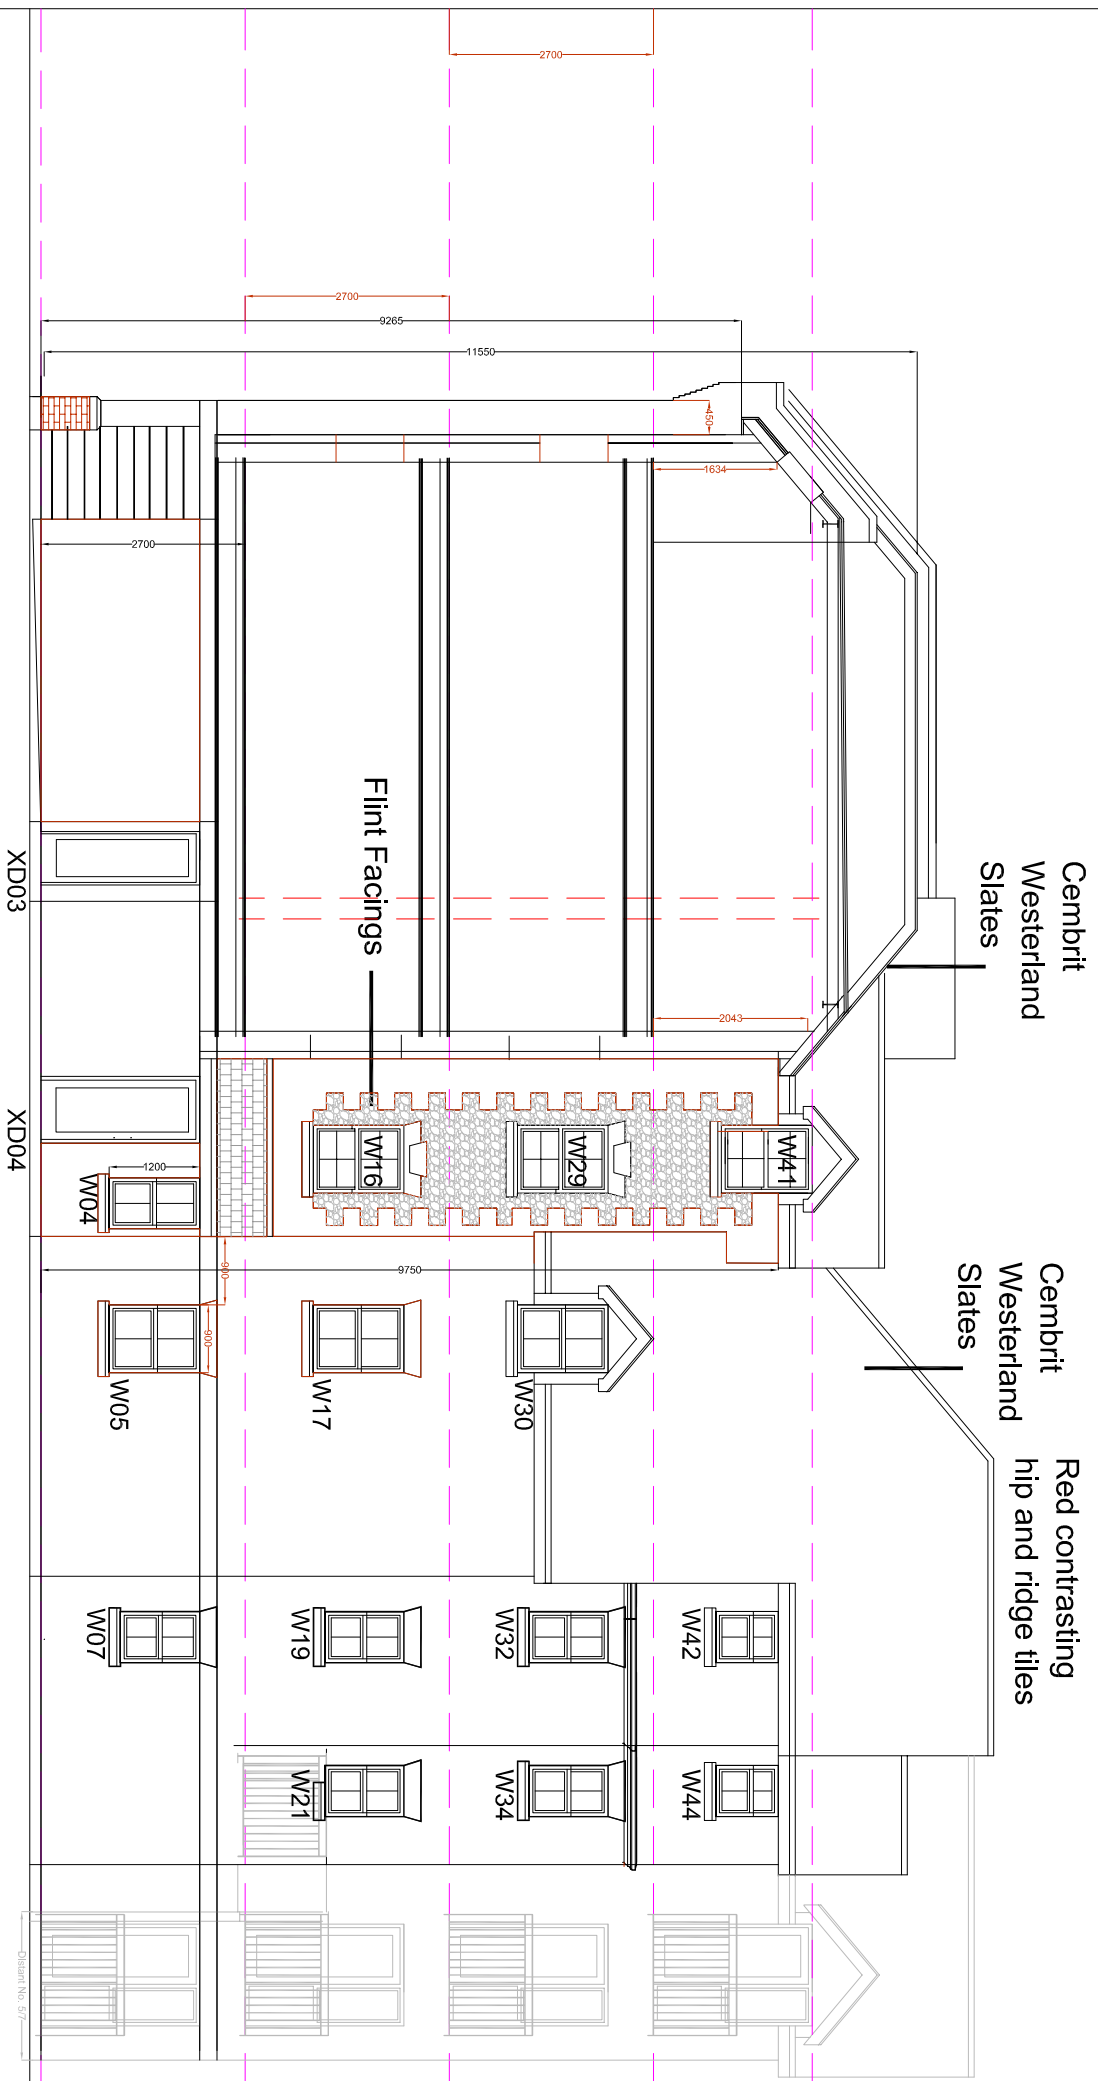


East Elevation

Brick manufacturer is AAB
description is DR33B The Storm Blend Handmade




North Elevations

Brick manufacturer is AAB
description is DR33B The Storm Blend Handmade

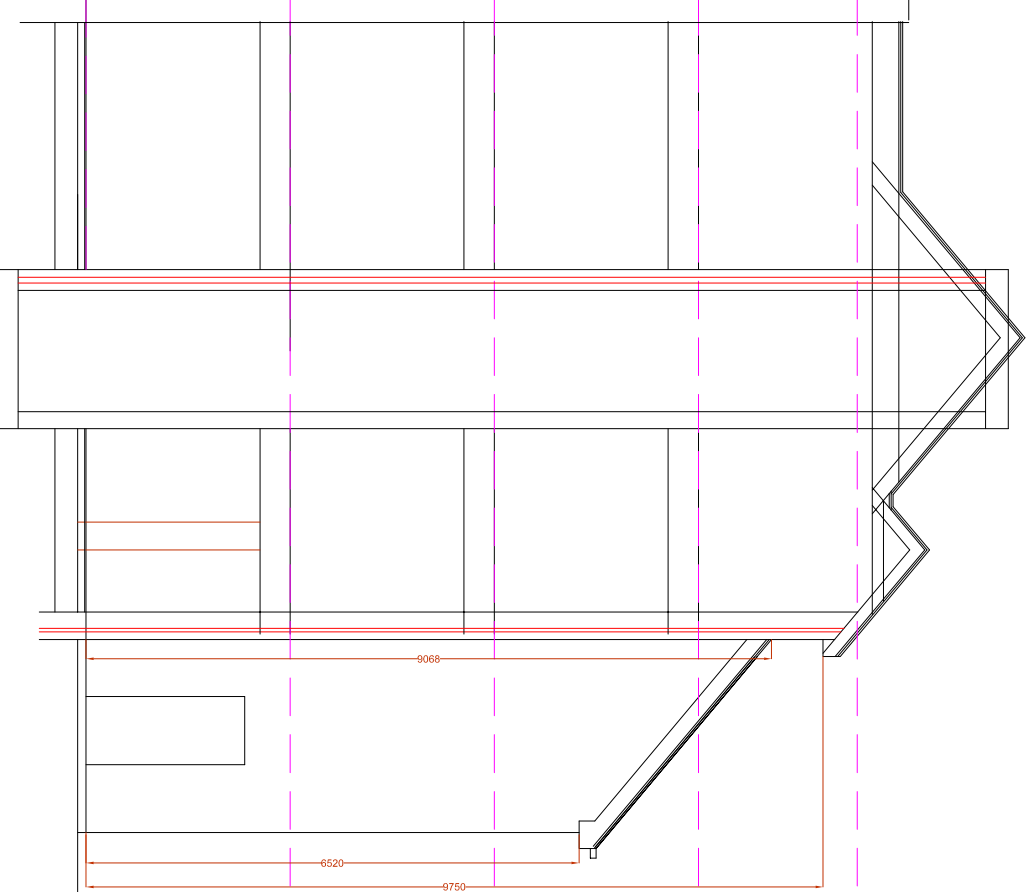


Section A-A

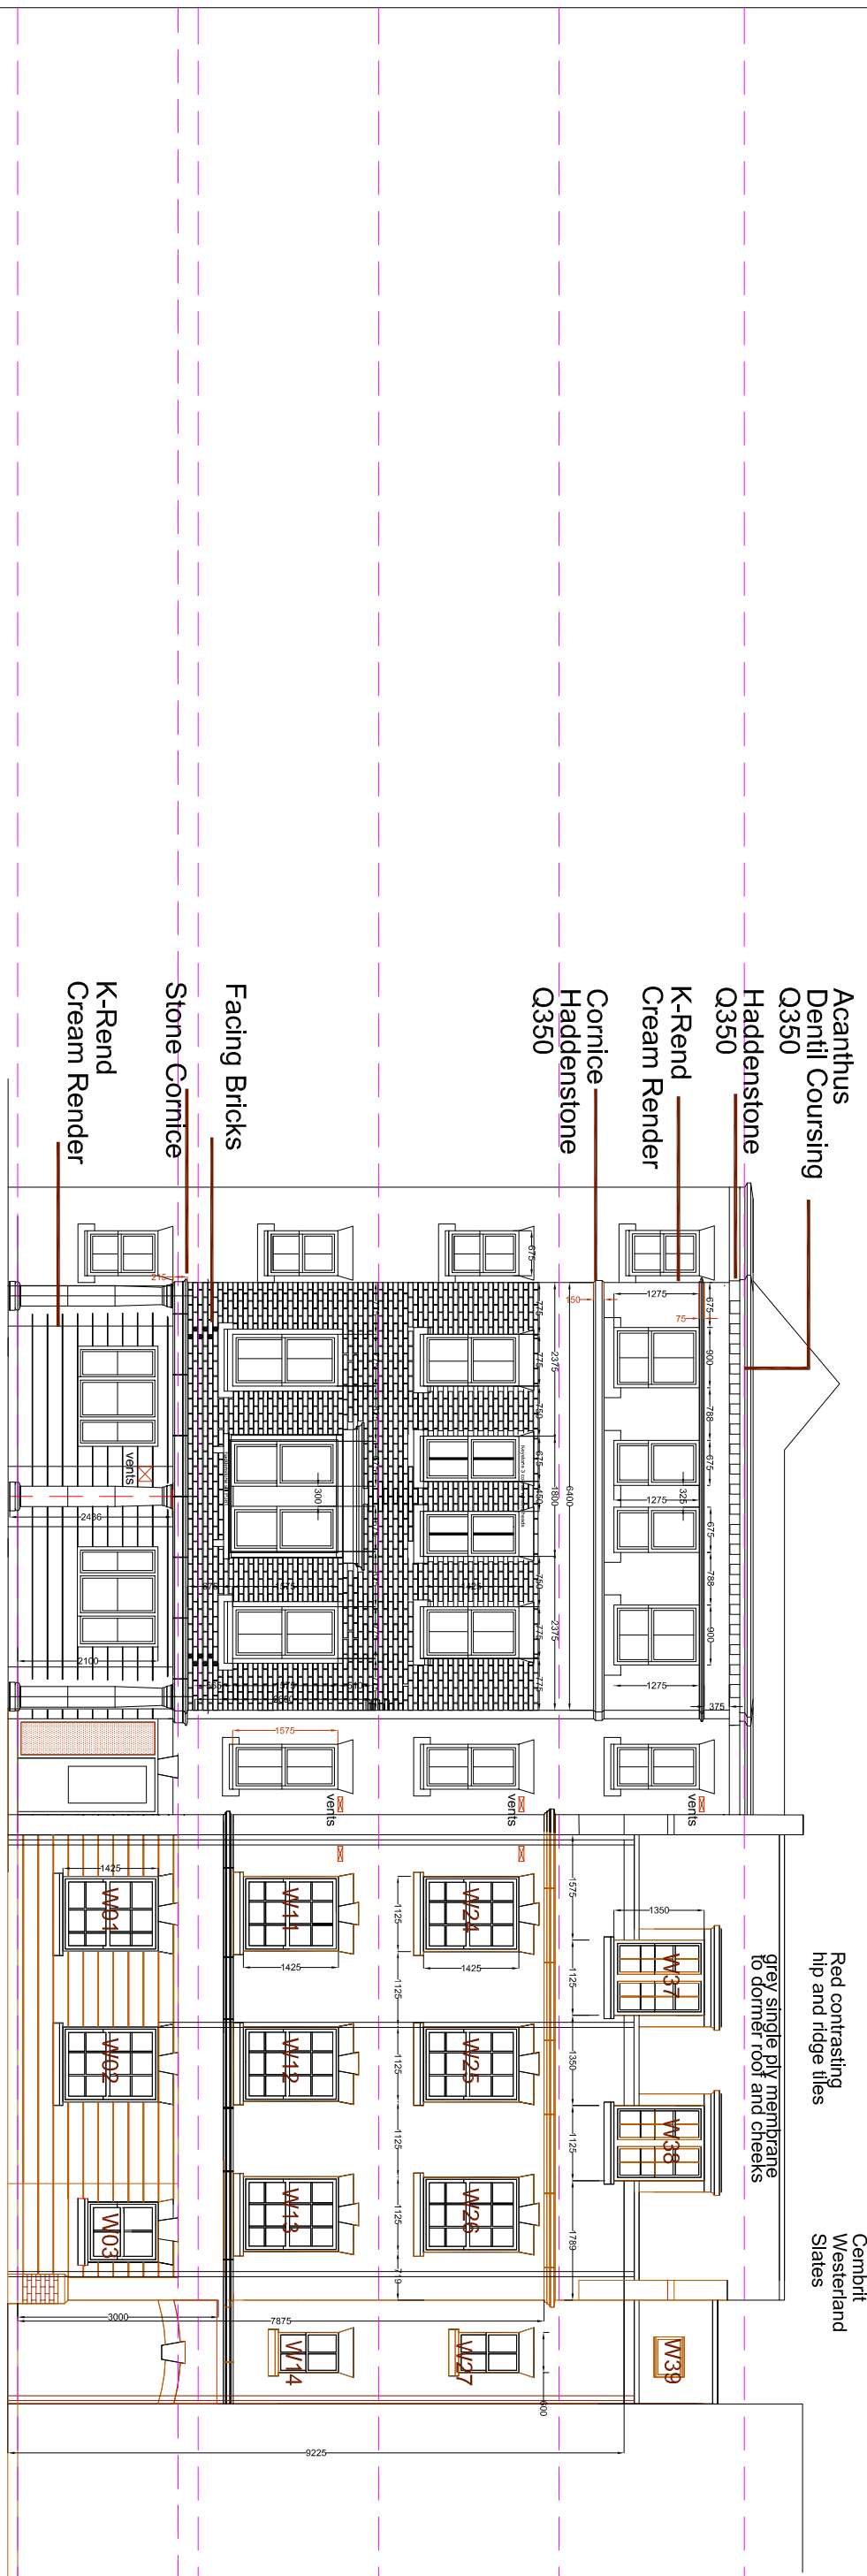

No.5&7 No. 9 South Elevations

Brick manufacturer is AAB
description is DR33B The Storm Blend Handmade

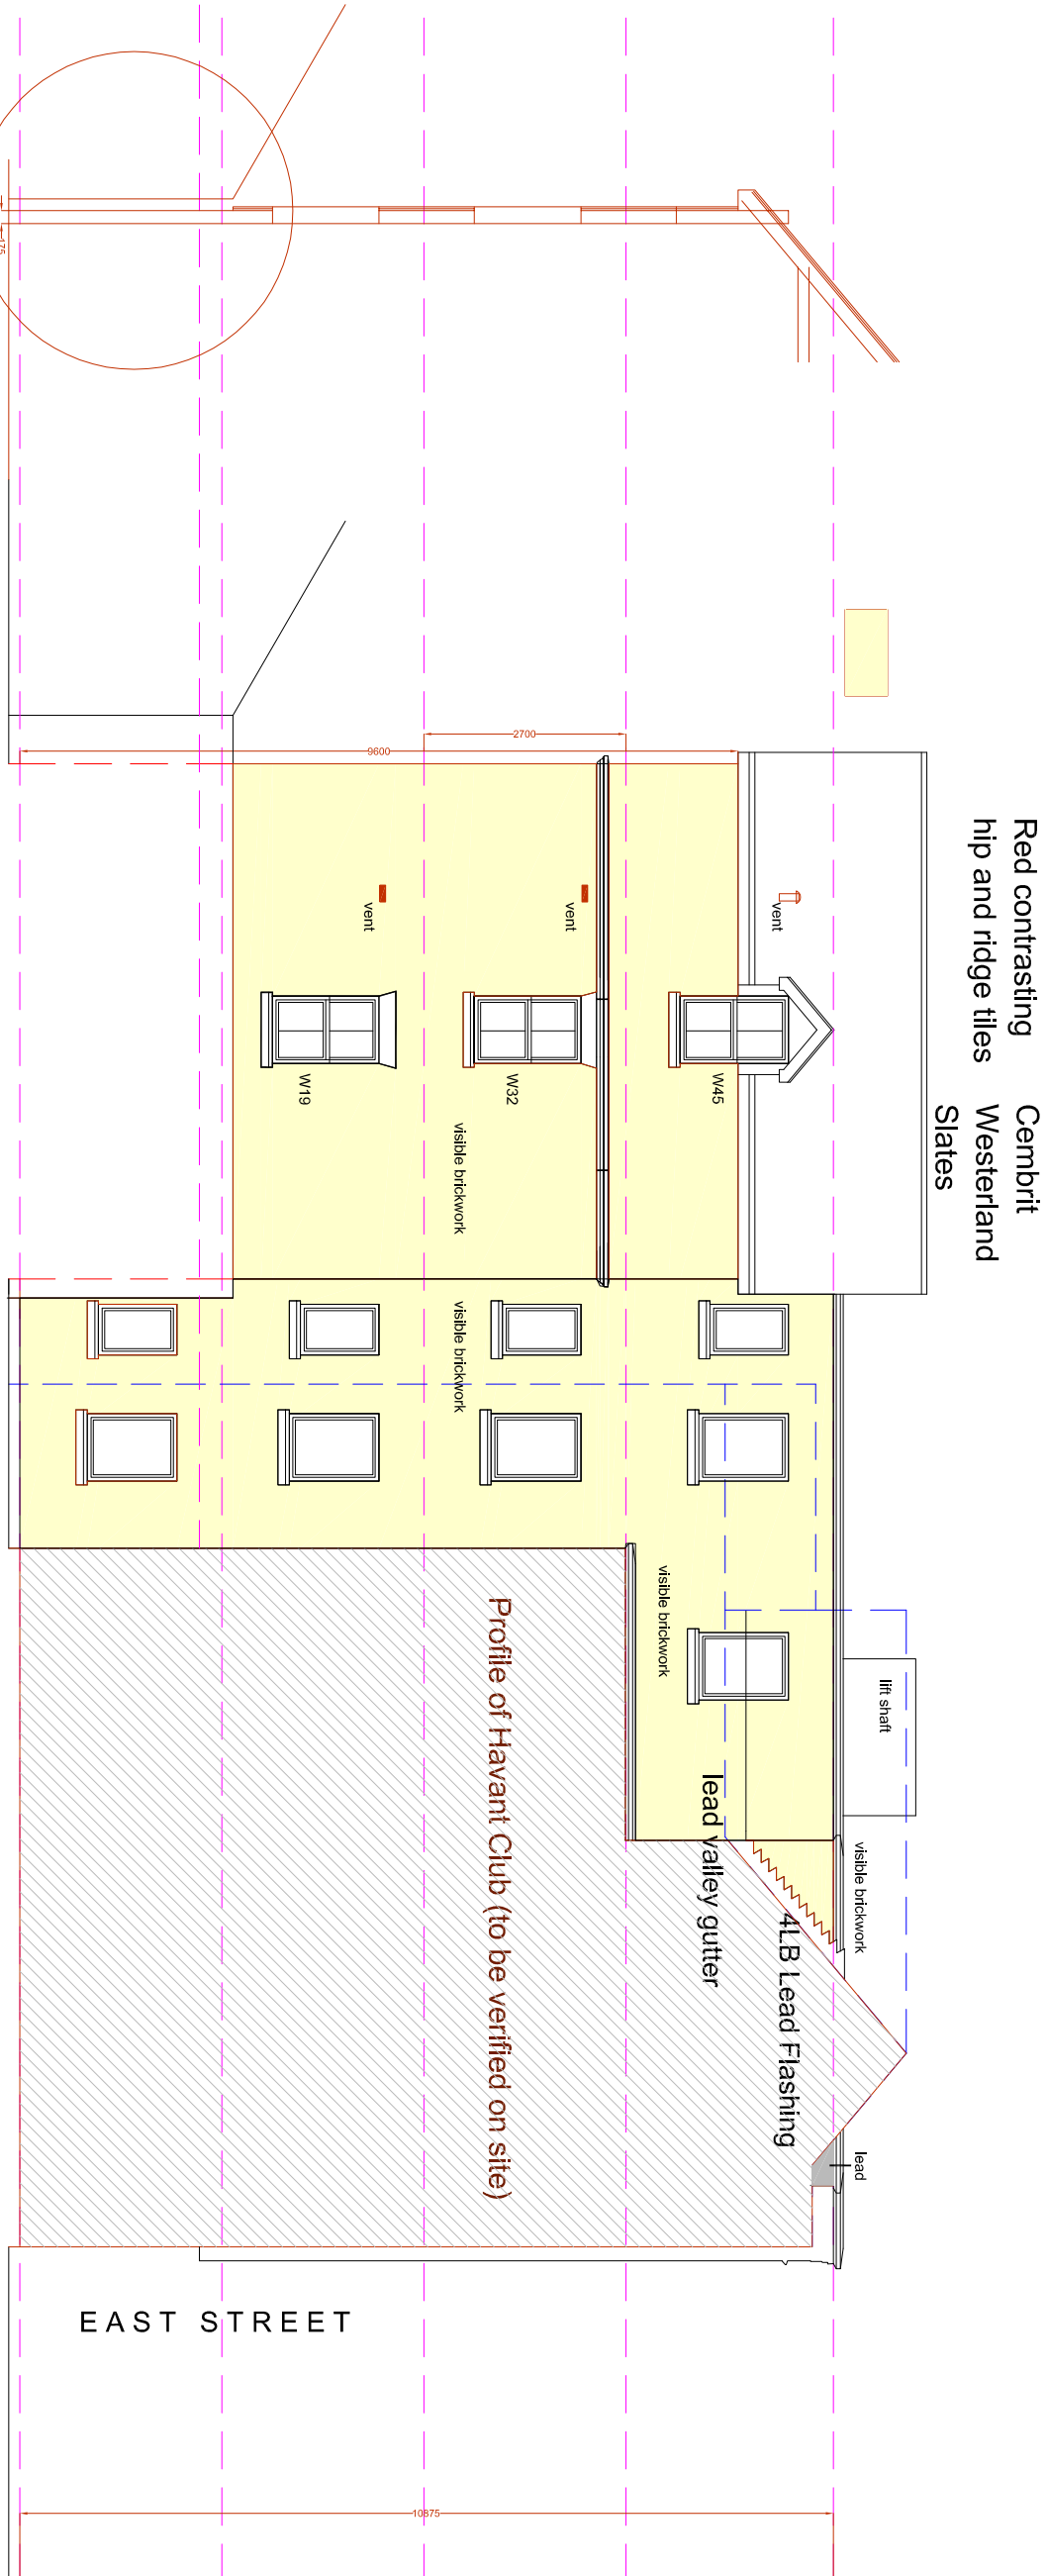

West

Brick manufacturer is AAB
description is DR33B The Storm Blend Handmade

